



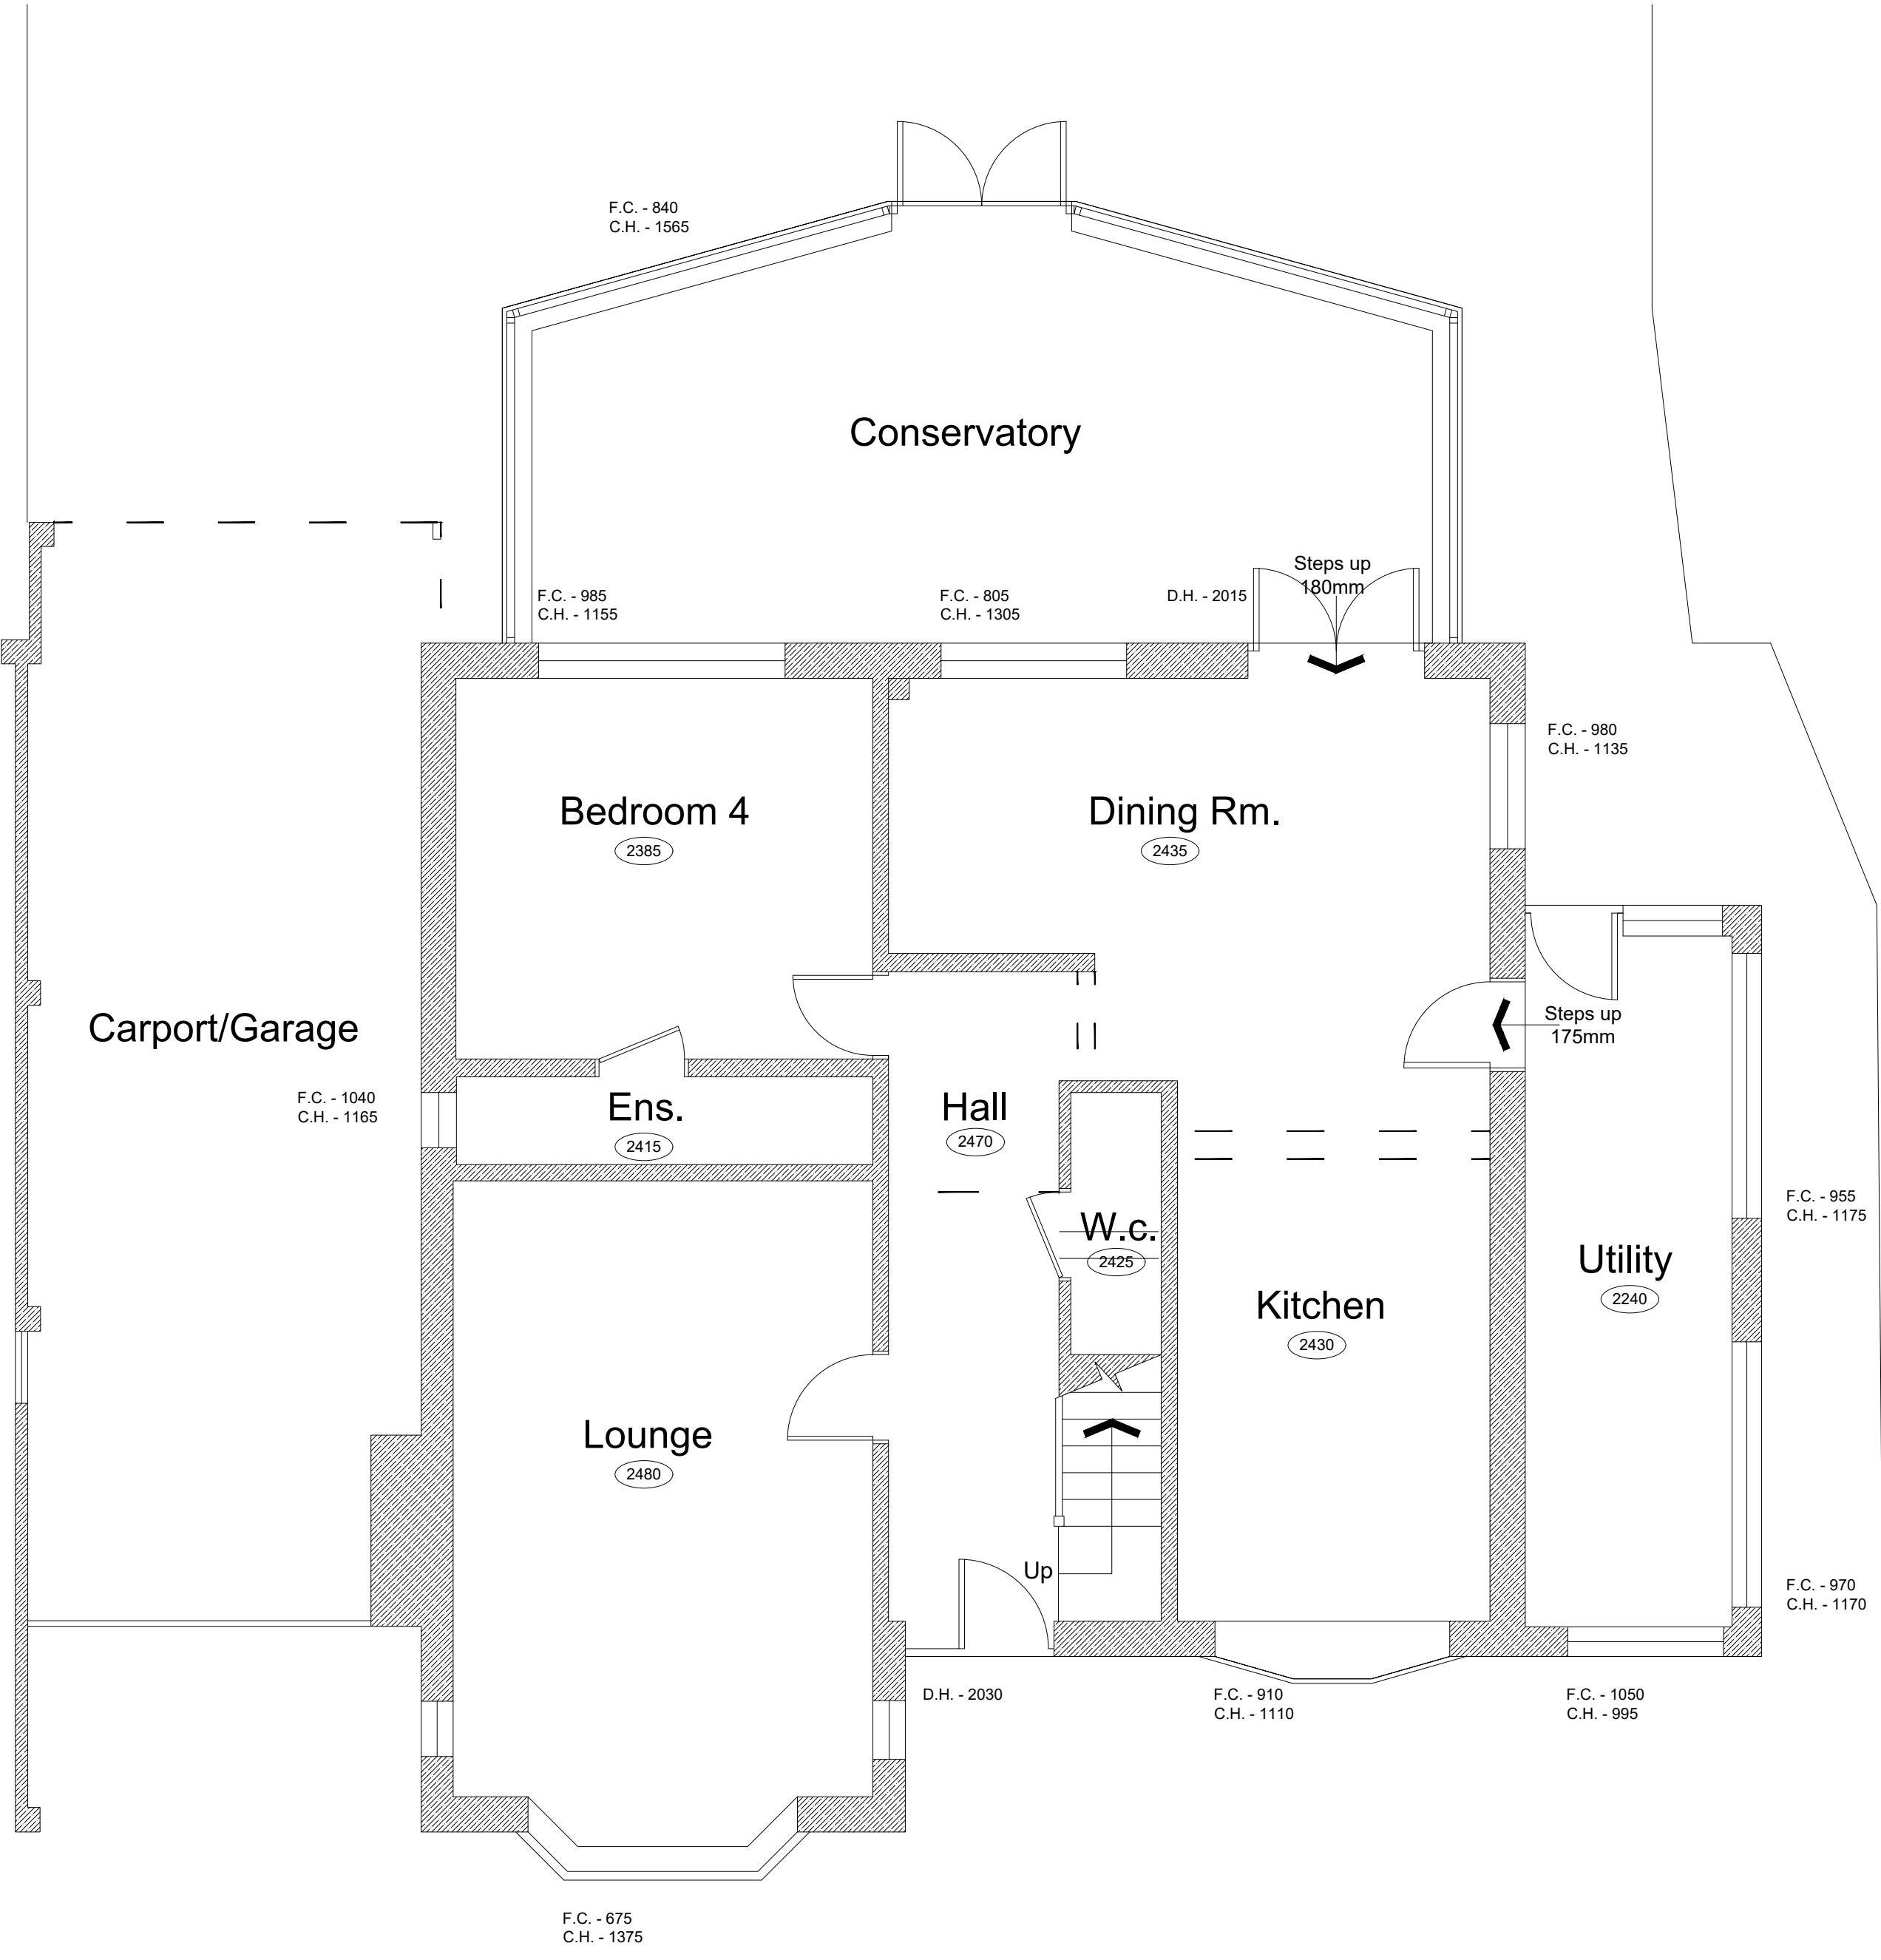

Existing Ground Floor Plan

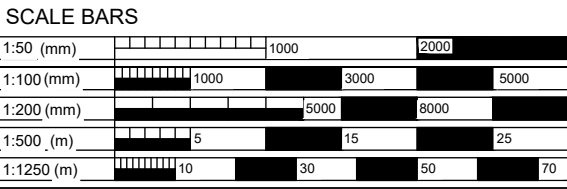

GENERAL NOTES

The contractor is to check all setting out dimensions are in accordance with the project specific drawings as approved by the planning department prior to commencing construction works. Contact Epoch Architecture Ltd as required for clarification.

All building work is to conform with the 2010 Building Regulations and all subsequent revised documents and to the satisfaction of the building control officer.

Works to be completed in strict accordance with all project specific documents produced in accordance with the CDM Regulations 2015.


It remains the duty of the client and contractor to establish all legal boundaries on site.

This drawing and its contents remain the copyright of Epoch Architecture Ltd.

KEY

F.C.	-	Floor - Cell Height
C.H.	-	Head Height
D.H.	-	Door Head Height
(2350)	-	Floor - Ceiling Height
(E)F.W.I.C.#	-	Existing Foul Water Inspection Chamber
(E)S.W.I.C.#	-	Existing Surface Water Inspection Chamber
(E)C.W.I.C.#	-	Existing Combined Water Inspection Chamber
(E)F.W.M.H.#	-	Existing Foul Water Manhole
(E)S.W.M.H.#	-	Existing Surface Water Manhole
(E)C.W.M.H.#	-	Existing Combined Water Manhole
(P)	-	Denotes Proposed
RWP	-	Rainwater Pipe
SVP	-	Soil Vent Pipe
S.S.	-	Sub-Stack
G	-	Gully
BIG	-	Back Inlet Gully
M.J.	-	Movement Joint

Revision		Description		Date	
Client	Mr & Mrs Brayne				
Project	28 Mow Lane				
	Gillow Heath				
Drawing Title	Extension & Alterations				
	Existing Ground Floor Plan				
Drawing Ref. P246 - 200					
Date	11/06/21	Scale	1:50	Size	A1
Status	Feasibility	Bldg. Regs		Contract	
	Planning	Tender		Construction	

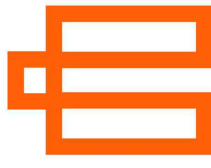

EPOCH
ARCHITECTURE

Epoch Architecture Ltd
12 Robin Hill,
Biddulph Moor, Staffordshire, ST8 7NN
T: 01782 929536
M: 07709 350128
E: jonathan@epocharchitecture.co.uk
W: www.epocharchitecture.co.uk

