


Notes	
No.	Description




Front Elevation
1 : 100

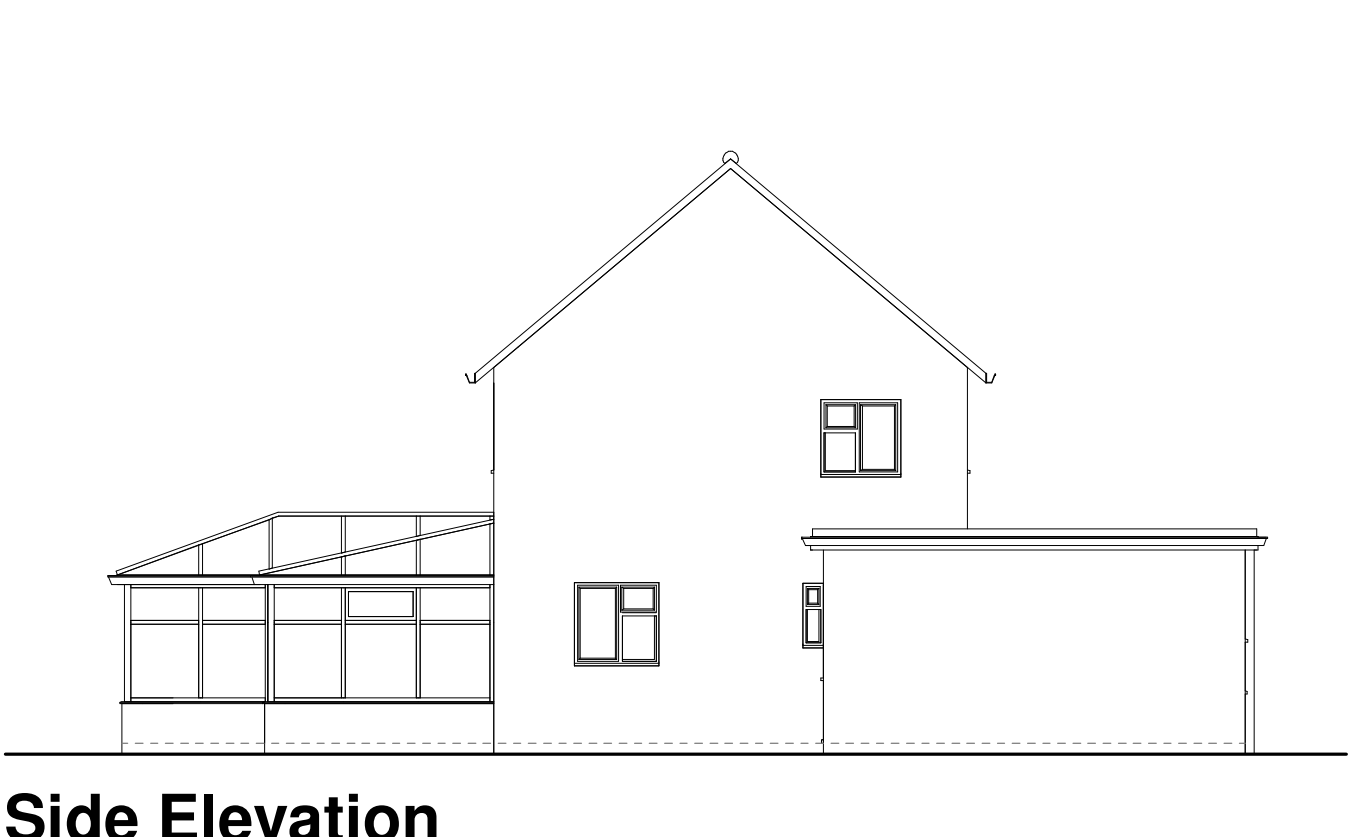


Side Elevation
1 : 100




Rear Elevation
1 : 100

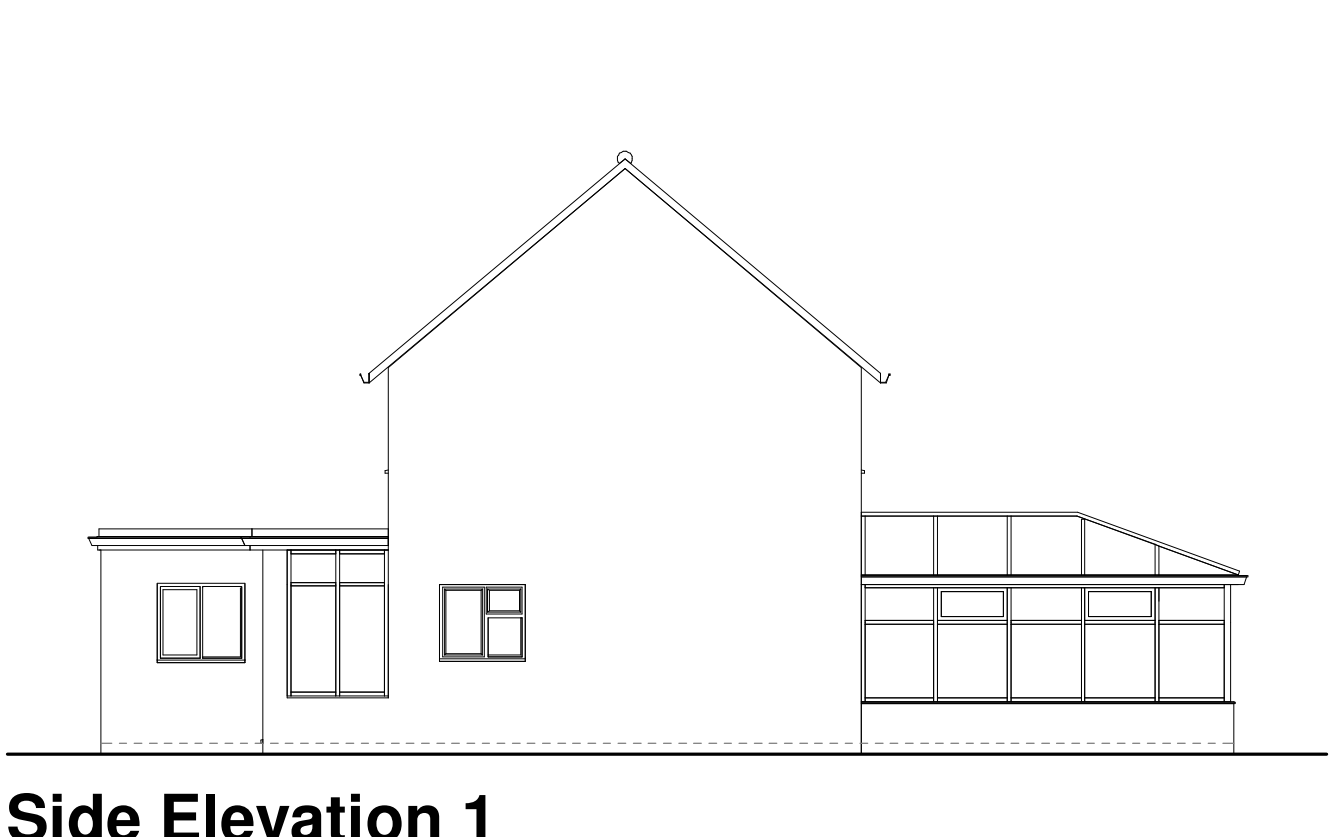


Side Elevation 1
1 : 100

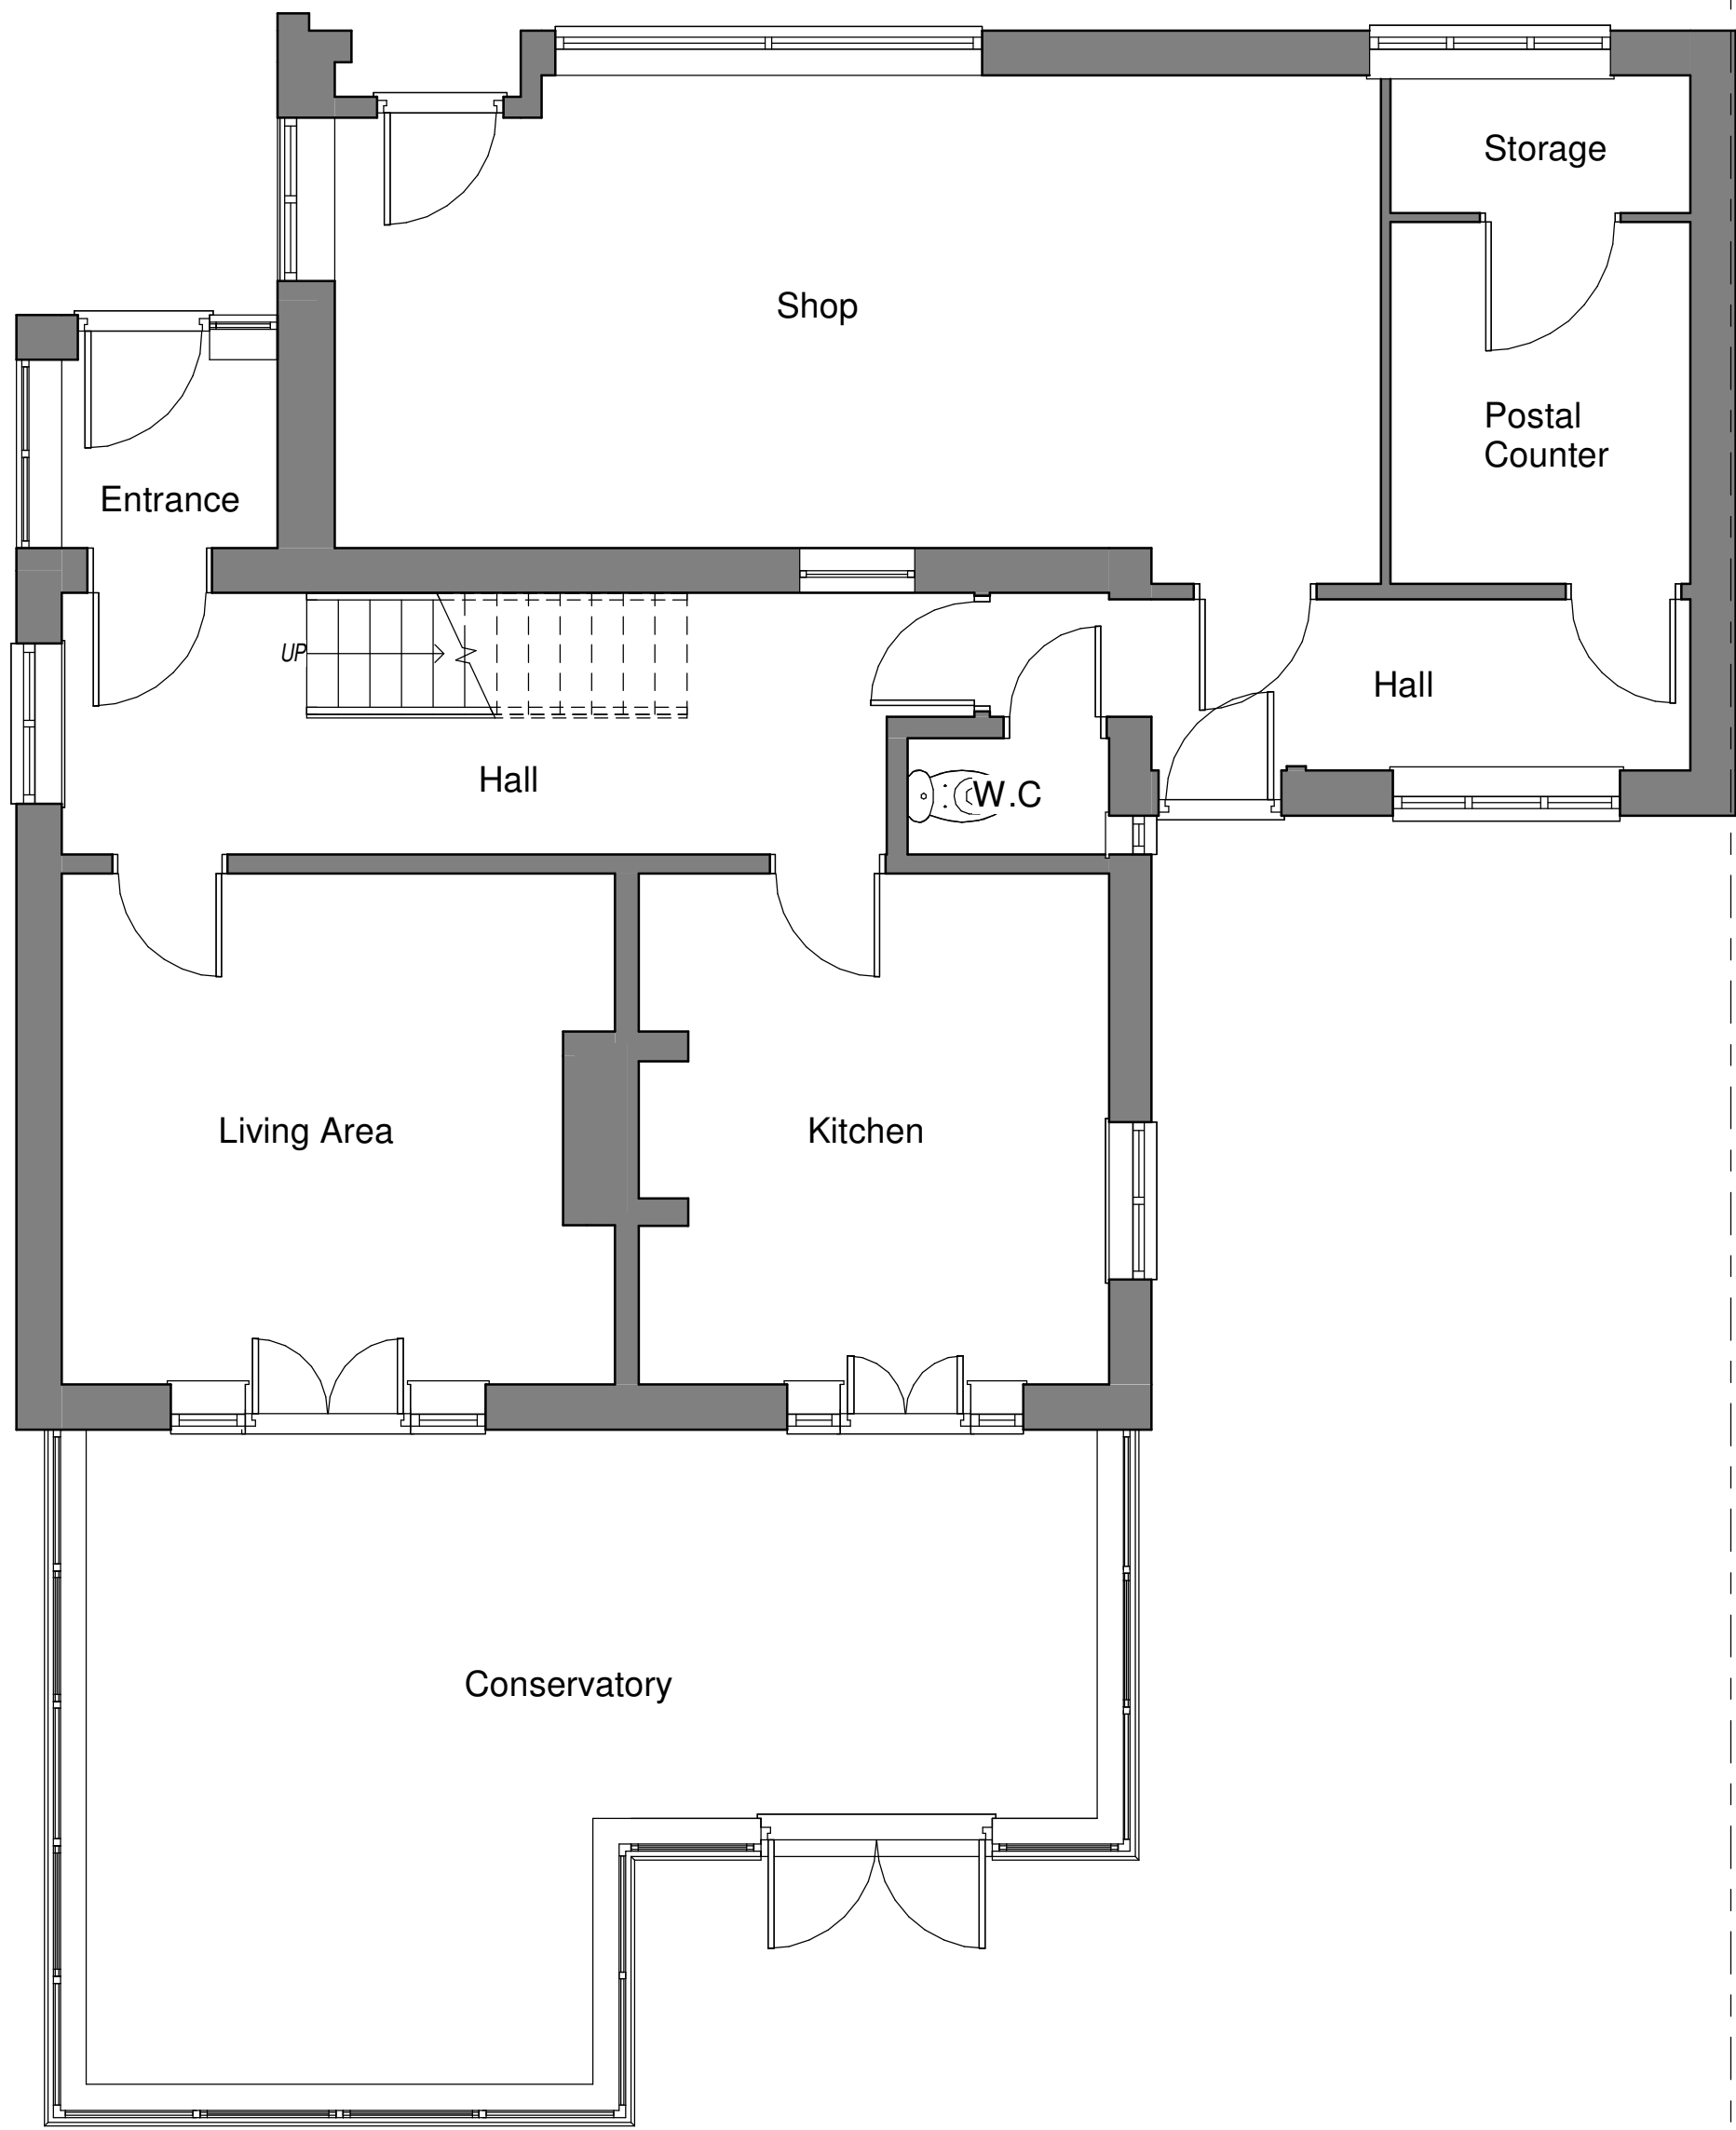


Ground Floor Plan
1 : 50

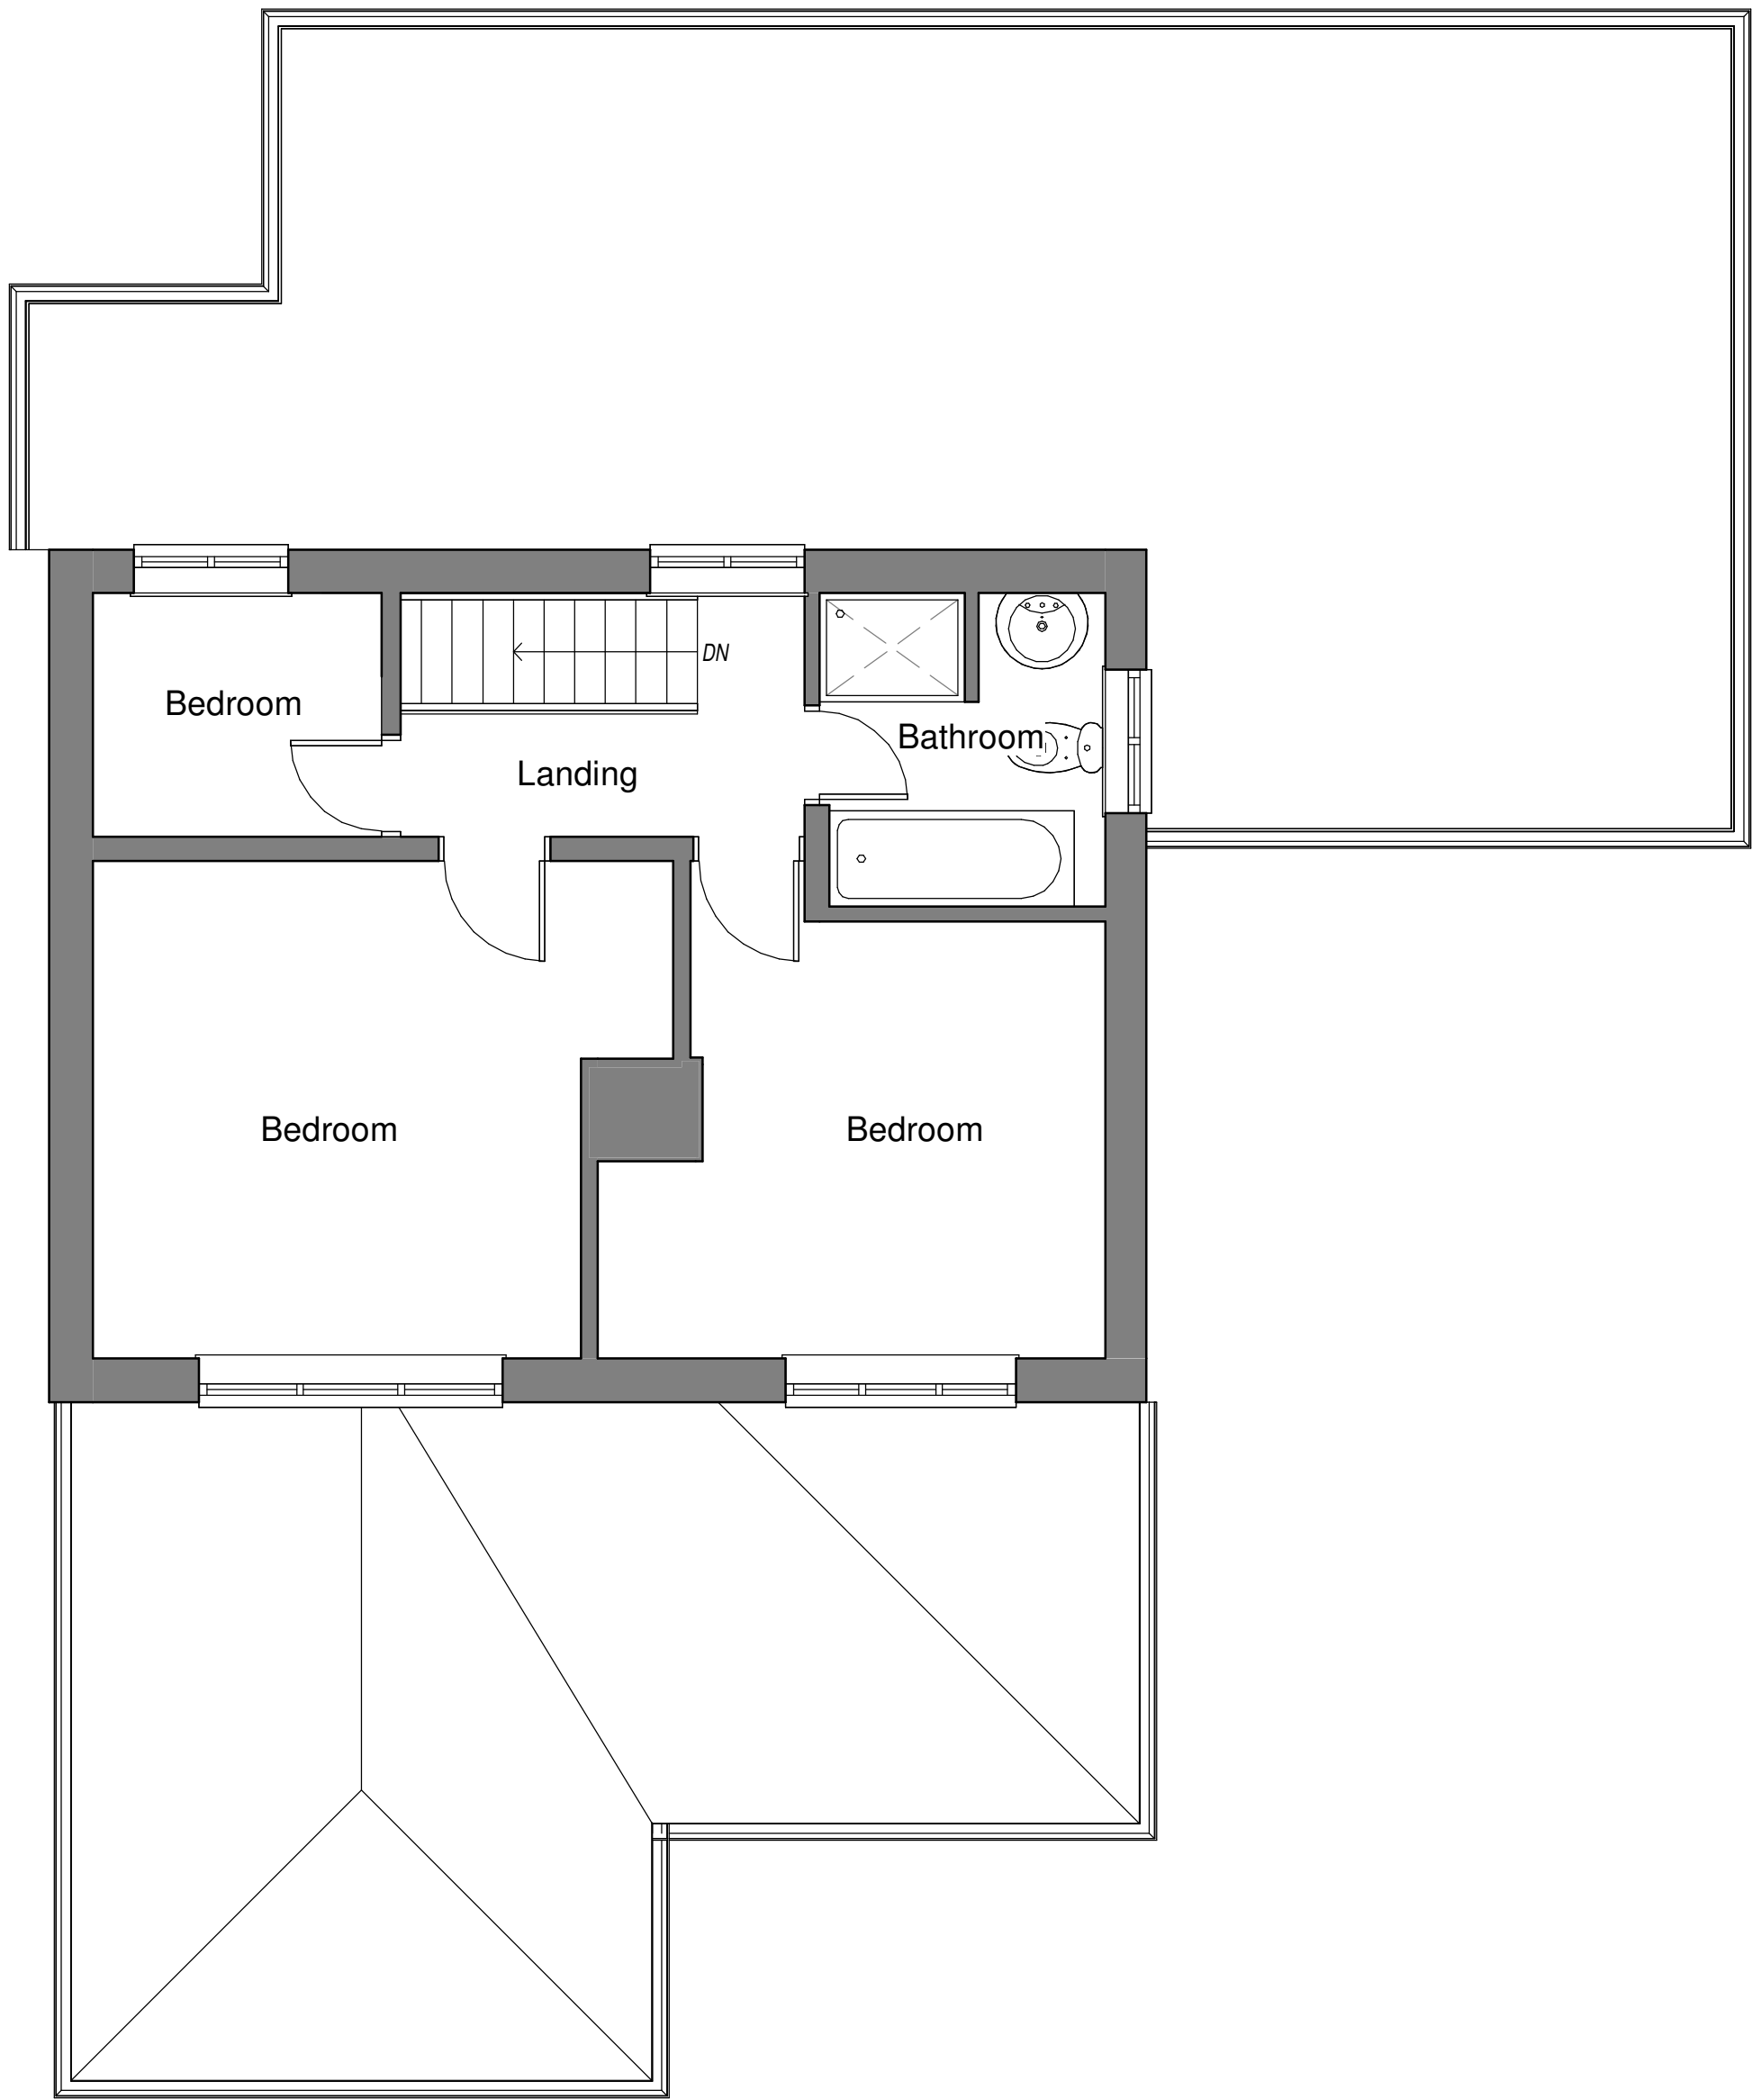

First Floor Plan
1 : 50

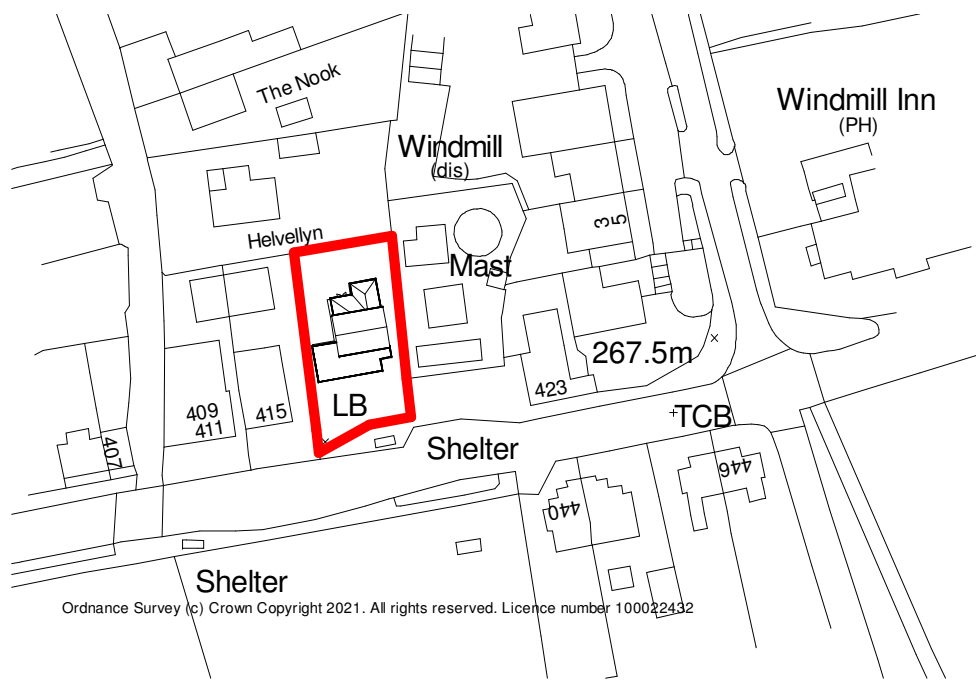

Site Location Plan
1 : 1250

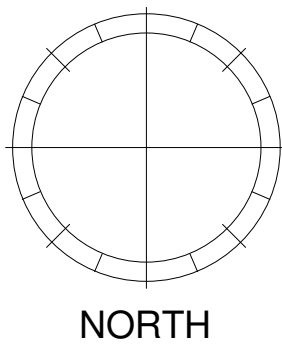

Revision	17.06.21	Date	Height added to drawing	
		Description		
CR8 ARCHITECTURAL				
Cr8 Architectural Ltd Acorn House, 22 High Street Sutton Coldfield Birmingham, B72 1UX Tel: 0121 647 3600 enquires@cr8-arch.com www.cr8-arch.com				
Client				
Mr Satheesh Kanna				
Project				
Two Storey Side & Rear Extension & Single Storey Side & Rear Extension				
Location				
Post Office, 417 Ash Bank Road, Werrington, ST9 0JP				
Drawing Title				
Existing Plans & Elevations				
Status				
PLANNING				
Scale	Date	Drawn	Revision	
As indicated	03.06.21	SA		
Job No.	Drawing No.	Checked		
	001	RST	A	