



Notes	
No.	Description




Front Elevation
1 : 100

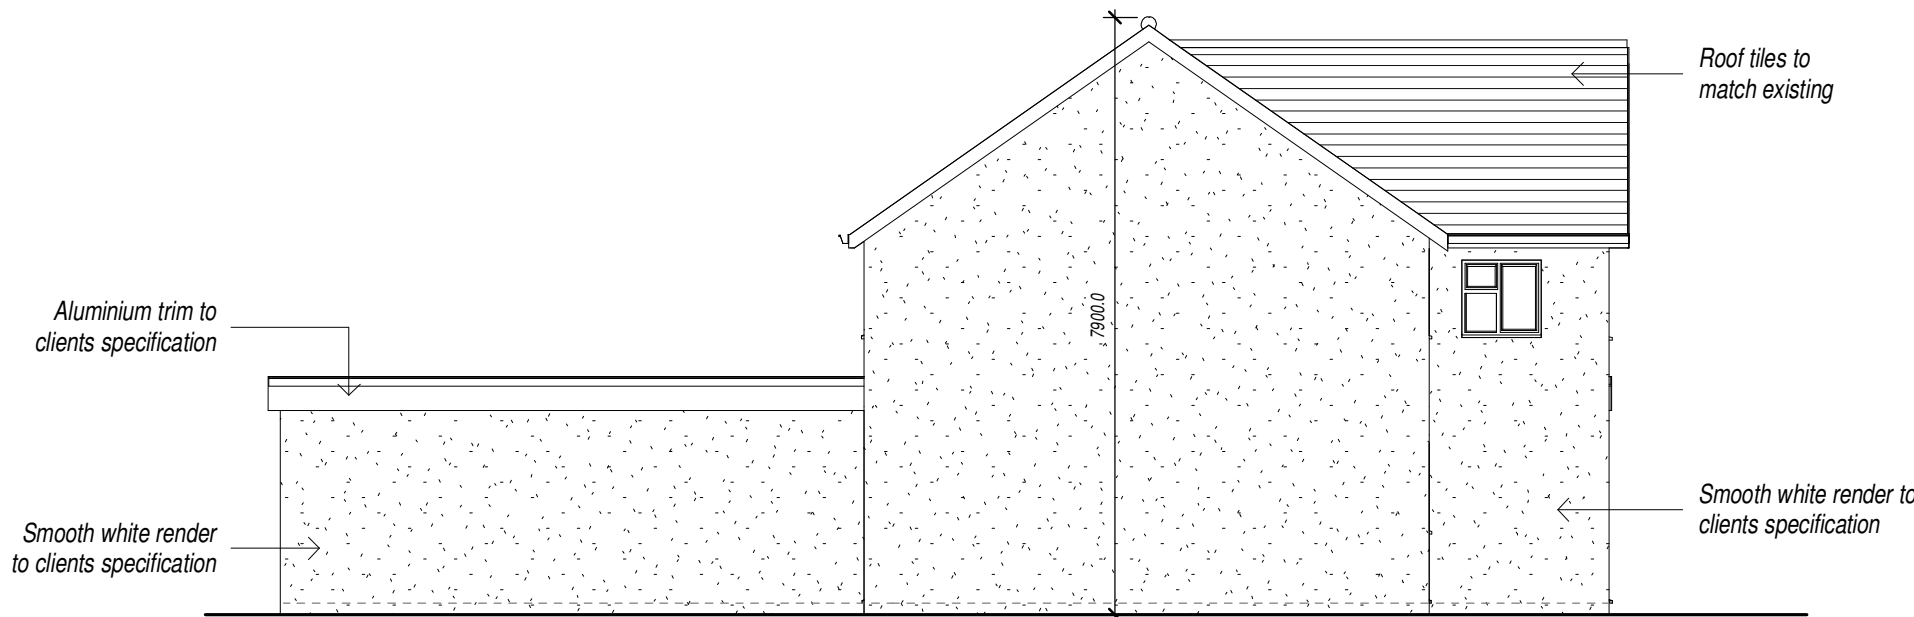


Side Elevation
1 : 100

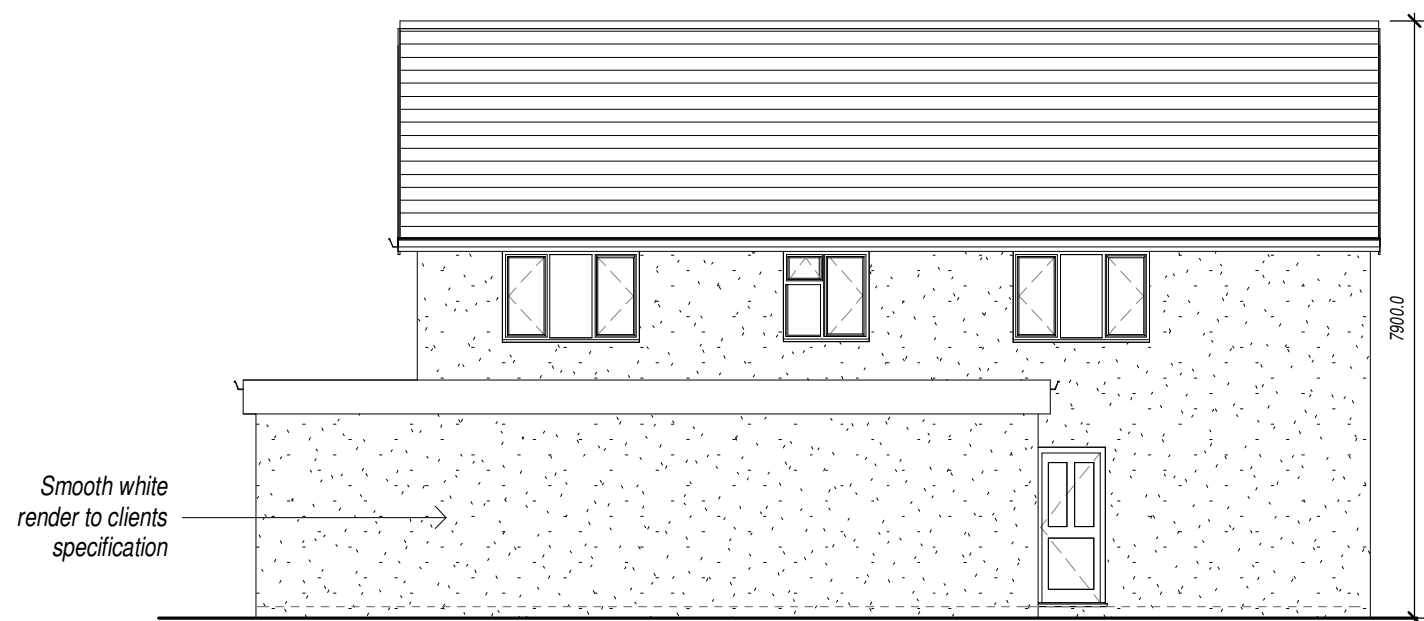


Rear Elevation
1 : 100

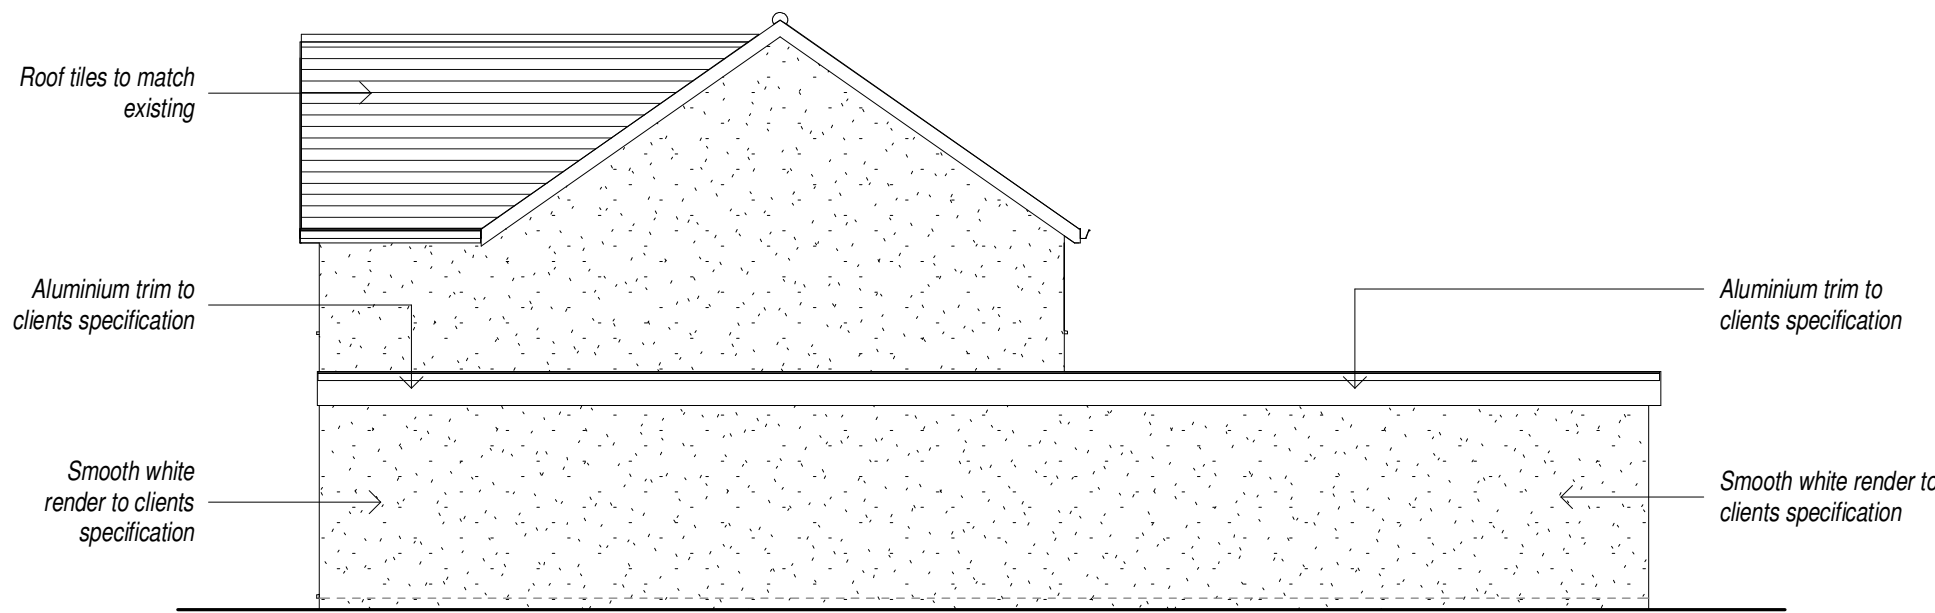

Side Elevation 1
1 : 100

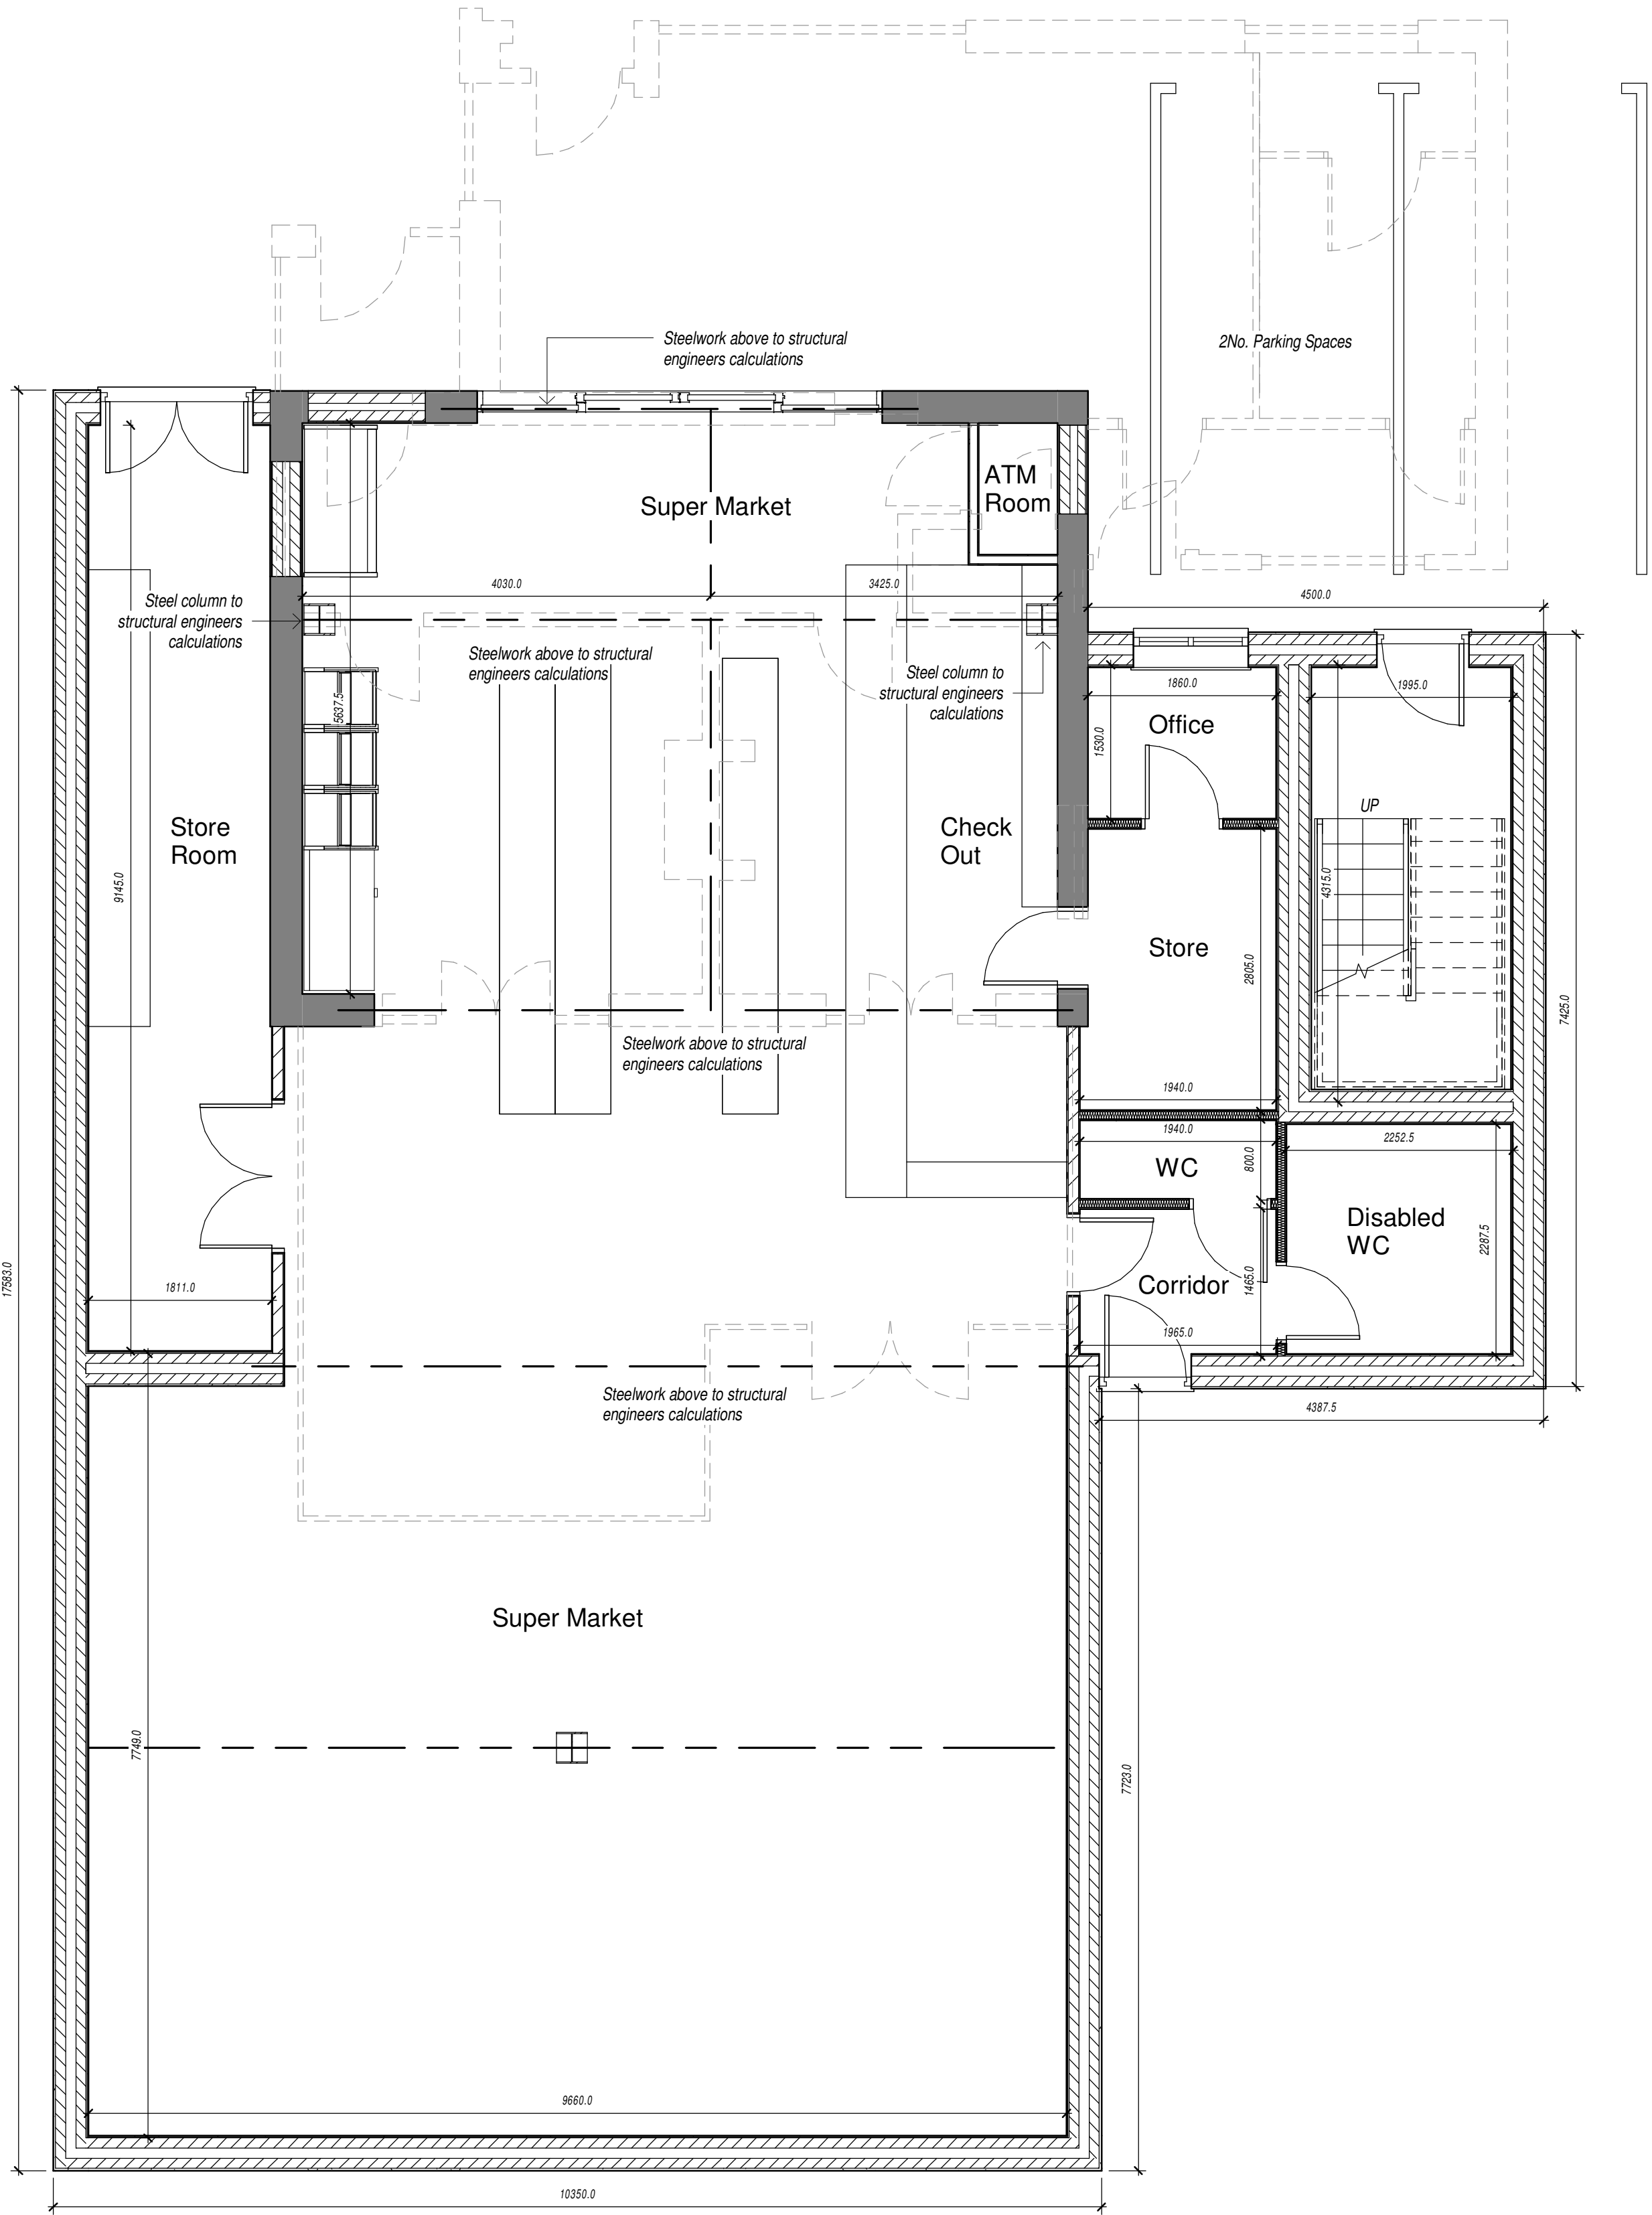

Ground Floor Plan
1 : 50

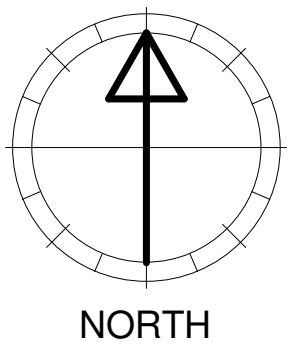

Revision	17.06.21	Amendments made as per clients request	
Revision	Date	Description	
CR8 ARCHITECTURAL			
Cr8 Architectural Ltd Acorn House, 22 High Street Sutton Coldfield Birmingham, B72 1UX Tel: 0121 647 3600 enquires@cr8-arch.com www.cr8-arch.com			
Client Mr Satheesh Kanna			
Project Two Storey Side & Rear Extension & Single Storey Side & Rear Extension Location Post Office, 417 Ash Bank Road, Werrington, ST9 0JP Drawing Title Proposed Plans & Elevations			
Status PLANNING			
Scale	Date	Drawn	Revision
As-indicated	03.06.21	SA	A
Job No.	Drawing No.	Checked	
	002	RST	