



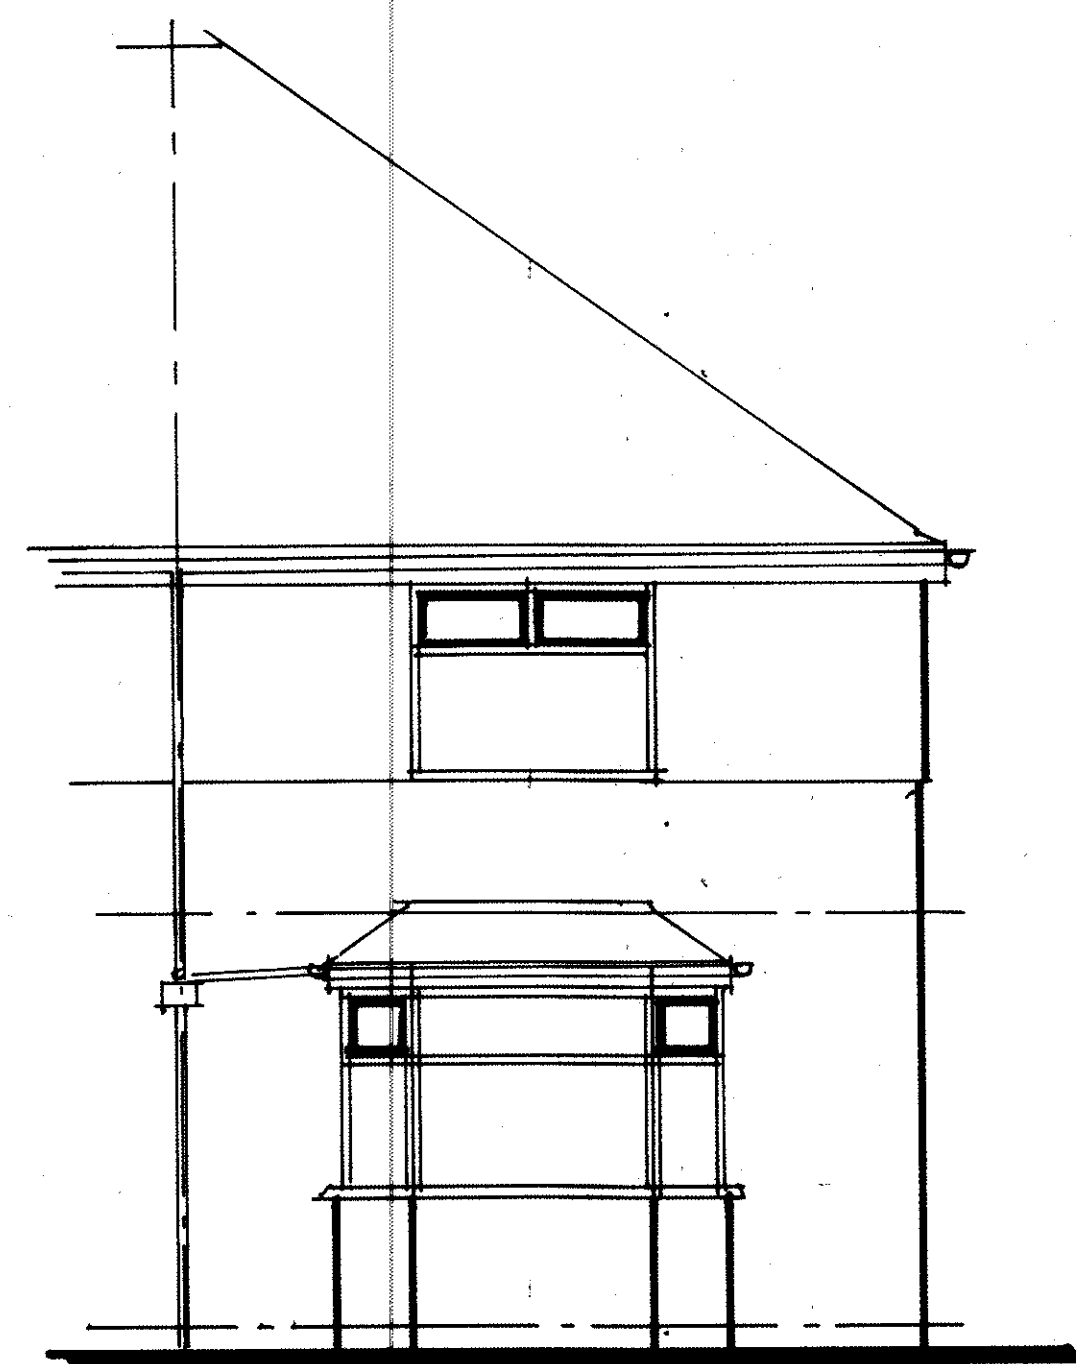


FRONT ELEVATION N.E.

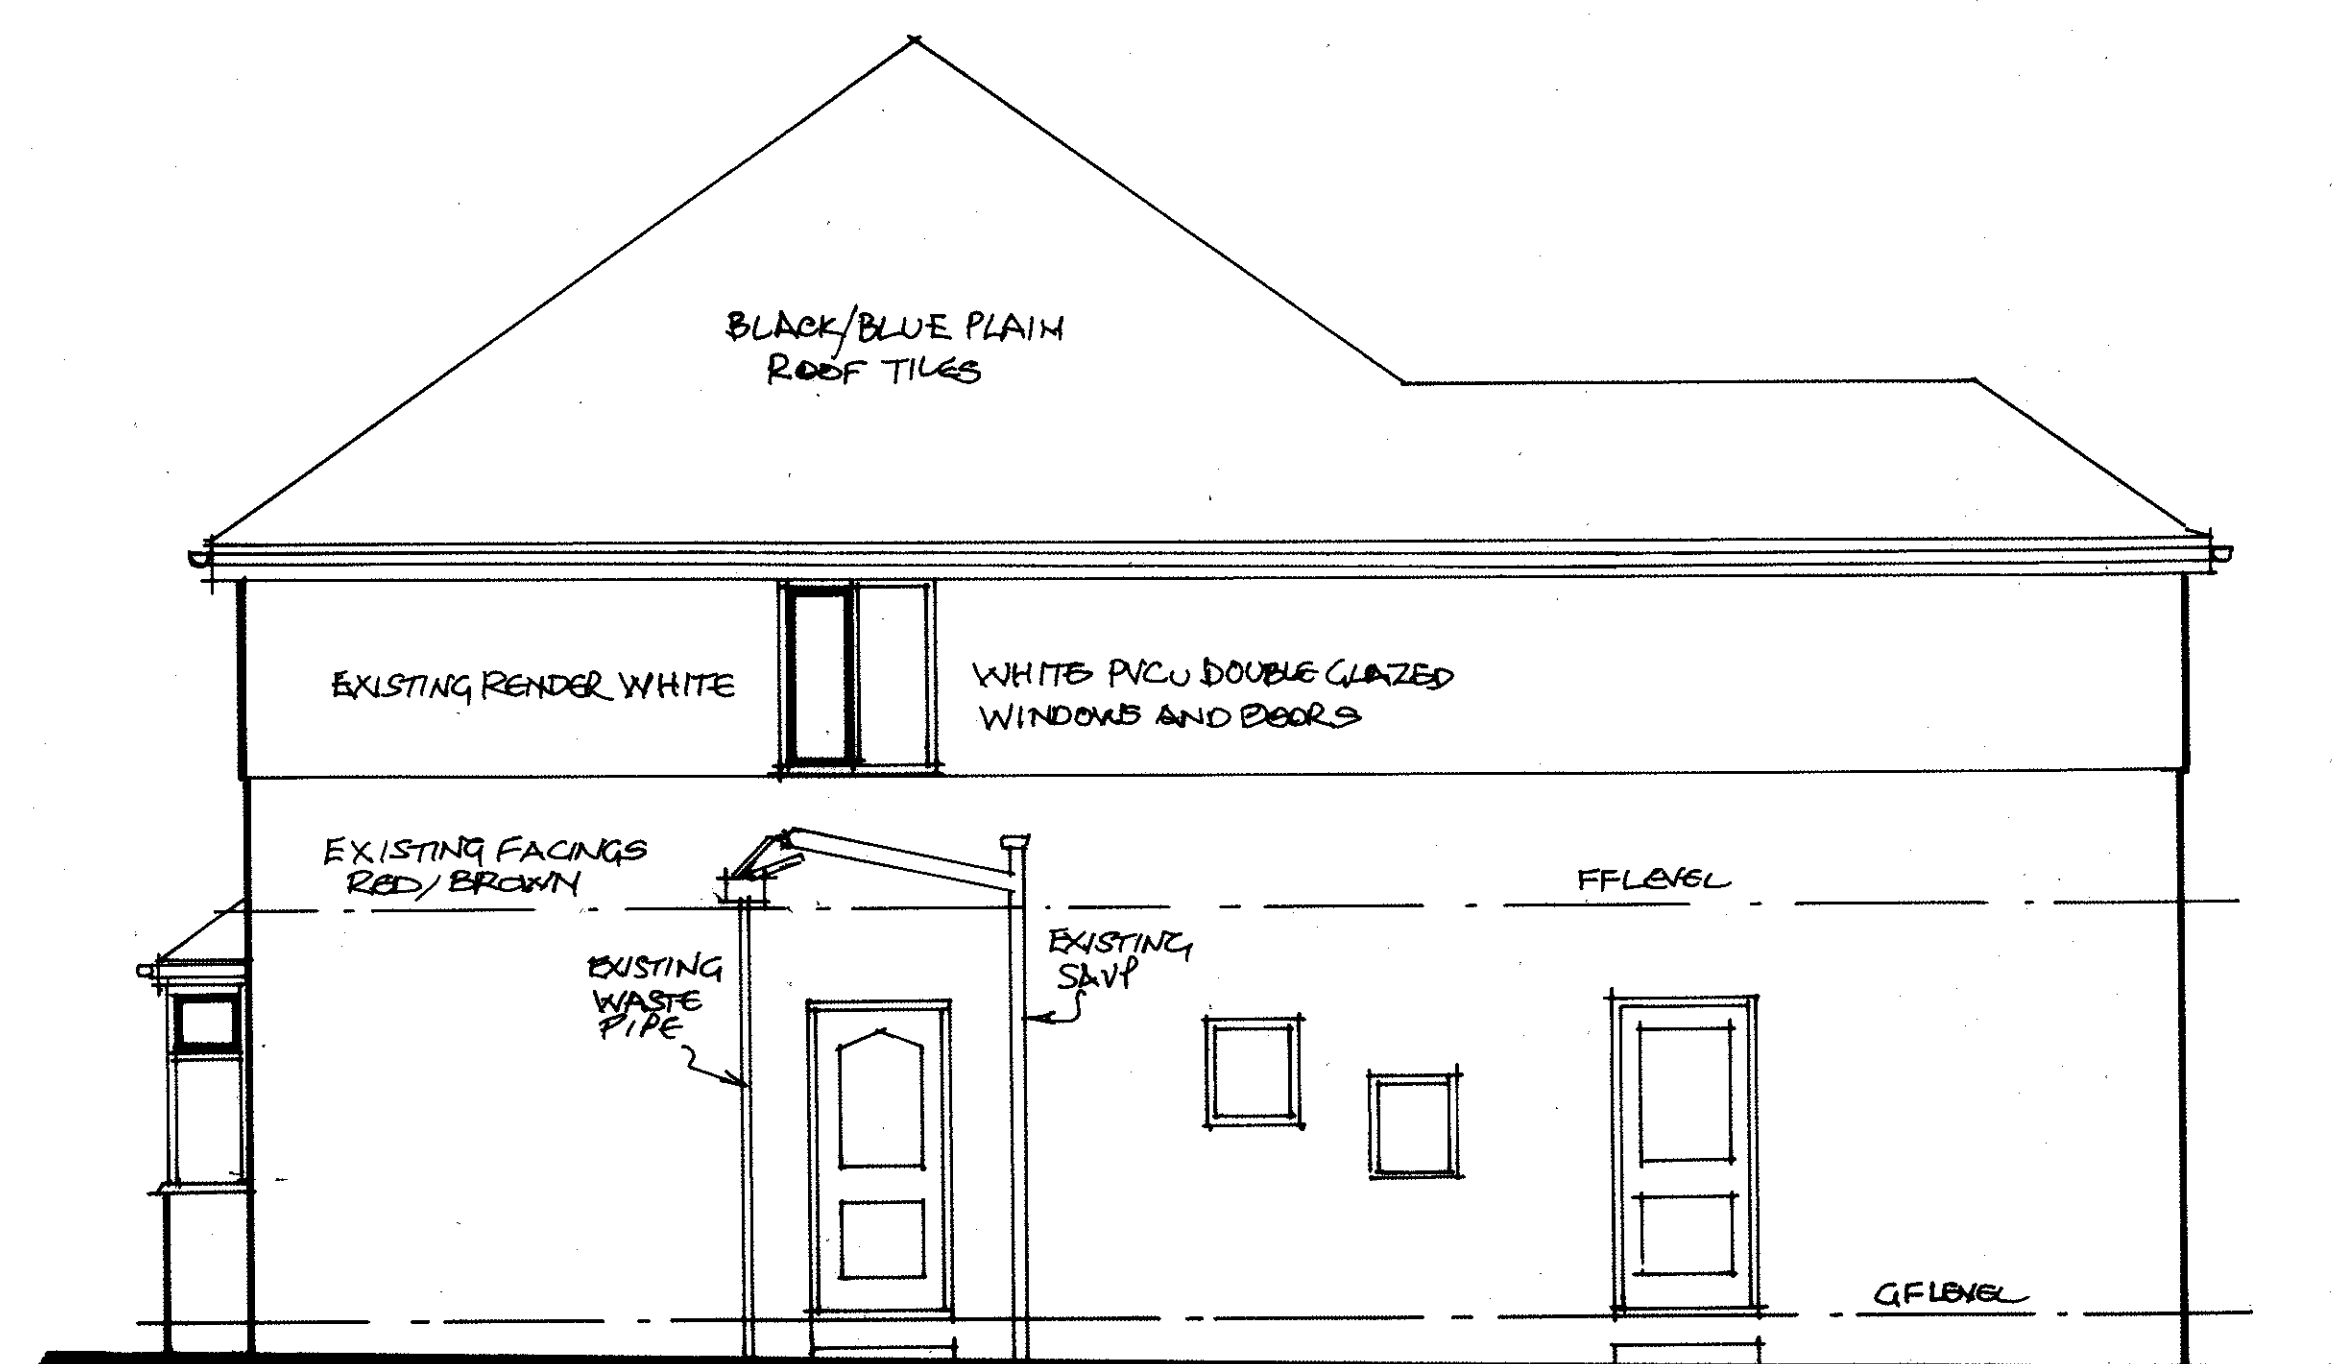


SIDE ELEVATION N.W.




REAR ELEVATION S.W.

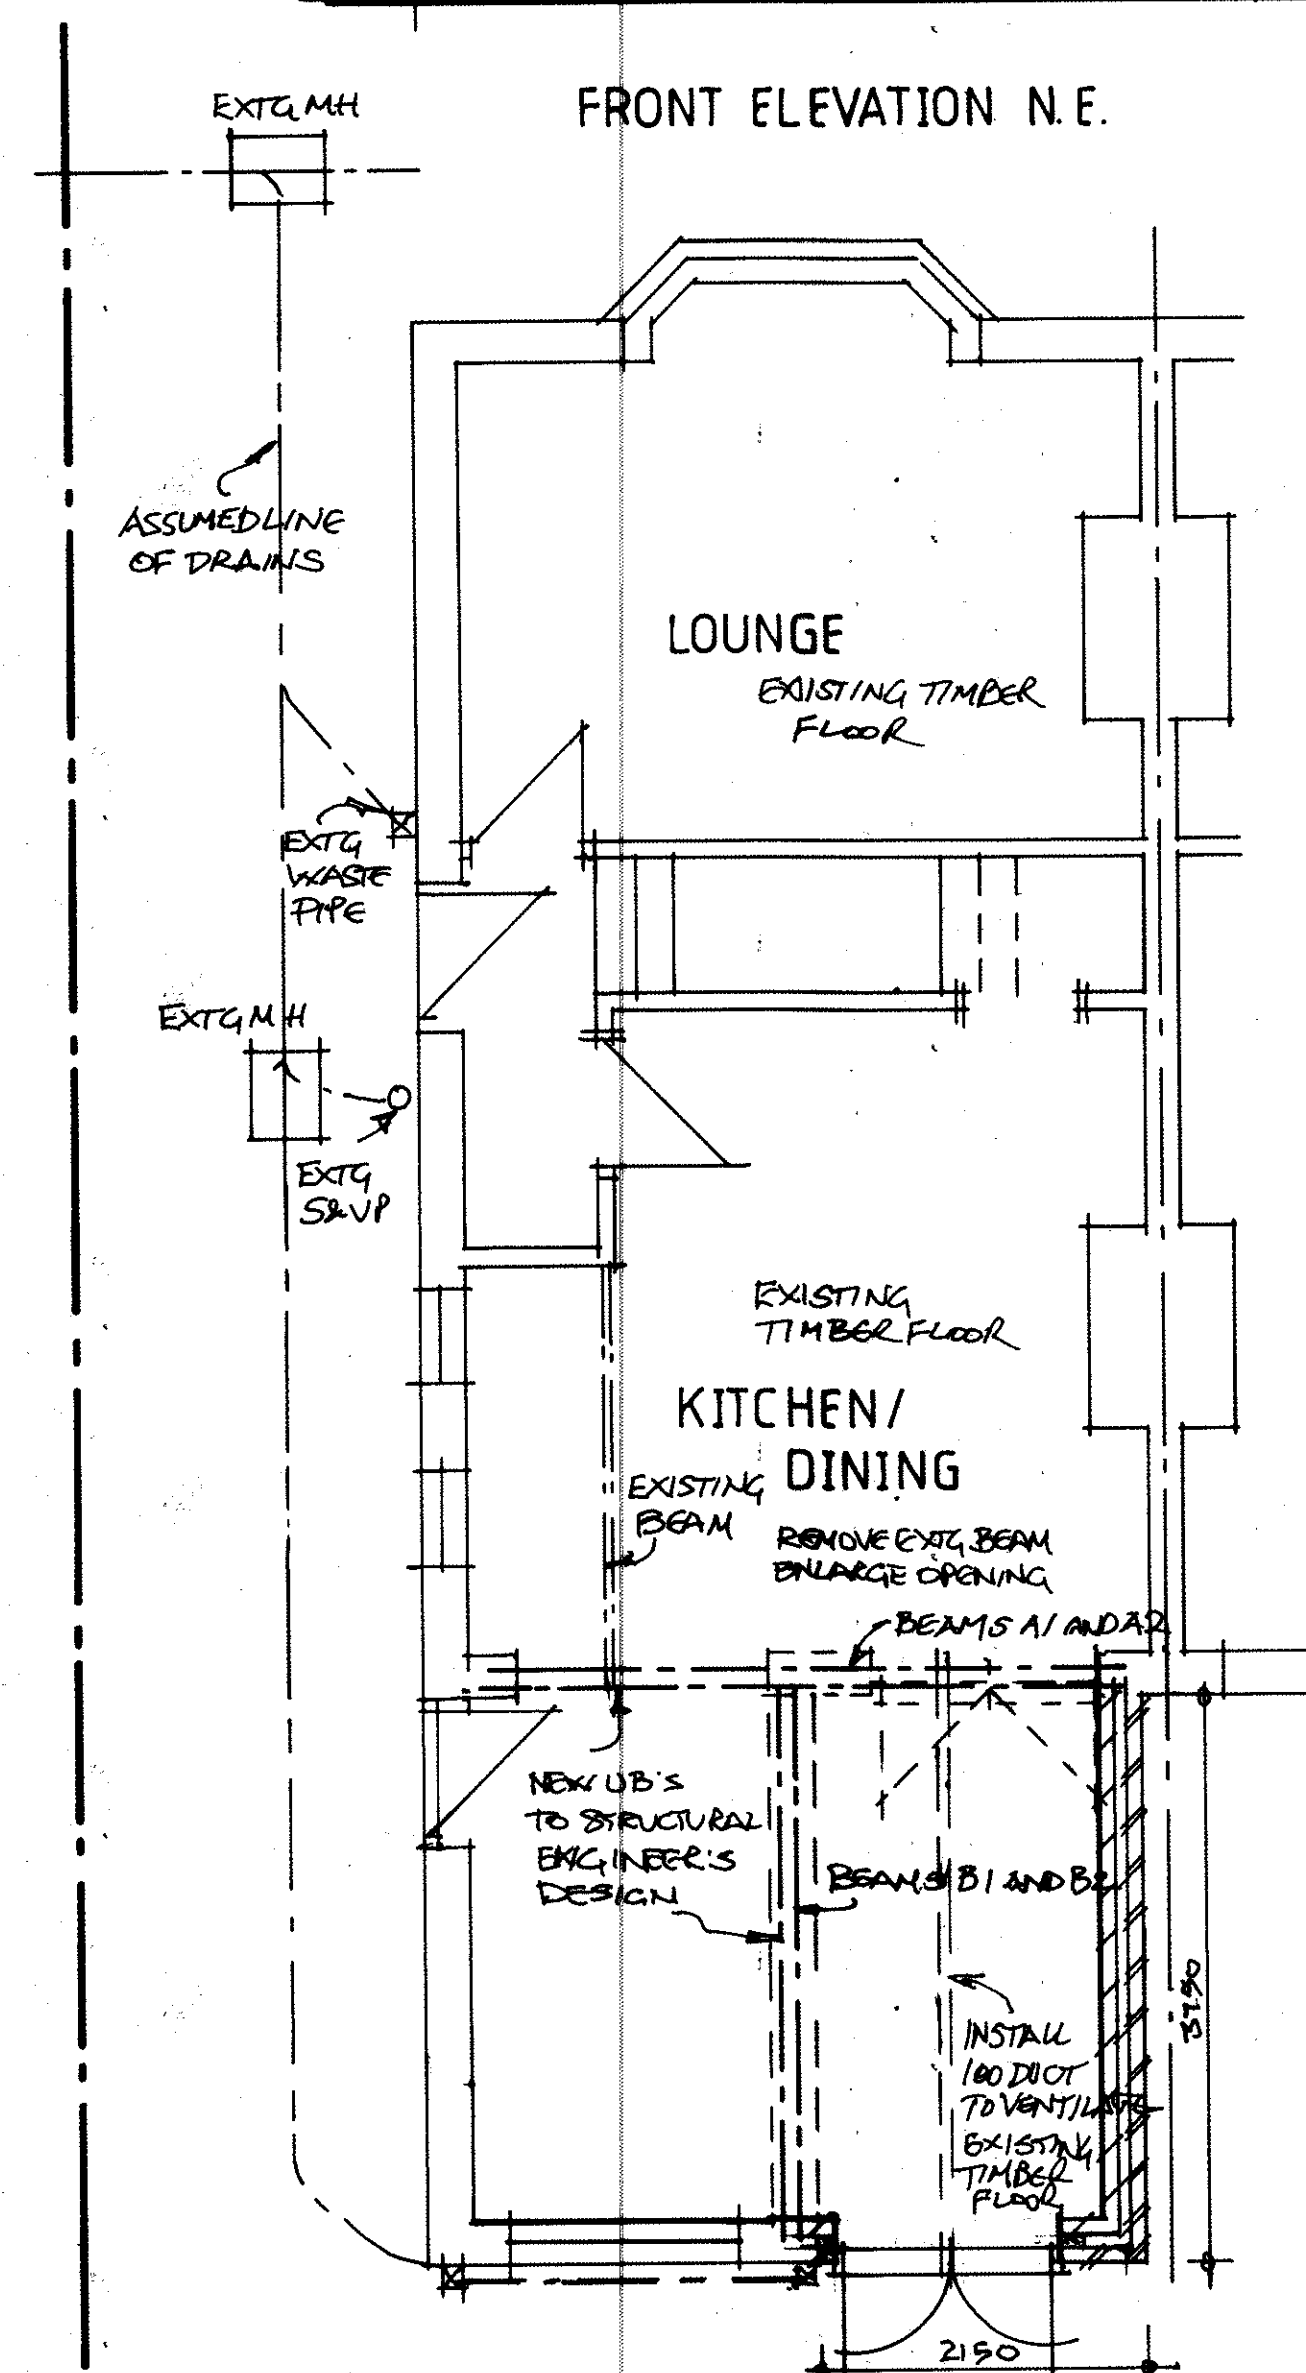

GROUND FLOOR PLAN

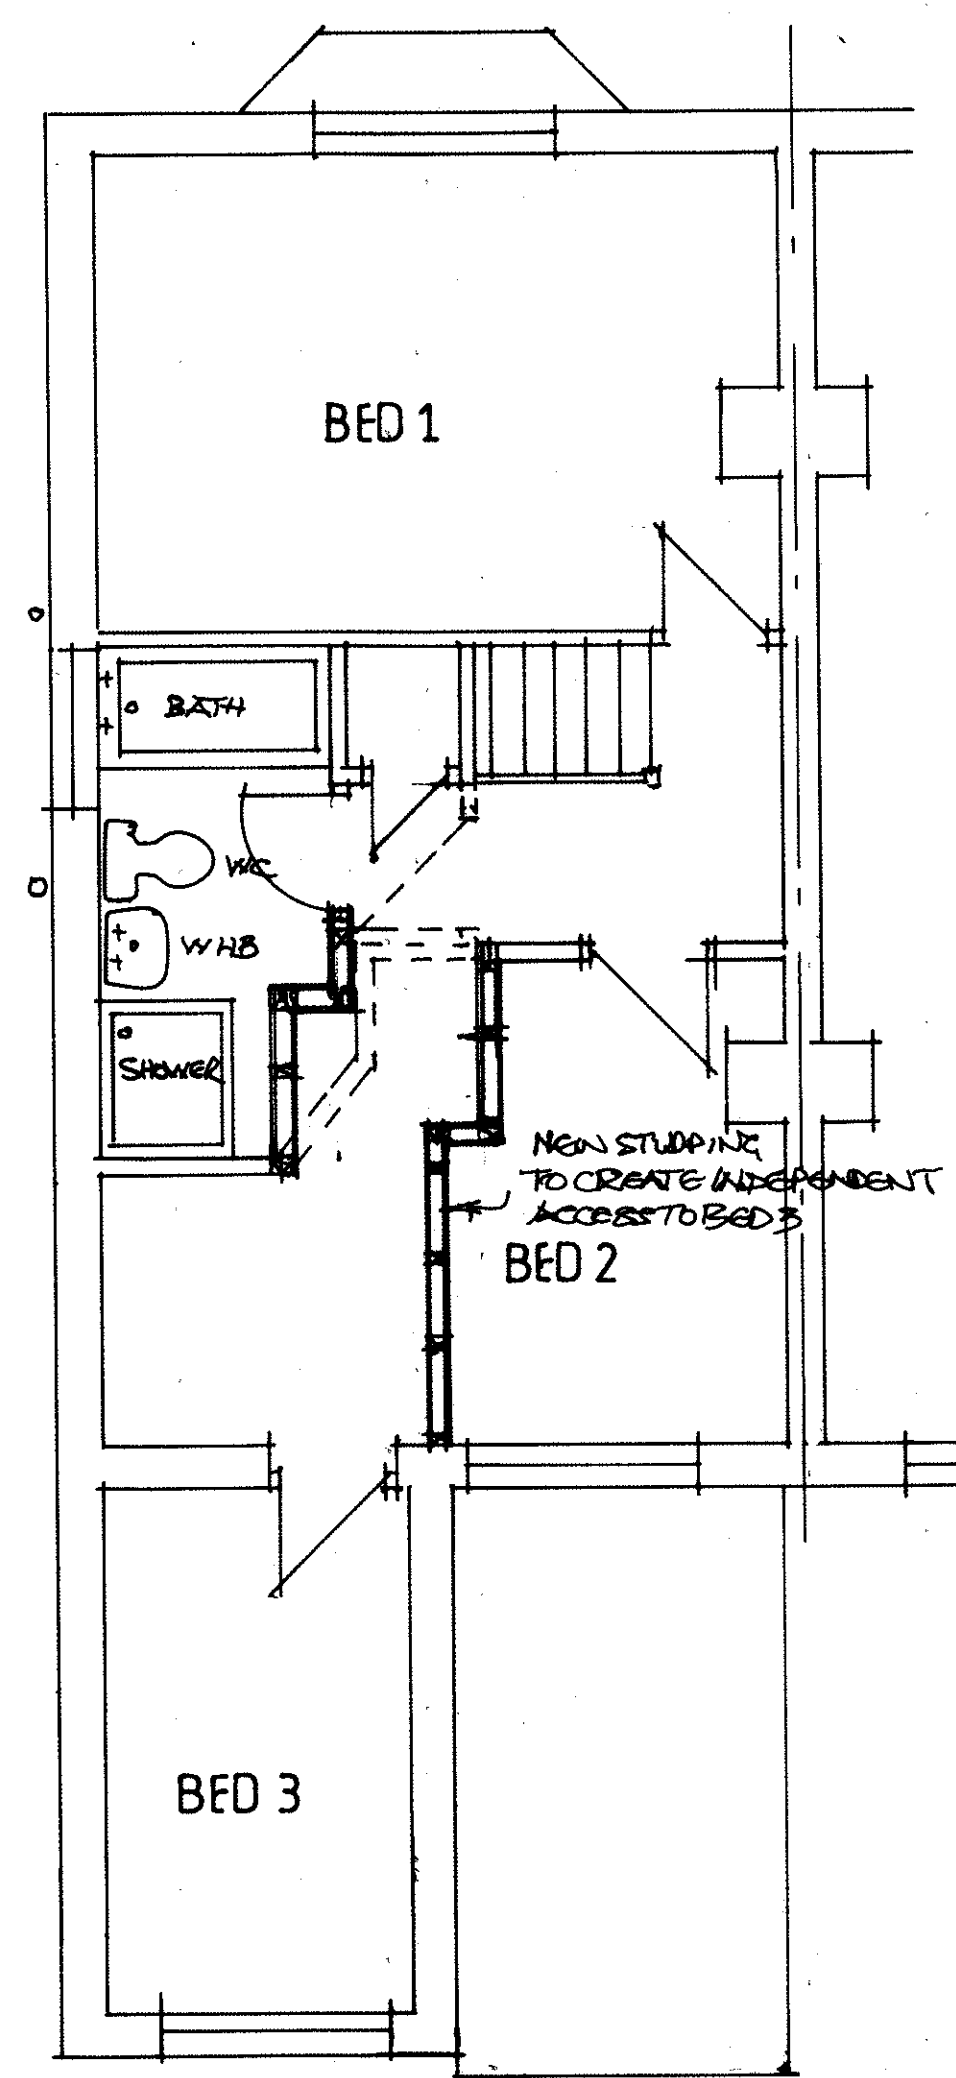

FIRST FLOOR PLAN

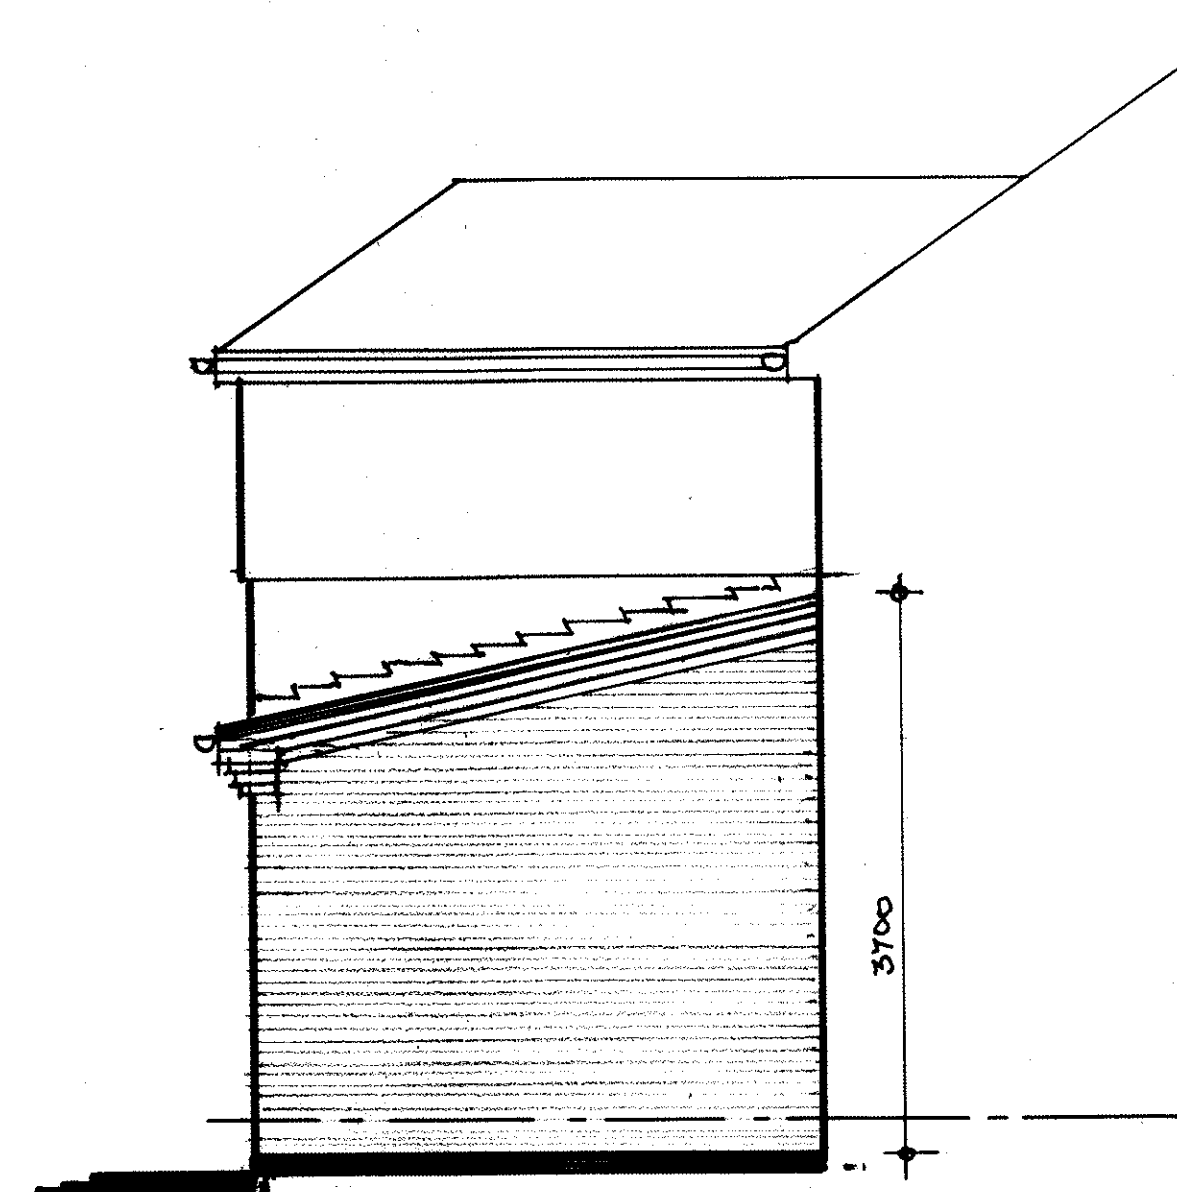

SIDE ELEVATION S.E.

TUDOR

BUILDING DESIGN AND SURVEYING SERVICES

36 LINDBURN ROAD

MEIR HAY

STOKE-ON-TRENT ST3 5RW

Project Description:

Rear Extension and Alterations at North View, 17 Station Road, Endon, Stoke-on-Trent, Staffs. ST9. 9DR.

Client: Mr. P. Patterson

Date: 05/05/2021

Scale: 1:50

Drawing: Proposed Plans and Elevations

DRWG. No. T - 75 - 002

Revision

Revision