





rear elevation



side elevation

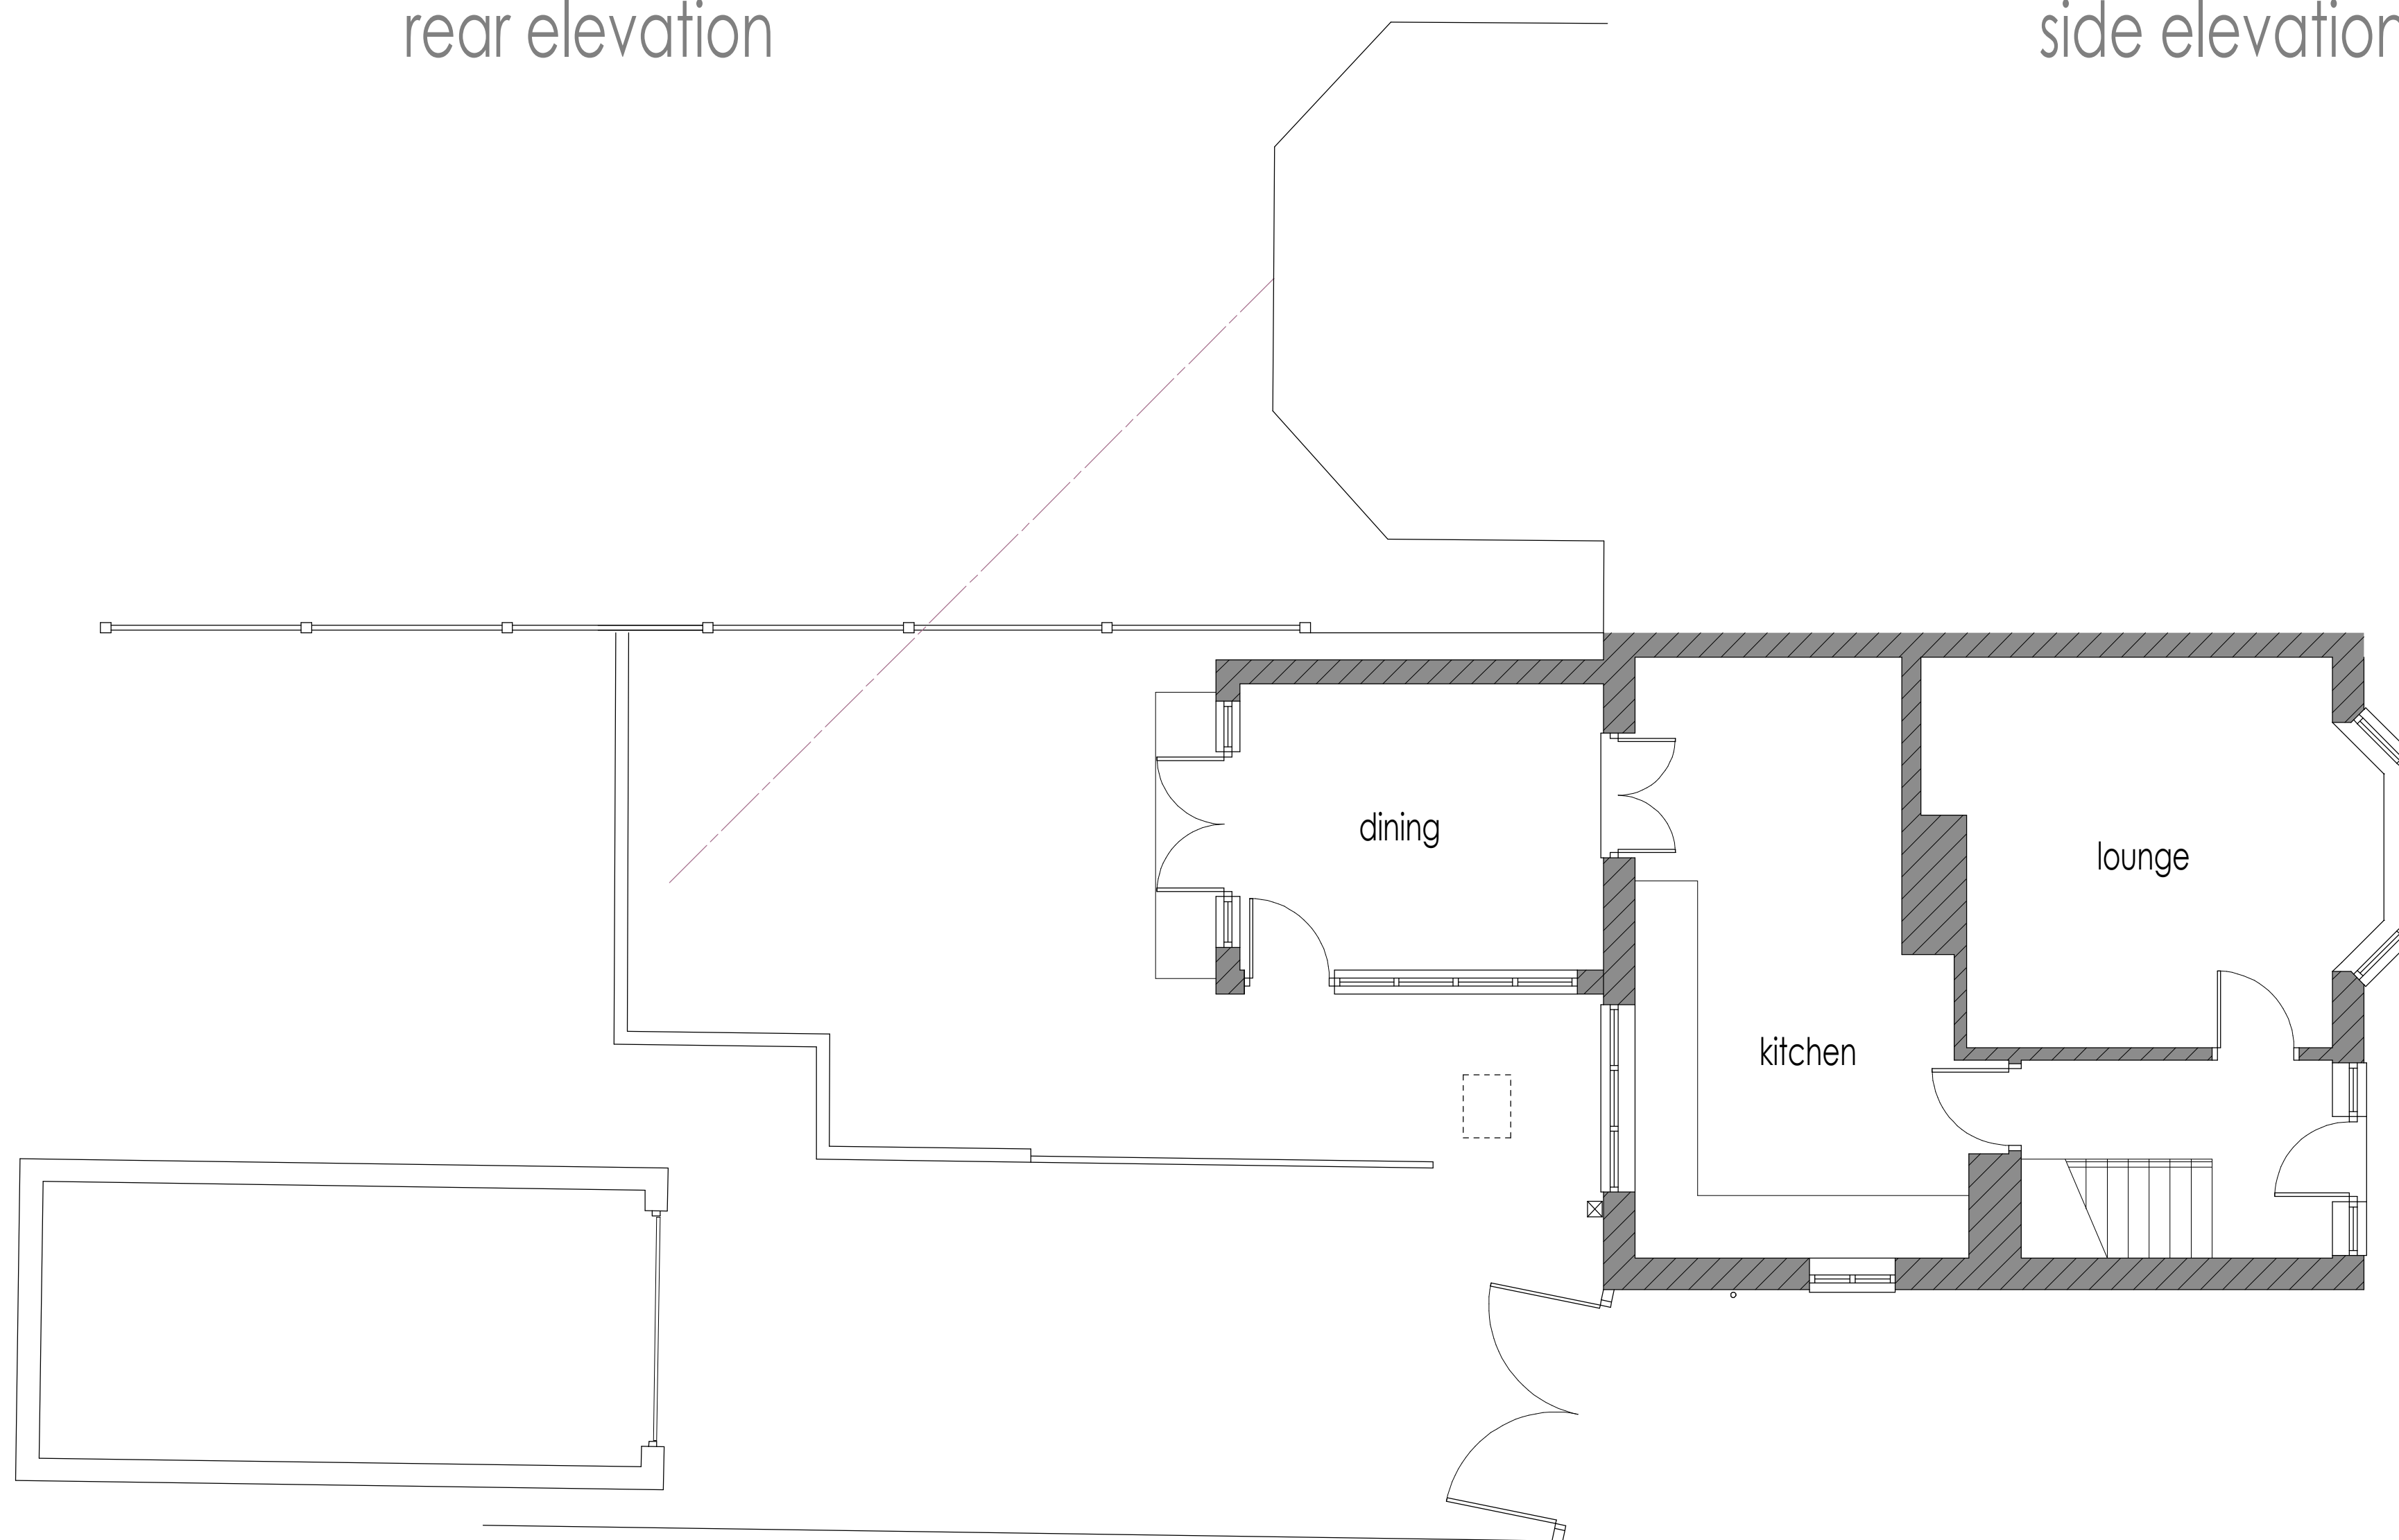

ground floor plan

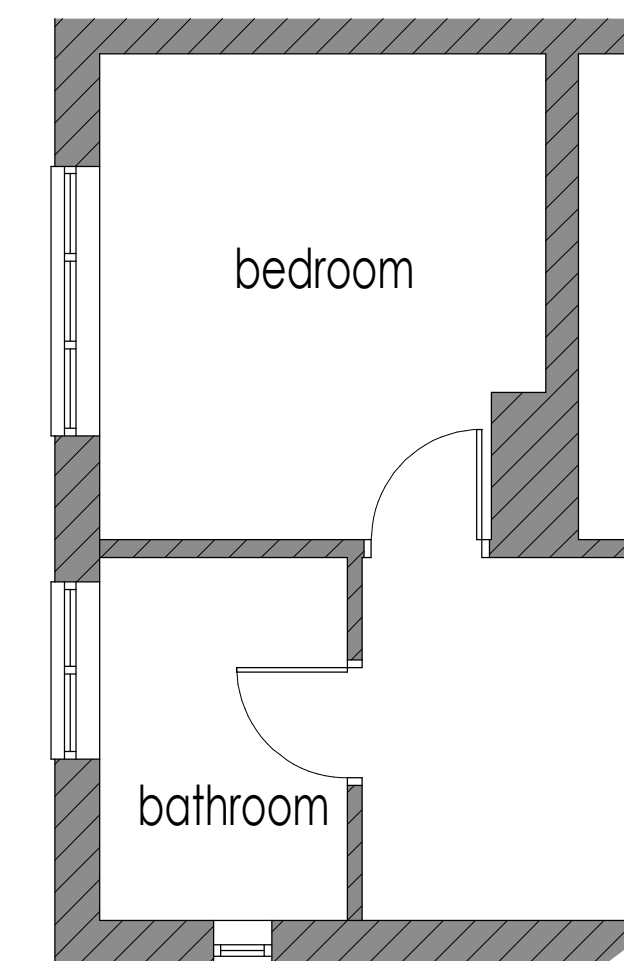

first floor plan

39 School Lane - Caverswall

alterations & extensions

Client		Mr & Mrs P. Hull									
Cont act		Proposed alterations and extensions to 39 School Lane, Caverswall.									
Drawing Title		Existing Conditions Floor Plans & Elevations									
Date	June 2021	Status	Preliminary								
Scale	1:50	Contract Number	5652								
Drp. No.	5652 - 001	Revision Suffix									
Revisions											