



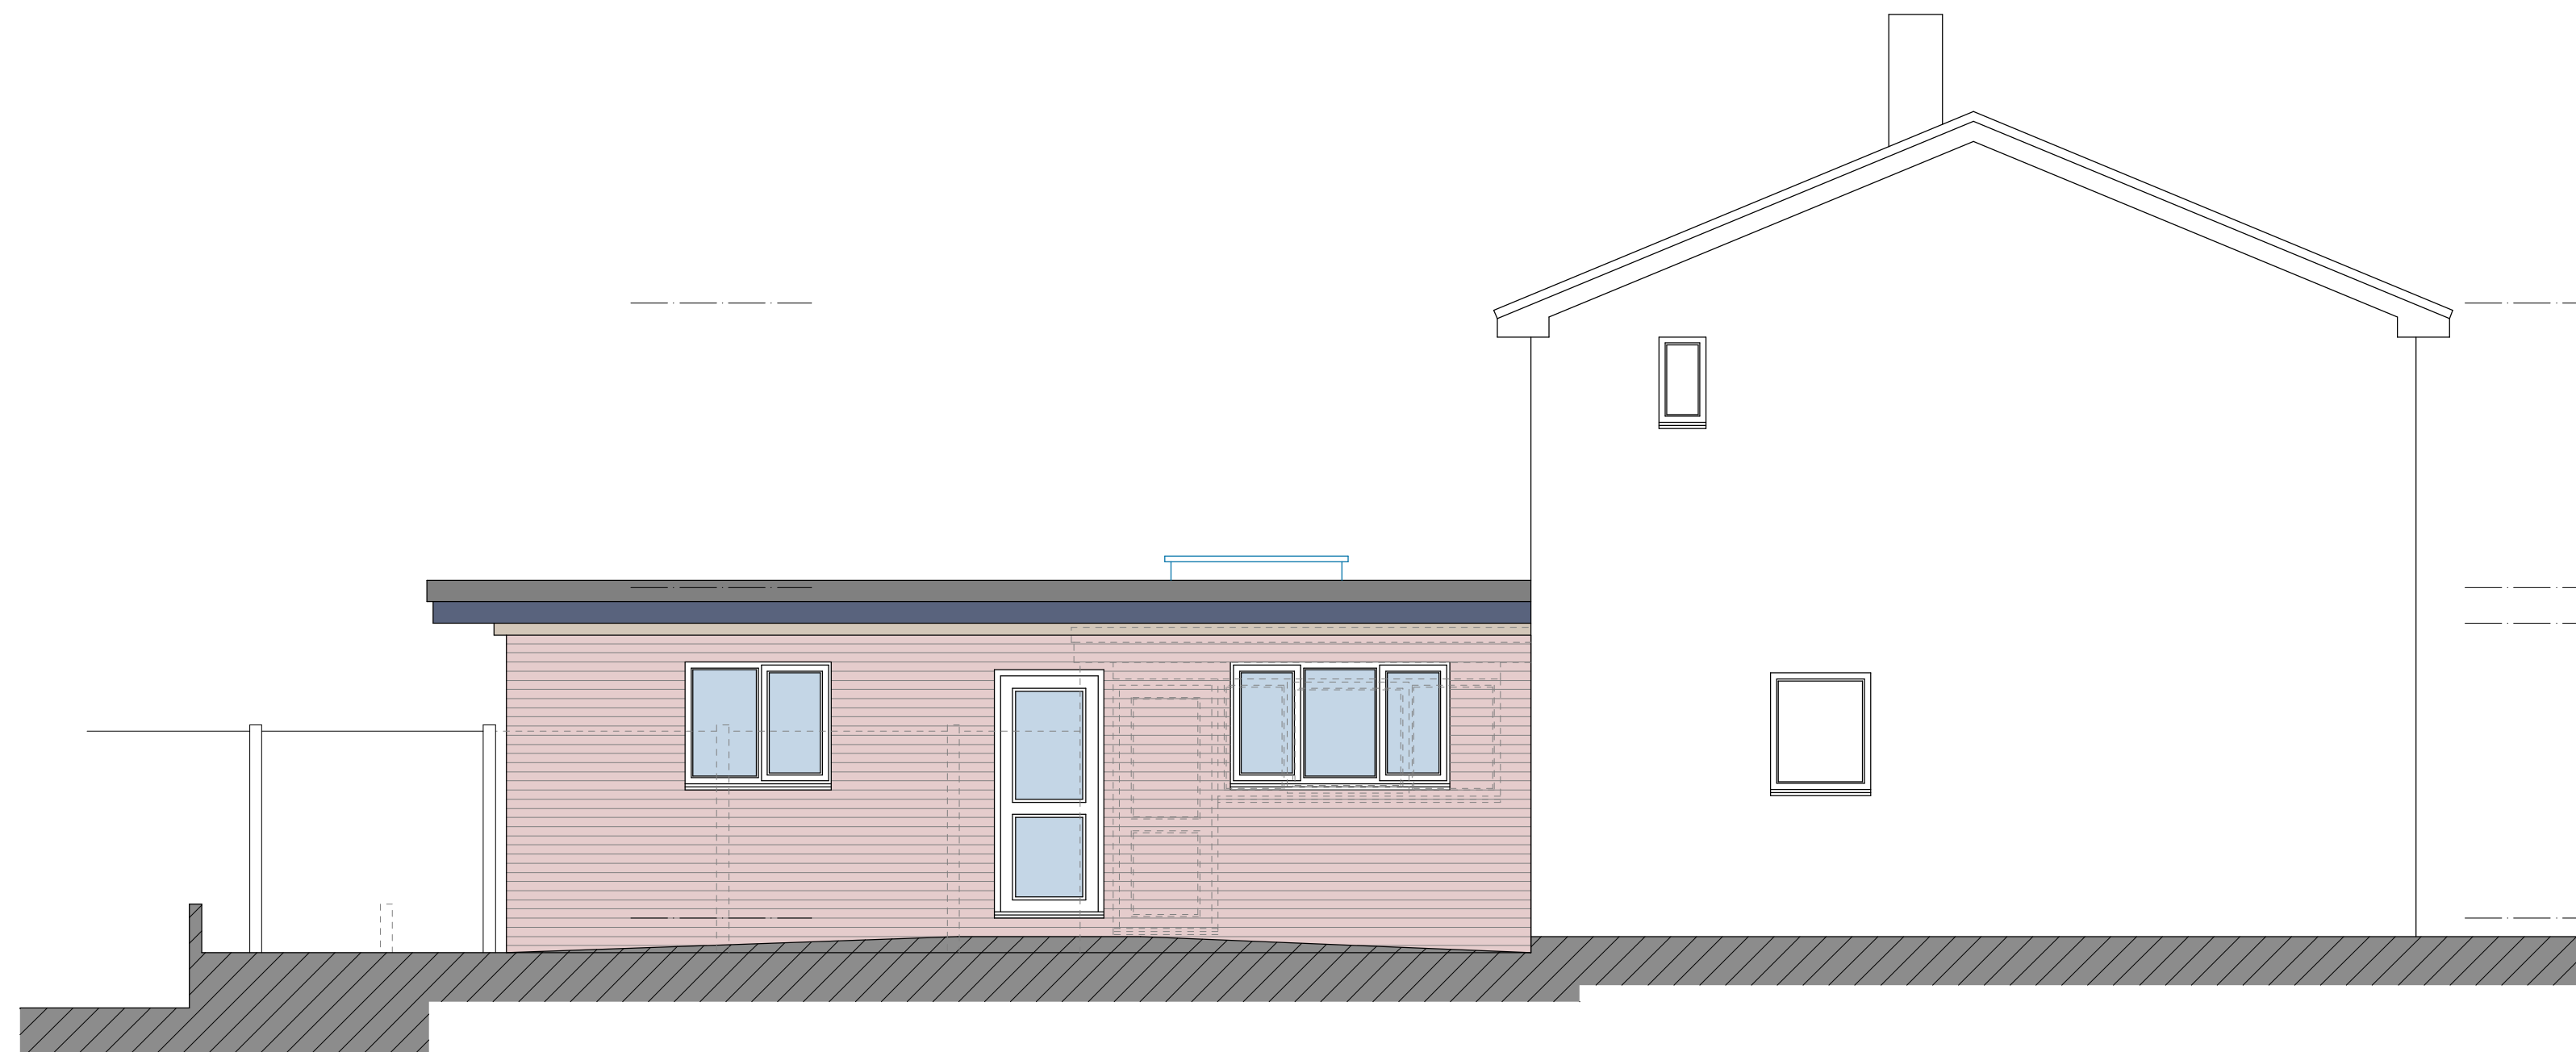


rear elevation




side elevation

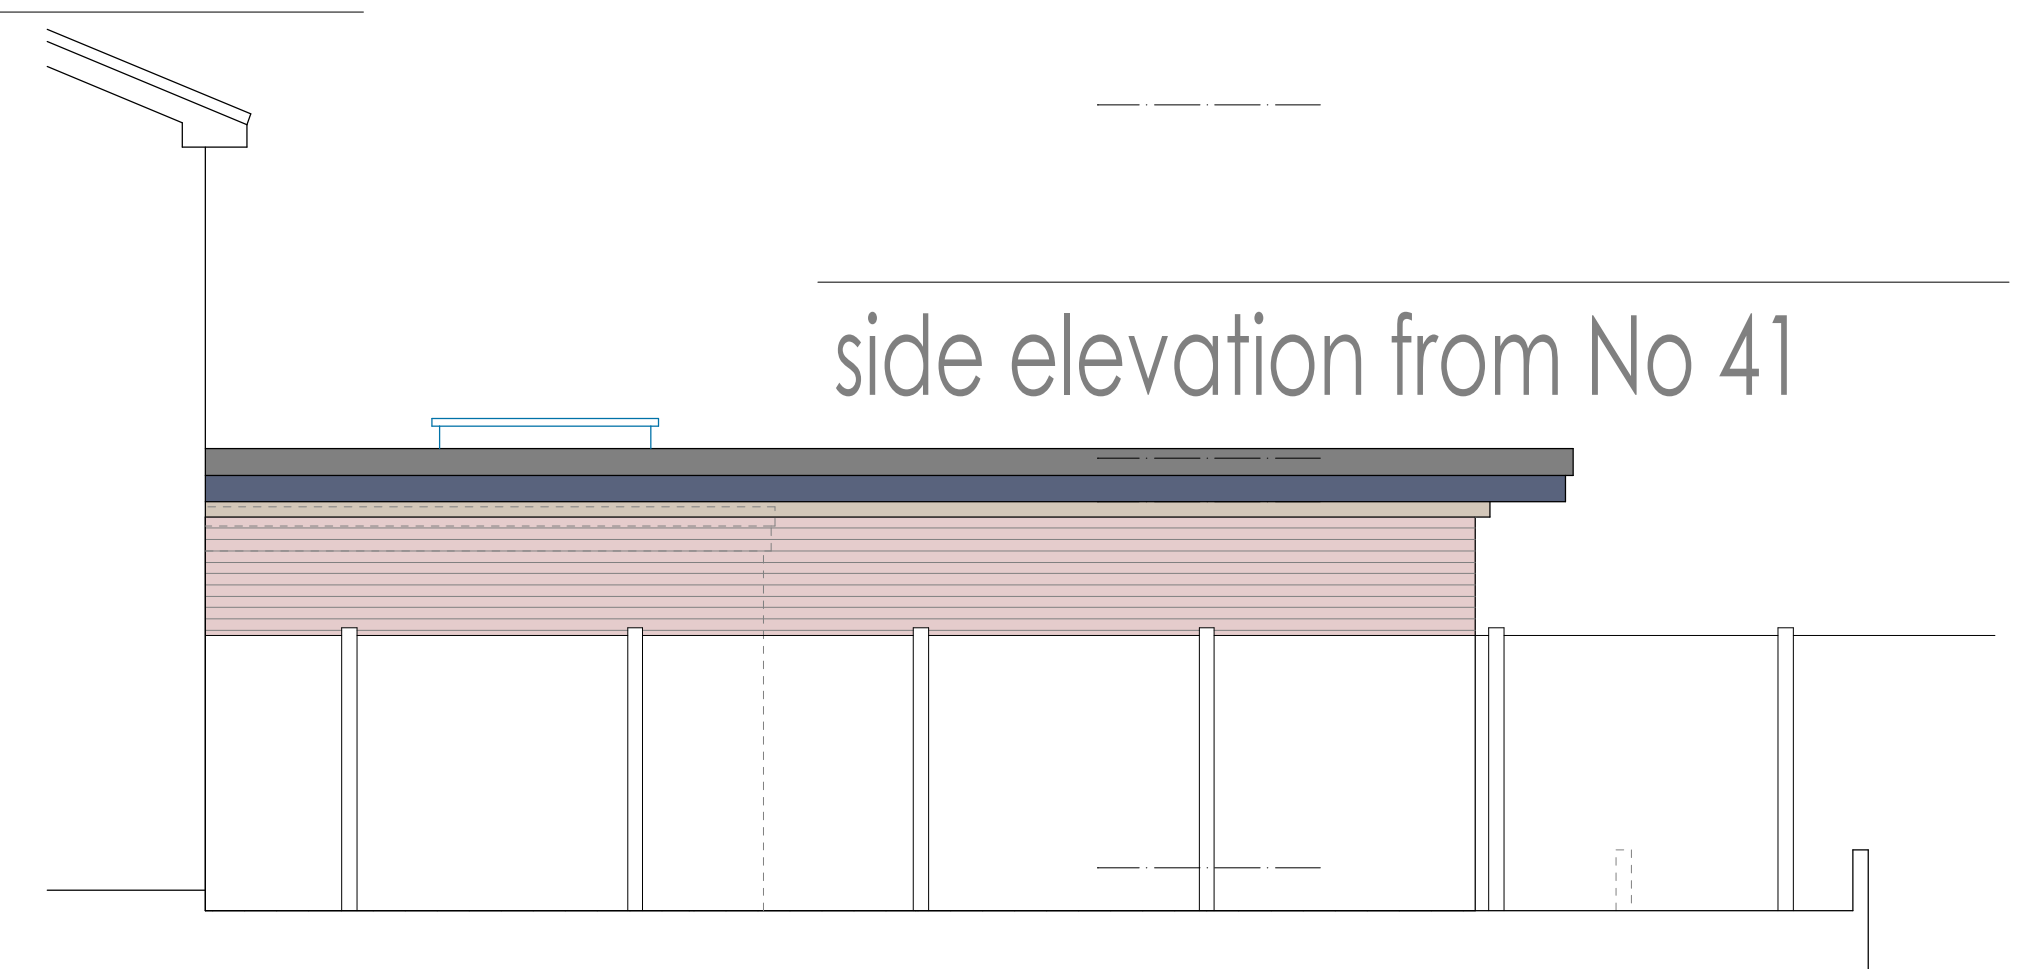

side elevation from No 41

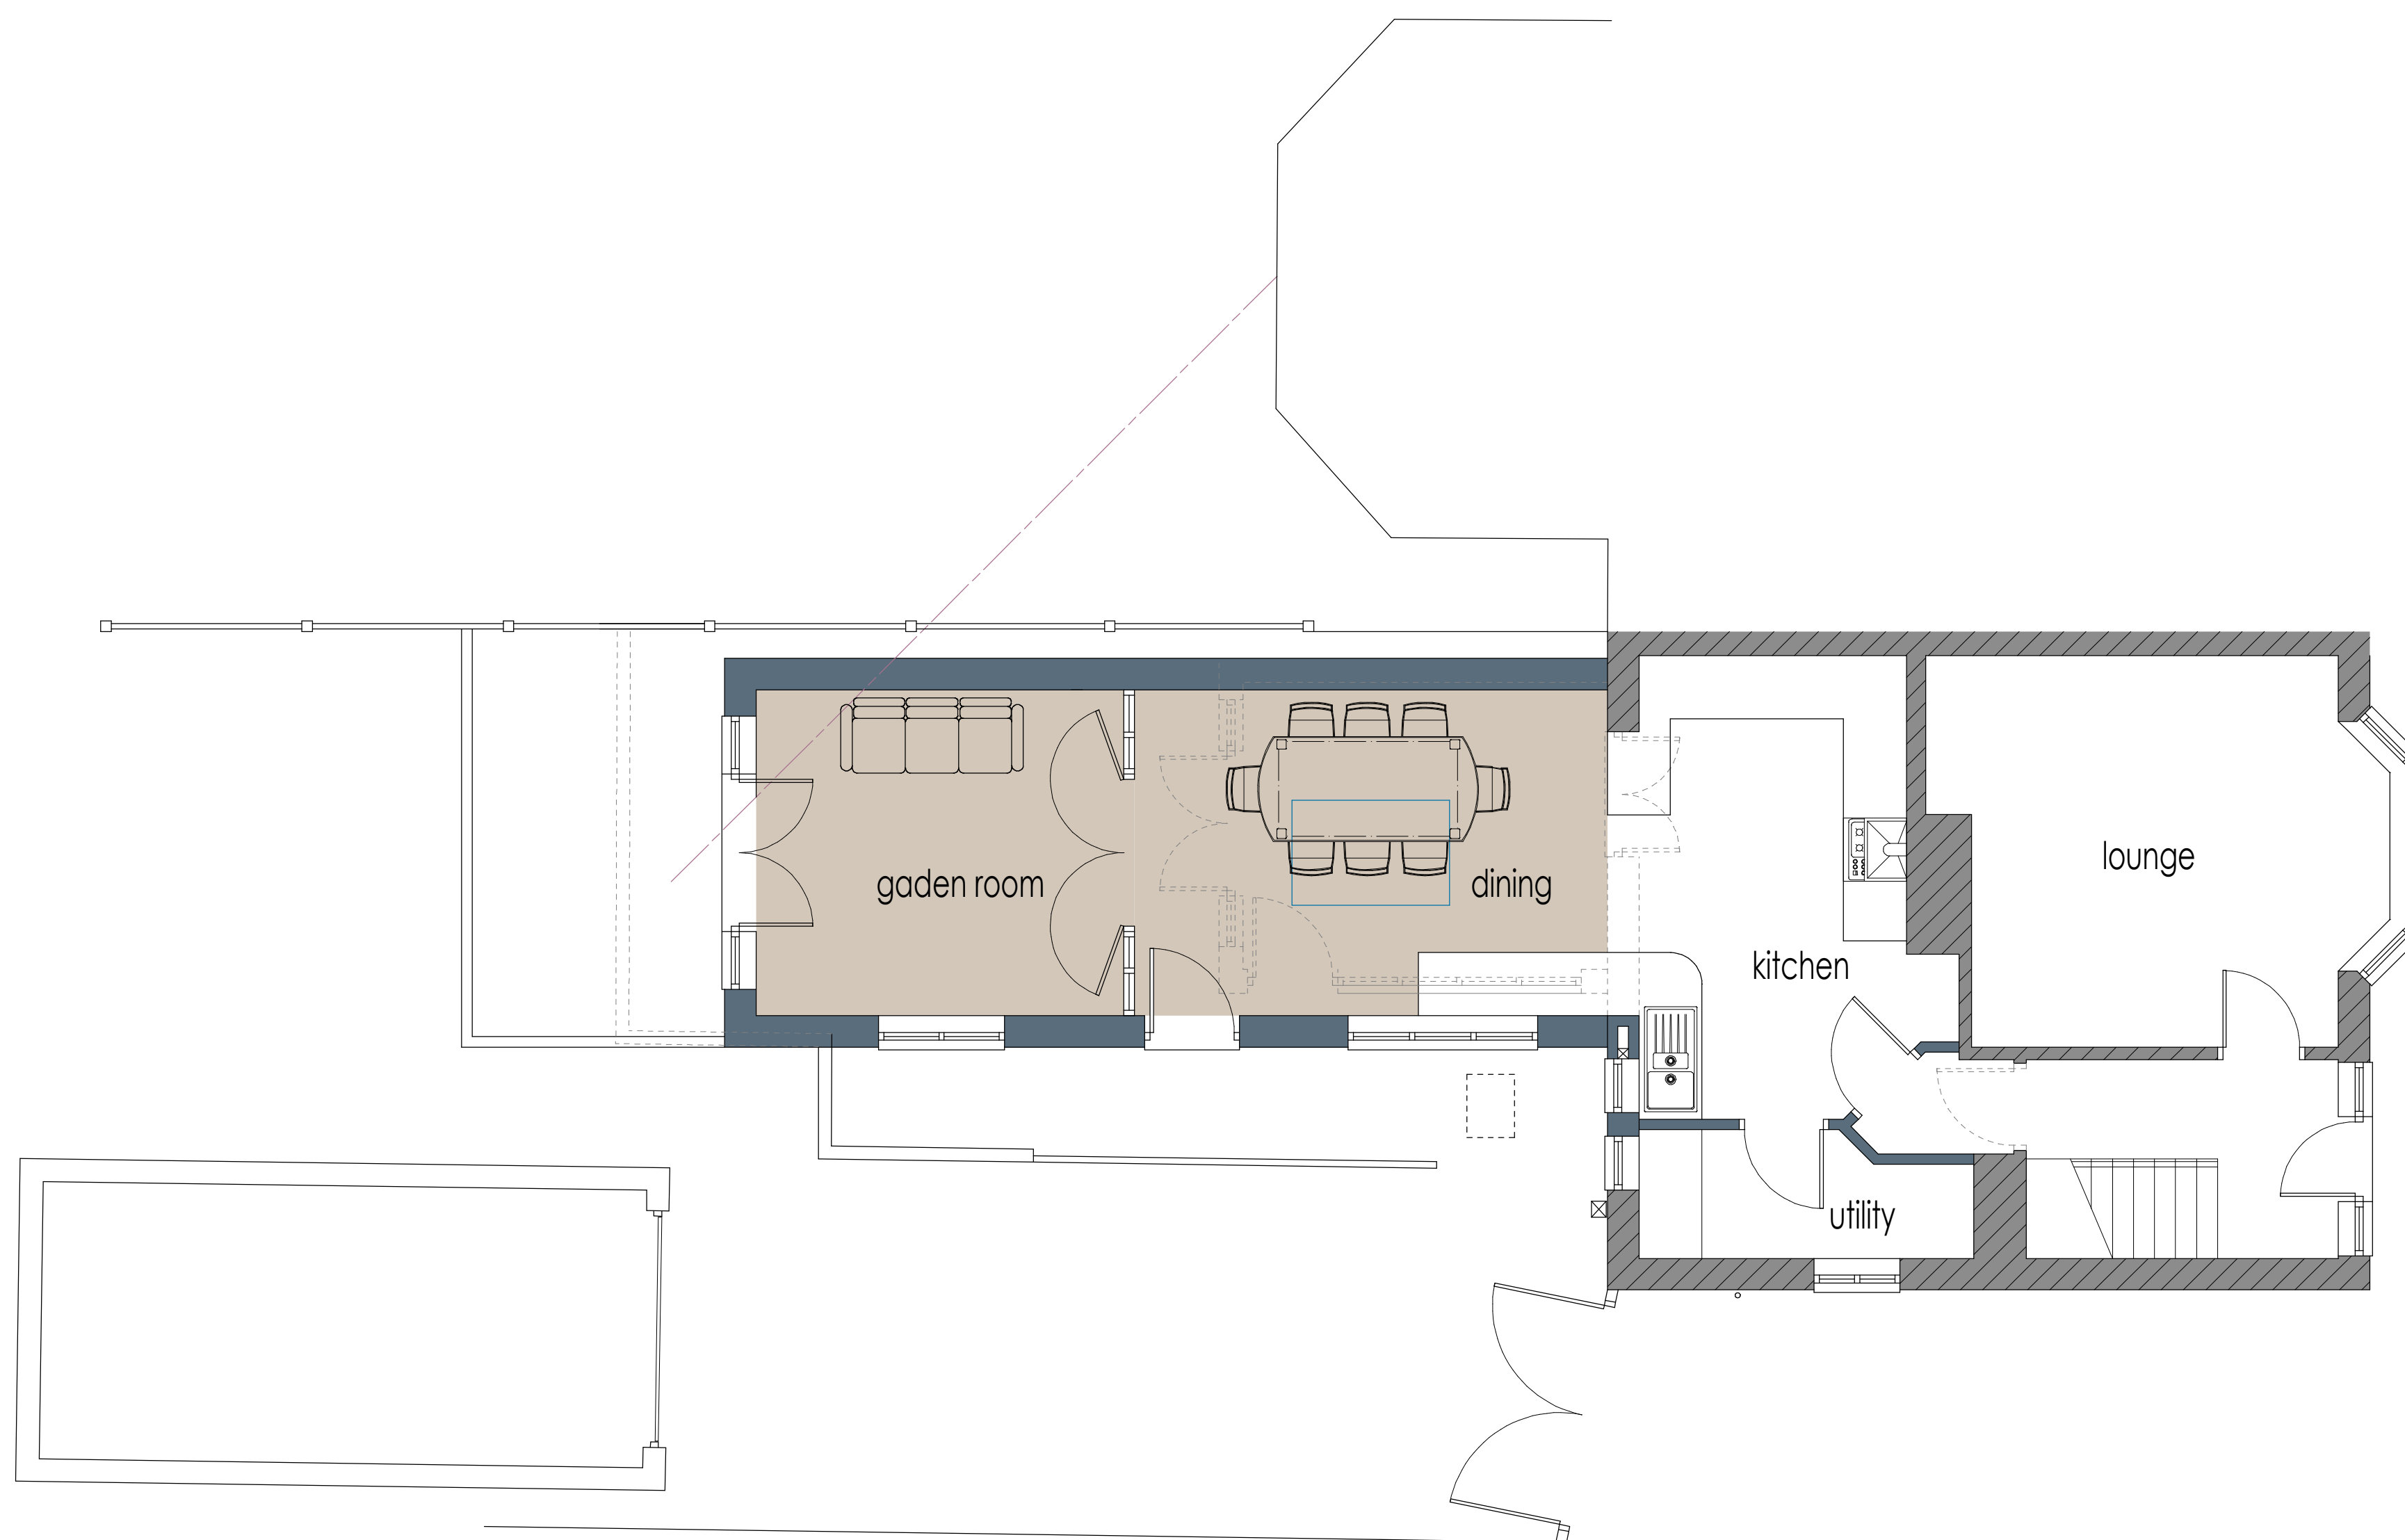

ground floor plan

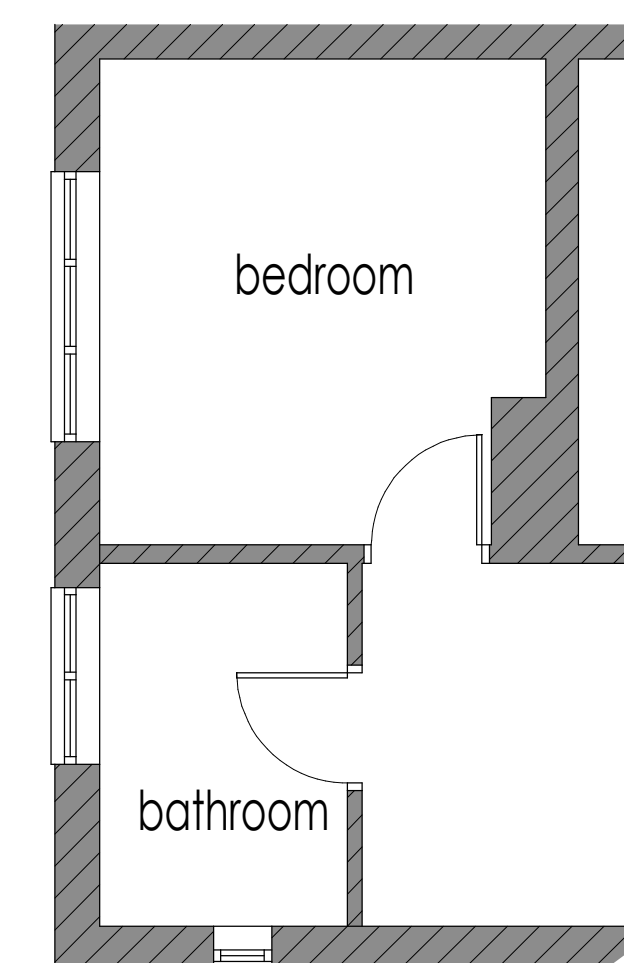

first floor plan

39 School Lane - Caverswall

alterations & extensions

Client							
Mr & Mrs P. Hull							
Contract							
Proposed alterations and extensions to 39 School Lane, Caverswall.							
Drawing Title							
Proposed Conditions - Scheme 2 Floor Plans & Elevations							
Date	June 2021						
Status	Preliminary						
Scale	1:50						
Contract Number	5652						
Drg. No.	5652 - 002						
		Revision Suffix					
A	B						
Revisions							
Rev A	04.07.21	Minor amendments					
Rev B	09.07.21	Minor amendments					