




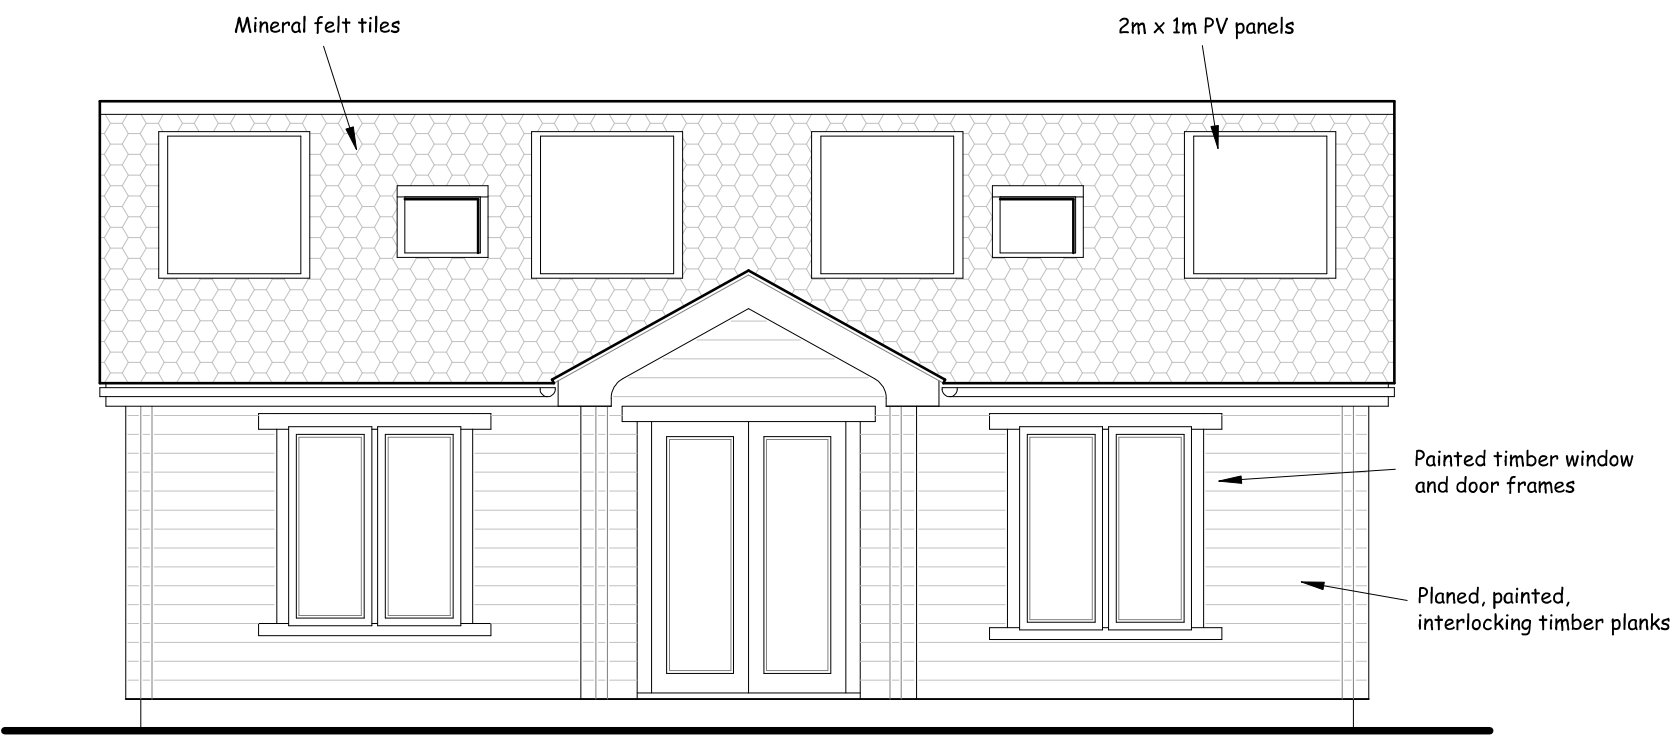


FRONT ELEVATION

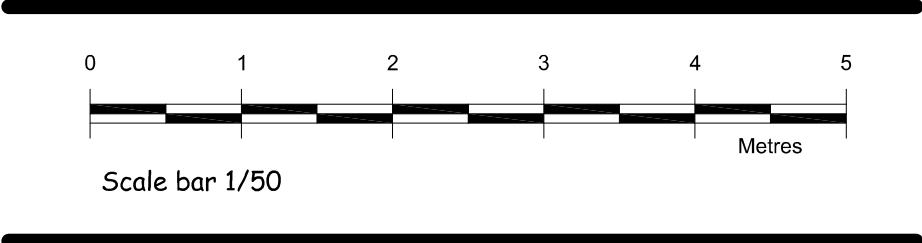


SIDE ELEVATION

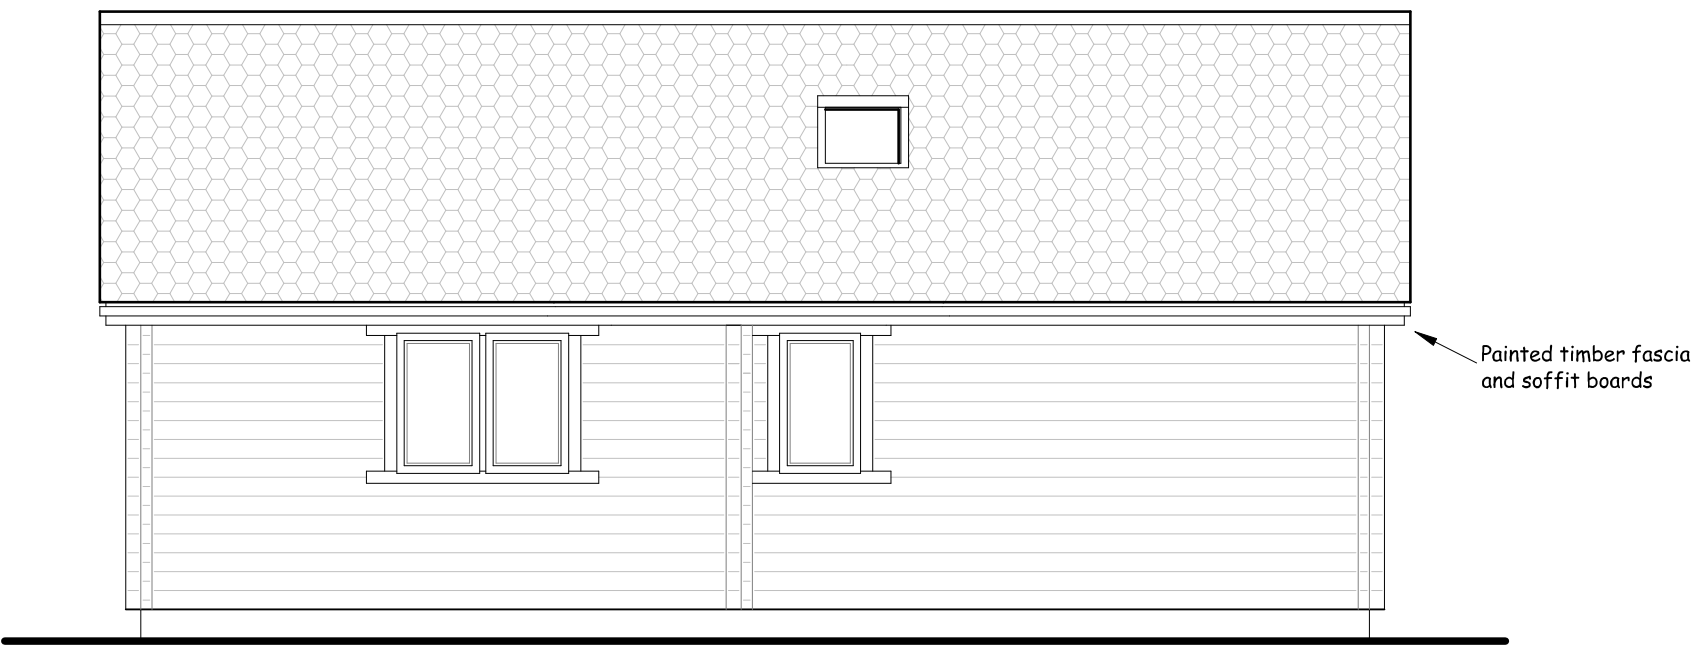


REAR ELEVATION

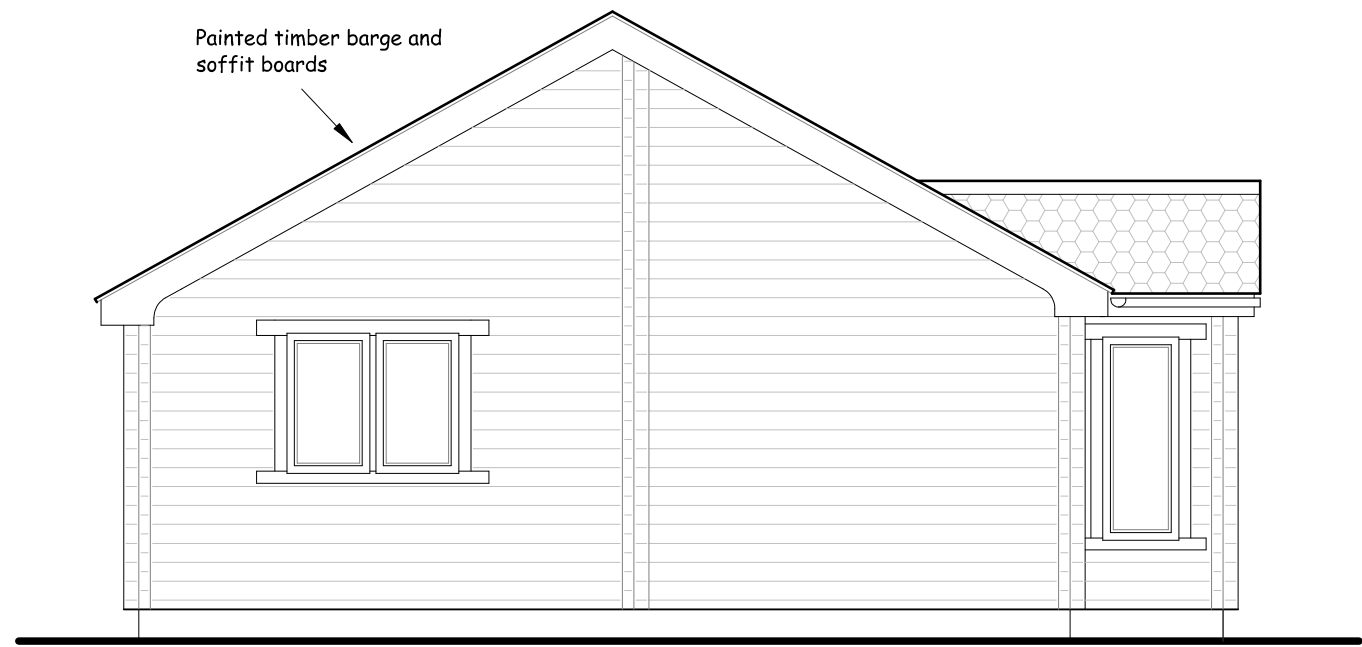

SIDE ELEVATION

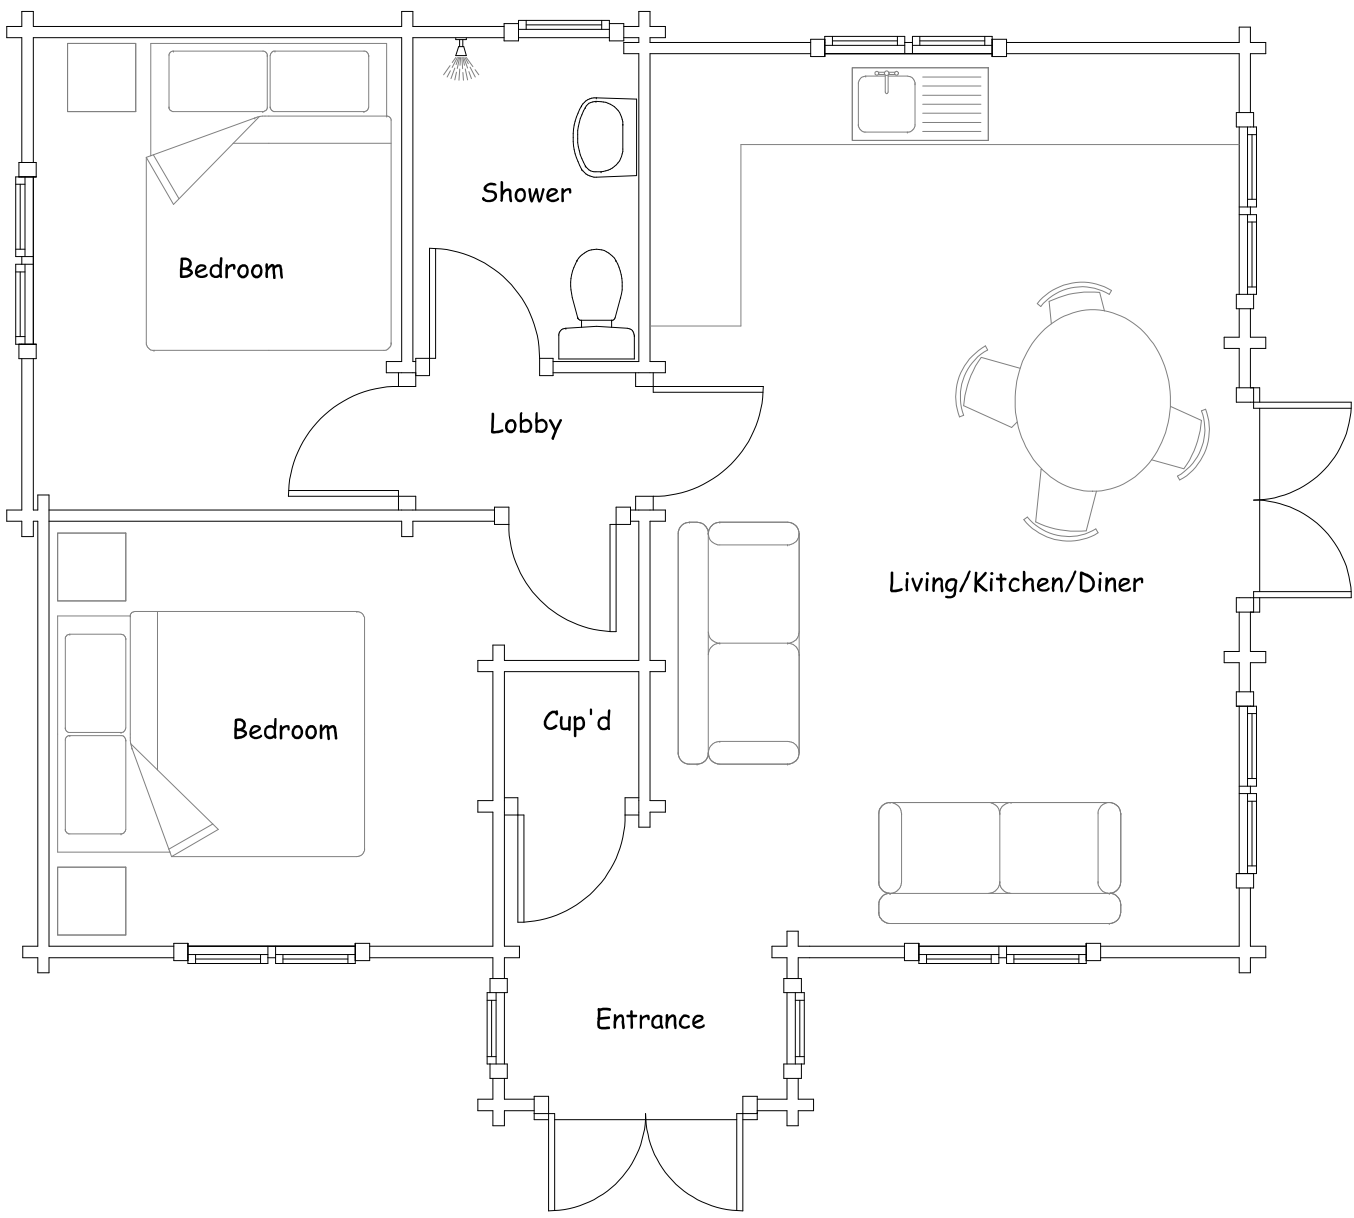

FLOOR PLAN

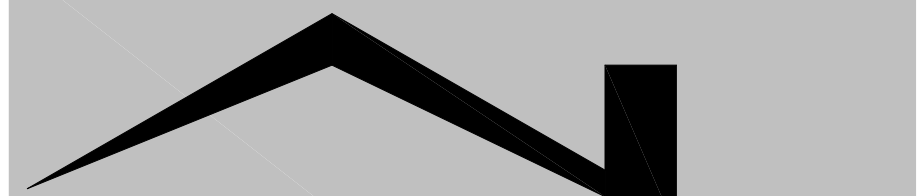
Nigel Forrester MCIOS
Building Design Services

ILETT HOUSE, SMITHY BANK, ALTON, STAFFS, ST10 4AD
TEL 01538 702164
www.nigelforrester.co.uk www.sap-calc.co.uk

CLIENT

Mrs C Jackson

PROJECT

Proposed timber cabin providing Holiday Let
on land on
Stile House lane
Thorncliffe
Leek
ST13 7LS

DRAWING NUMBER 21/630/01

Proposed cabin

SCALES 1/50 @ A1