
 


Copyright of this drawing is vested in the Architect and it must not be copied or reproduced without consent. Signed dimensions are to be taken from this drawing. All contractors must verify these and be responsible for taking and checking all dimensions relative to their work. Hewlett-Packard Architects Ltd are to be held of any variation between drawings and the conditions. CLIENTS ARE ADVISED TO CLARIFY DIMENSIONS WITH THE ARCHITECT PRIOR TO SETTING OUT AND NOT TO SCALE FROM THE DRAWING.

Rev.	Drawn	Comments	Date
A	BVC	Amendment to ditchen window position	05.07.2021

GROUND FLOOR PLAN 1:50

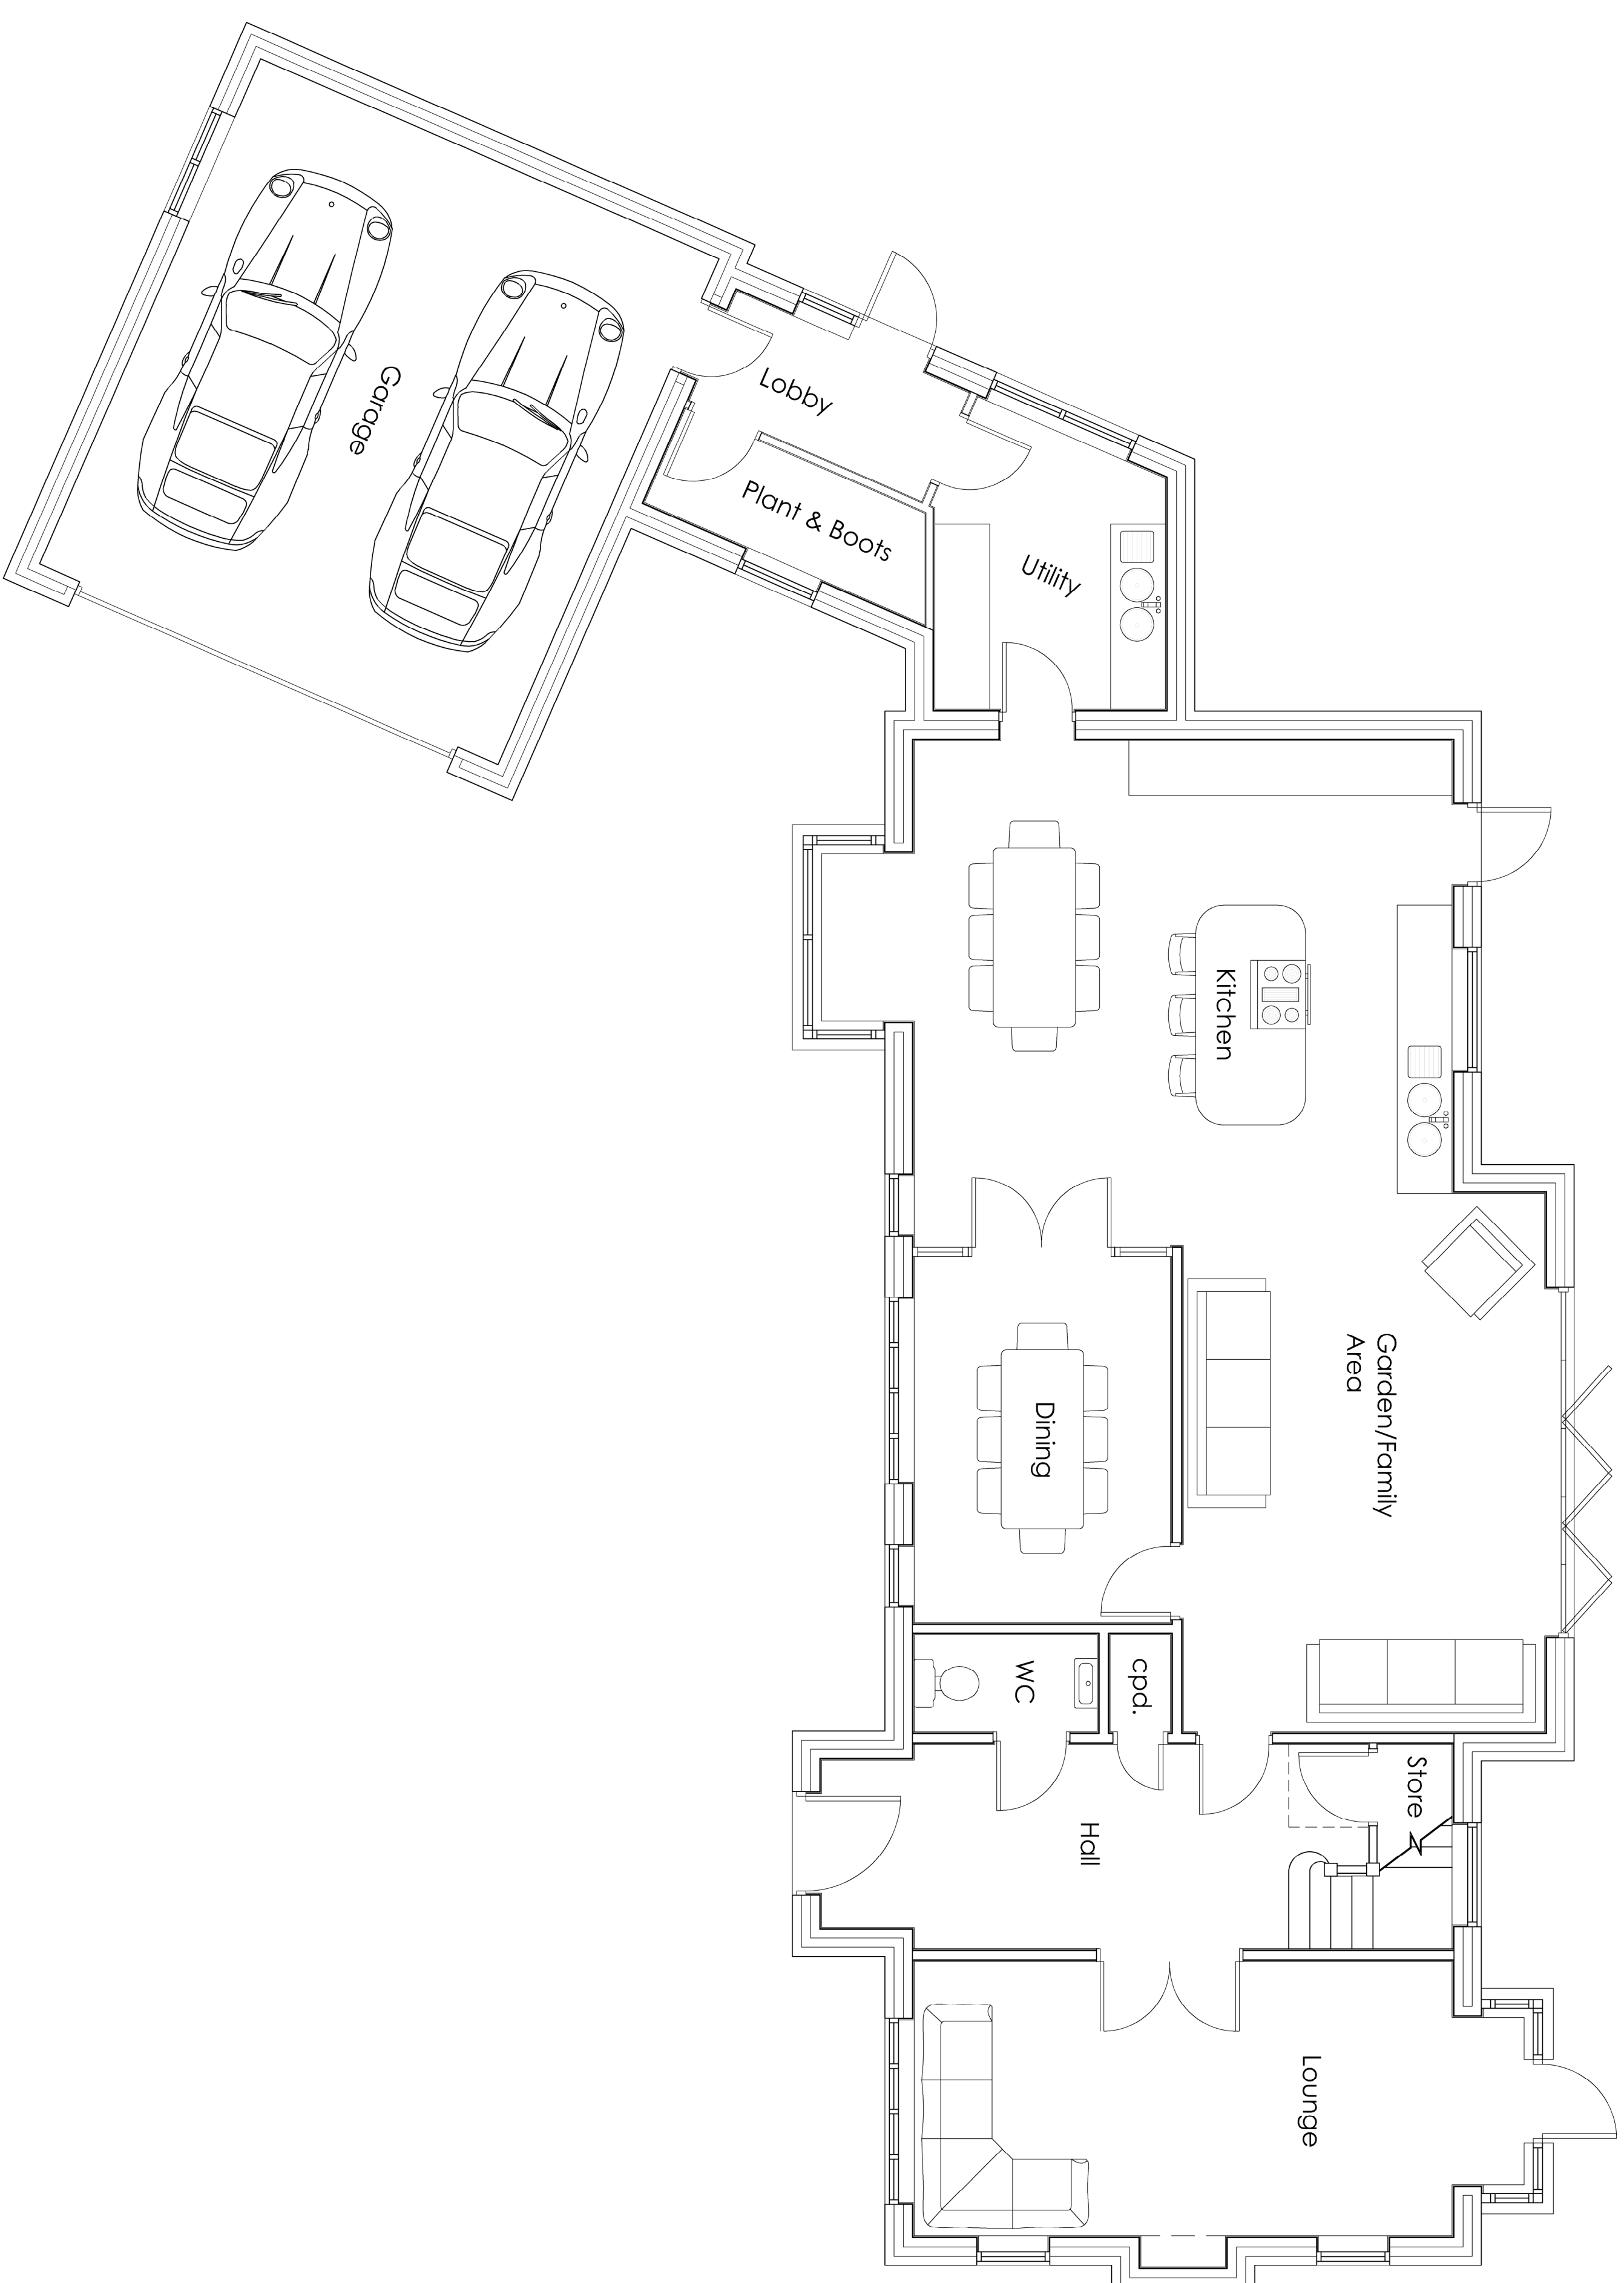

Hewitt & Carr Architects
A: Daisybank House | 117-19 Leek Road | Cheshire | ST10 1JE
T: 01538 755688
E: enquiries@hncarchitects.co.uk
W: www.hncarchitects.co.uk

Client
Mr & Mrs Adams-Foskett

Project
Residential Dwelling on
Land Adjoining Bank View, Draycott Road

Title
Ground Floor Plan as Proposed

Status Planning

Date June 2021

Scale ① A.1 As Stated

Project No. Drawing No.

01041 - PL(0)02

A
Rev

File Ref: H:\REF