



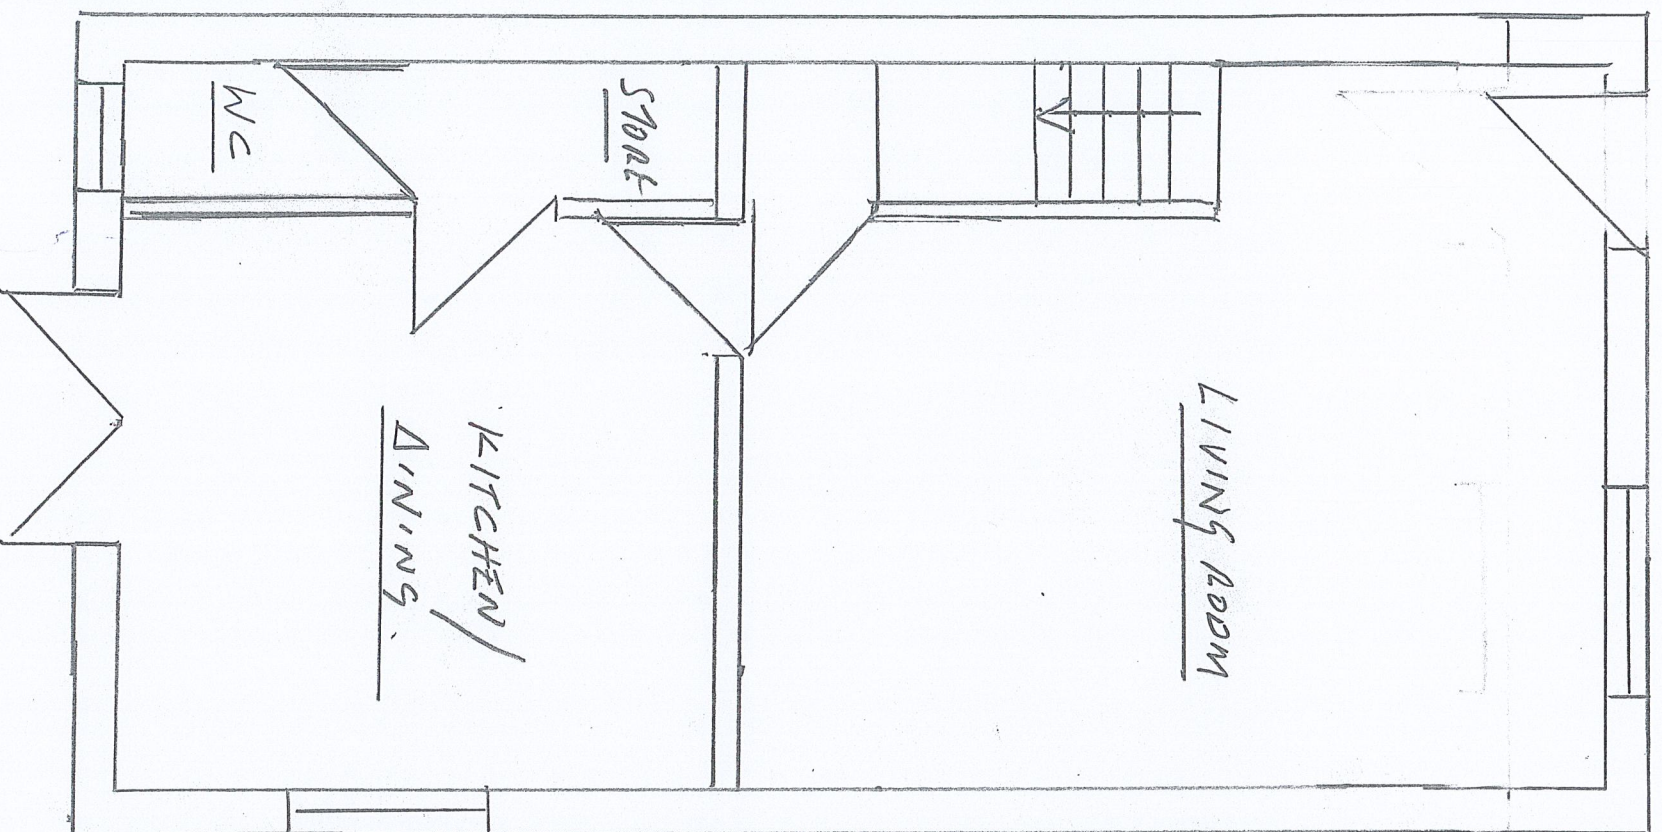

EXISTING FLOOR PLAN

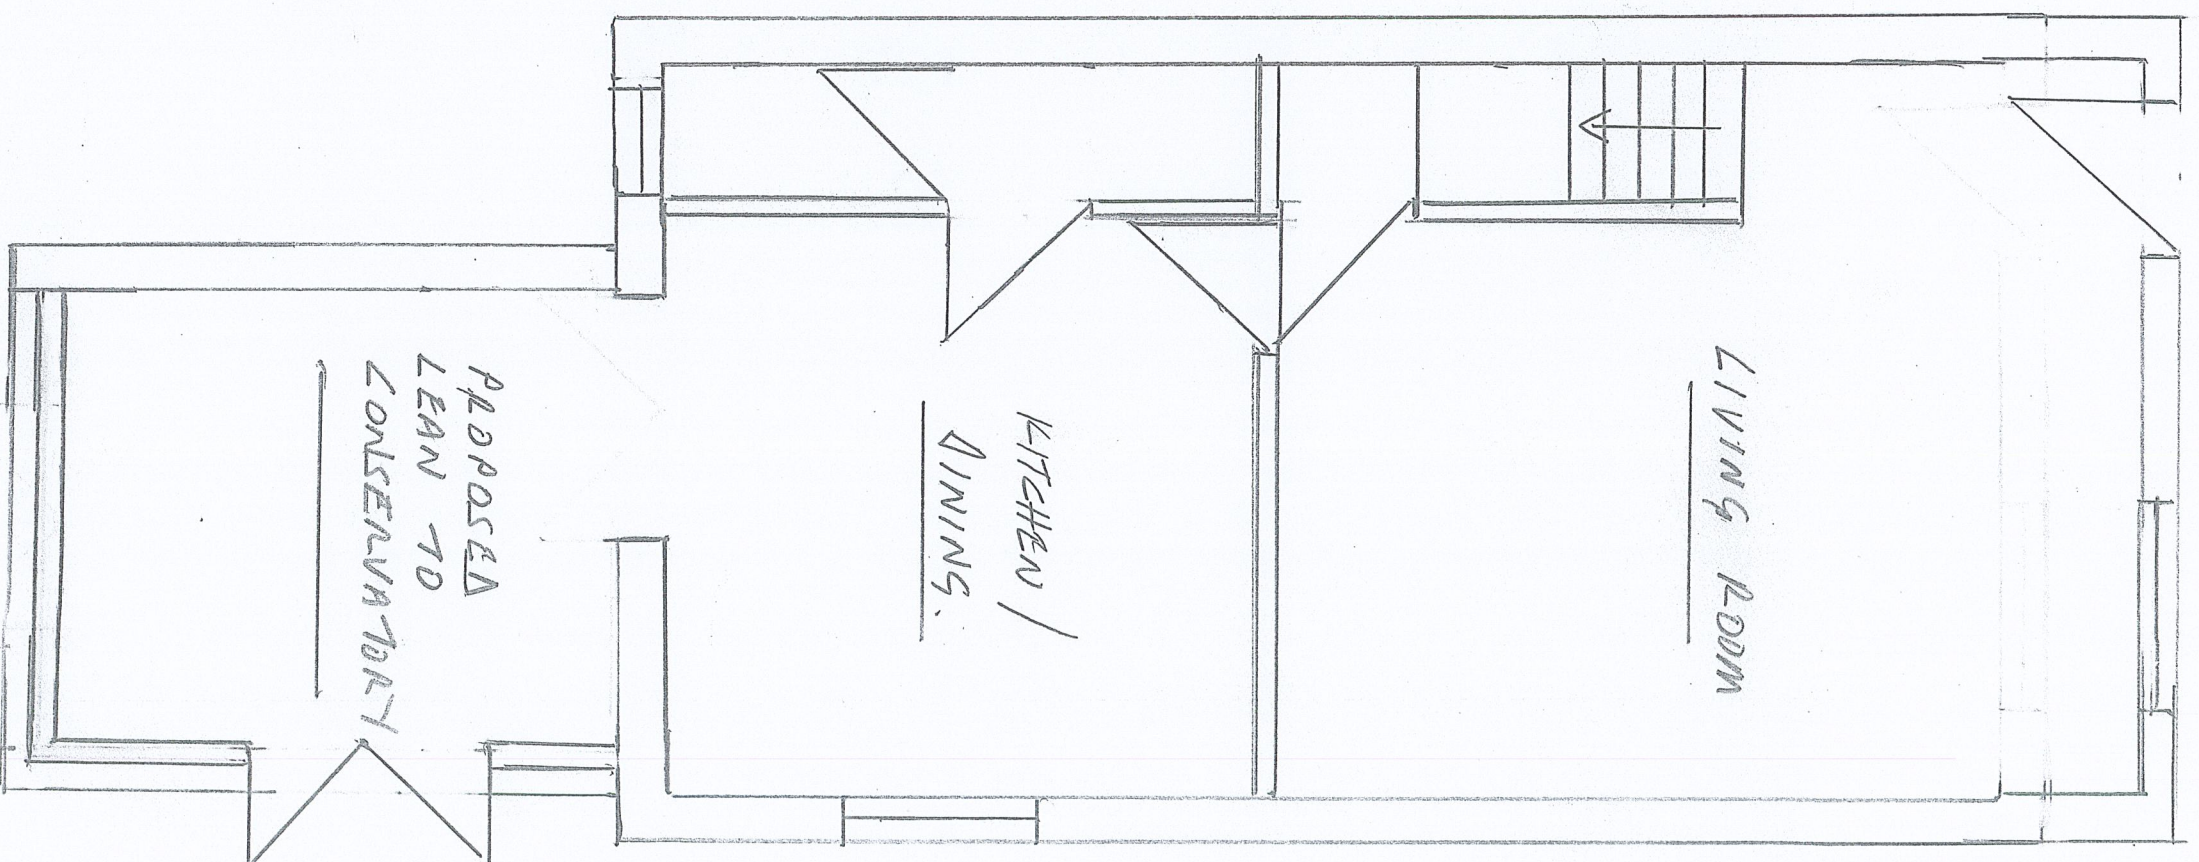

PROPOSED FLOOR PLAN

SCALE 1:50

PROPOSED CONSERVATORY

MR LARS GREEN

84 RAKEWAY ROAD

CHESTER

ST10 1QH

BRIAN CASTLES

90 KILGISH DRIVE

RENFELTON

REGLIS

STAFFS