




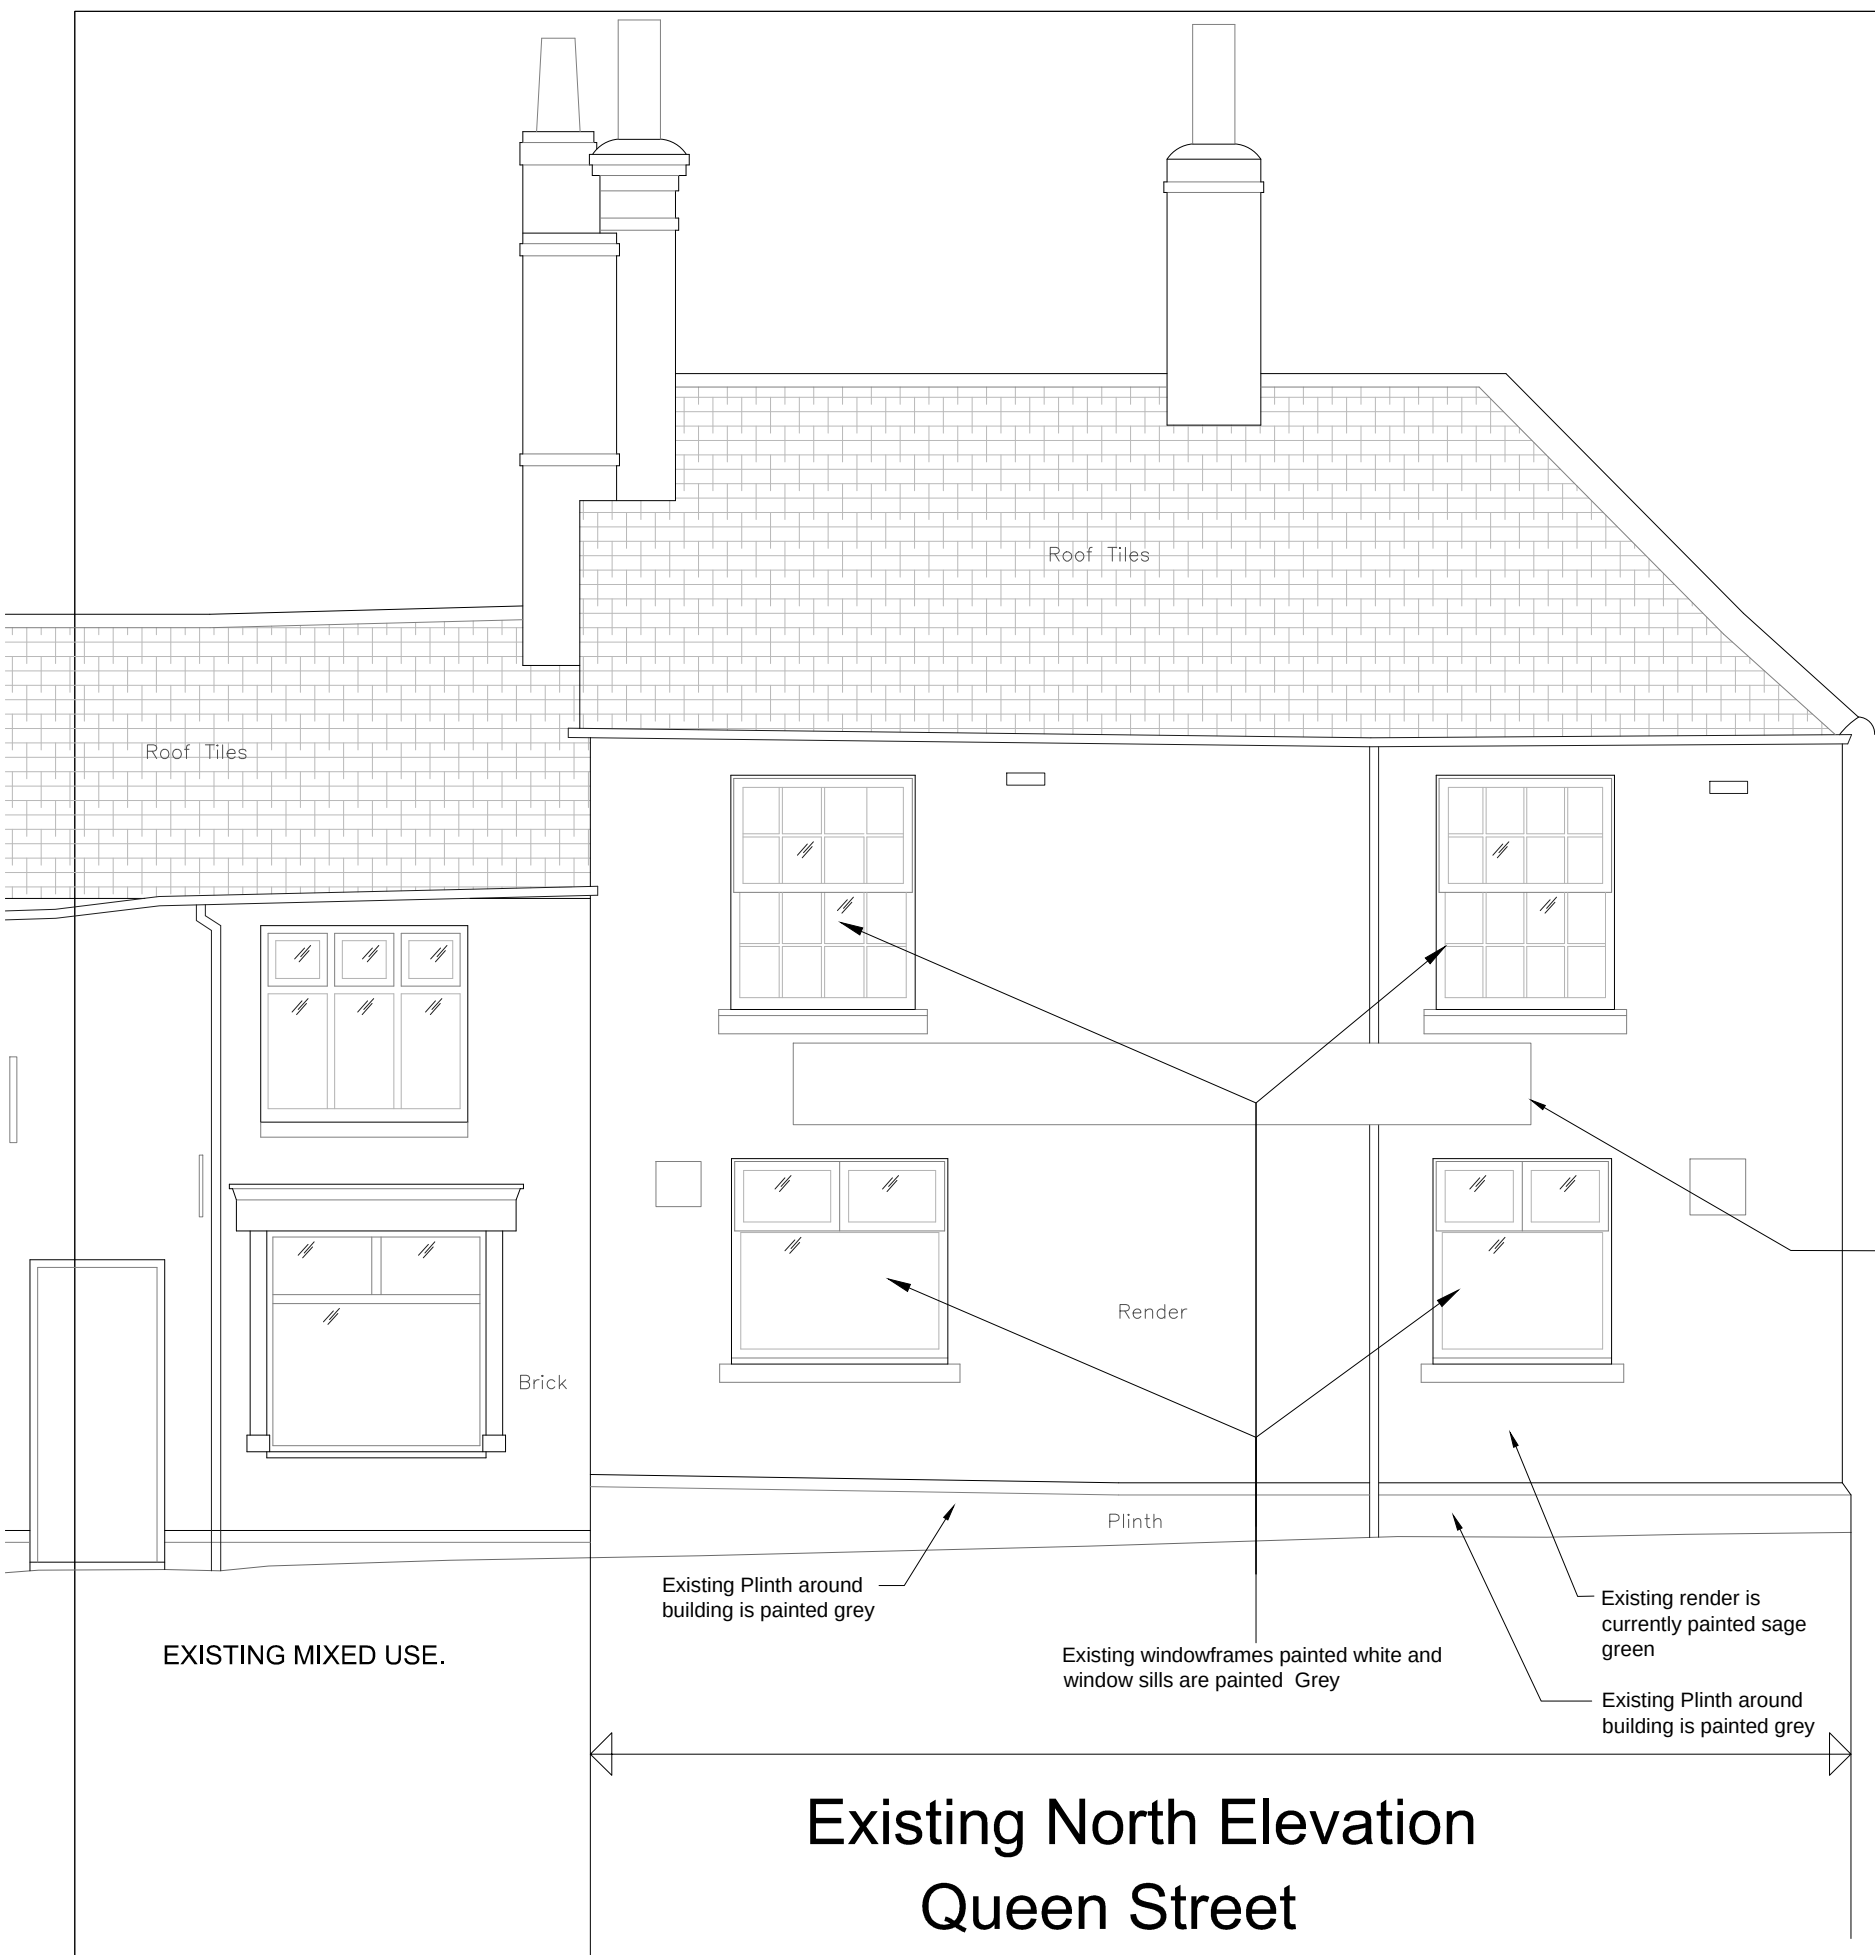


Existing North Elevation
Queen Street

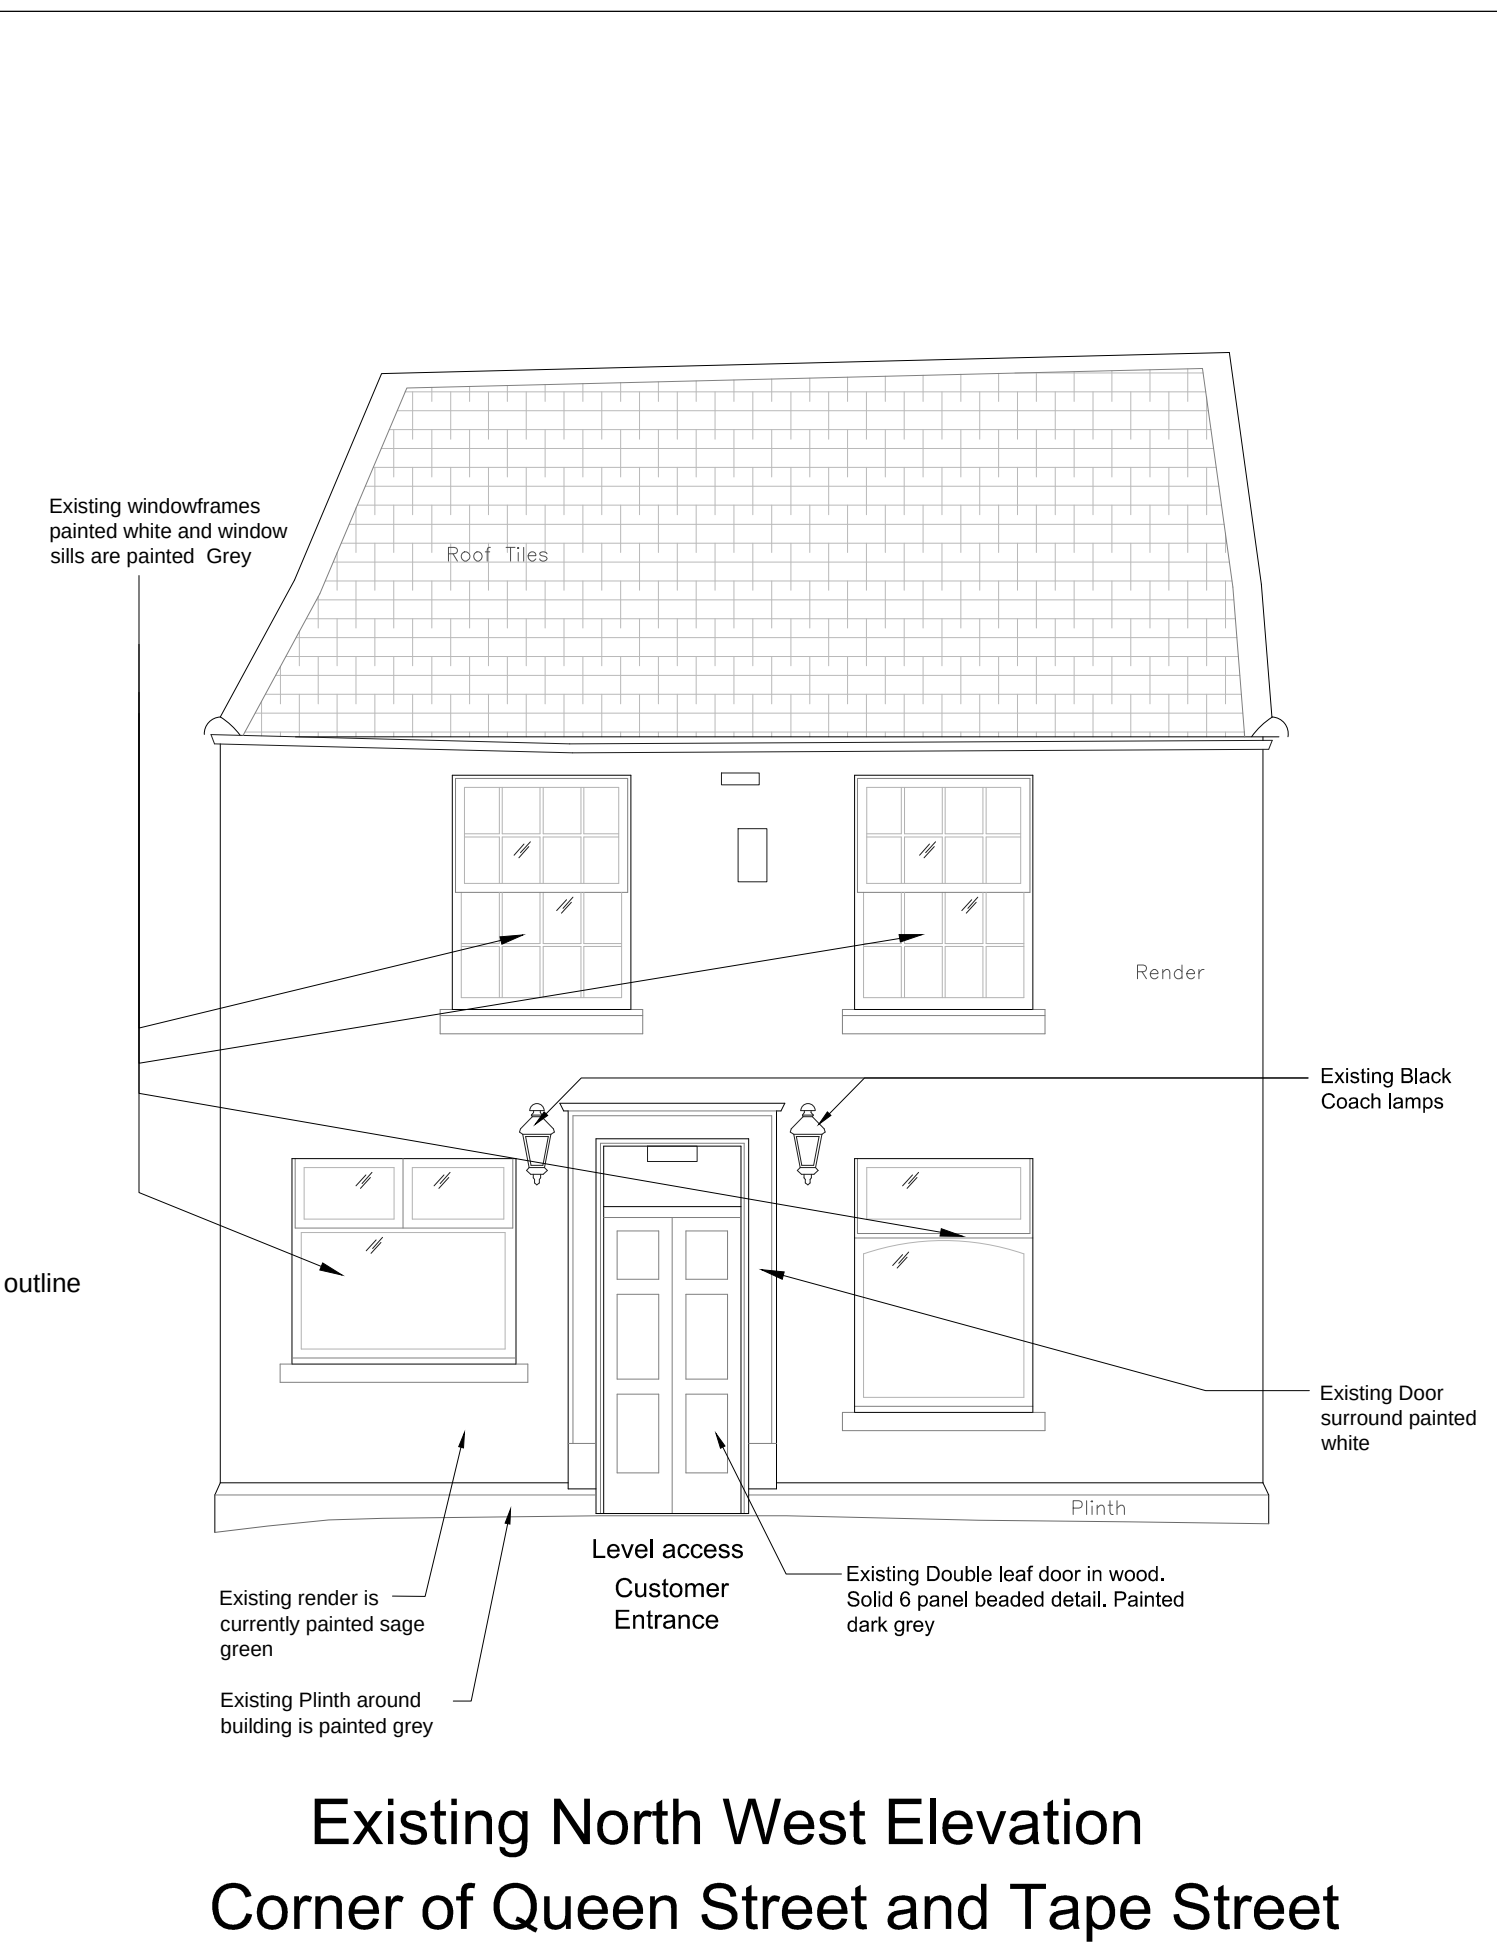


Existing North West Elevation
Corner of Queen Street and Tape Street

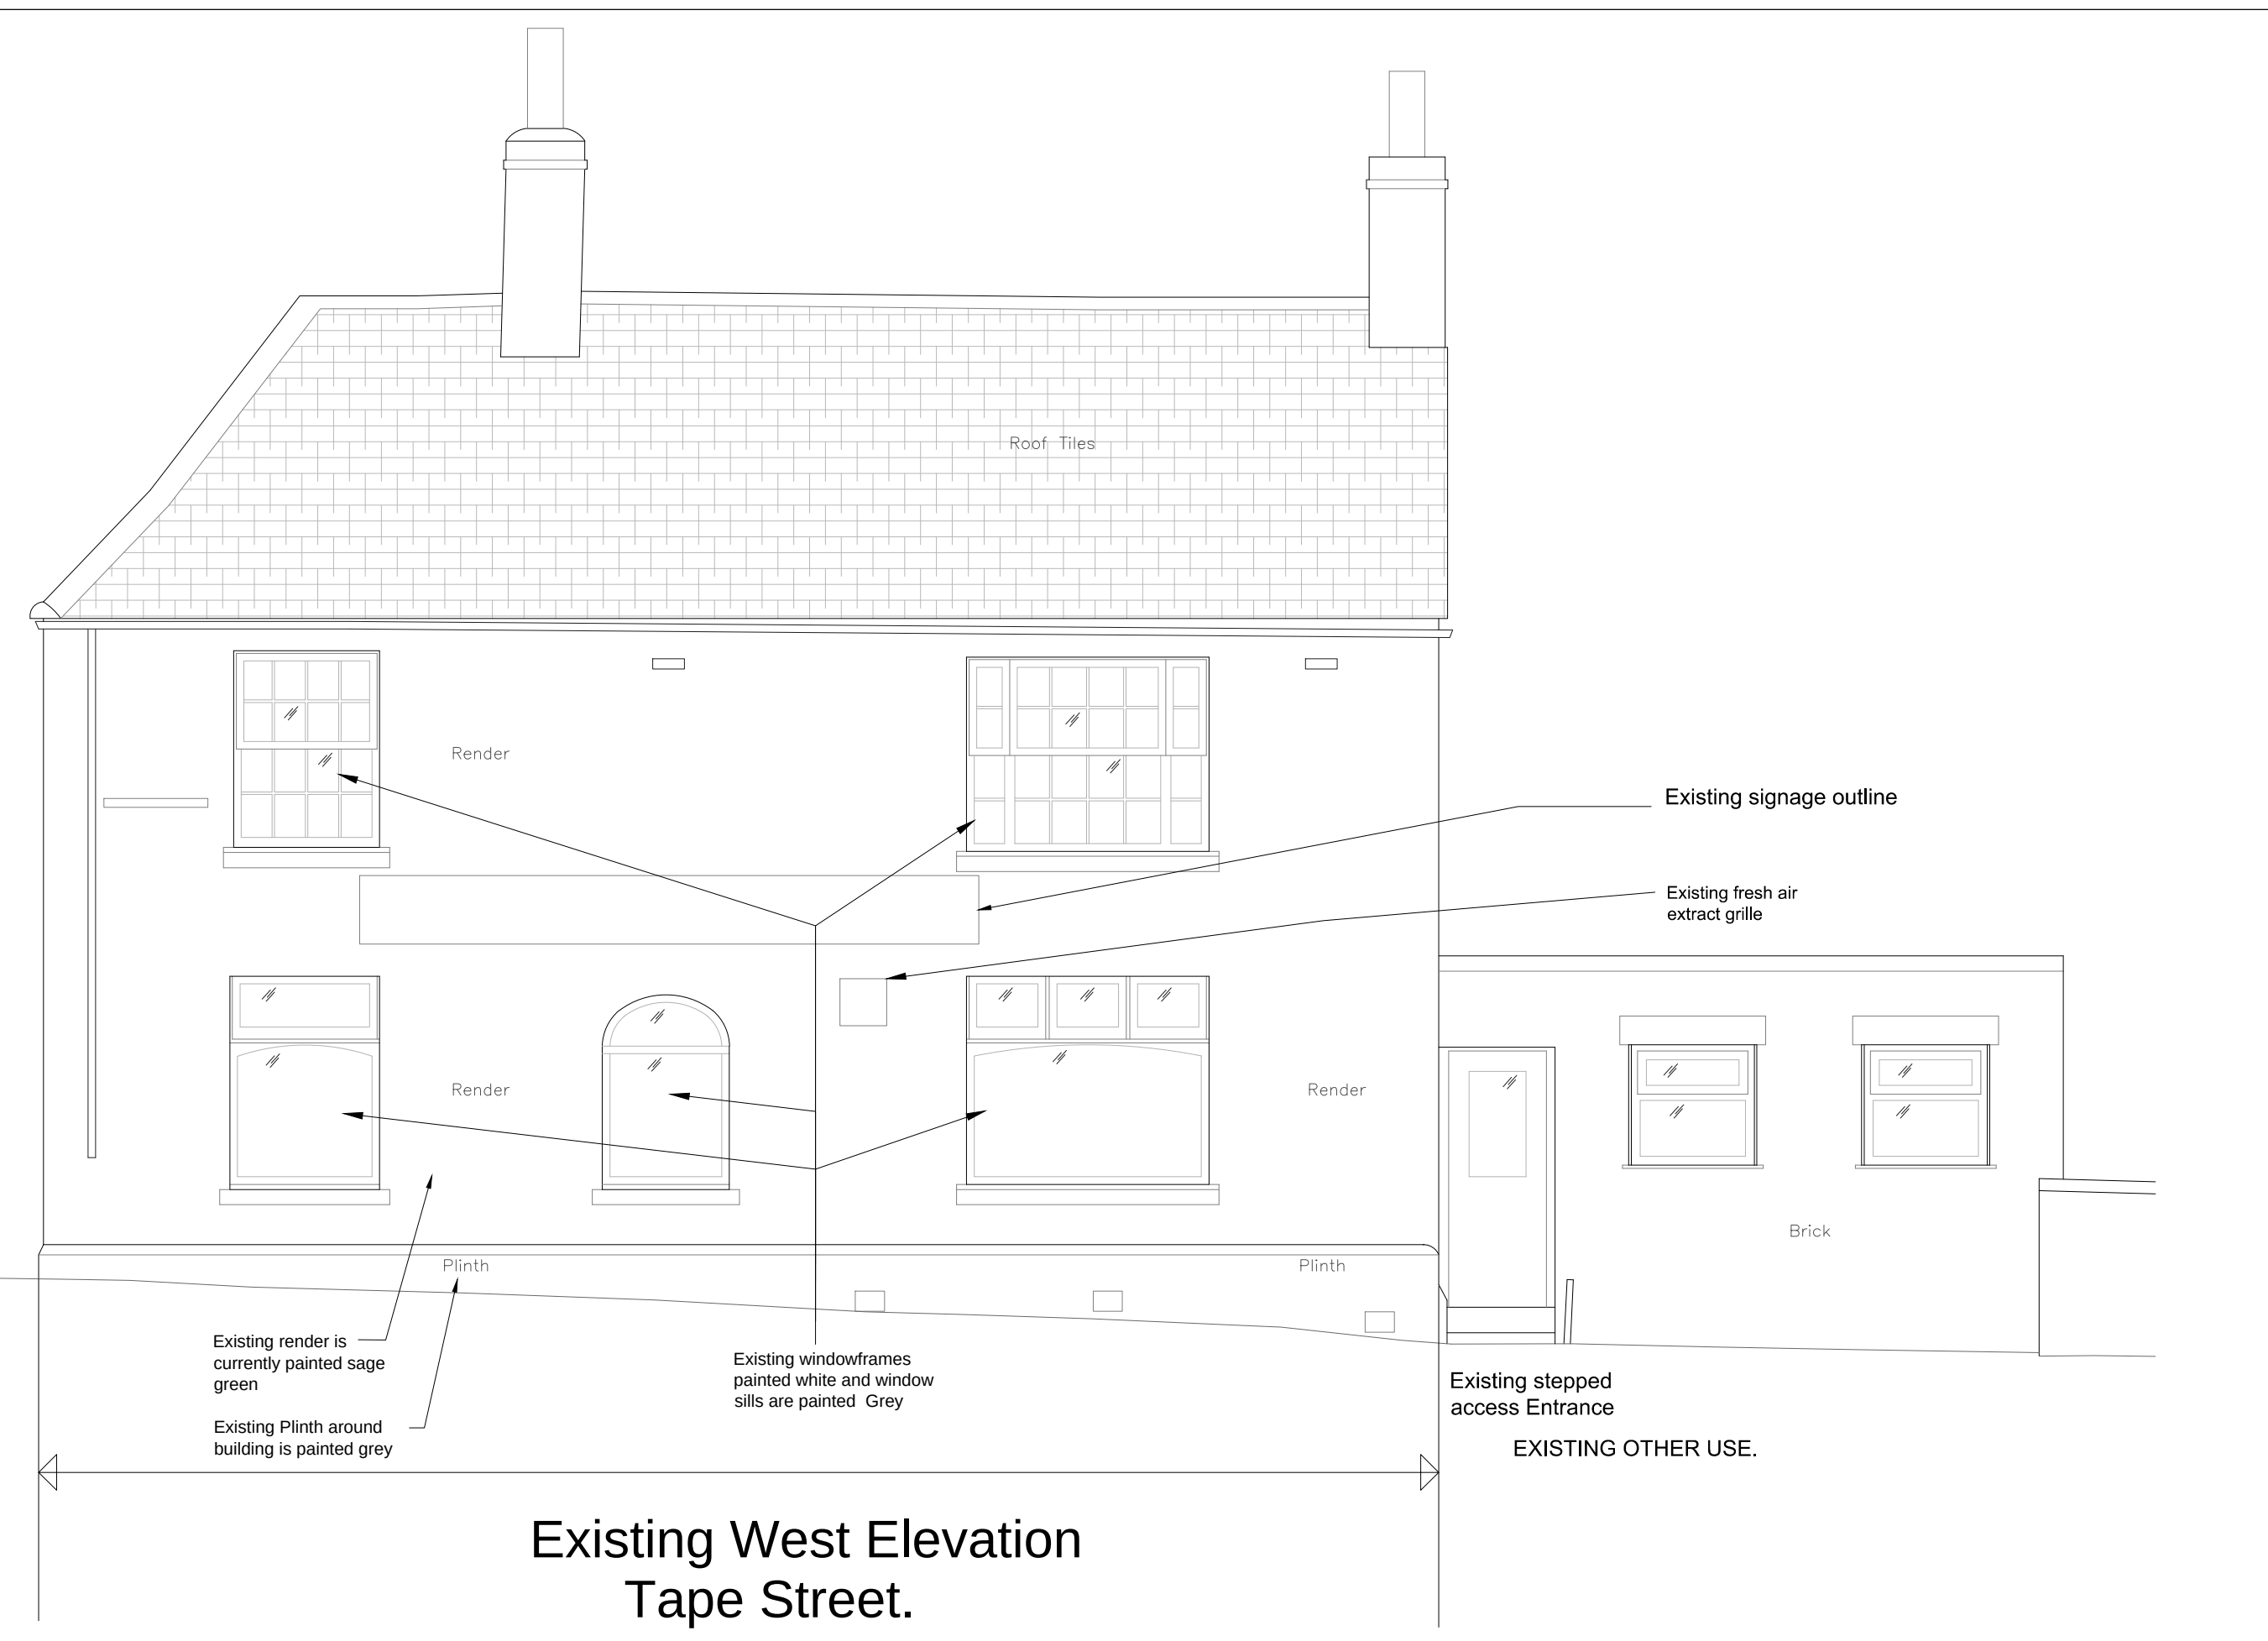


Existing West Elevation
Tape Street.

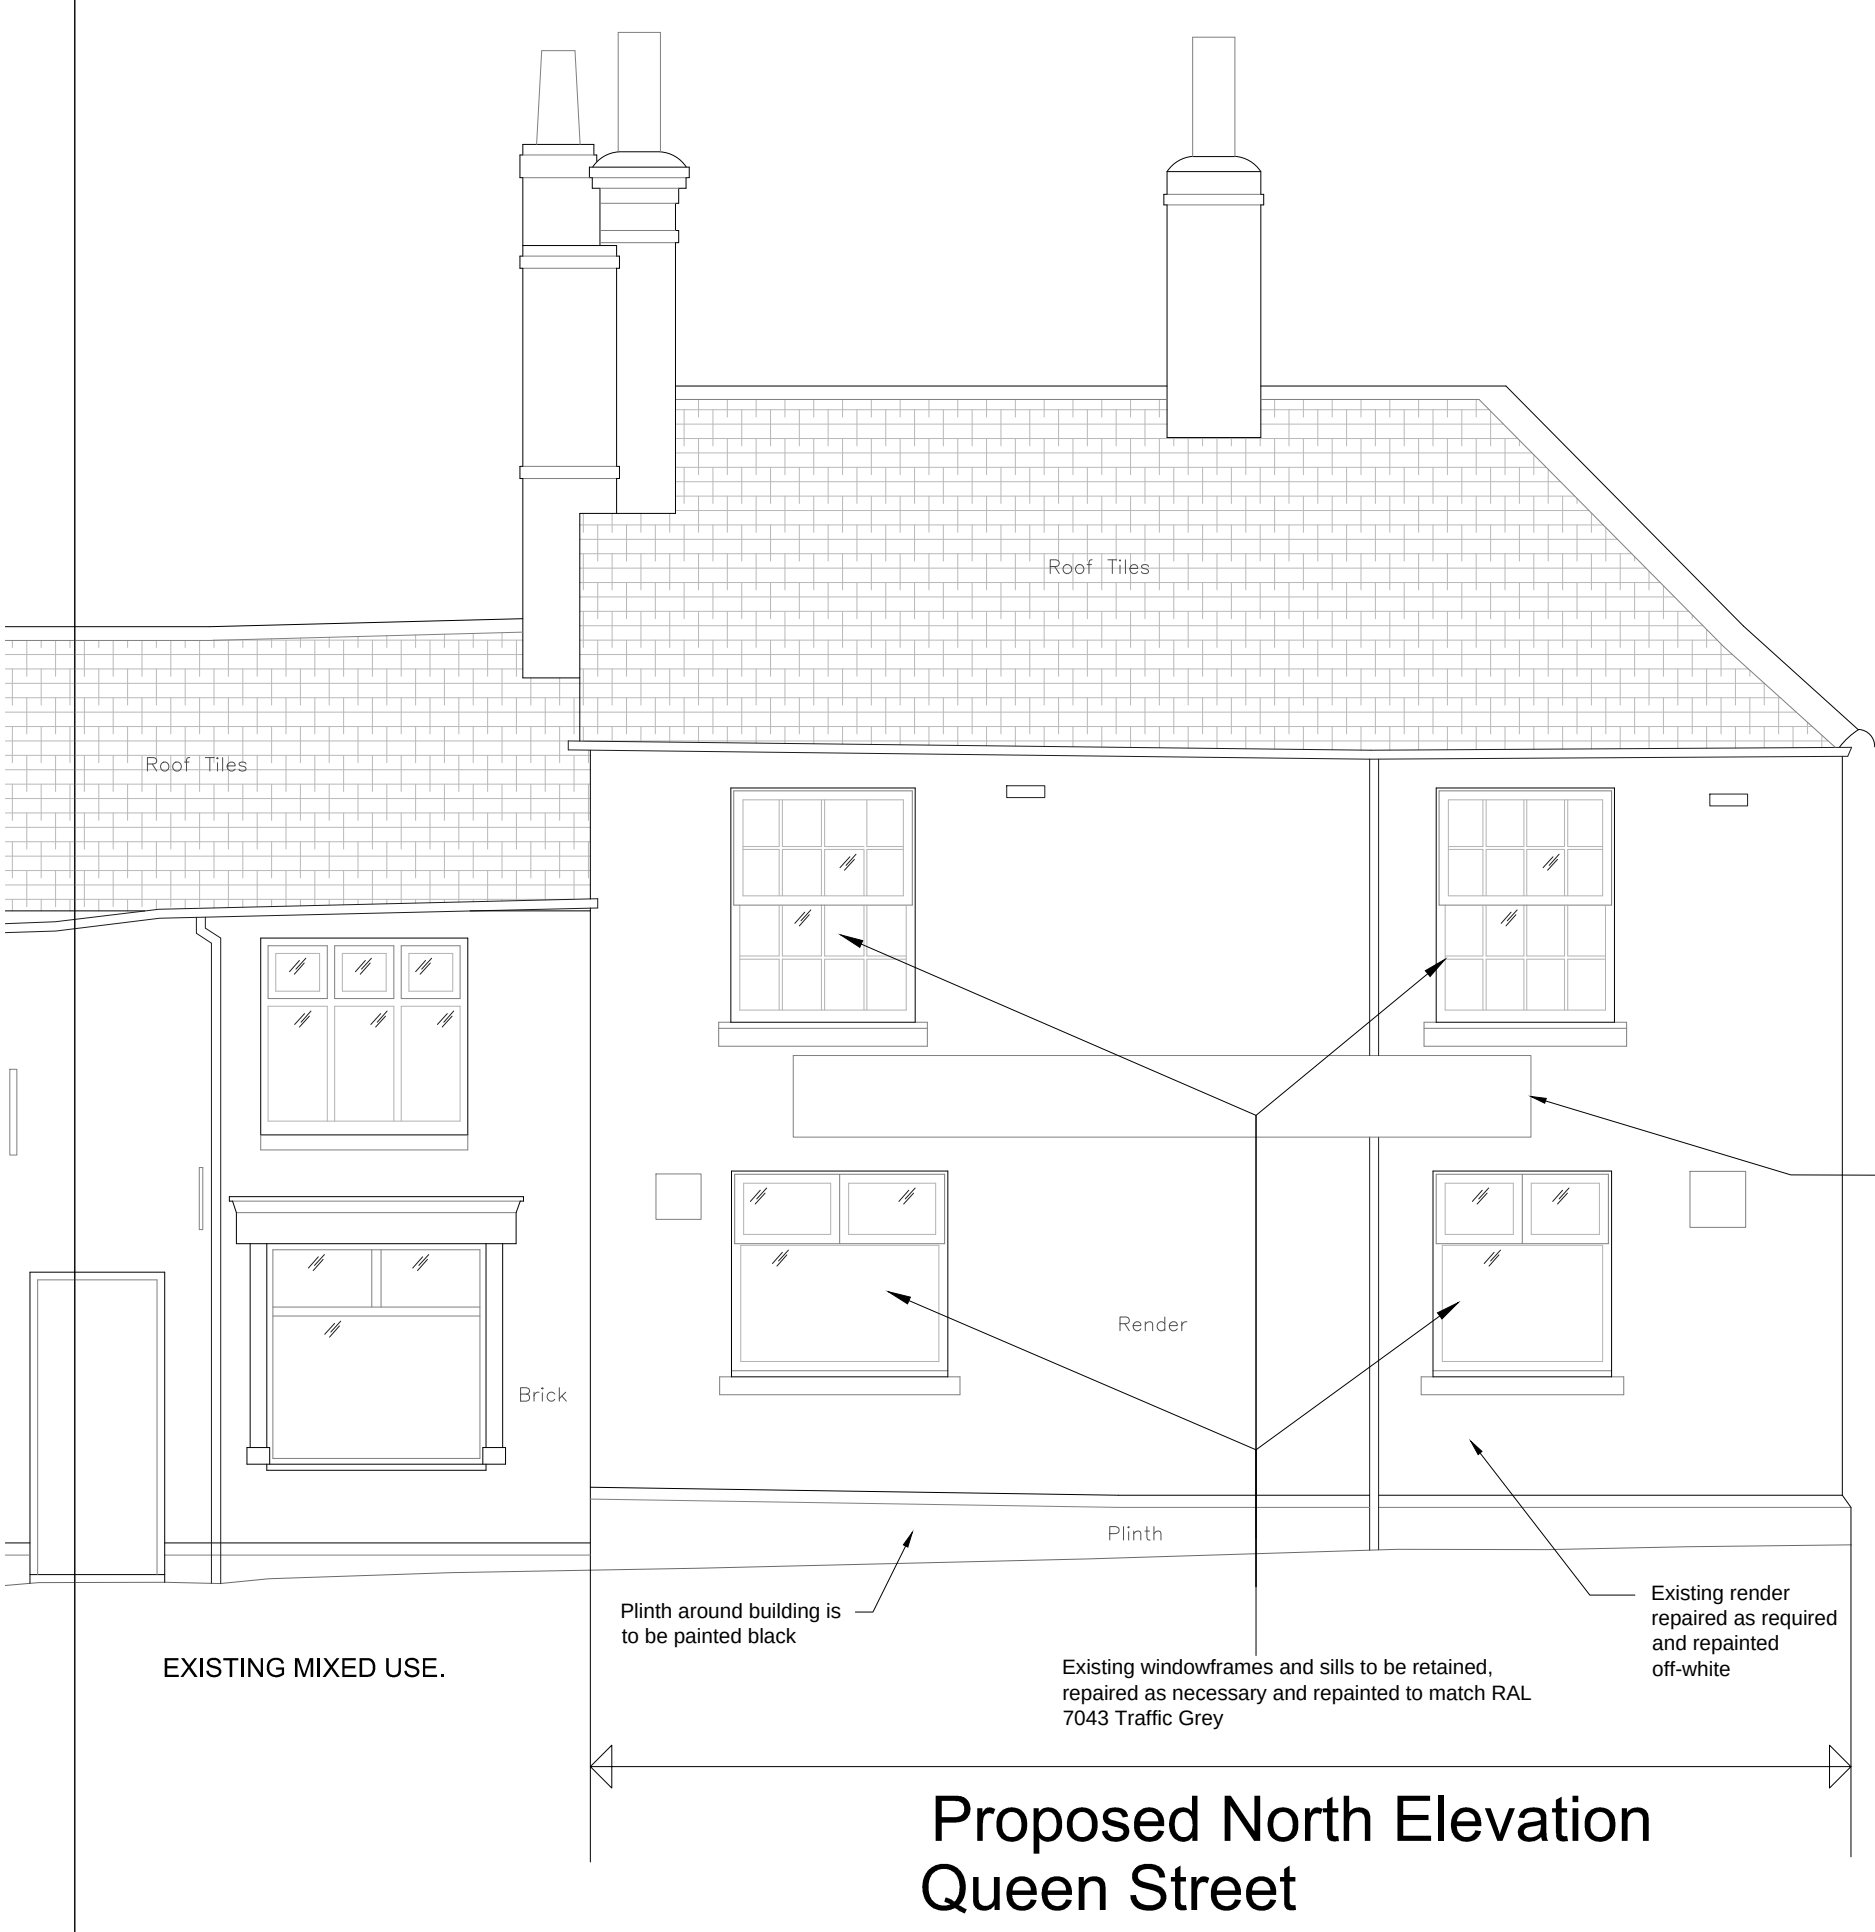

Proposed North Elevation
Queen Street

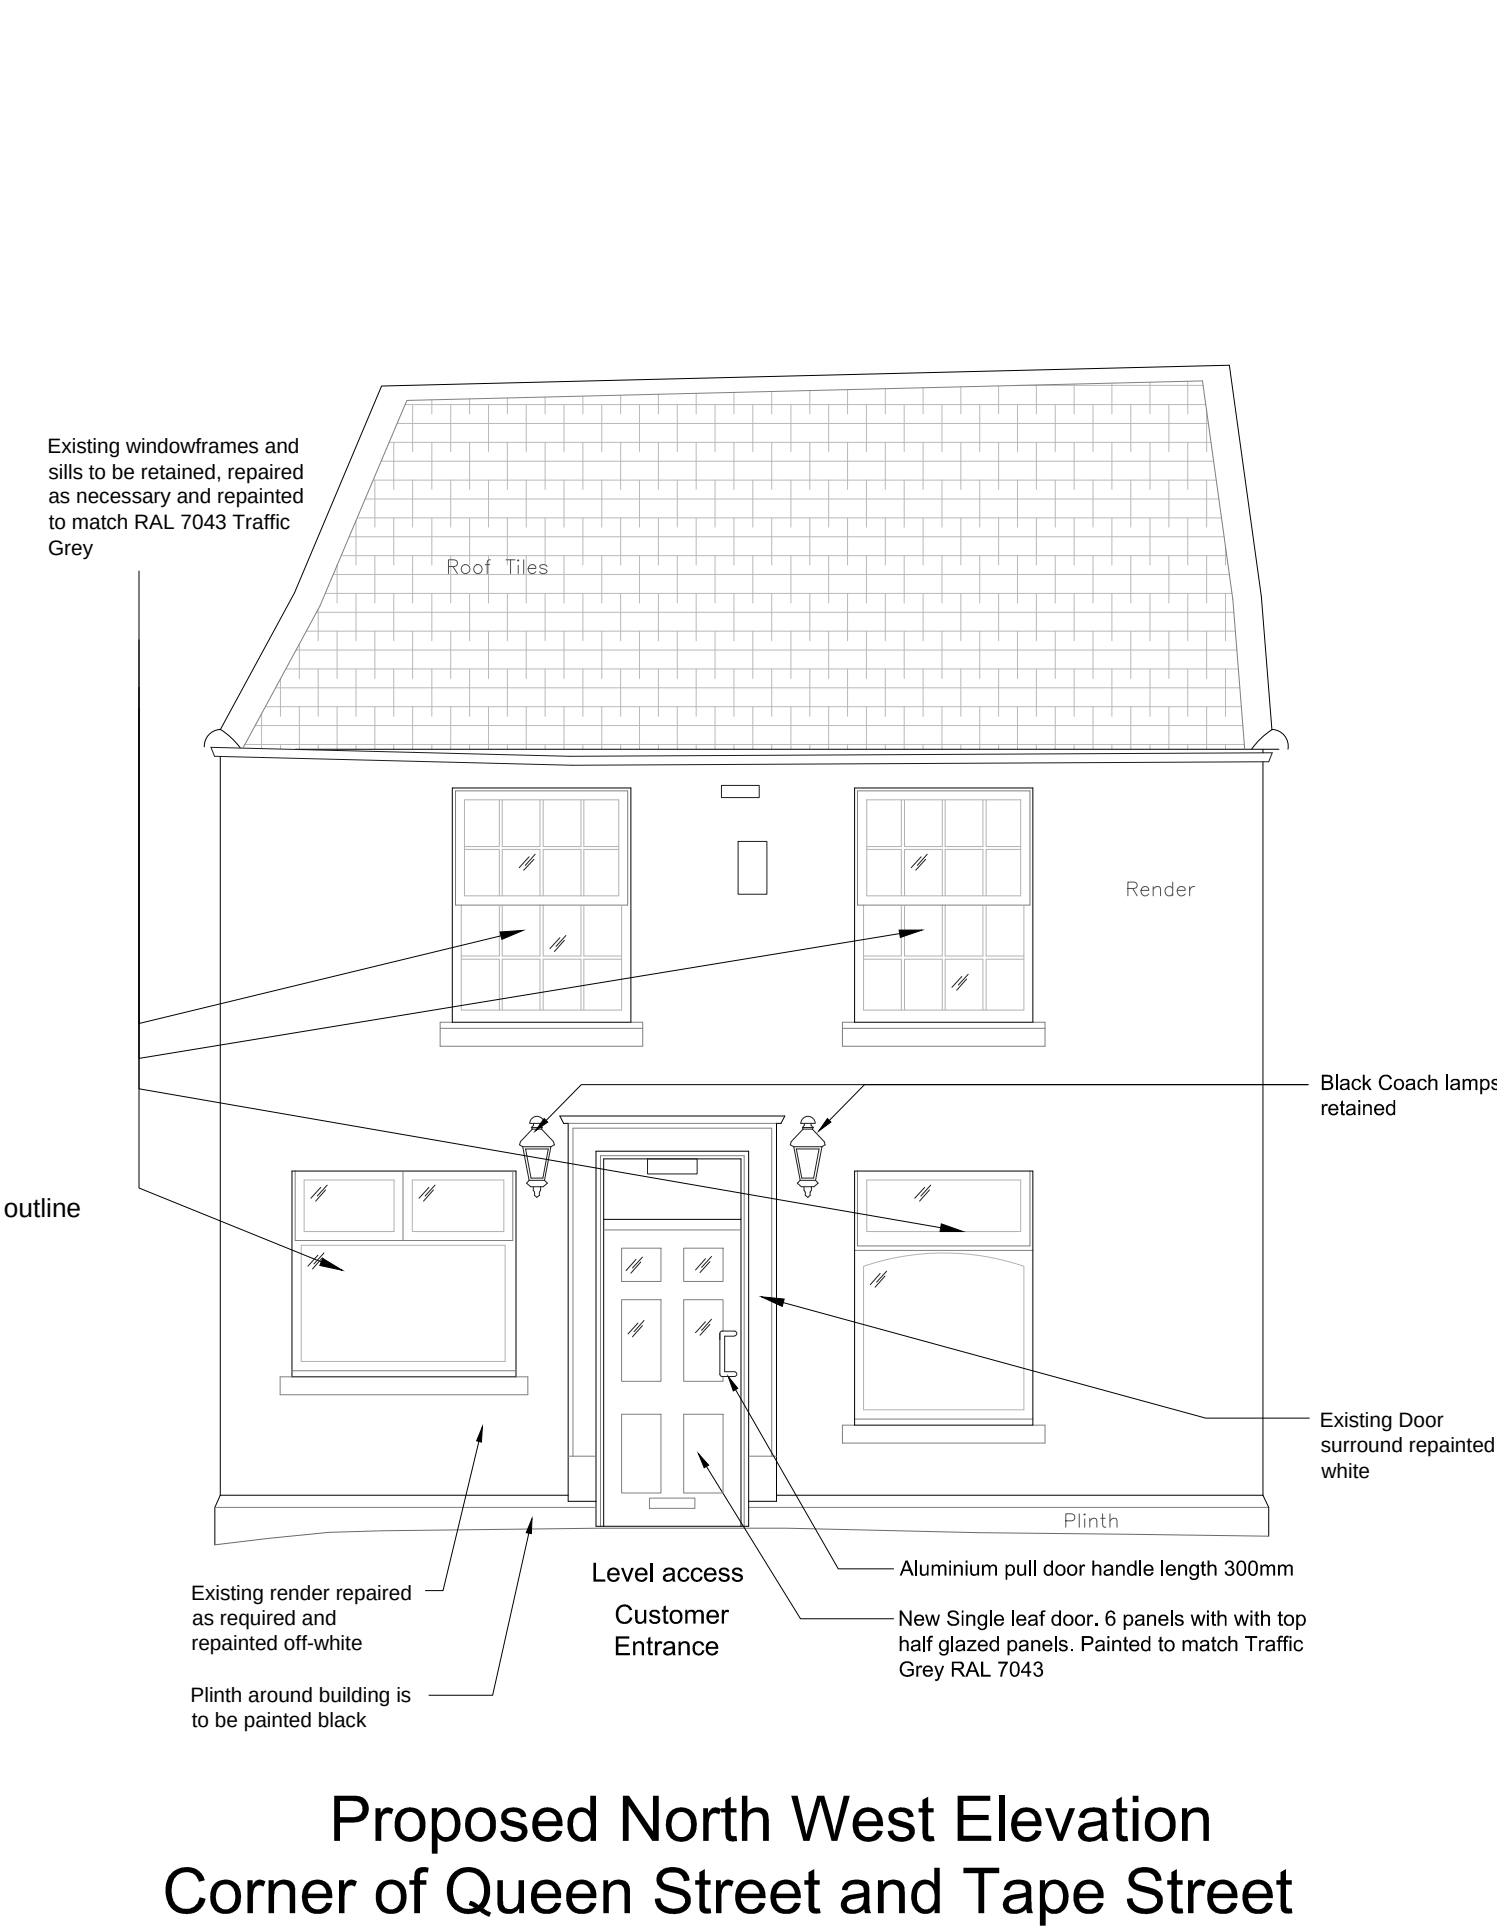

Proposed North West Elevation
Corner of Queen Street and Tape Street

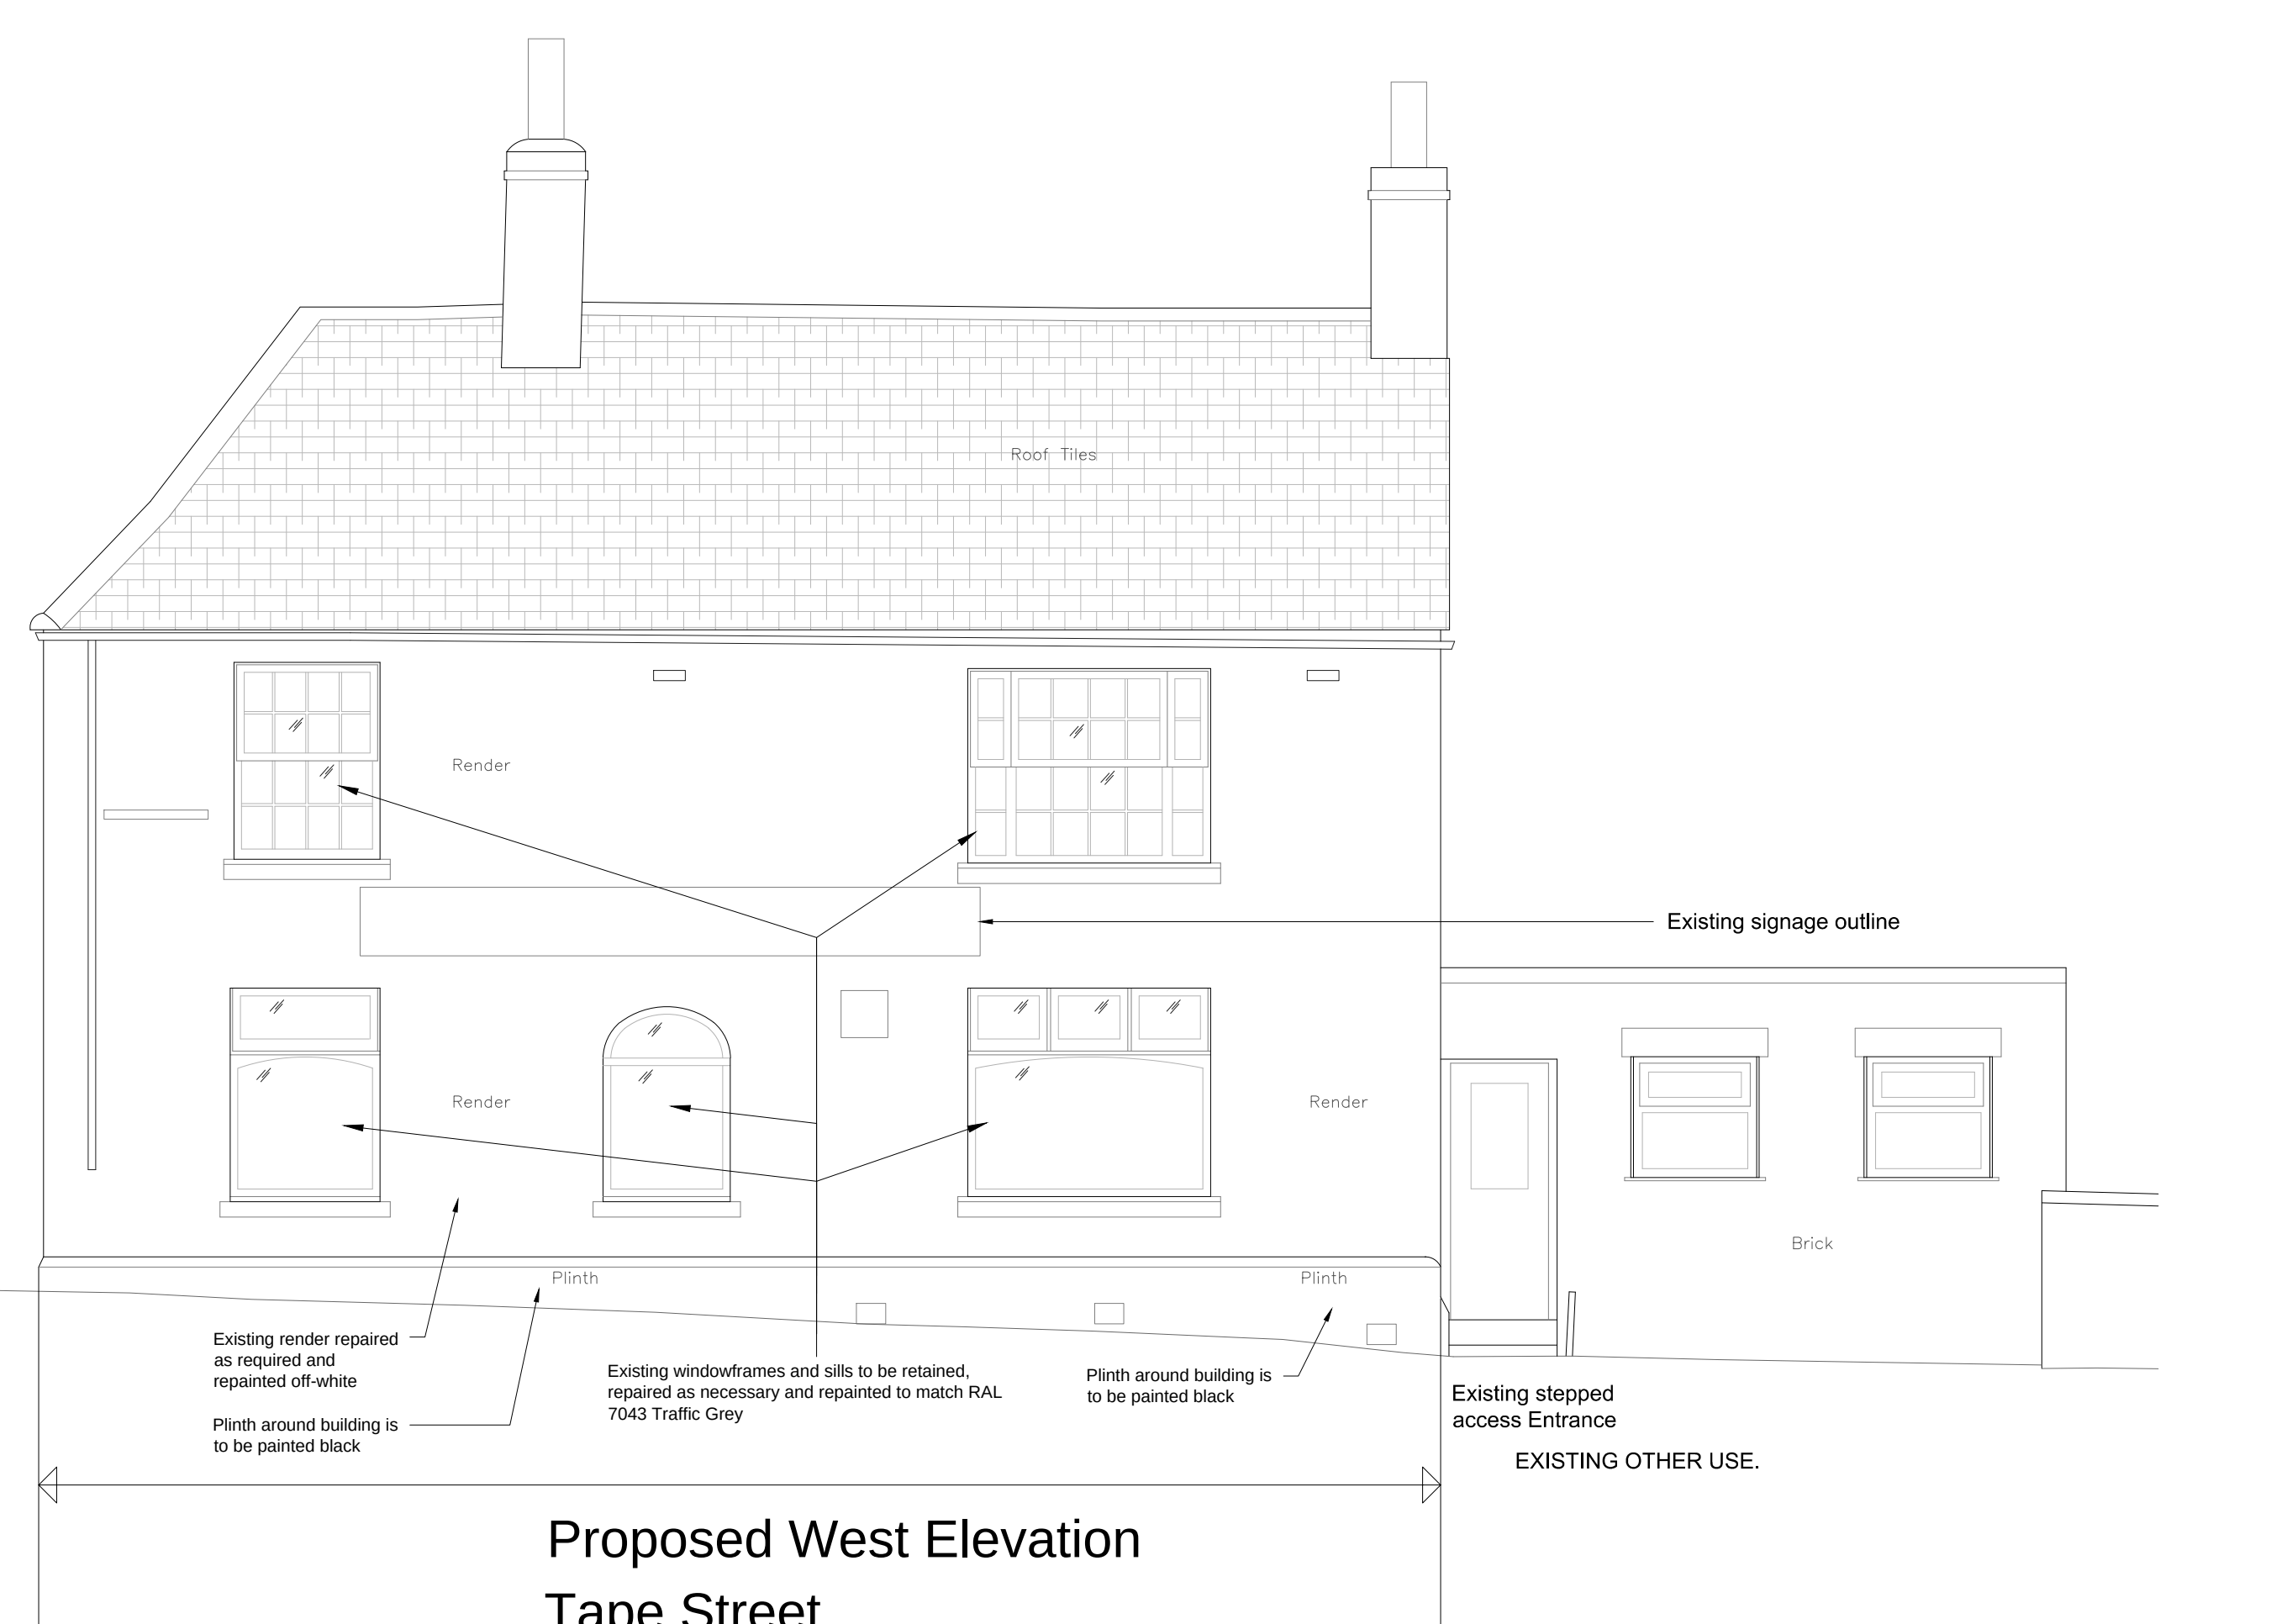

Proposed West Elevation
Tape Street.

**Cheadle. The Alton Castle, Tape Street.
Cheadle ST10 1BG
Existing and Proposed Elevations and
decoration.**

**Drawing: CHE-A5-CON3
Scale 1:50 @ A1
Date 16.06.21**

**Contractor must verify all dimensions on site before
commencing any work or preparing manufacturing drawings**

