




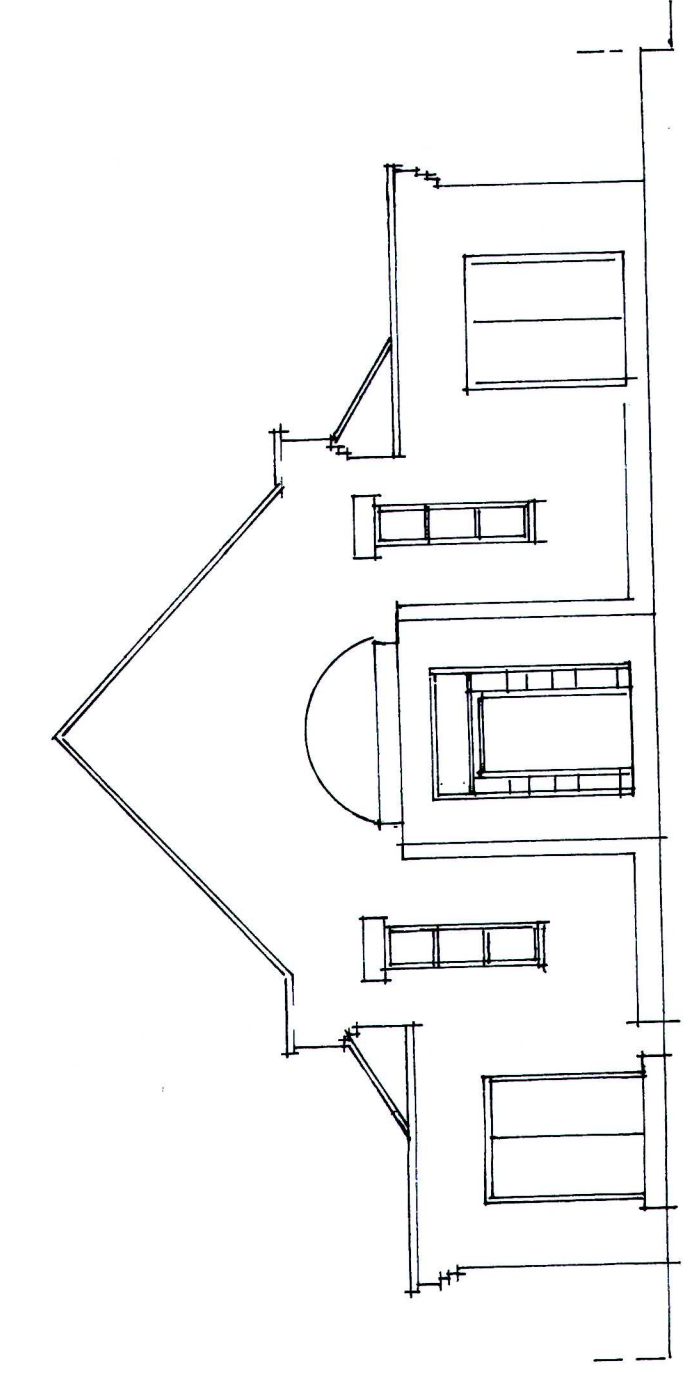


south elevation

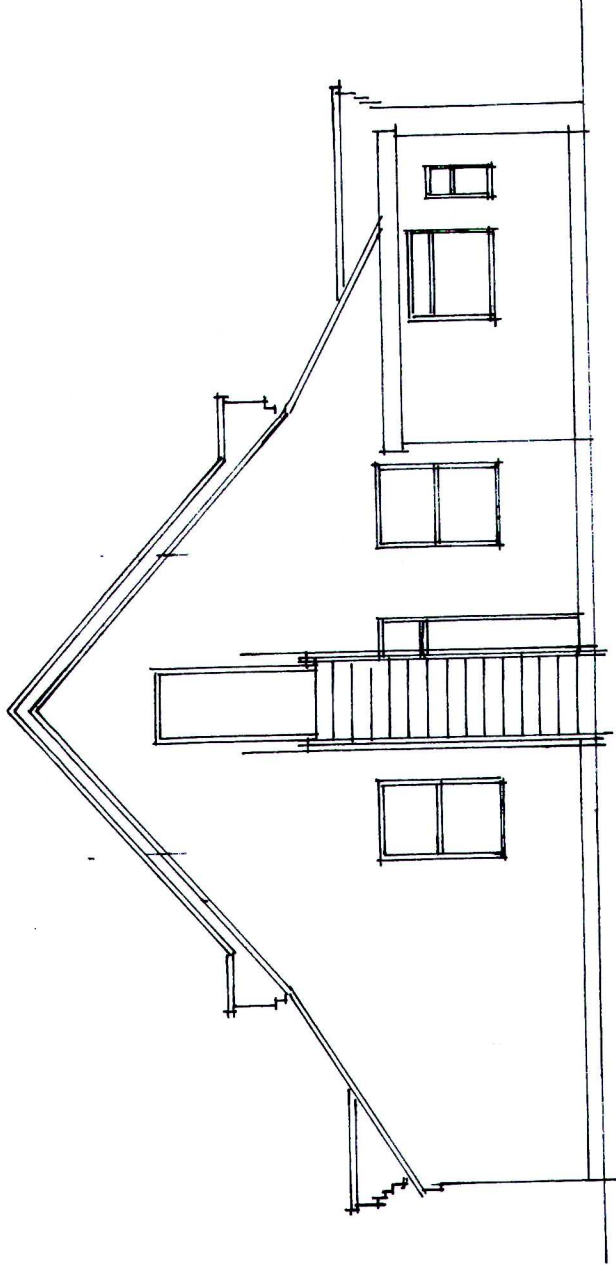


north elevation.

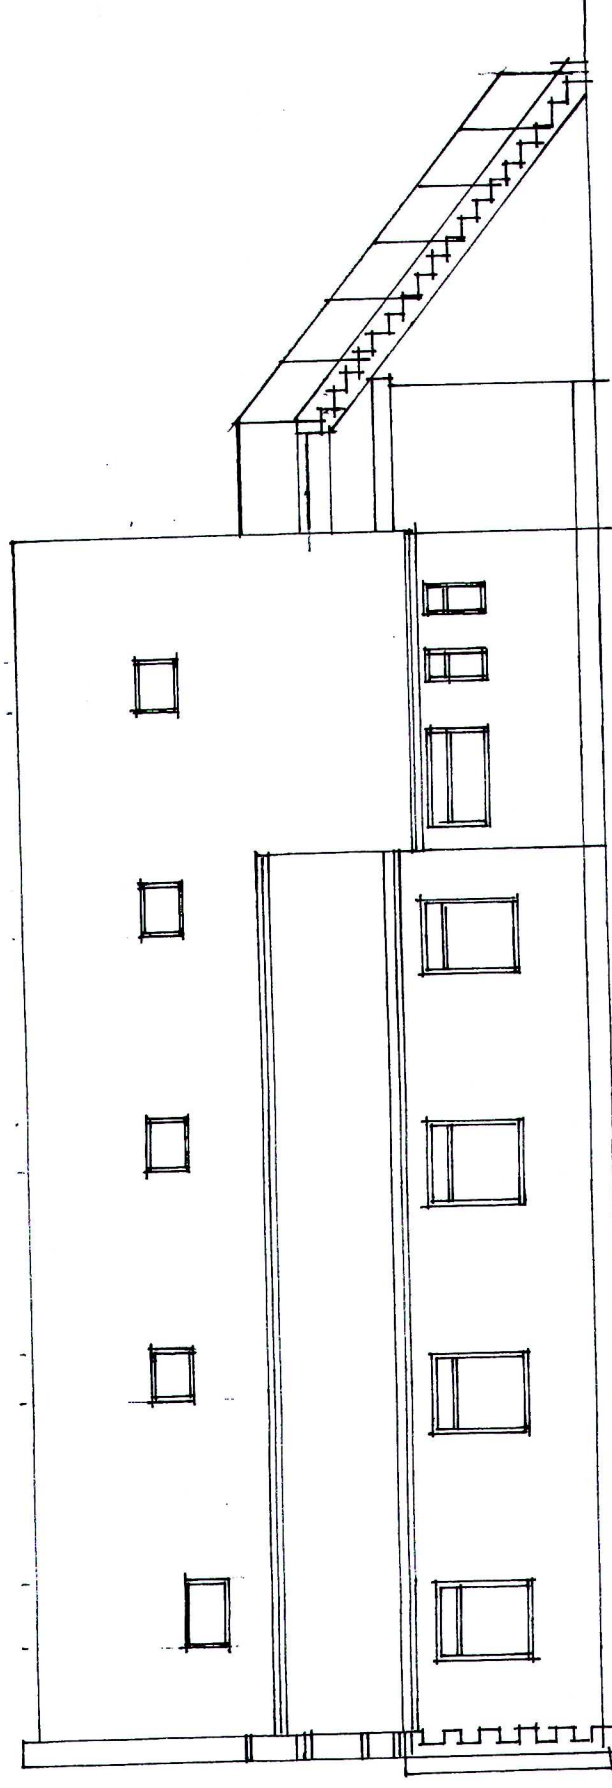


east elevation.

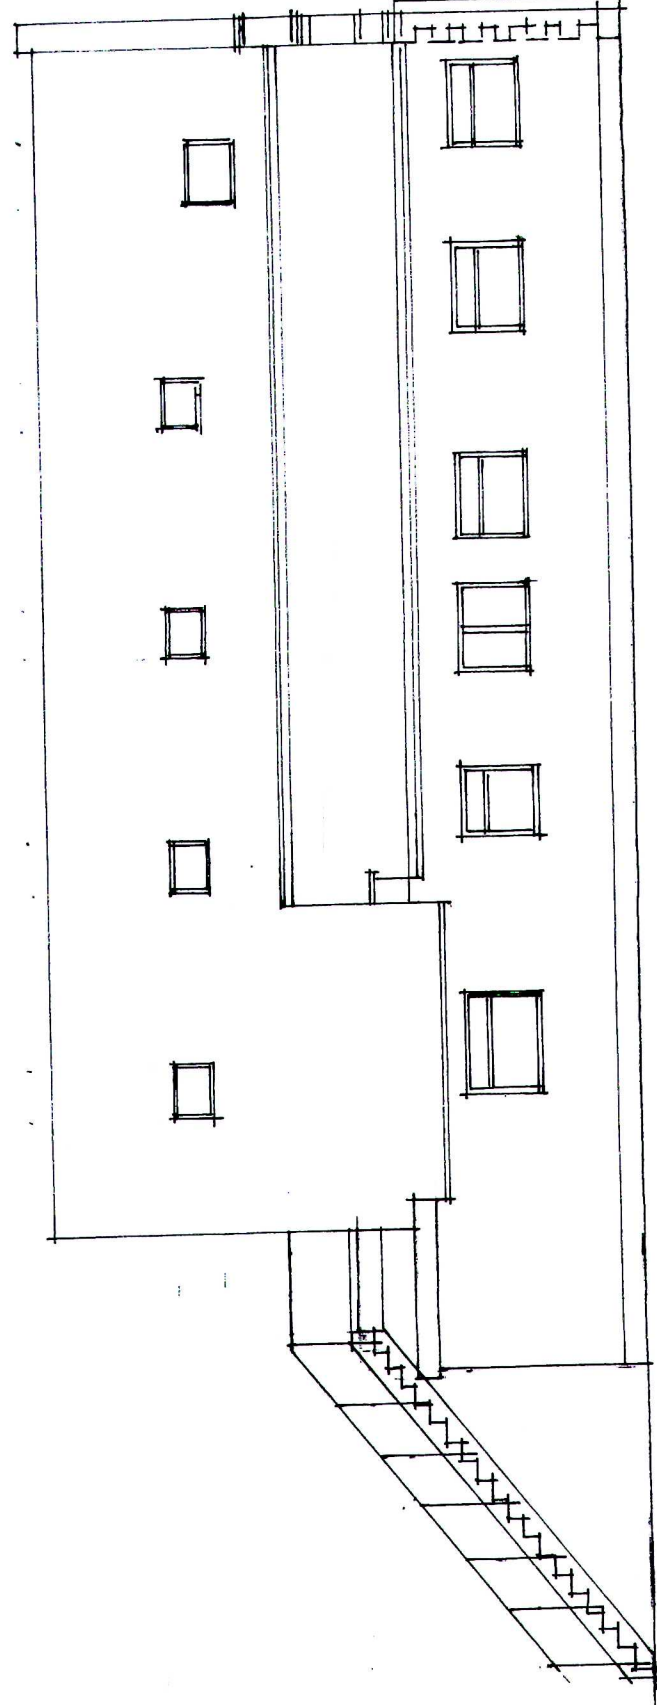


west elevation.

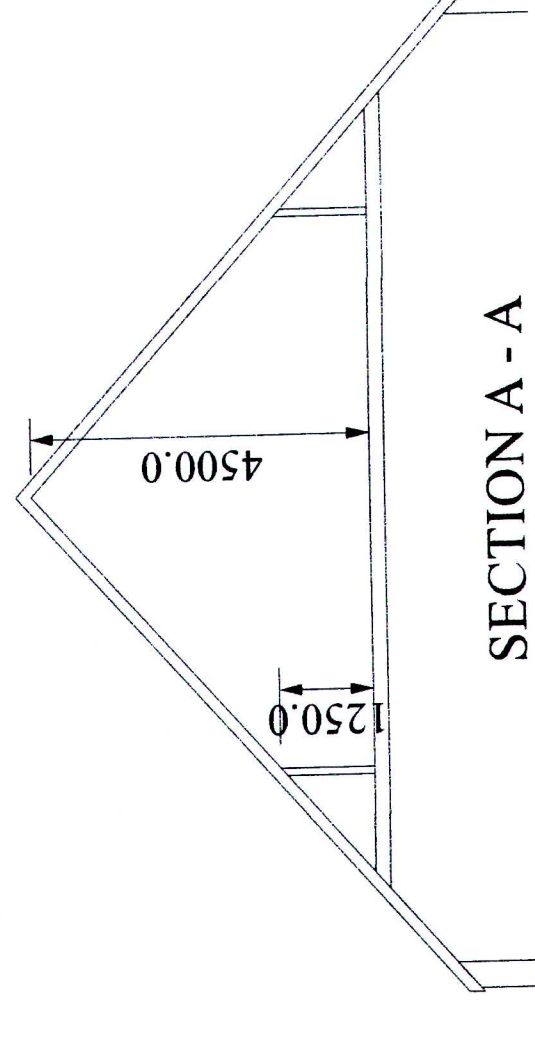

SECTION A - A

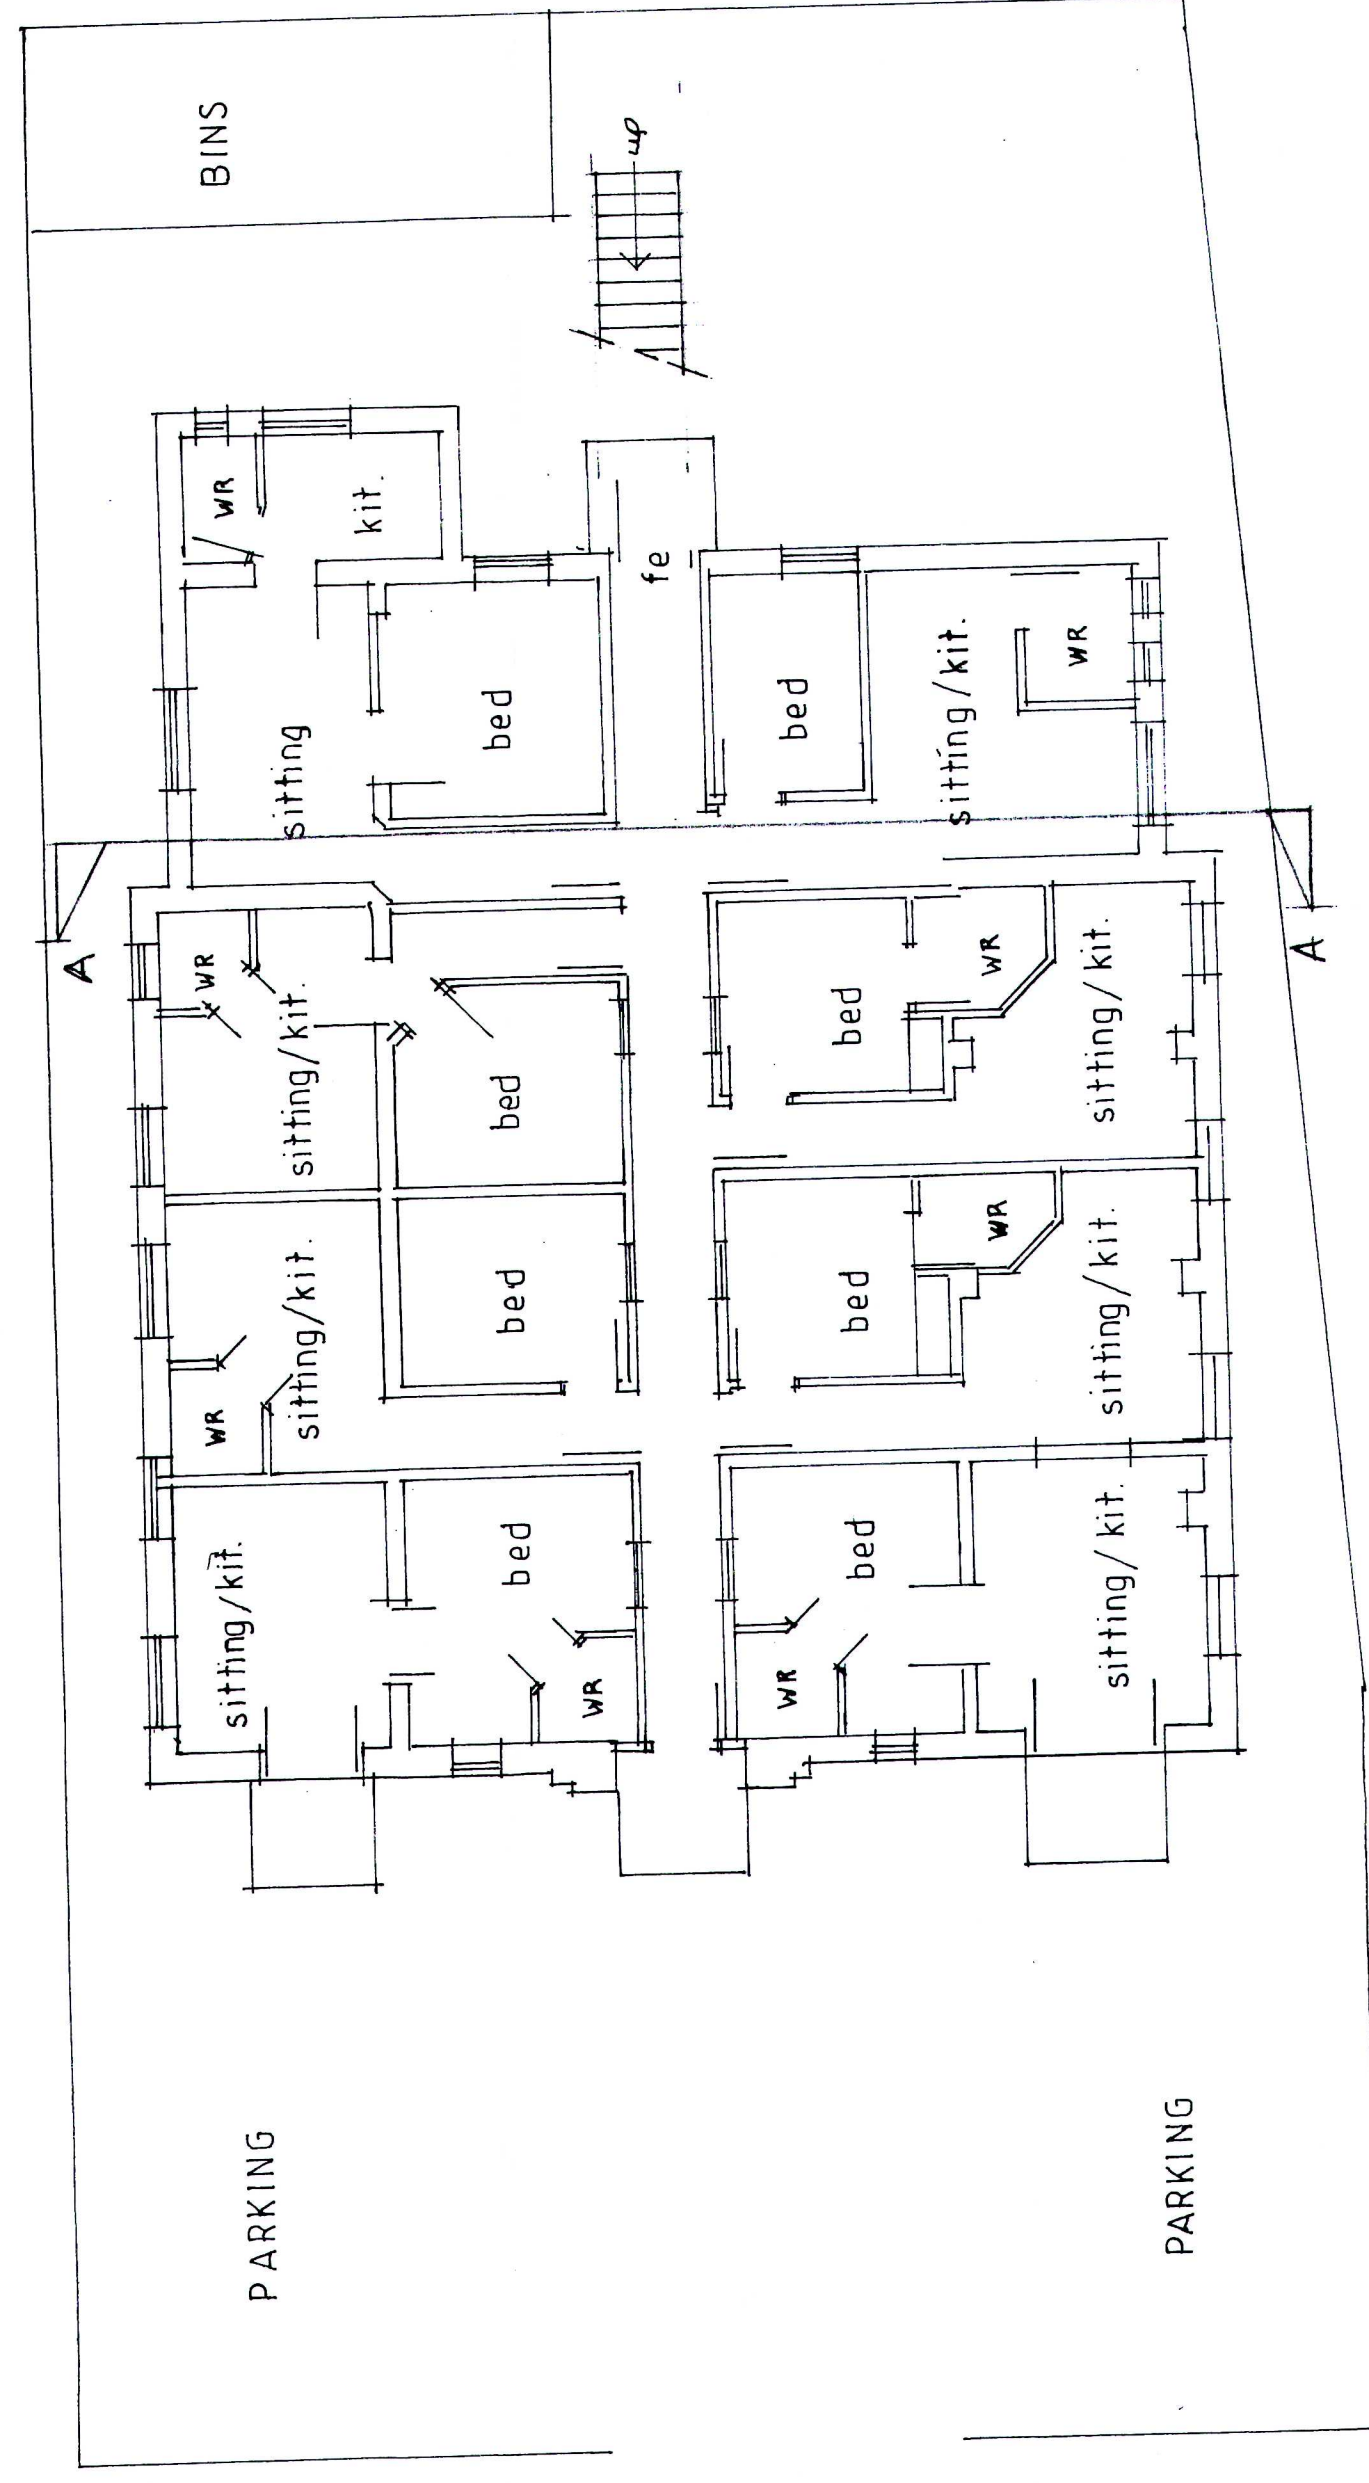

ground floor plan.

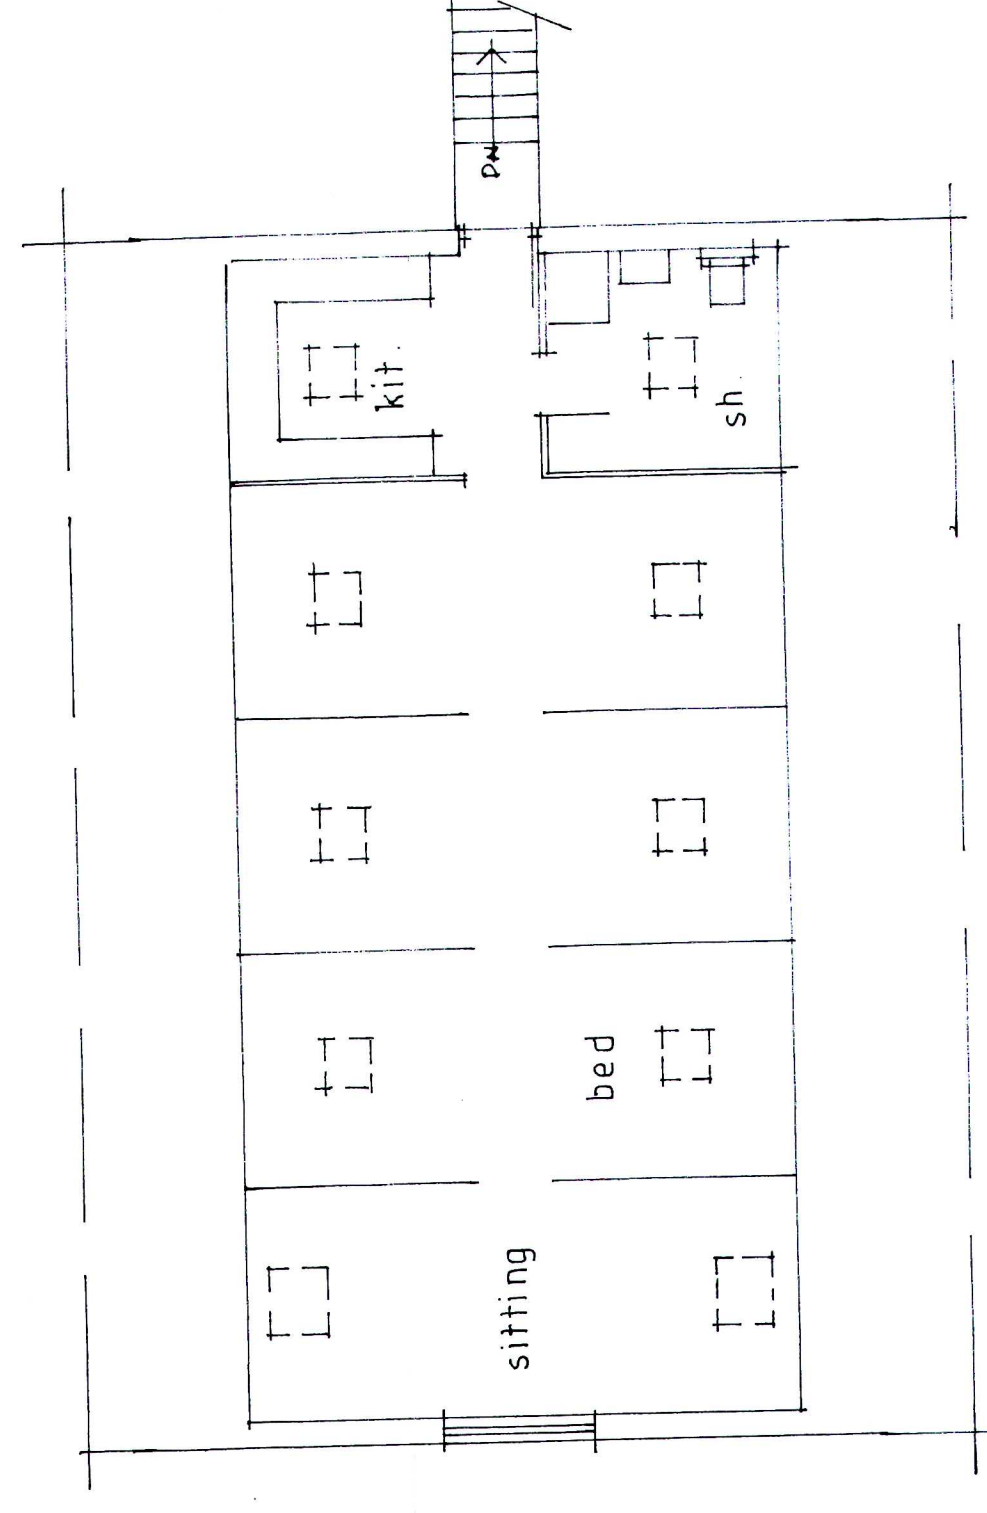

first floor plan.

Amendments:
A 12-07-21 Title amended to confirm this is just for a single bedsit unit.

MR I. TITTERTON

DATE: July 21

PROPOSED CONVERSION OF FIRST FLOOR

TO A SINGLE BEDSIT UNIT

AT CHAPEL COURT,

ASHBOURNE ROAD,

CHEADLE,

STOKE-ON-TRENT,

STAFFS. ST10 1HP

DRAWN BY:

MAICOLM SALES

QUANTITY SURVEYORS, DESIGNERS

& BUILDING COST CONSULTANTS

CHURCHILL SUITE,

LULWORTH HOUSE,

51, HIGH STREET,

CHEADLE, STOKE-ON-TRENT,

STAFFS. ST10 1AR

TEL: 01538 757233

MOB: 07822 22577

E-MAIL: Maicolm.Sales@salesq.co.uk

PLAN

ELEVATIONS

LOCATION PLAN

AS PROPOSED

FOR PLANNING APPLICATION

DRAWING NR. 210217 01/A