



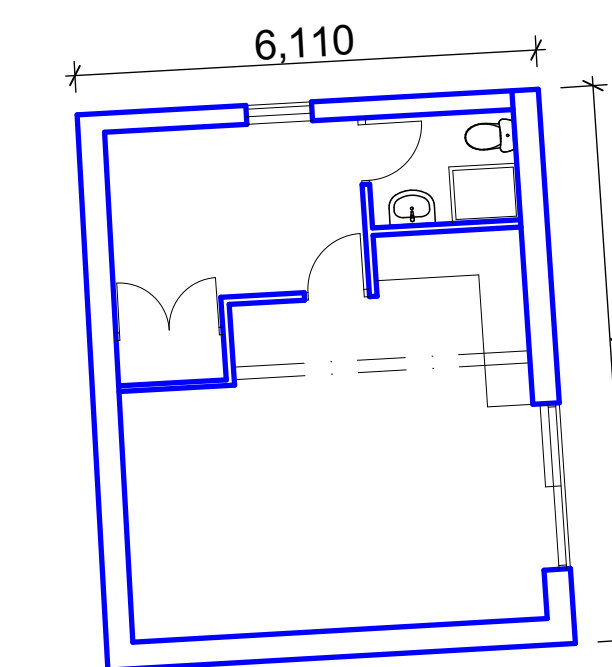

0 1 2 3 4 5 6 7 8 9 10 11 12 13 14 15

2 scale bar 1:100

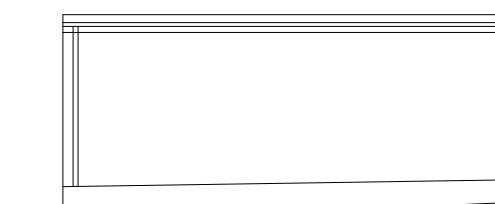

The floor plan shows a rectangular house with a red border. The overall dimensions are 9,456 (width) and 6,110 (depth). The layout includes a dining area with a table and chairs, a kitchen with a sink and stove, a living area with a sofa and coffee table, a bedroom with a bed, a bathroom, and a storage area. A red line indicates a 3,996 unit measurement, and a green line indicates a 1,20m unit measurement. A small blue line indicates a 53.44 unit measurement.

concrete

red / brick mortar

proposed front elevation

proposed side elevation a

improved linth

proposed rear elevation

windows / doors / fascias
s

proposed side elevation b

wood | goldstraw | yorath
ARCHITECTS QUANTITY SURVEYORS CDM CO-ORDINATORS
Churchill House, Regent Road, Stoke on Trent, ST1 3RH.
Tel: 0182 208000 Fax: 0182 208712 E-mail: info@woodgoldstraw.co.uk
www.woodgoldstraw.co.uk

Client,
Mr & Mrs S Plant MeadowView
Clewlow's bank Stanley Moor

Scale 1:100	Issue Date 15/07/2021
Sheet Size A0	Drawn
Title schematic 3	

Drawing Number 4777-01-03	Revision ID
-------------------------------------	-------------

CAD file path:
X:\PROJECTS\CA7777-Plan, M & S\4777-01 Proposed Building, Meadow View, Clewiston Bank
Design\Arch\CA7777-01 schematic_3.plt
Copyright, Woodkidraw Yorath LLP

Contractors are to check all dimensions on site and refer any discrepancies to the Architect immediately. This drawing has been prepared for planning purposes only and is not of our knowledge the original digital document is accurate at the stated scale. However, we cannot accept liability for the accuracy of third party data (GIS mappings, topographical survey information, etc) used in the production of this document which we have relied upon in good faith. Key dimensions are noted on this drawing.