




Existing Front Elevation1:100





Existing Side Elevation1:100




Existing Rear Elevation1:100

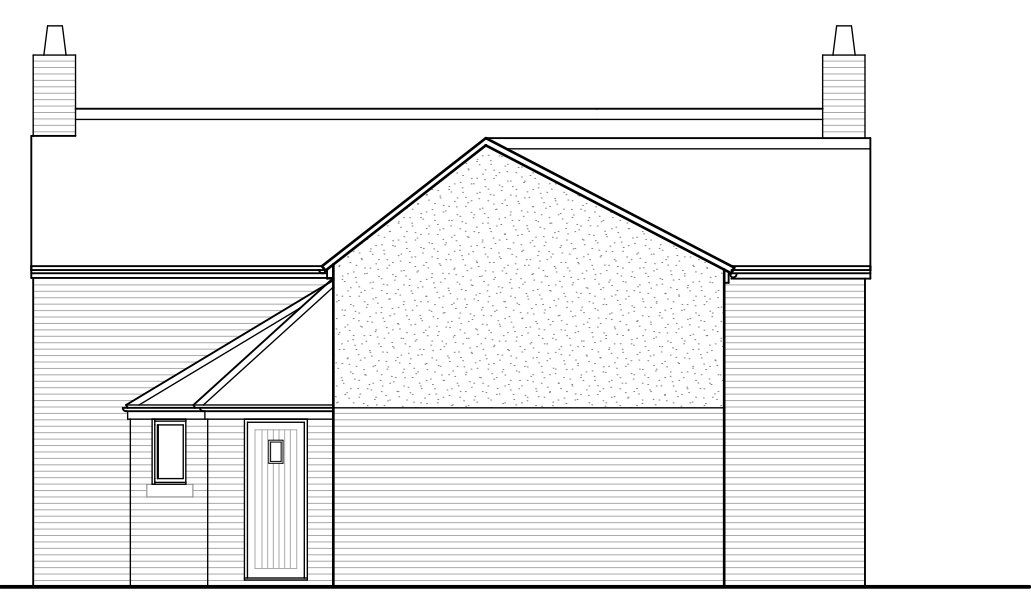


Existing Side Elevation1:100

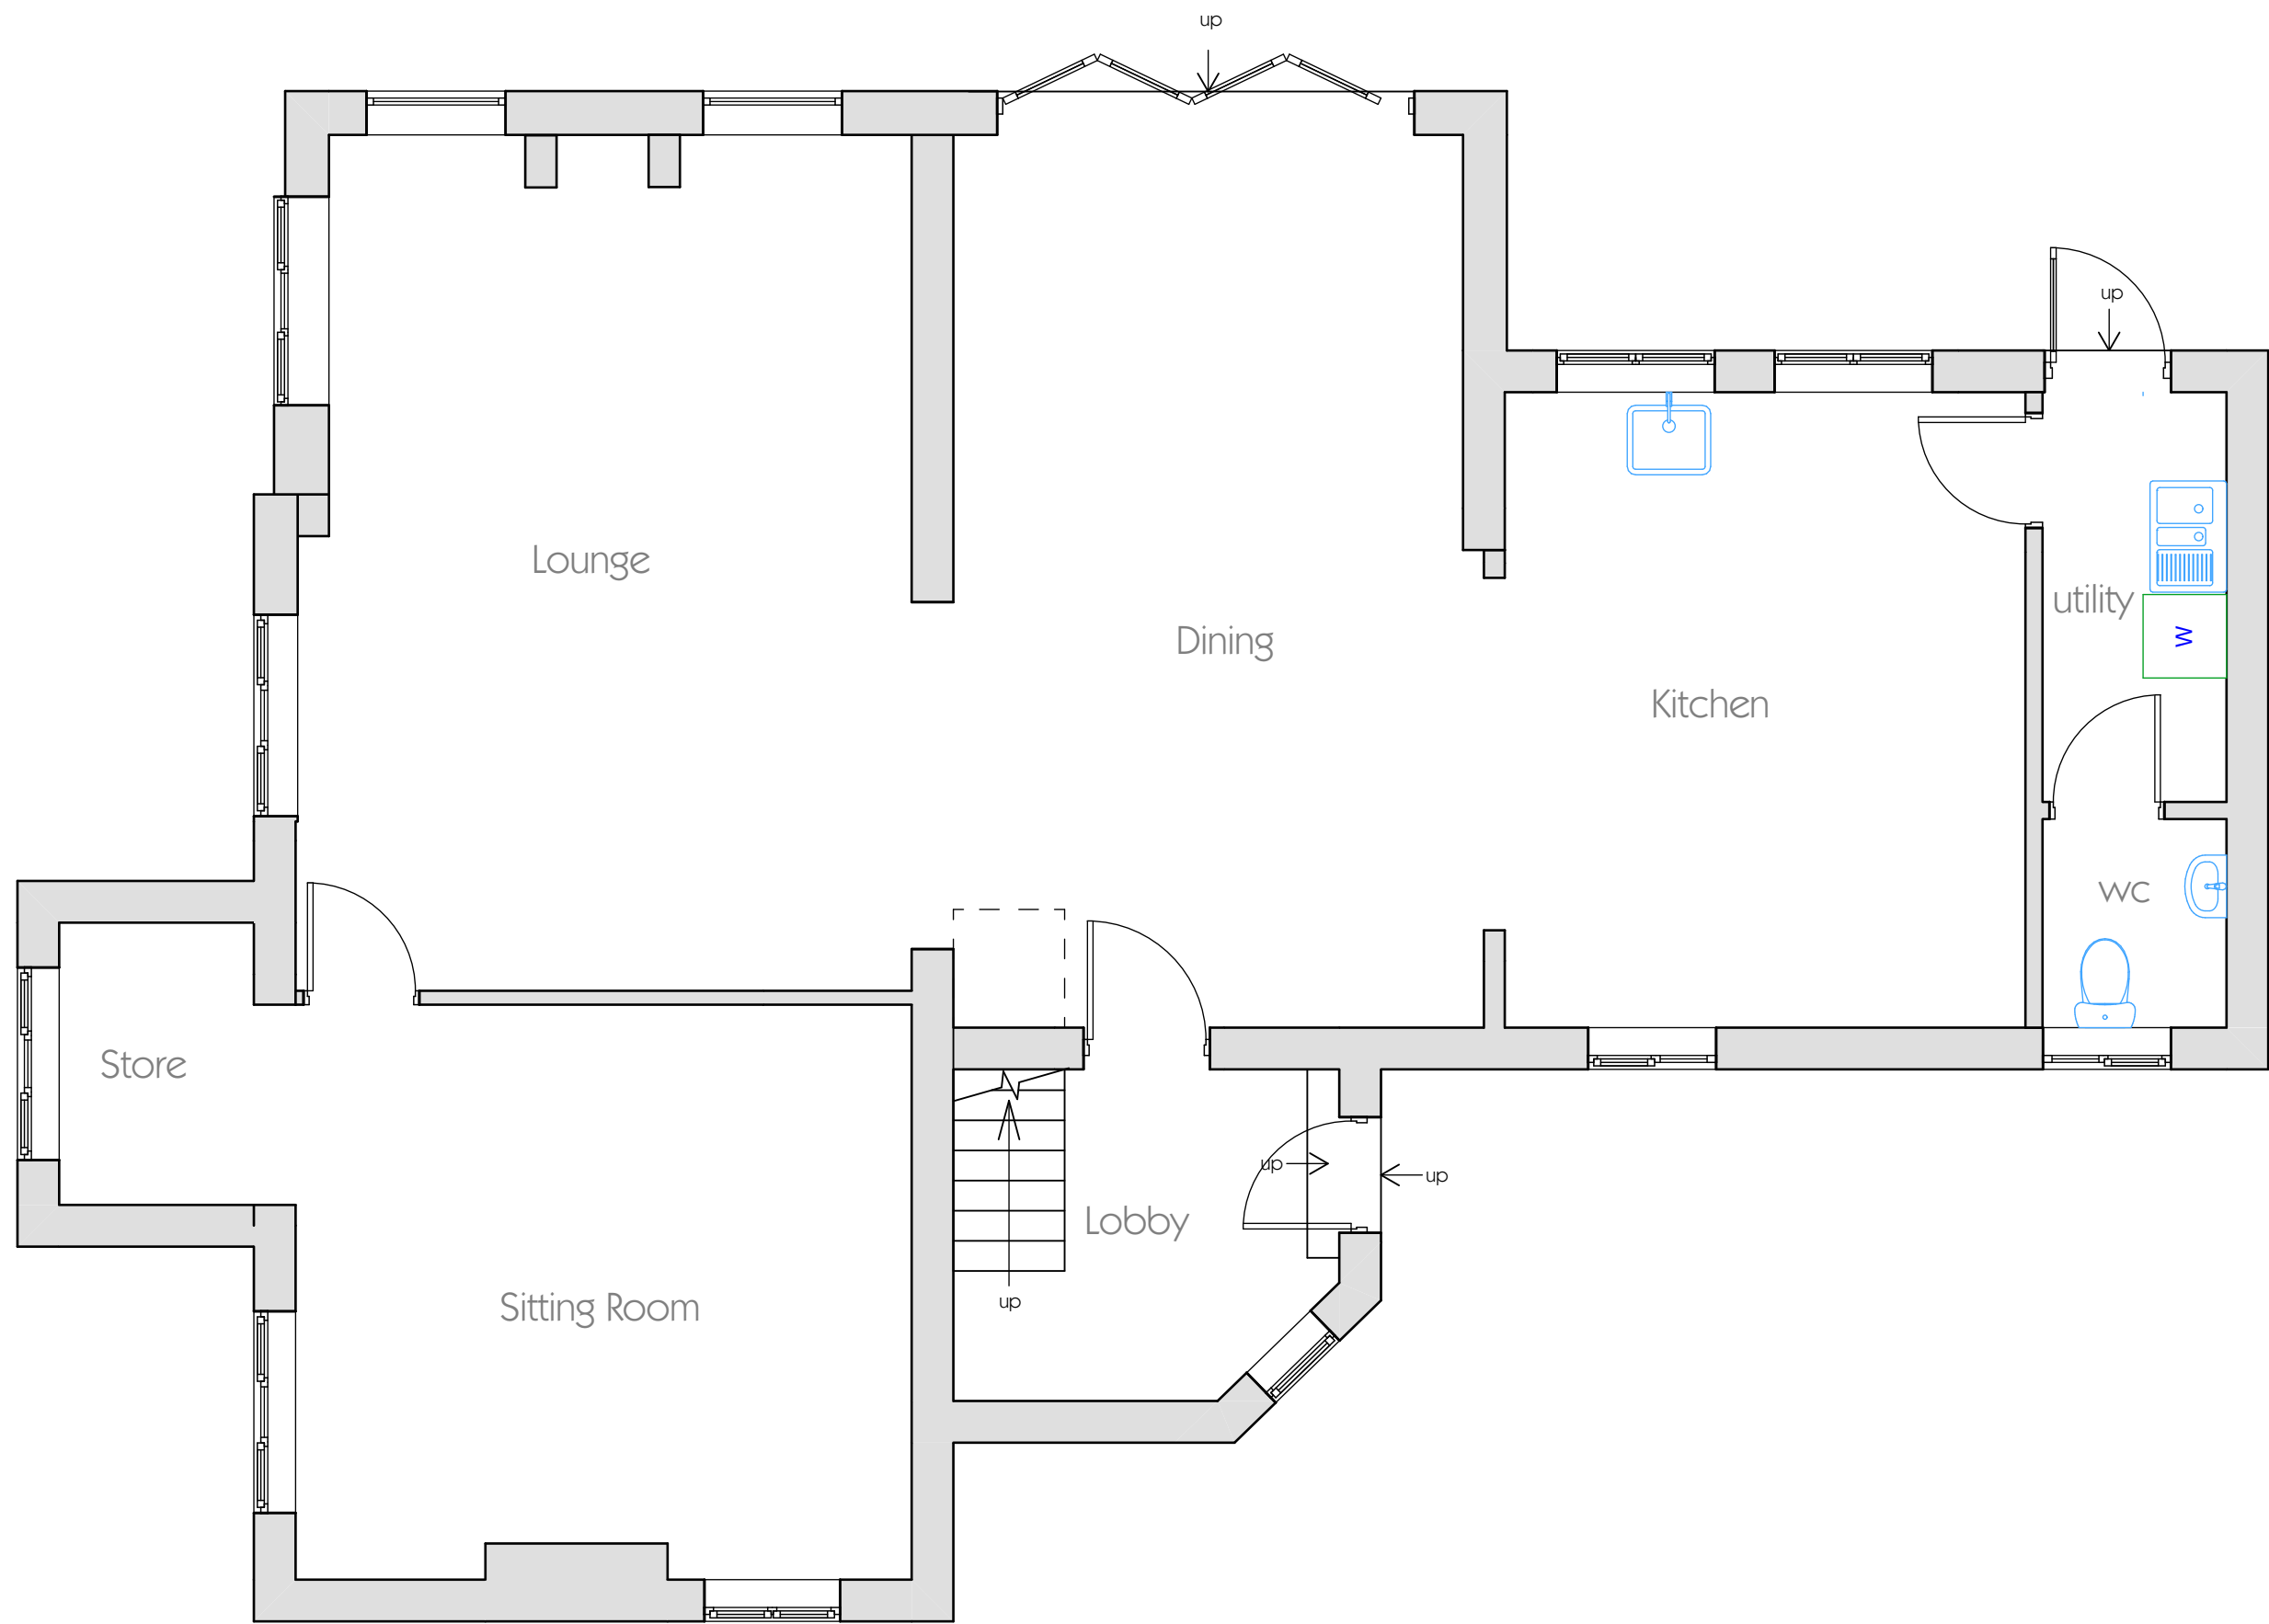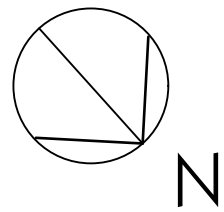

Ground Floor - Existing layout1:50

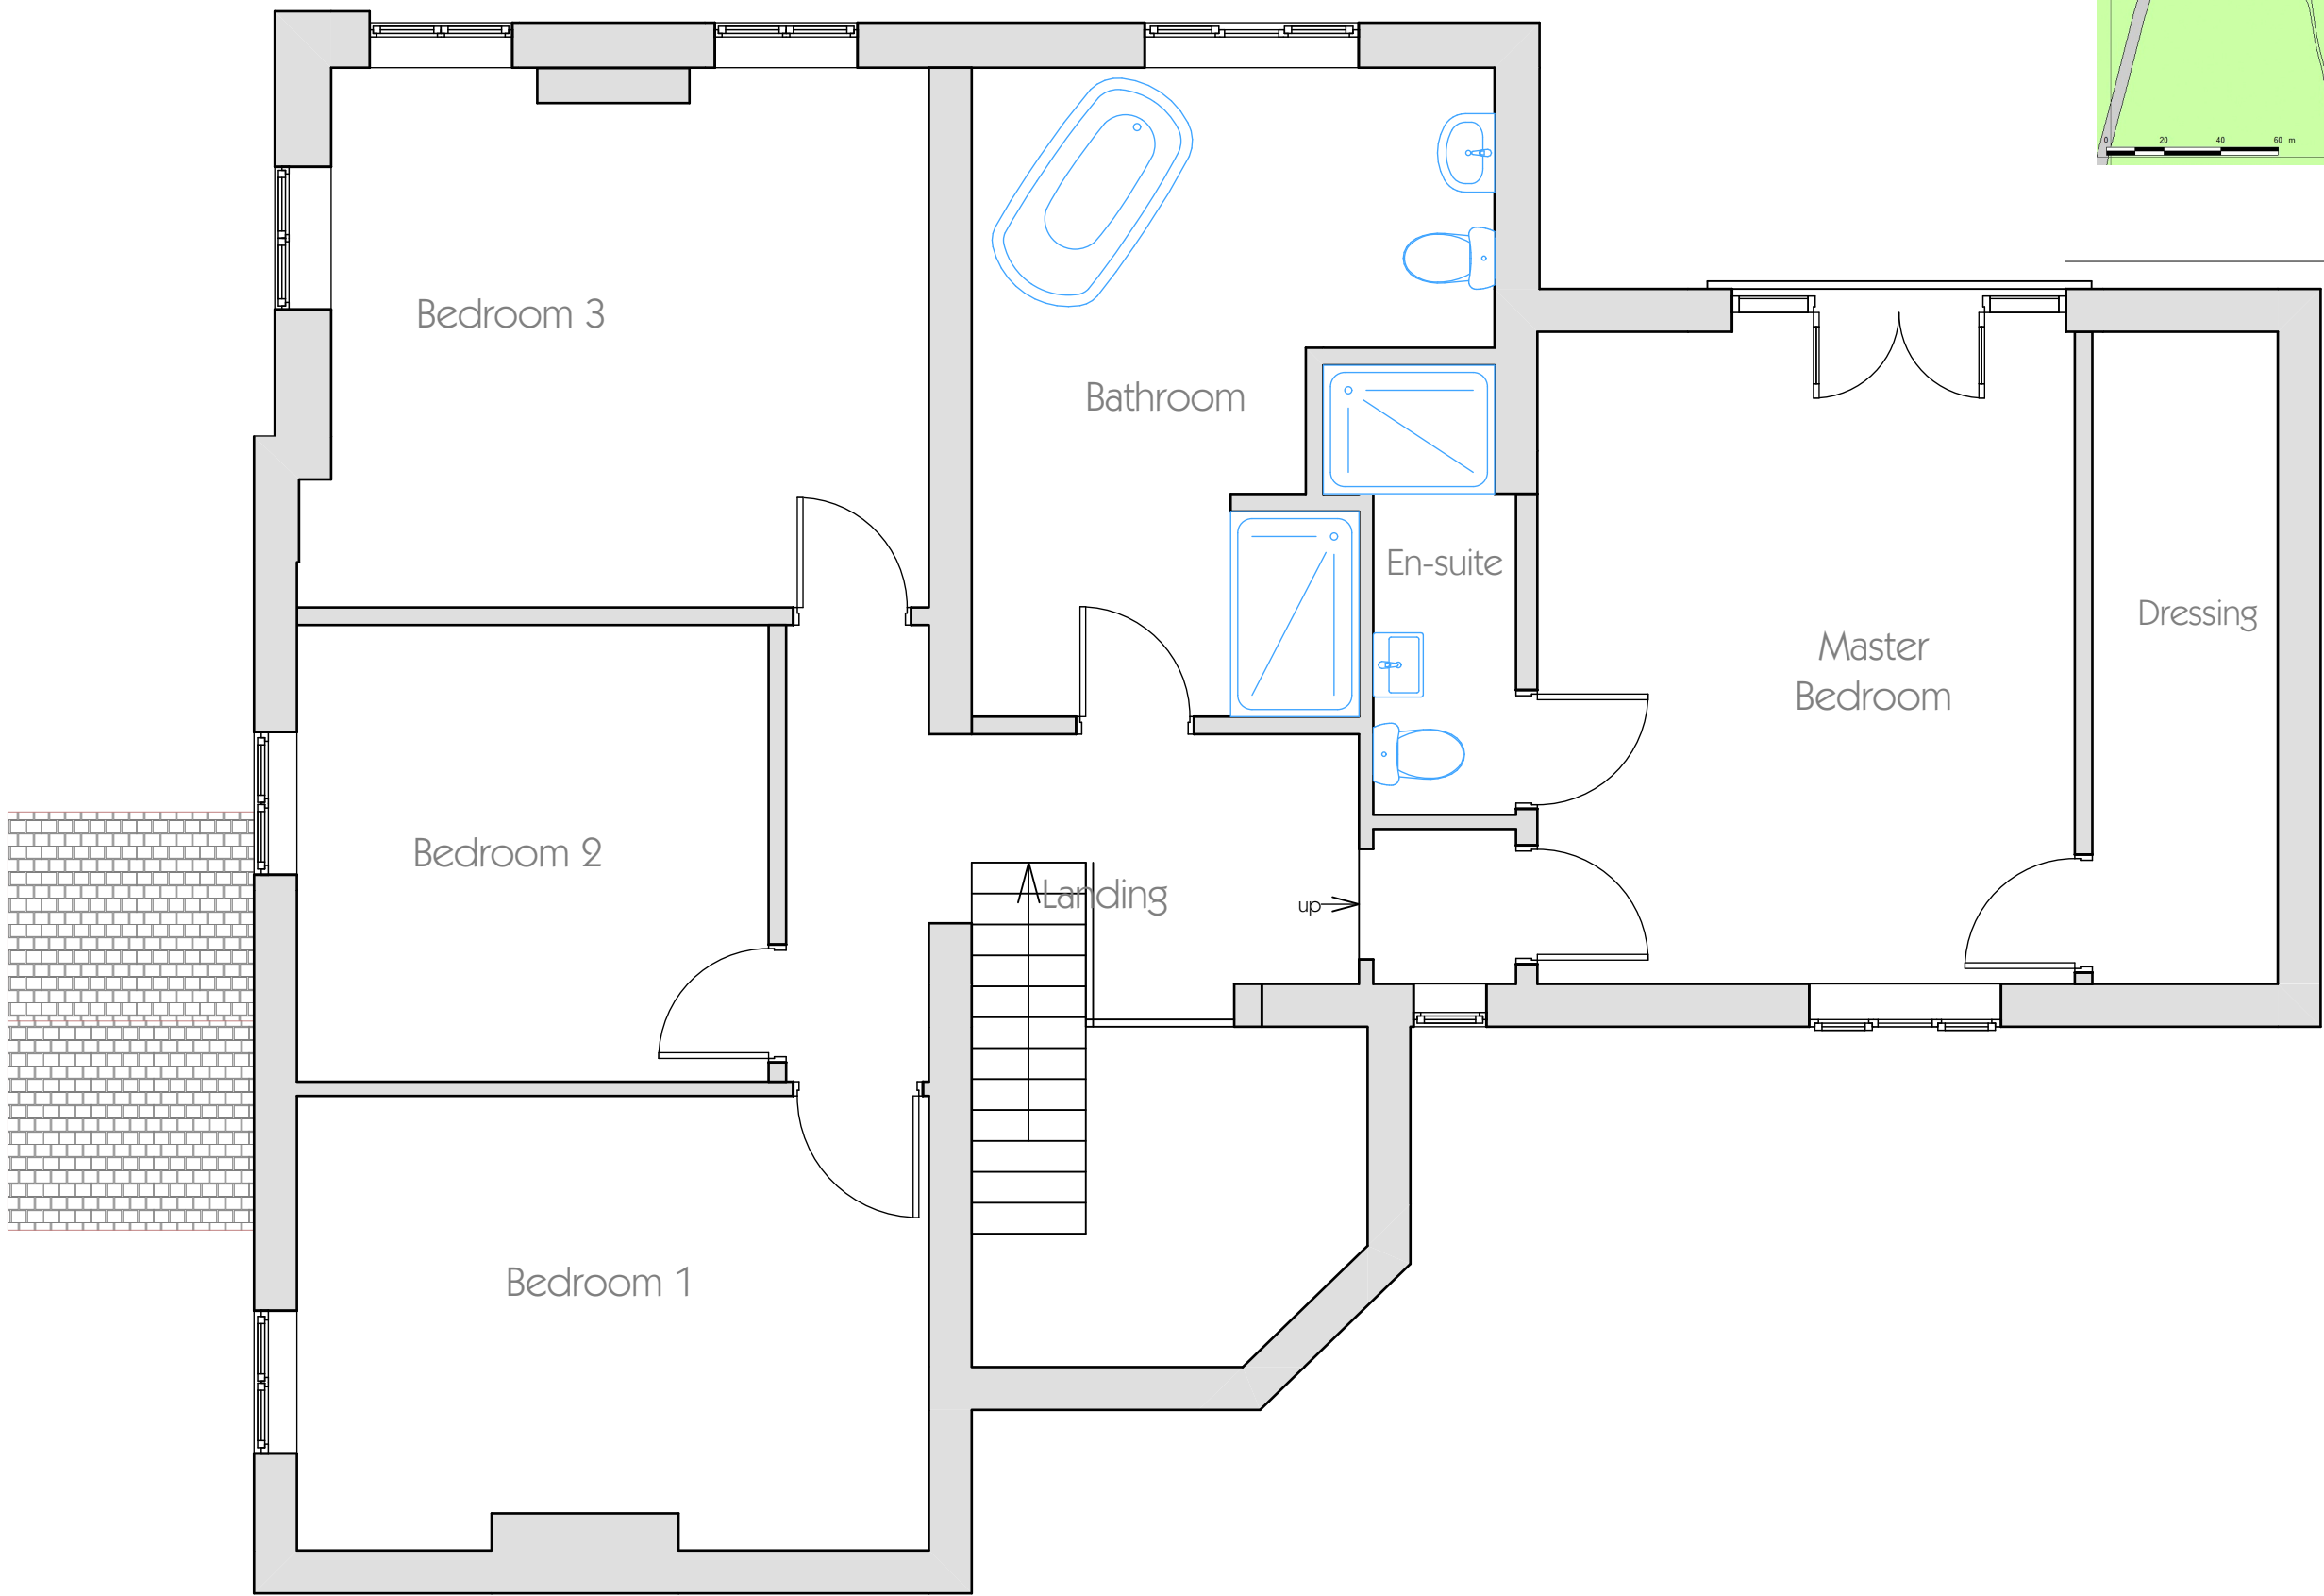

First Floor - Existing layout1:50

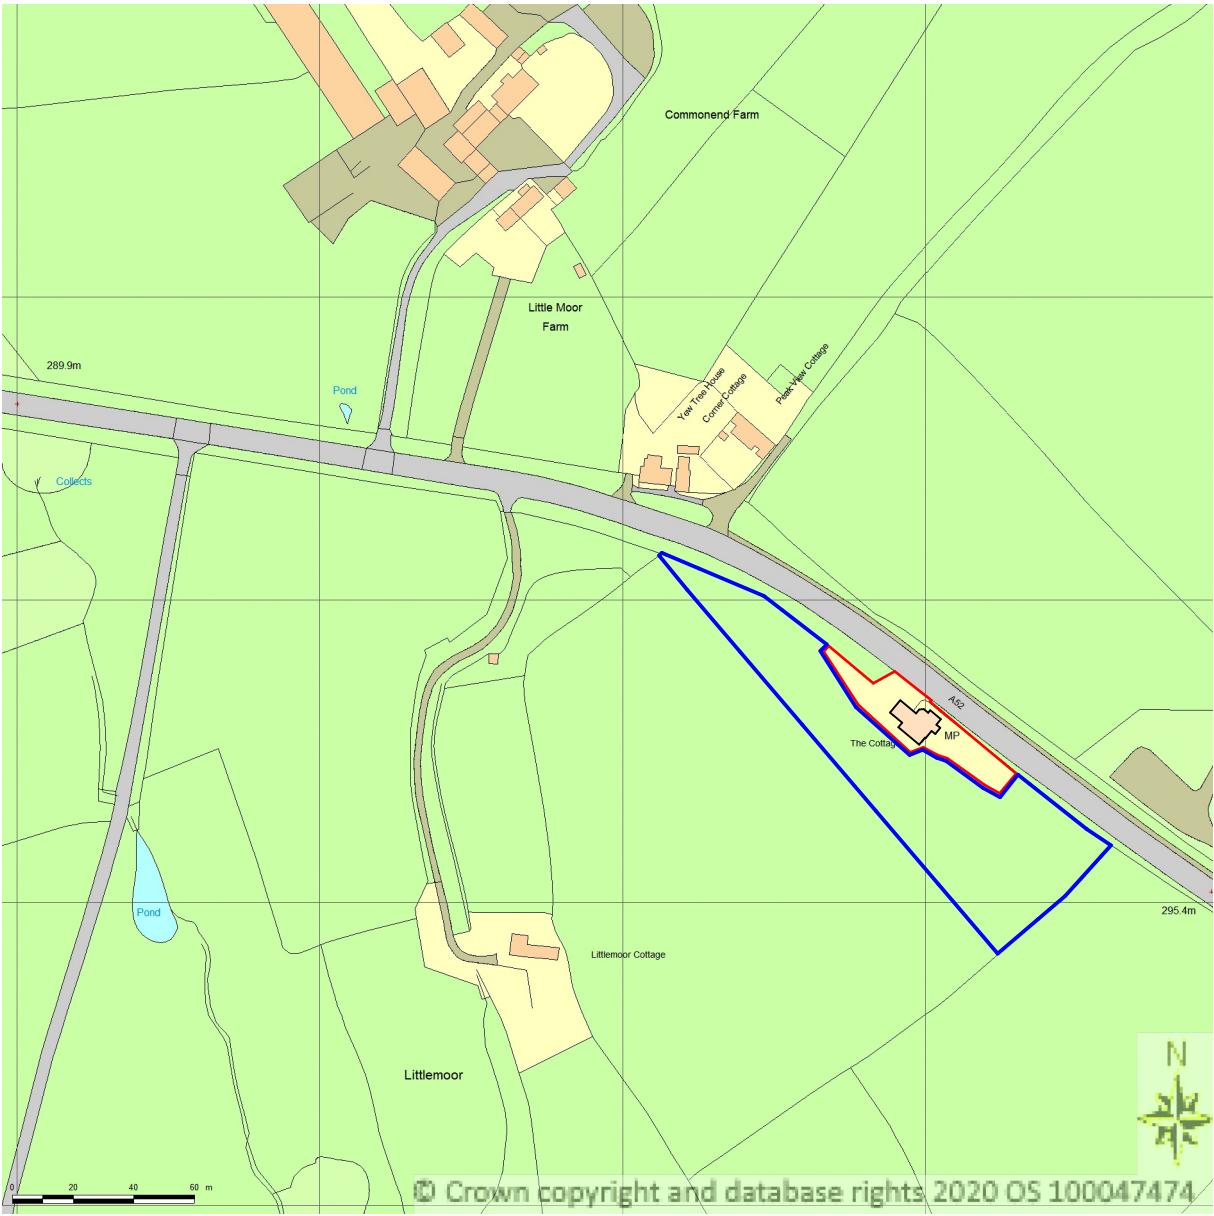

Location Plan1:2500



rev.	details	by	date
Project			
Zambrano The Cottage Swinscoe			
Drawing Name			
Existing plans and elevations			
Drawn by			
DTA			
Date			
July '21			
Project No.			
2134			
Drawing Scale			
1:50 & 1:100			
Layout ID			
01			
Status			
Planning			
Original produced at A1 (841-594) not to reproduce with out written permission of Channel Design Ltd.			