



No alterations proposed

Existing Front Elevation 1:100




No alterations proposed


Existing Side Elevation 1:100





Rear Elevation - Proposed 1:100

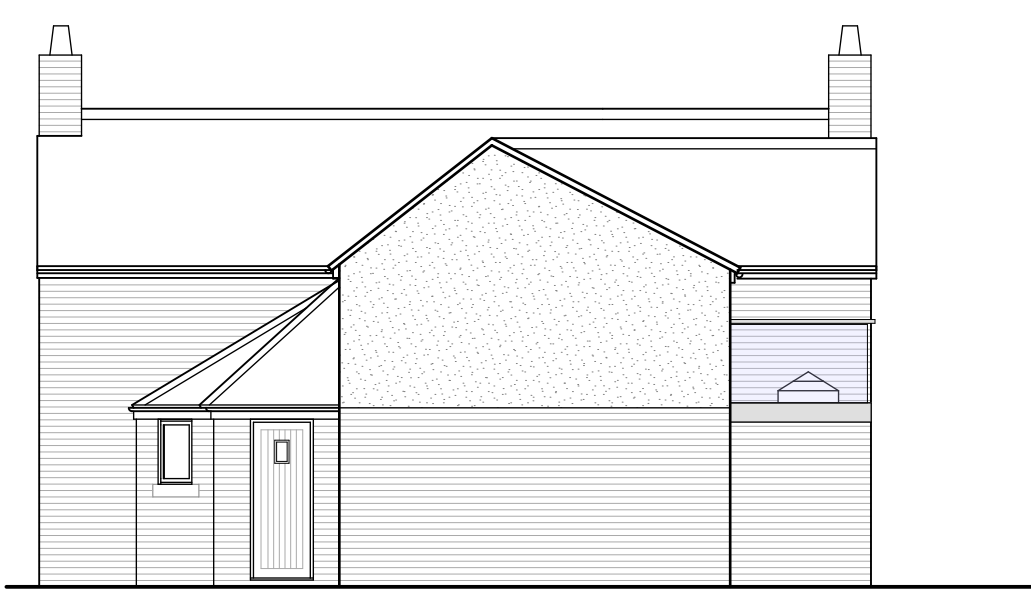


Side Elevation - Proposed 1:100

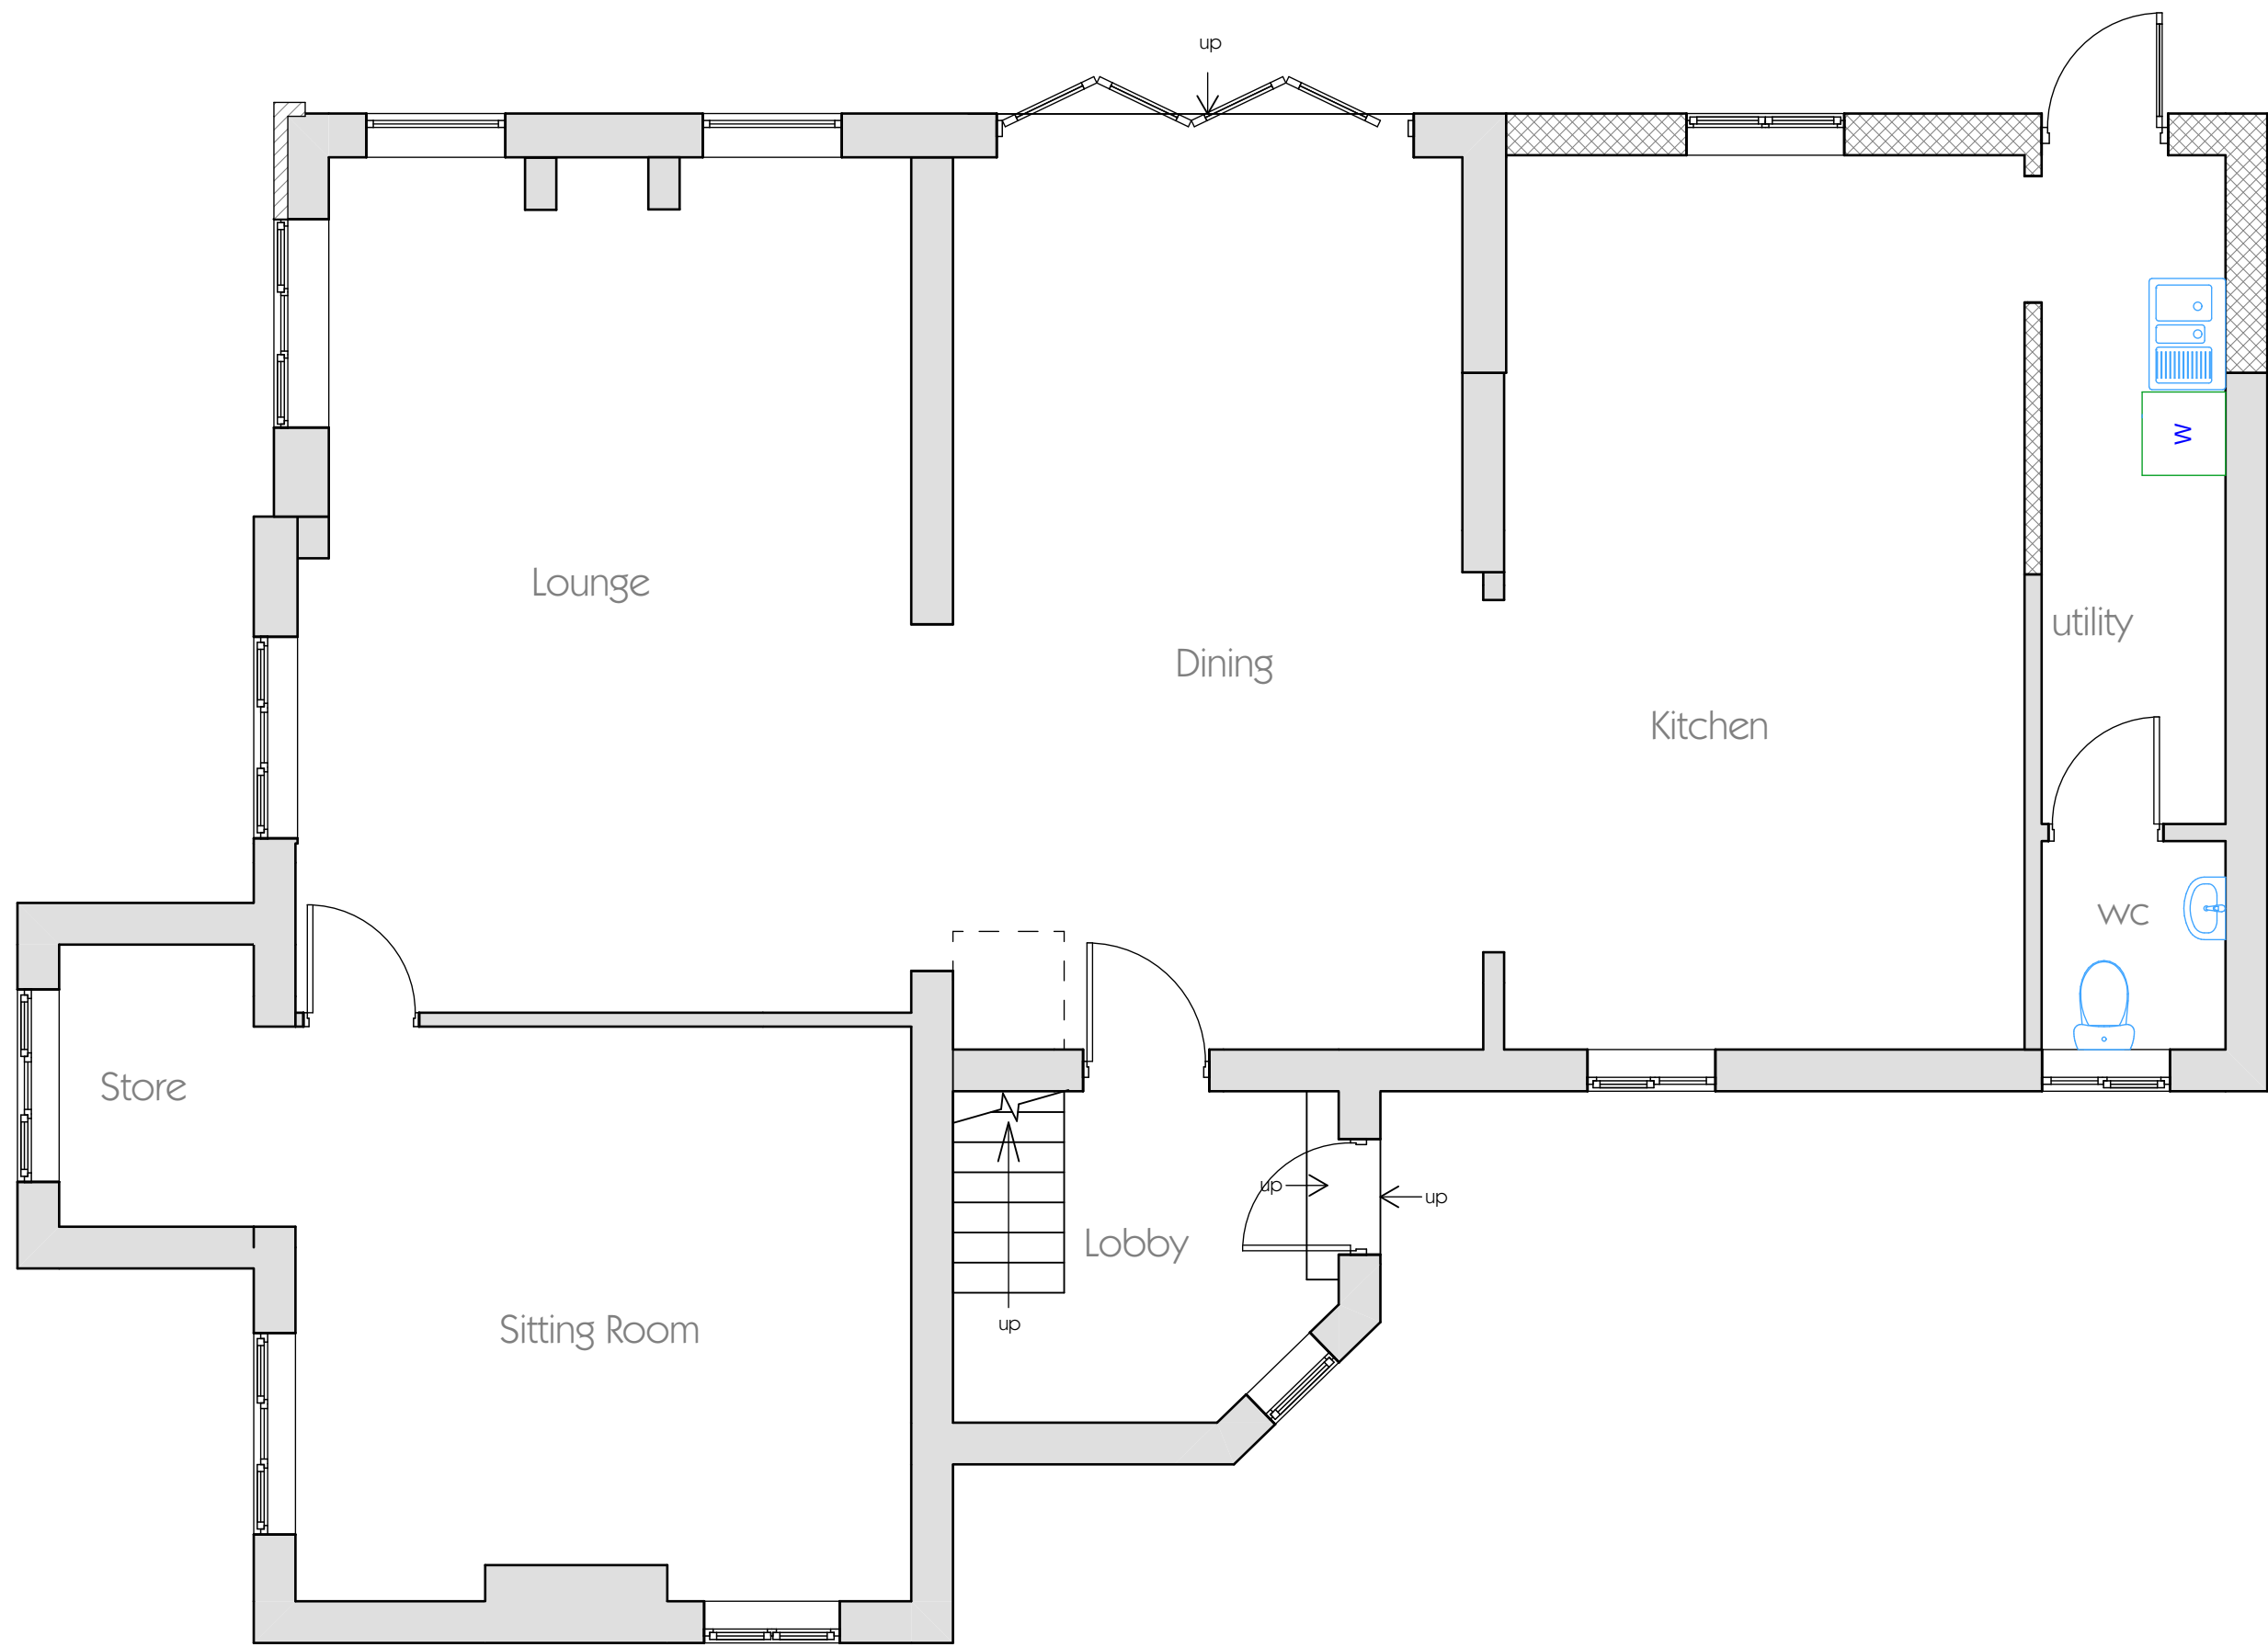

Ground Floor - Proposed 1:50

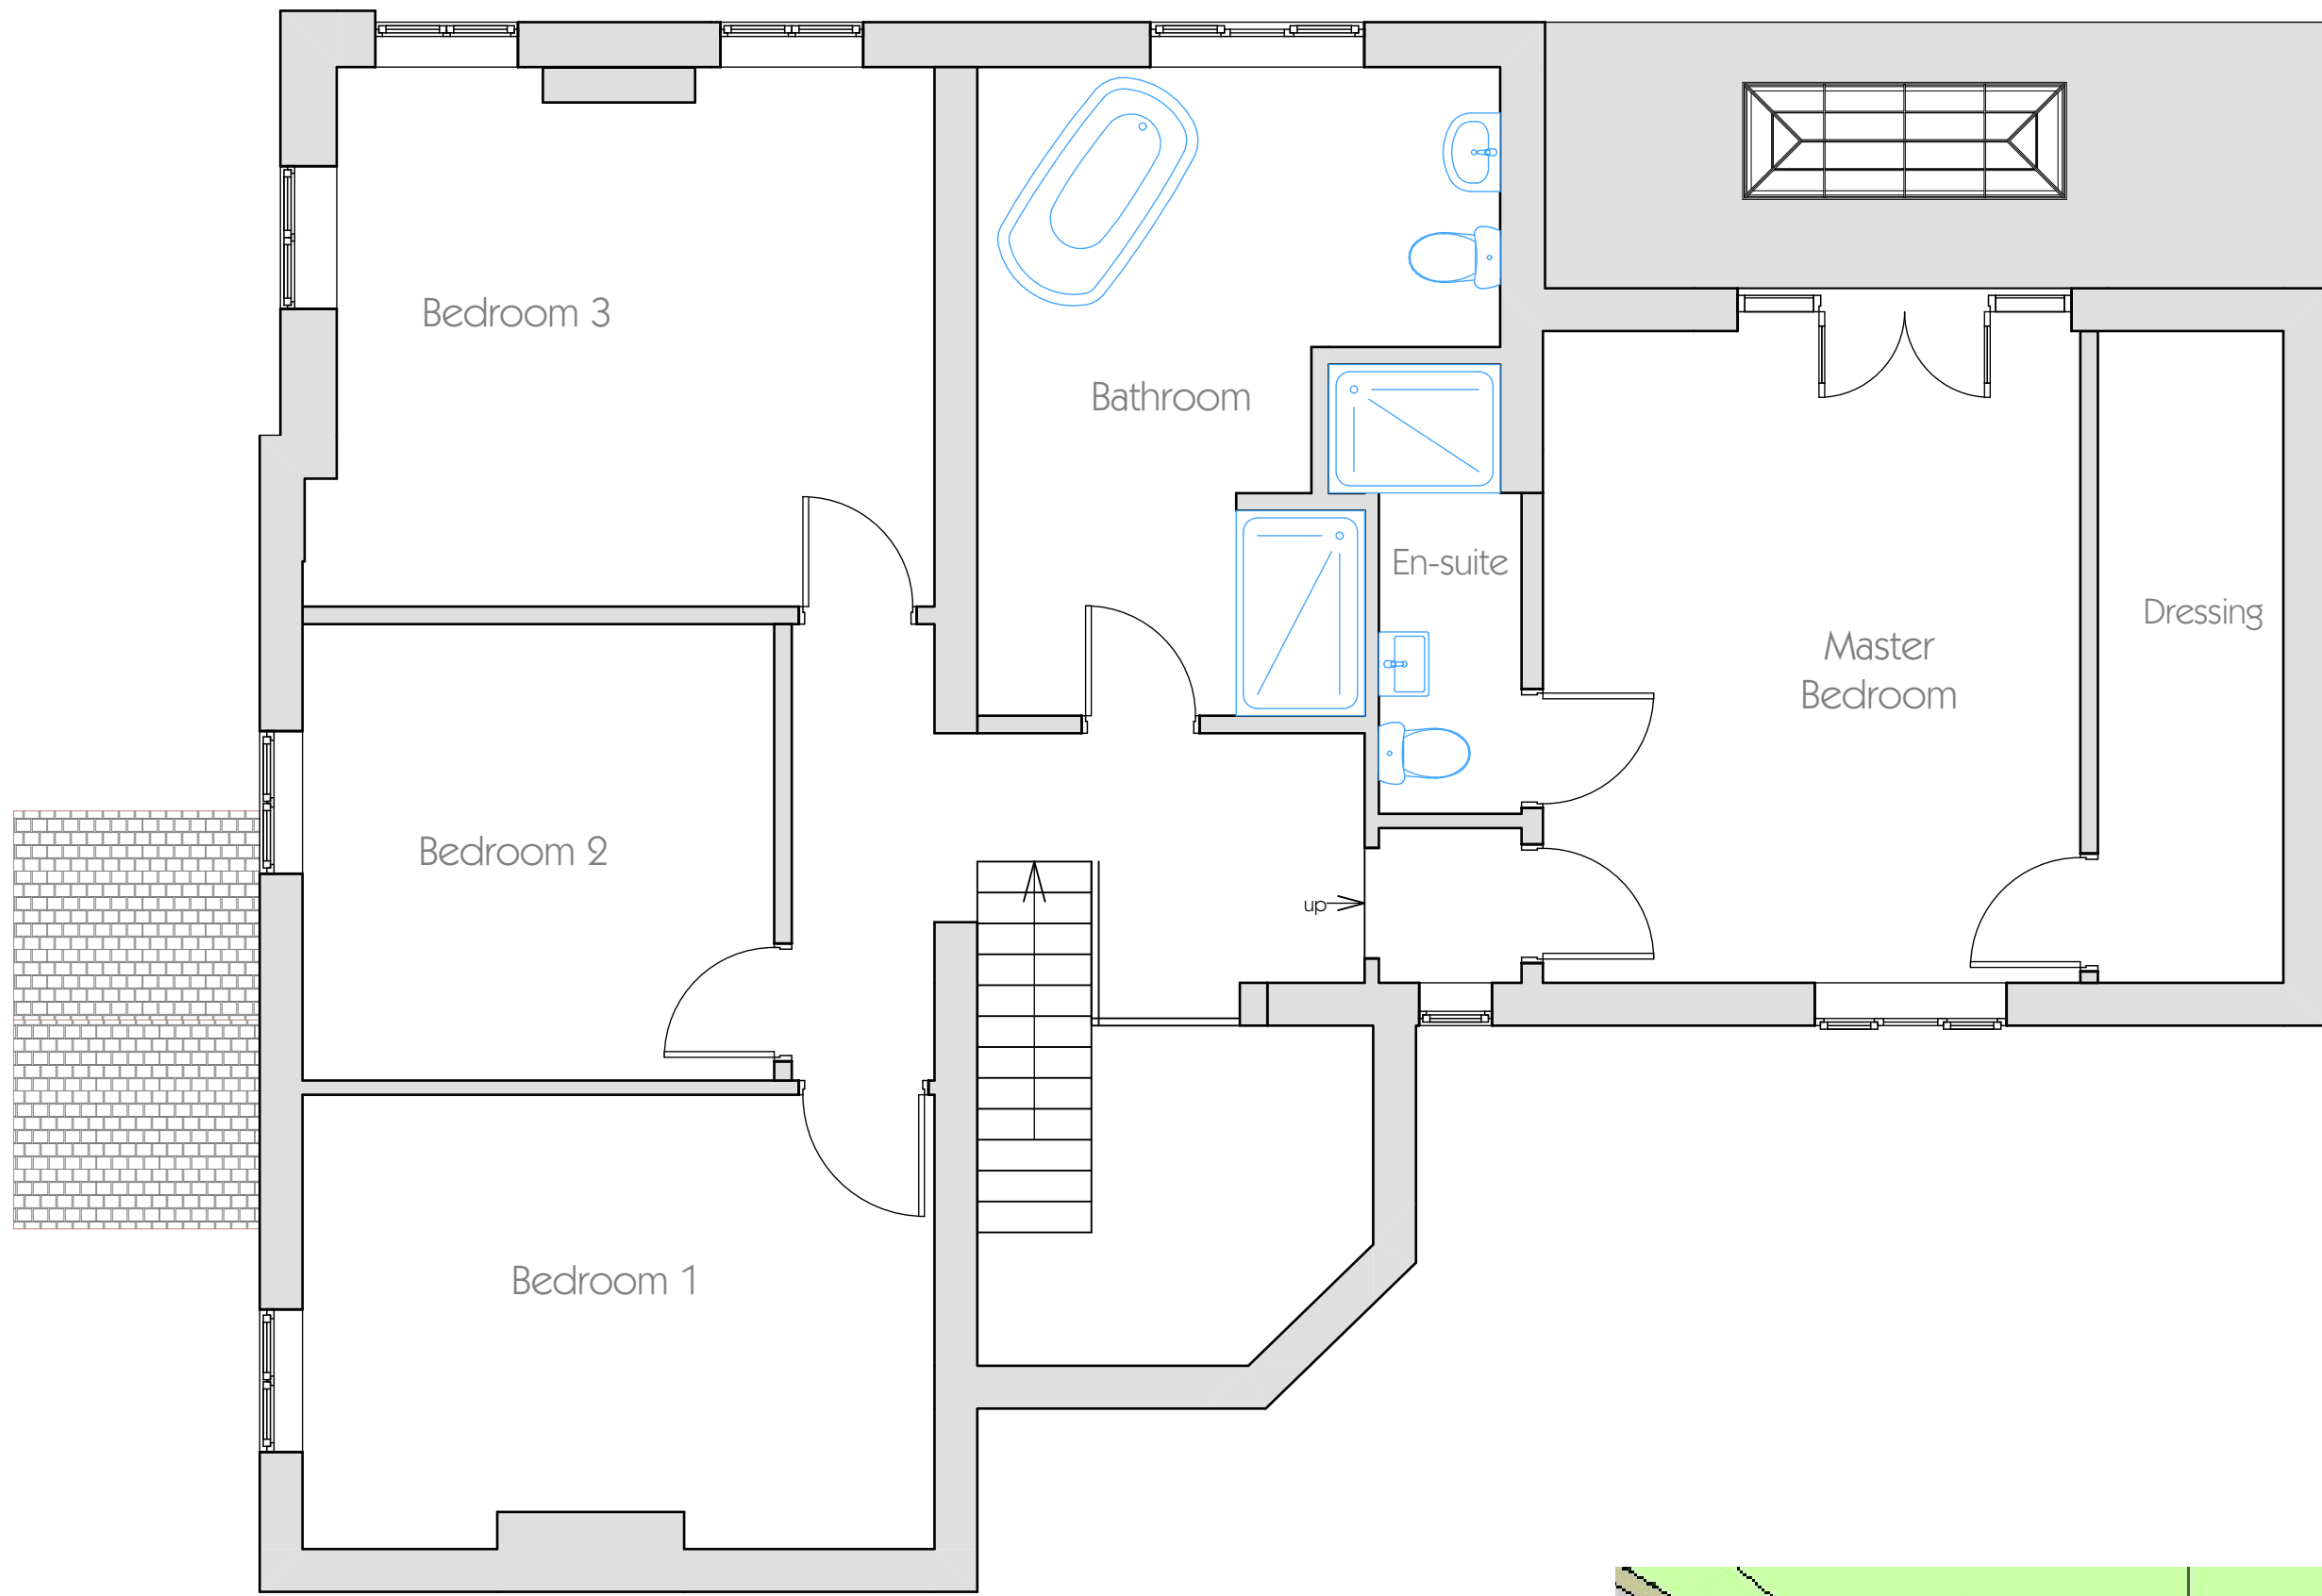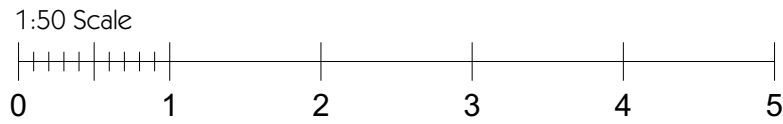

First Floor - Proposed 1:50

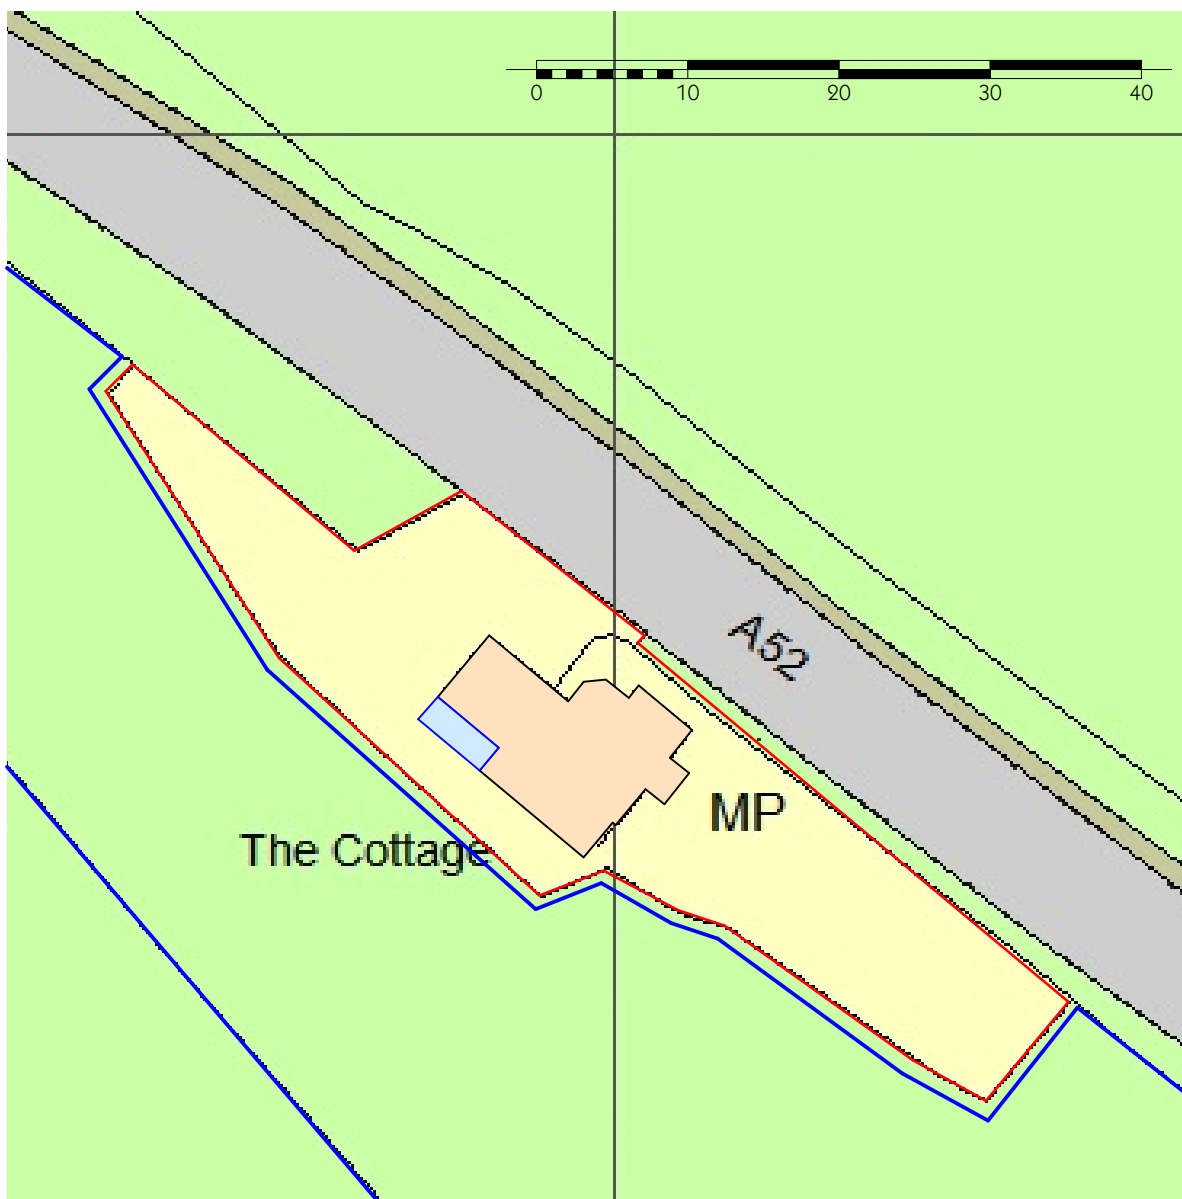

Block Plan 1:500

rev.	details	by	date
Project			
Zambrano The Cottage Swinscoe			
Drawing Name			
Proposed Plans and Elevations			
Drawn by			
DTA			
Date			
Project No.			
2134			
Drawing Scale			
Layout ID			
02			
Status			
Planning			
Original produced at A1 (841x594) not to reproduce with out written permission of Channel Design Ltd.			