



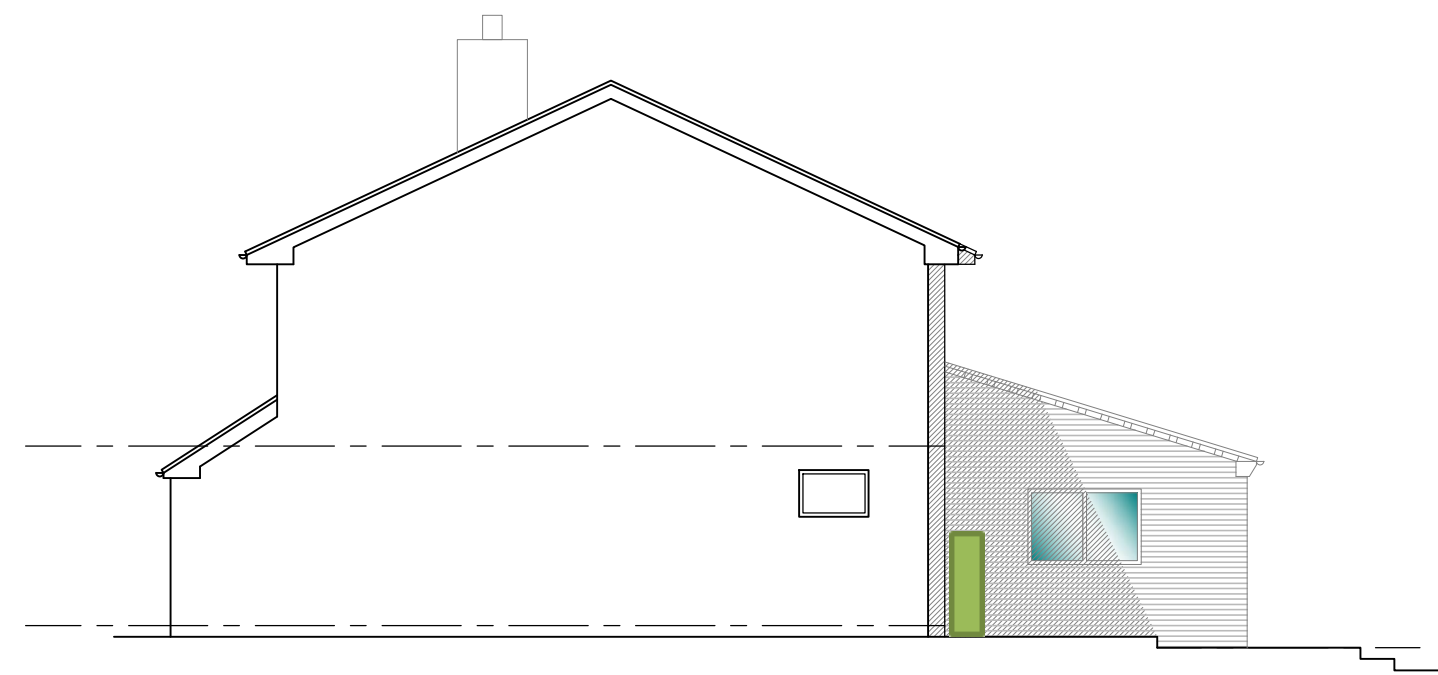

Proposed side elevation
Scale 1:100

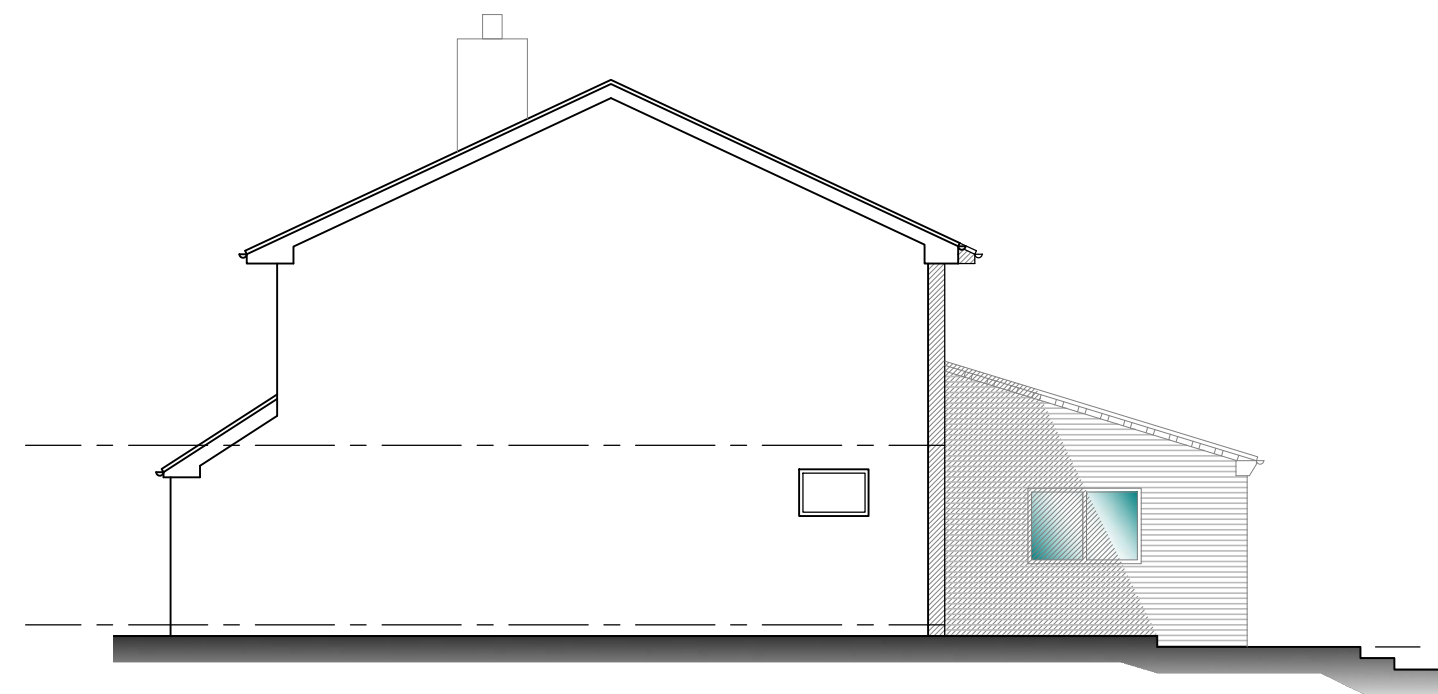

Existing side elevation
Scale 1:100




Proposed rear elevation
Scale 1:100





Existing rear elevation
Scale 1:100


Air Source Heat Pump
Outside unit - shown in GREEN on
proposed plans and site plan
Dimensions:
Width 1103mm
Height 1380mm
Depth 463mm

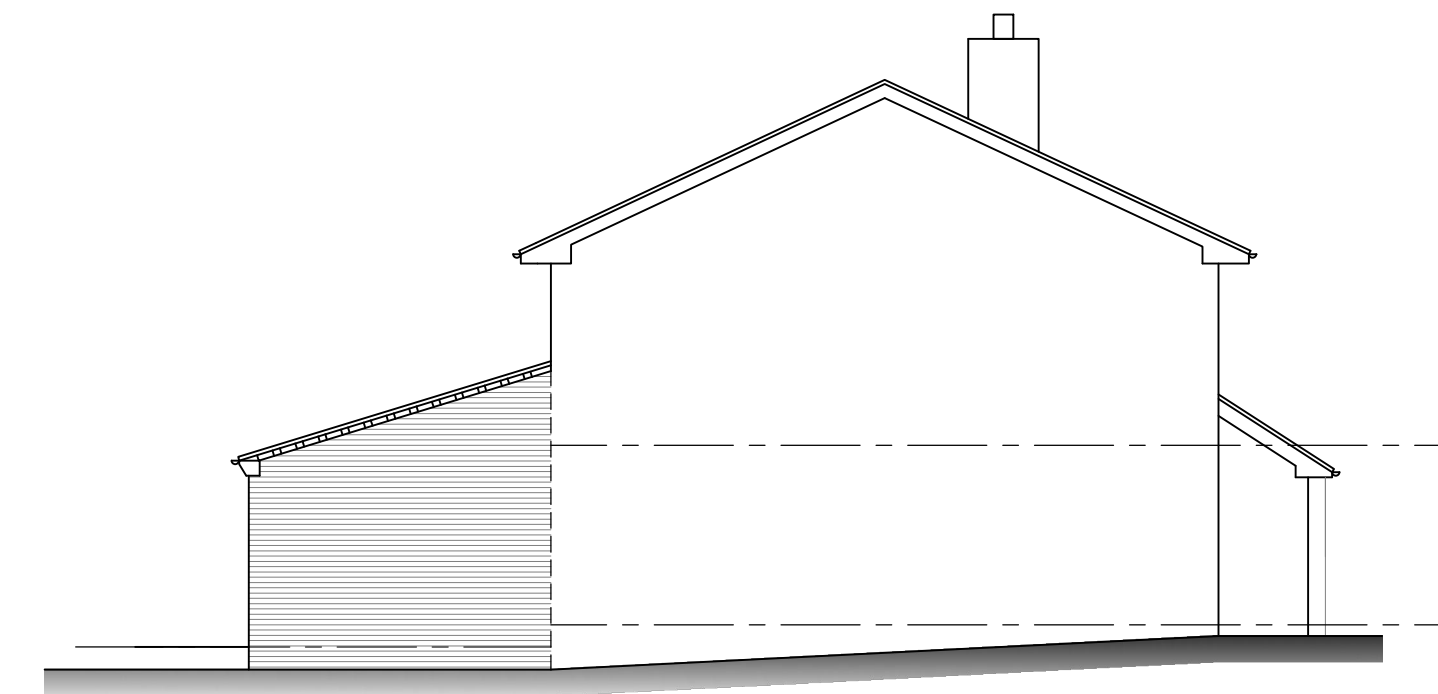


Existing side elevation
Scale 1:100

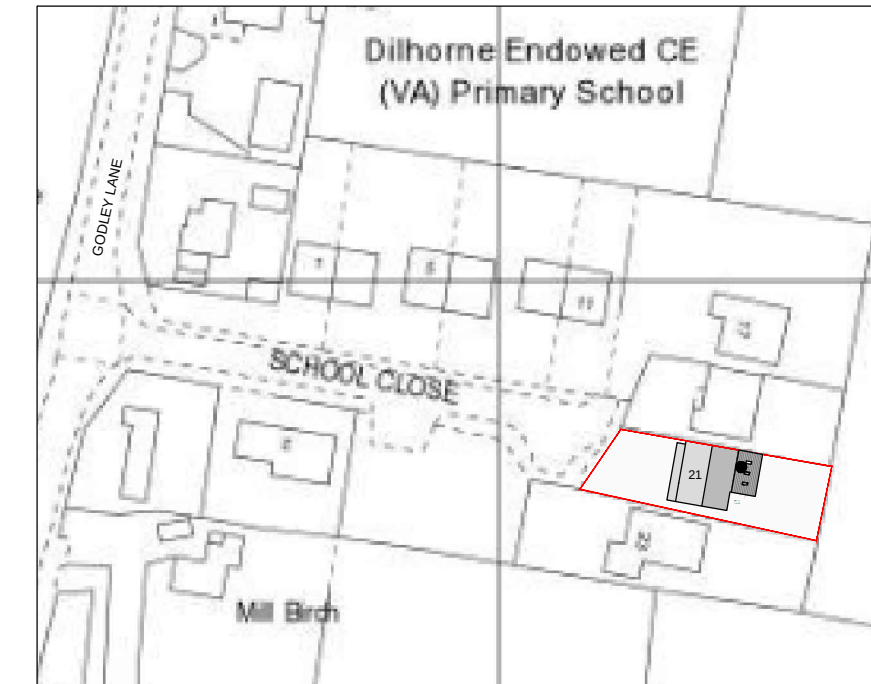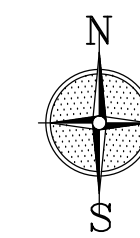


Site location plan
Scale 1:1250

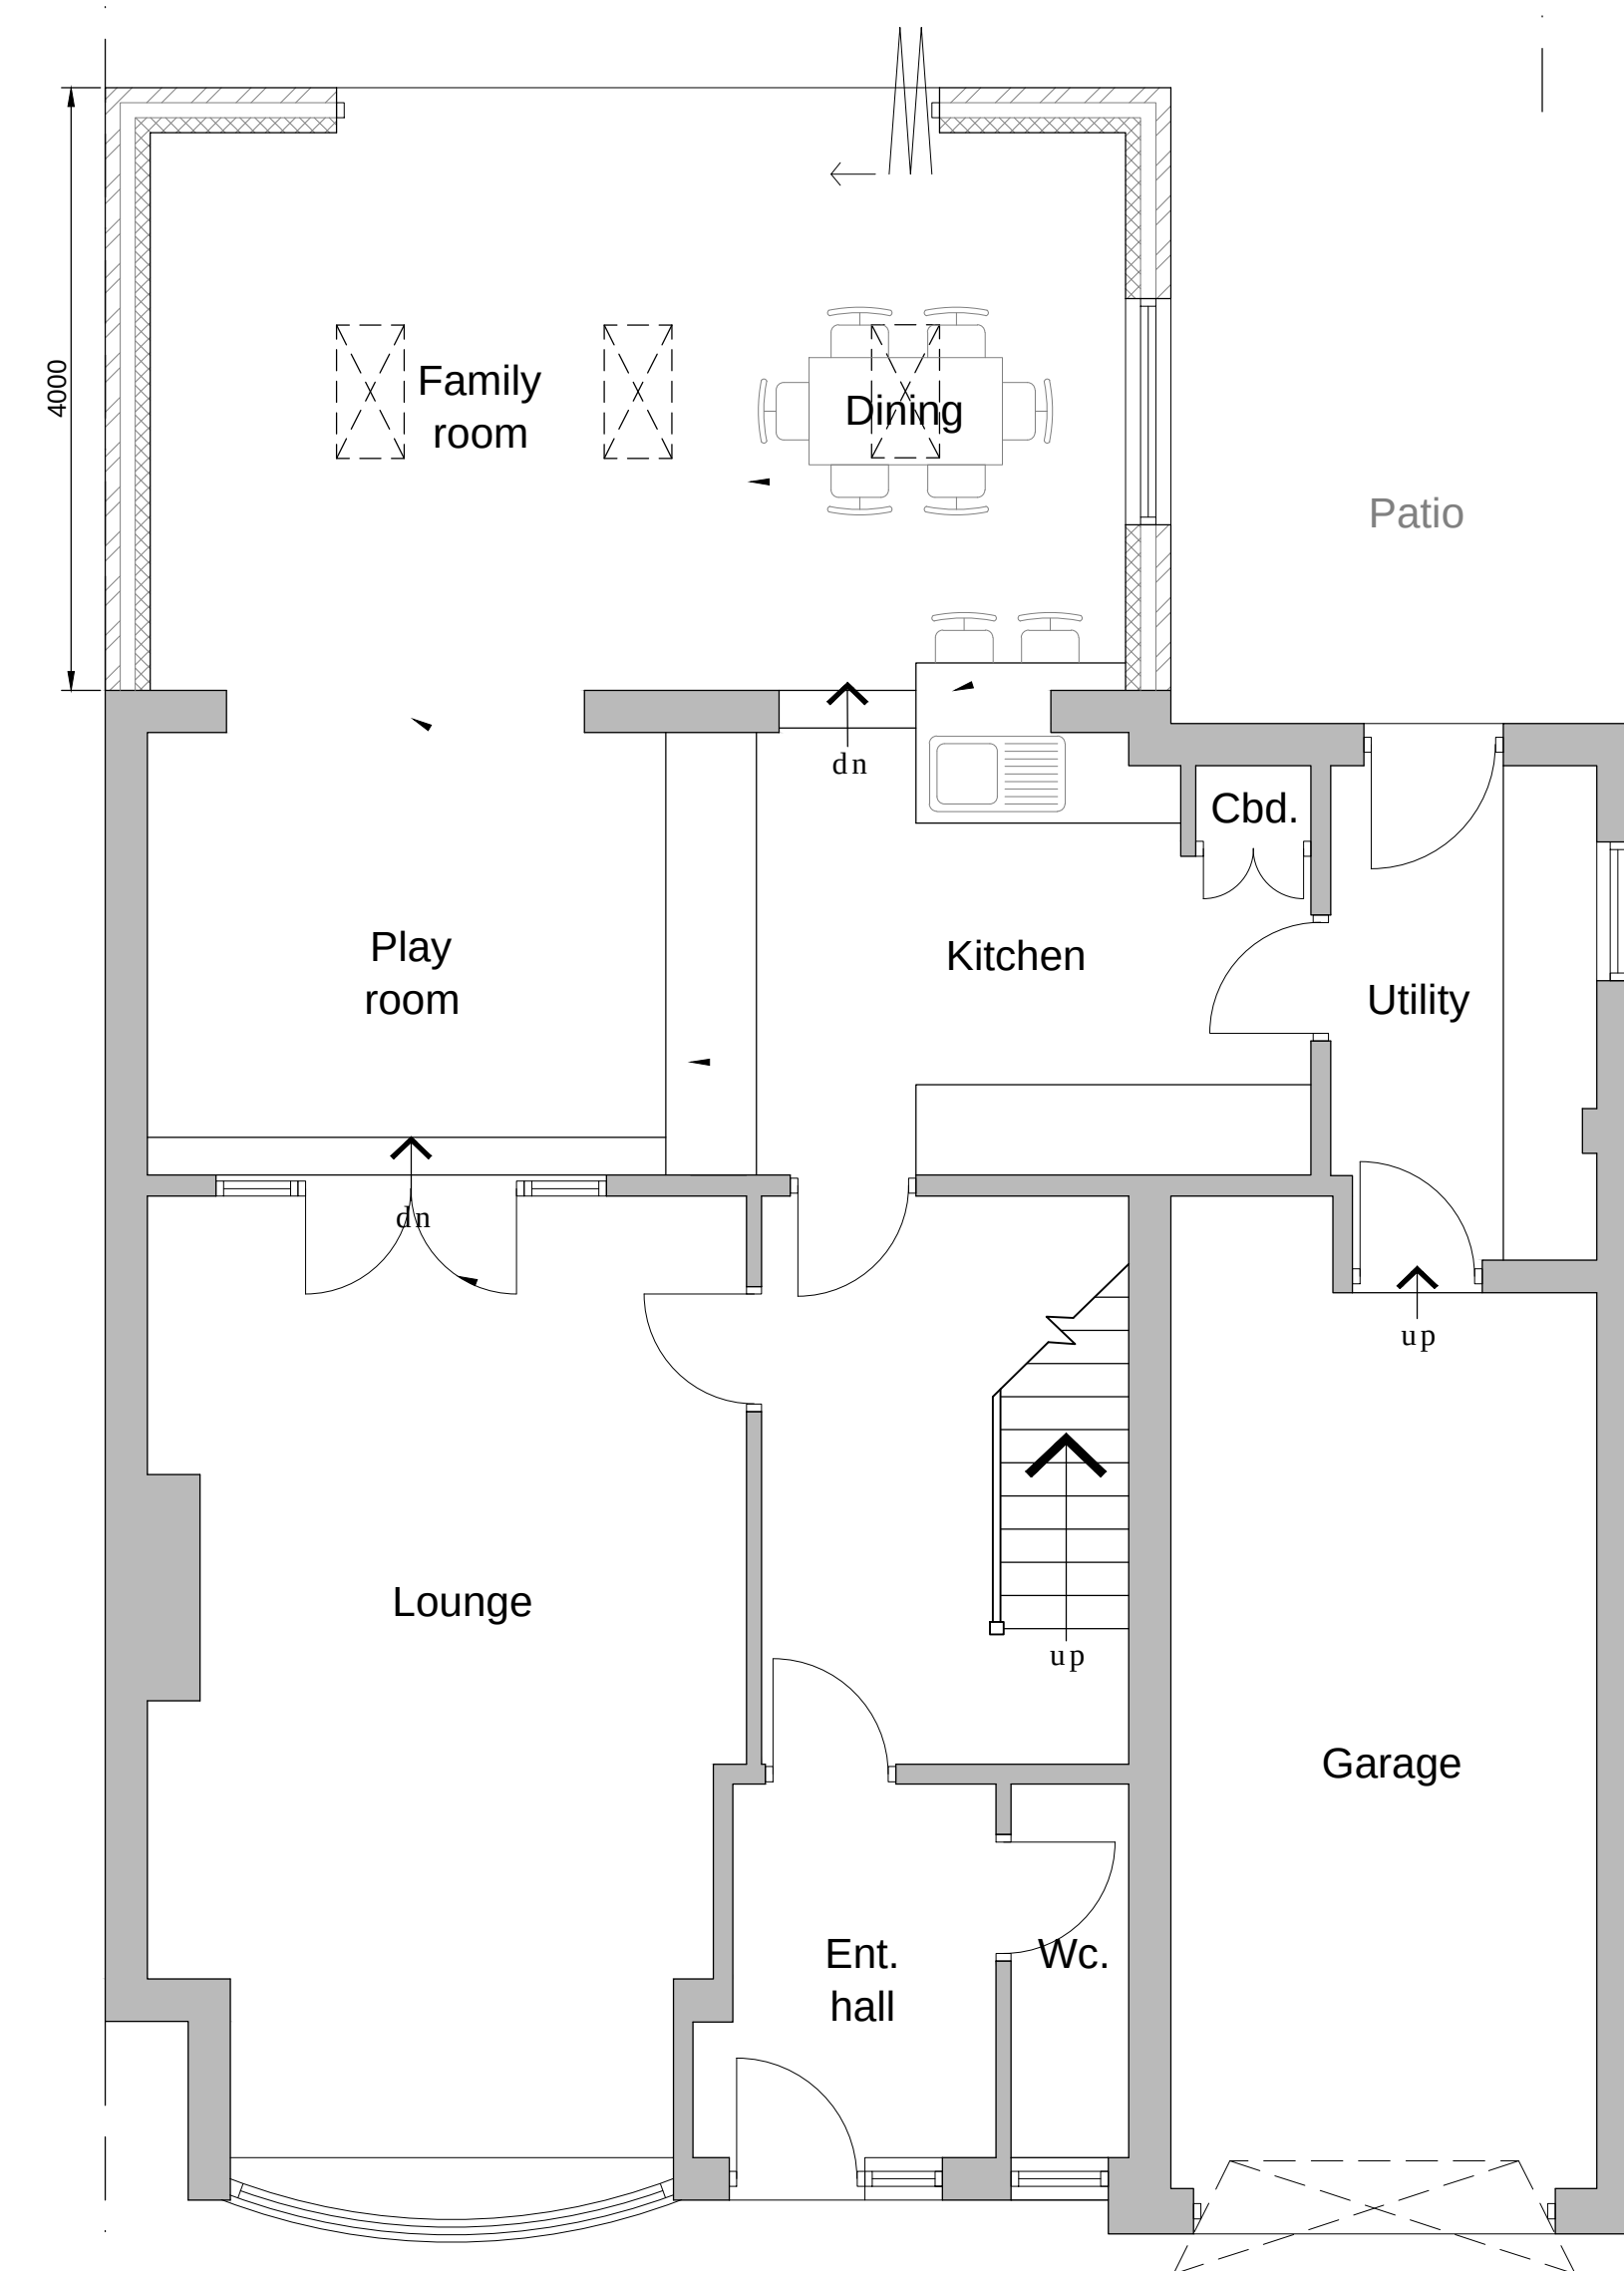

Existing ground floor plan
Scale 1:50

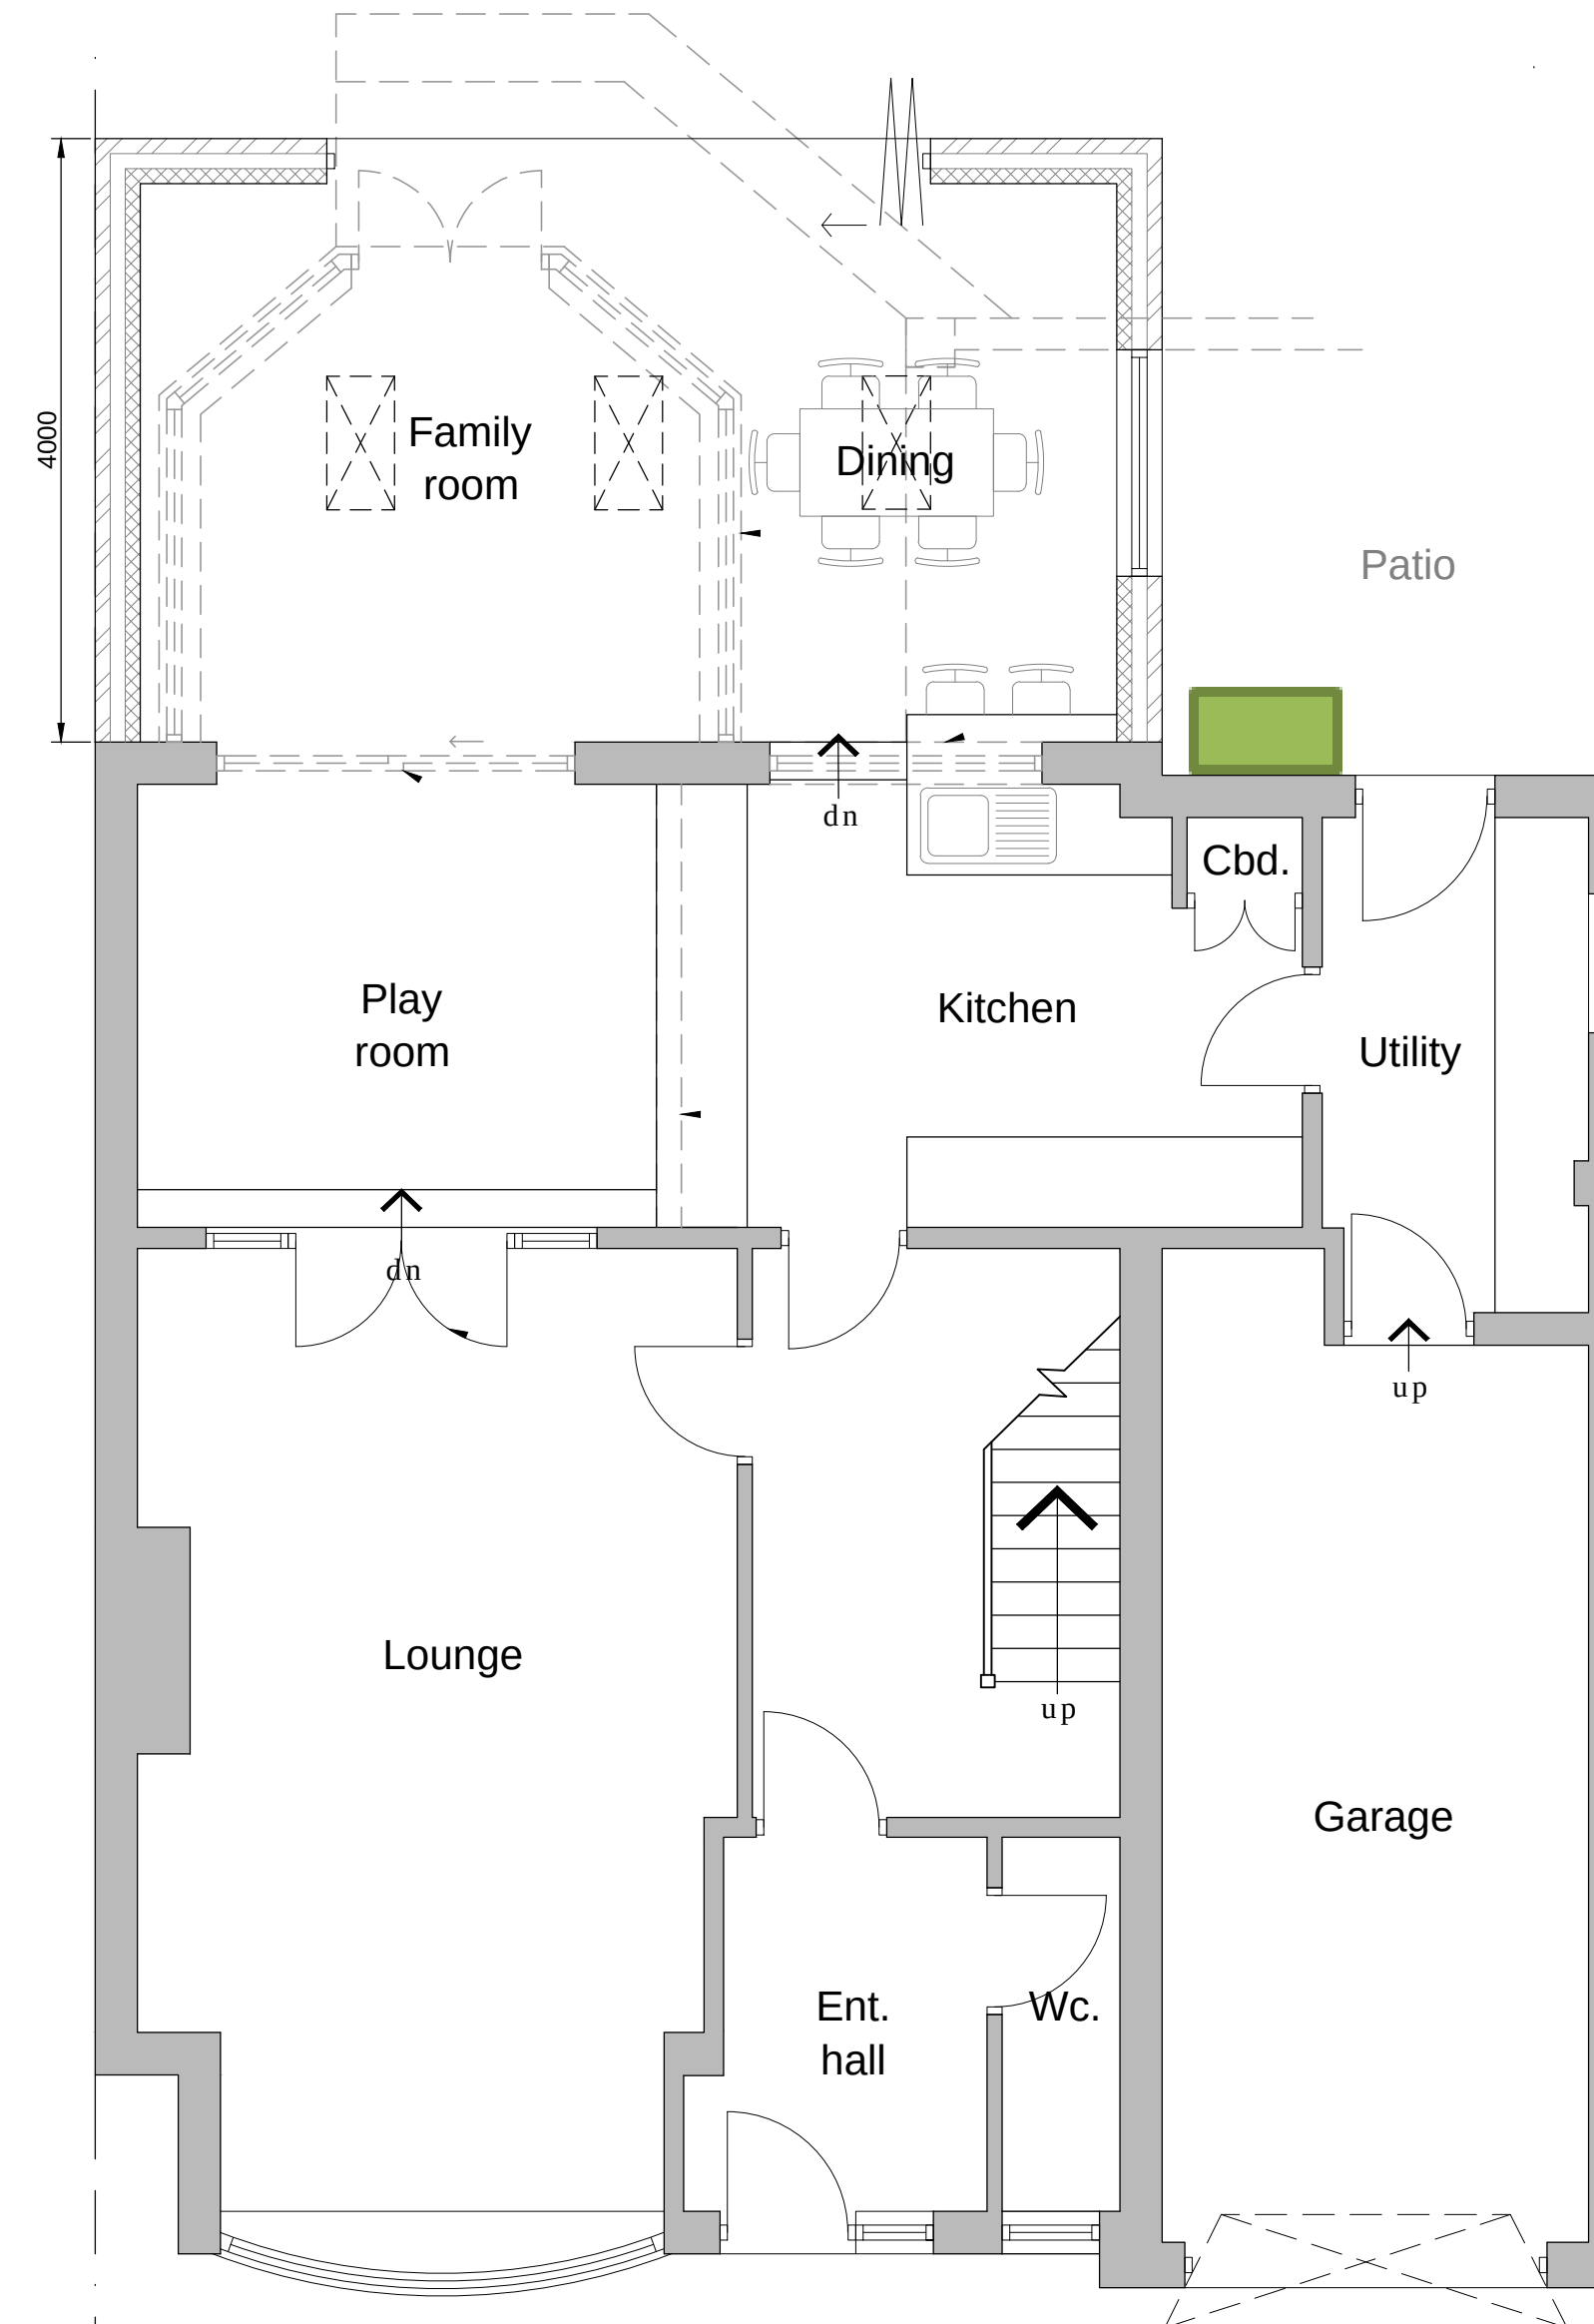

Proposed ground floor plan
Scale 1:50

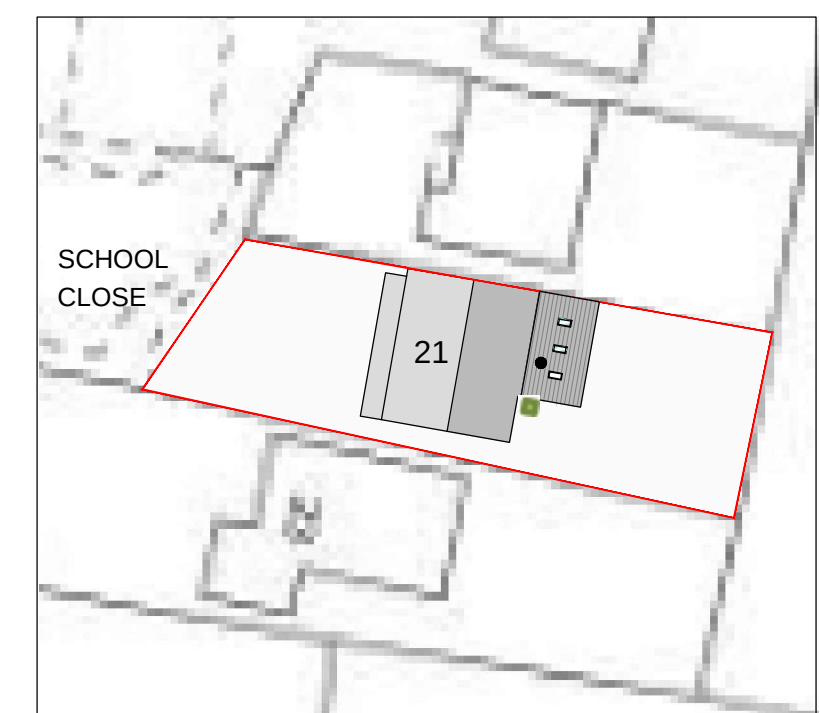

site plan
Scale 1:500

Client MR & MRS BOWYER		
Project AIR SOURCE HEAT PUMP 21 SCHOOL CLOSE, DILHORNE, ST10 2QB		
Title EXISTING - PROPOSED PLANS		
Status PLANNING PERMISSION SOUGHT		
Date	JULY 2021	Drawn MB
Scale	@A1 AS SHOWN	Checked
Project No	Drawing No.	Rev
01		