

PROPOSED FRONT ELEVATIONS (Northeast)



PROPOSED SIDE ELEVATION



Staffordshire Blue tiles




Wienerberger Trentino facing bricks

UPVC RWP's



PROPOSED REAR ELEVATIONS (Southwest)

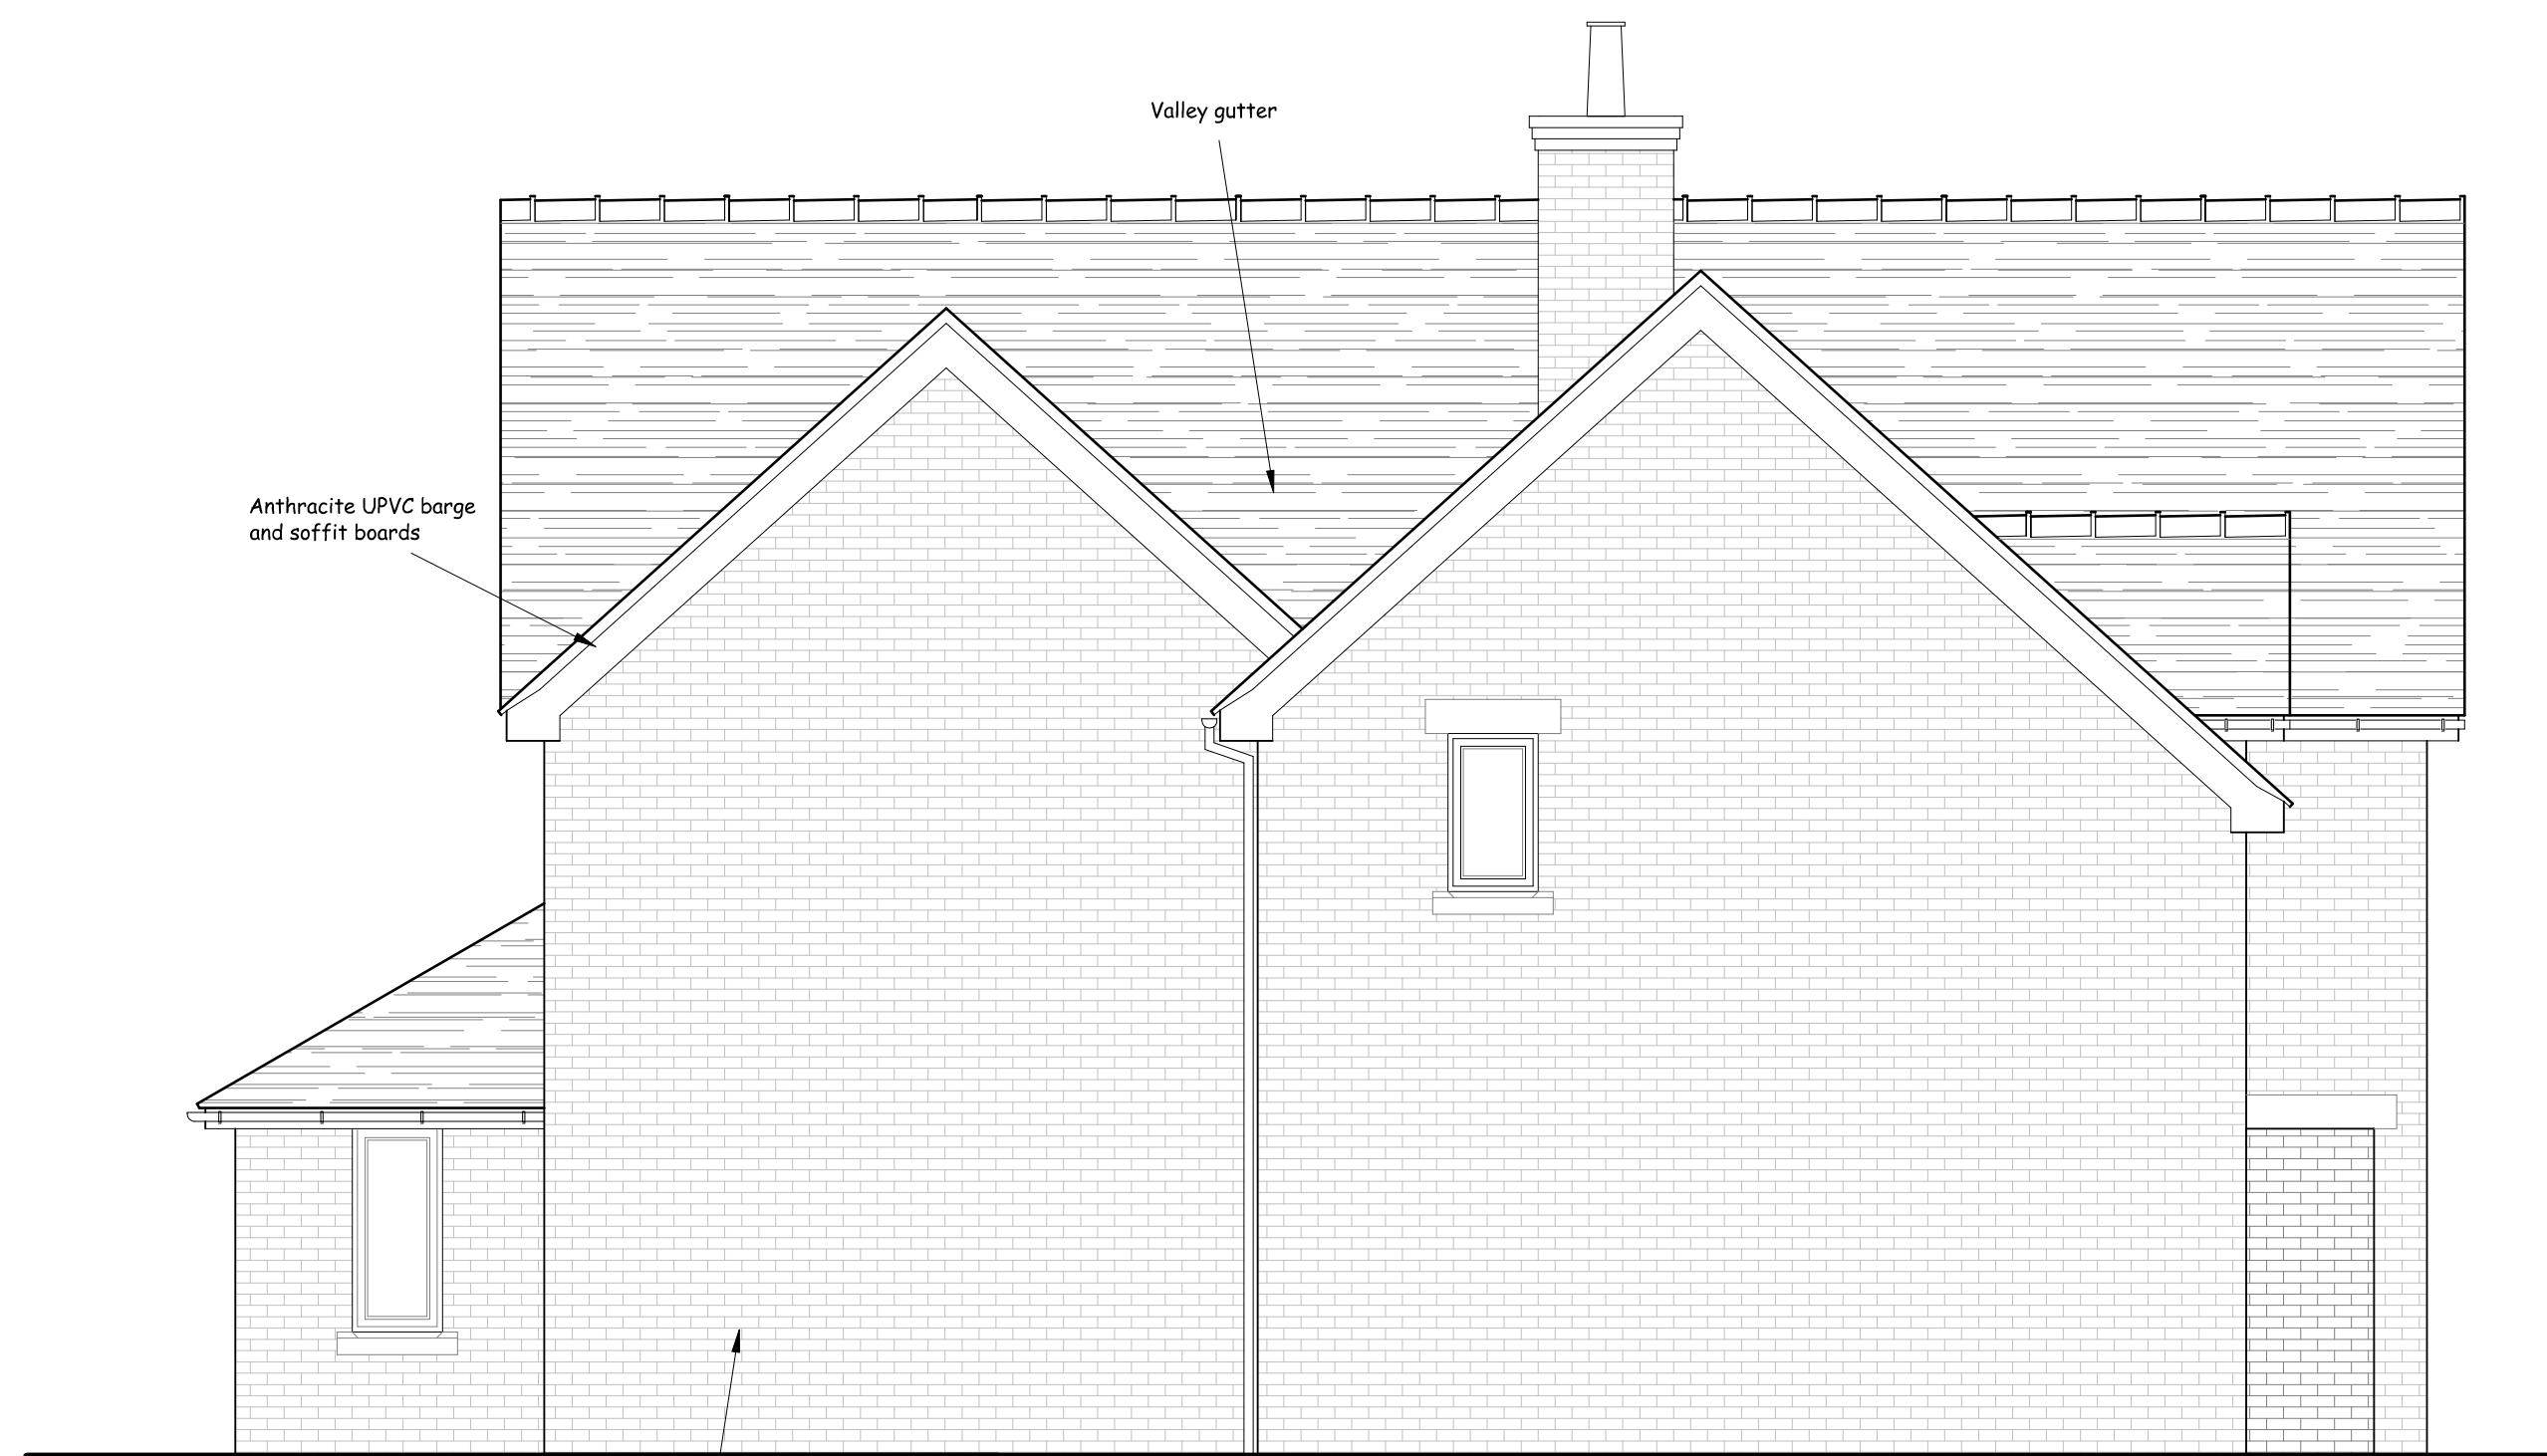

PROPOSED SIDE ELEVATION

Wienerberger Trentino facing bricks

Drawing Status: Planning

Nigel Forrester MCIOS
Building Design Services

ILETT HOUSE, SMITHY BANK, ALTON, STAFFS, ST10 4AD
TEL 01538 702164
www.nigelforrester.co.uk www.sap-calc.co.uk

CLIENT

Rudbrook Limited

PROJECT

Proposed residential development
on land adjacent 'Sandfields'
Kingsley Road
Cellarhead
Stoke-on-Trent
ST9 0DJ

DRAWING NUMBER 21/615/01/A

Proposed elevations

SCALES 1/50 @ A1