

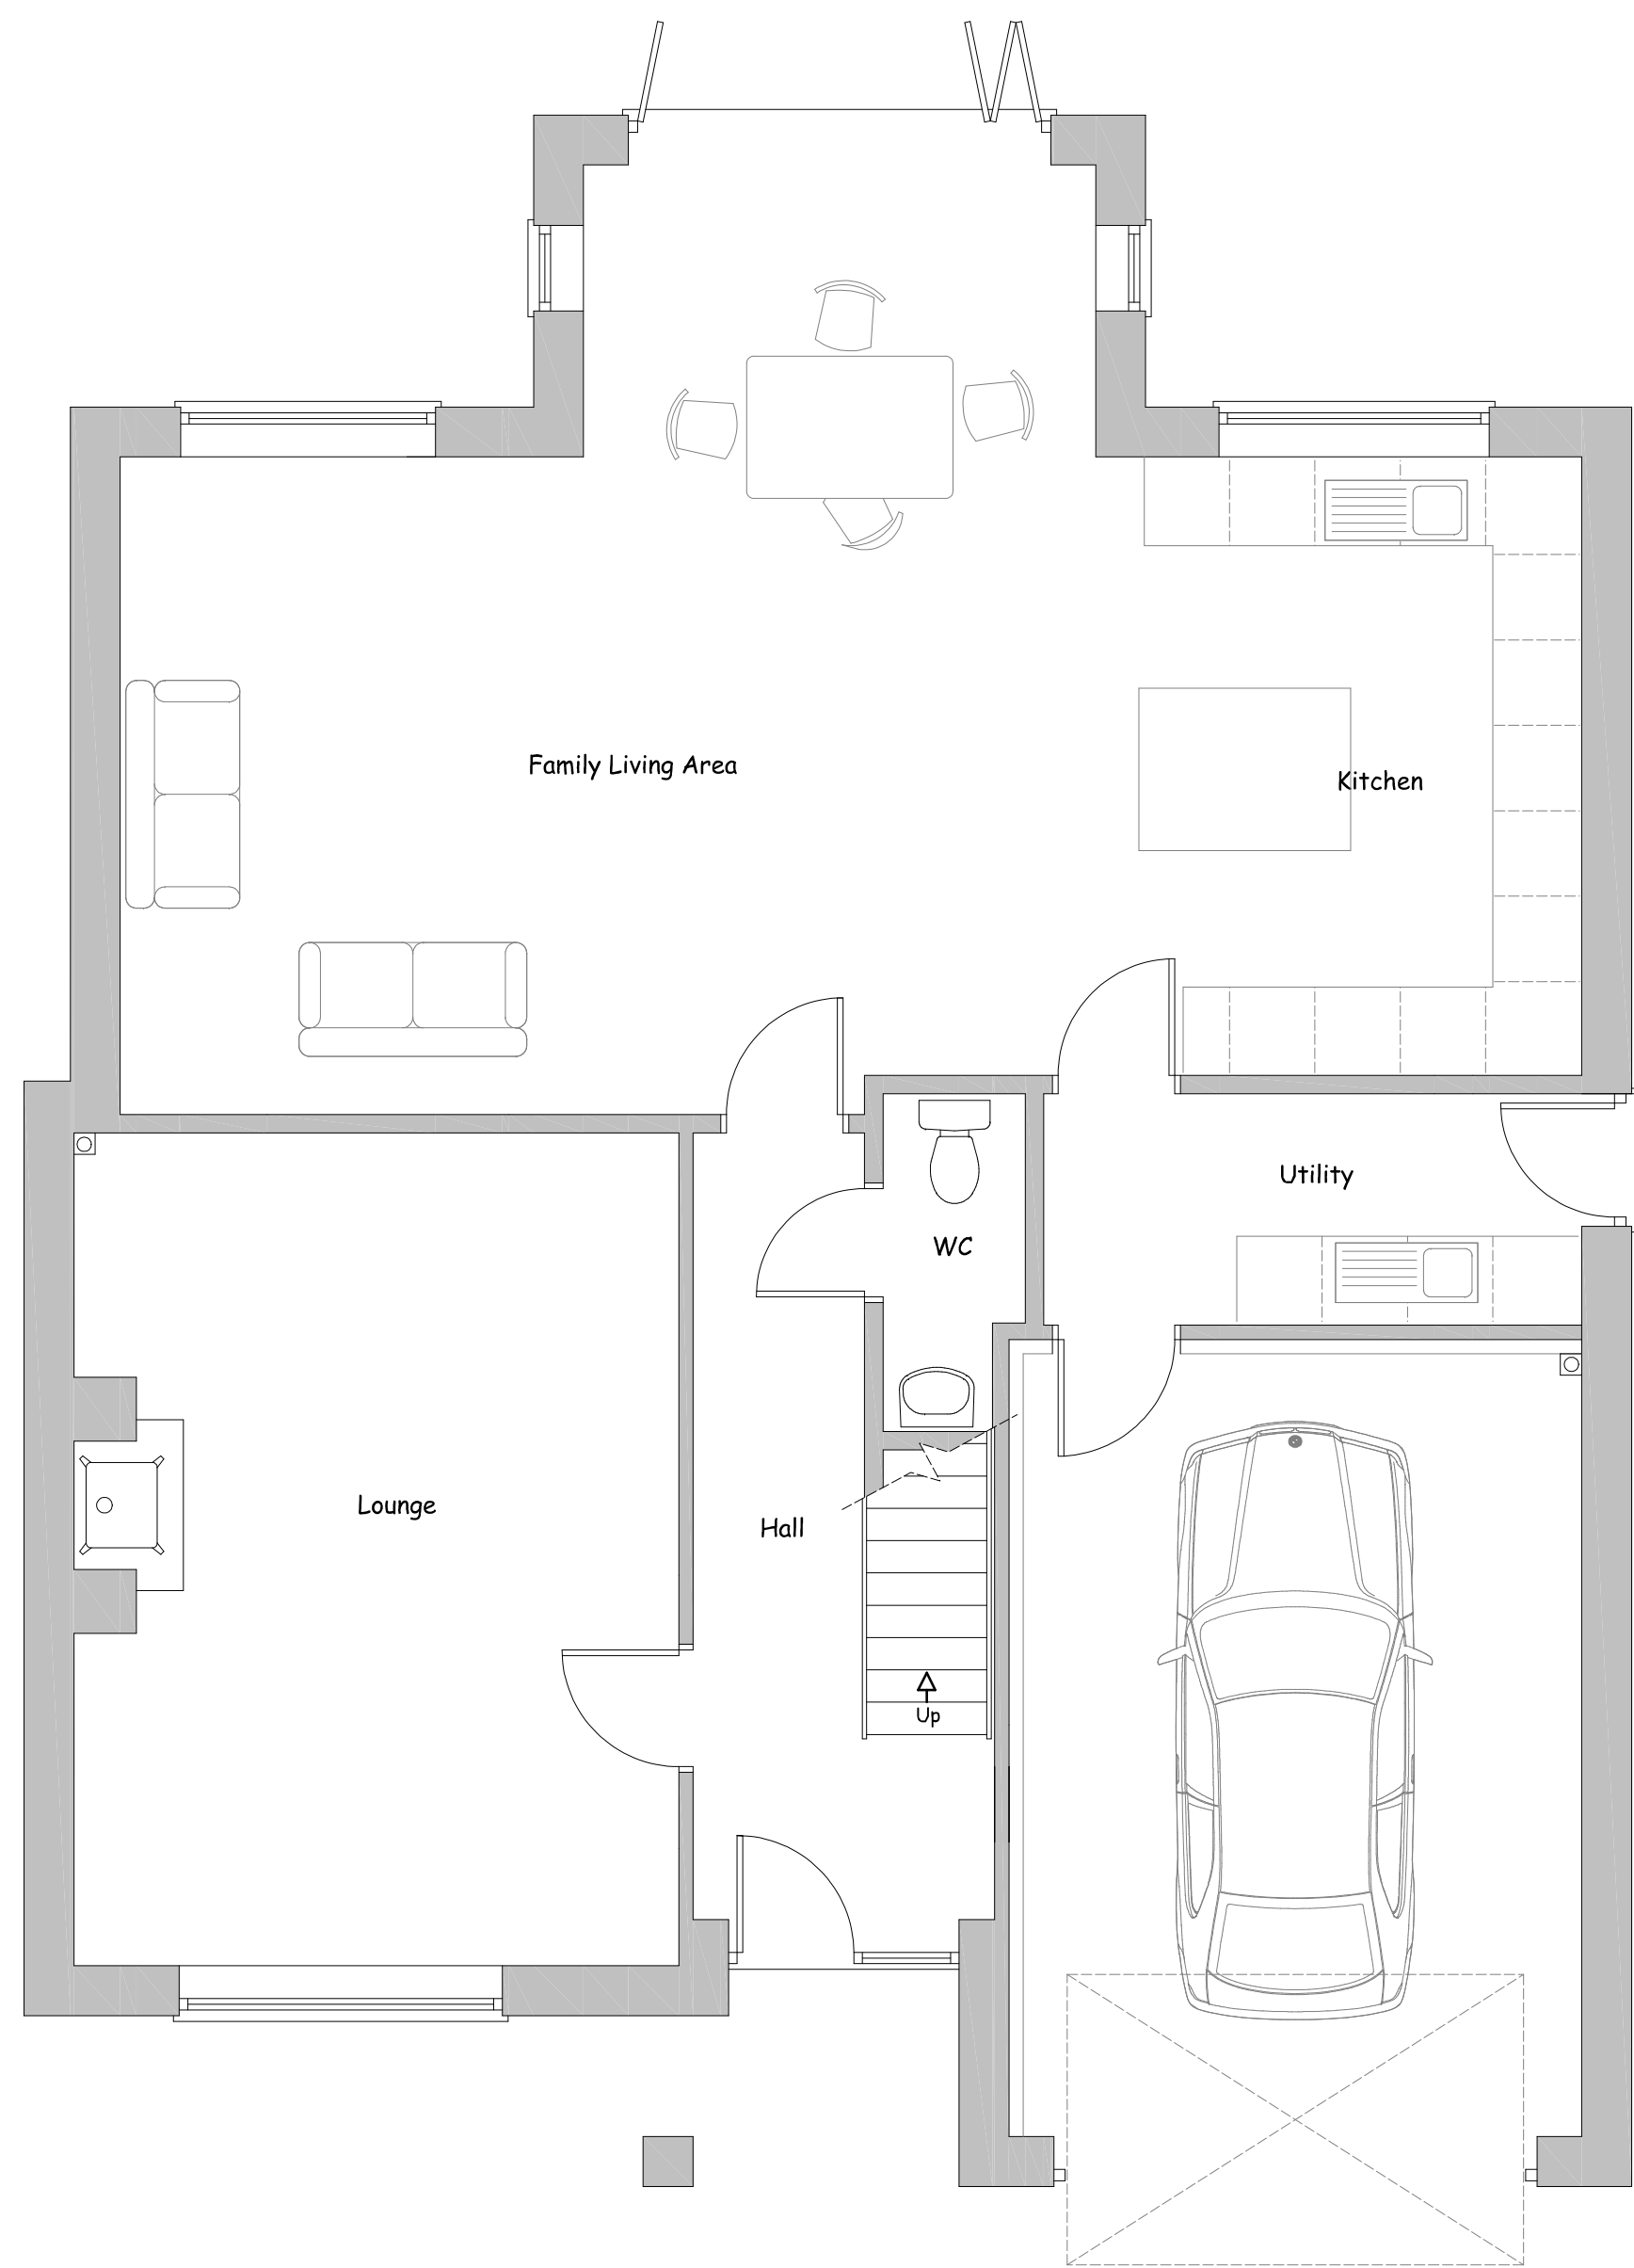


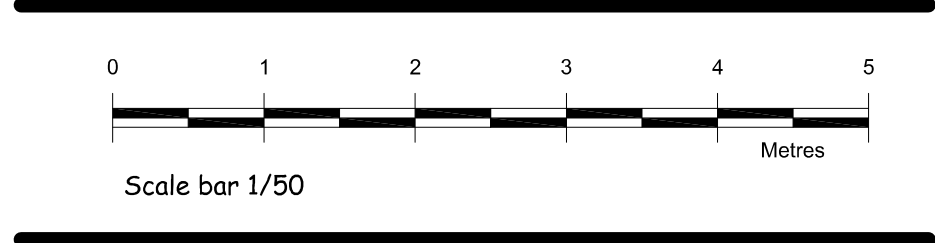

PROPOSED GROUND FLOOR PLAN

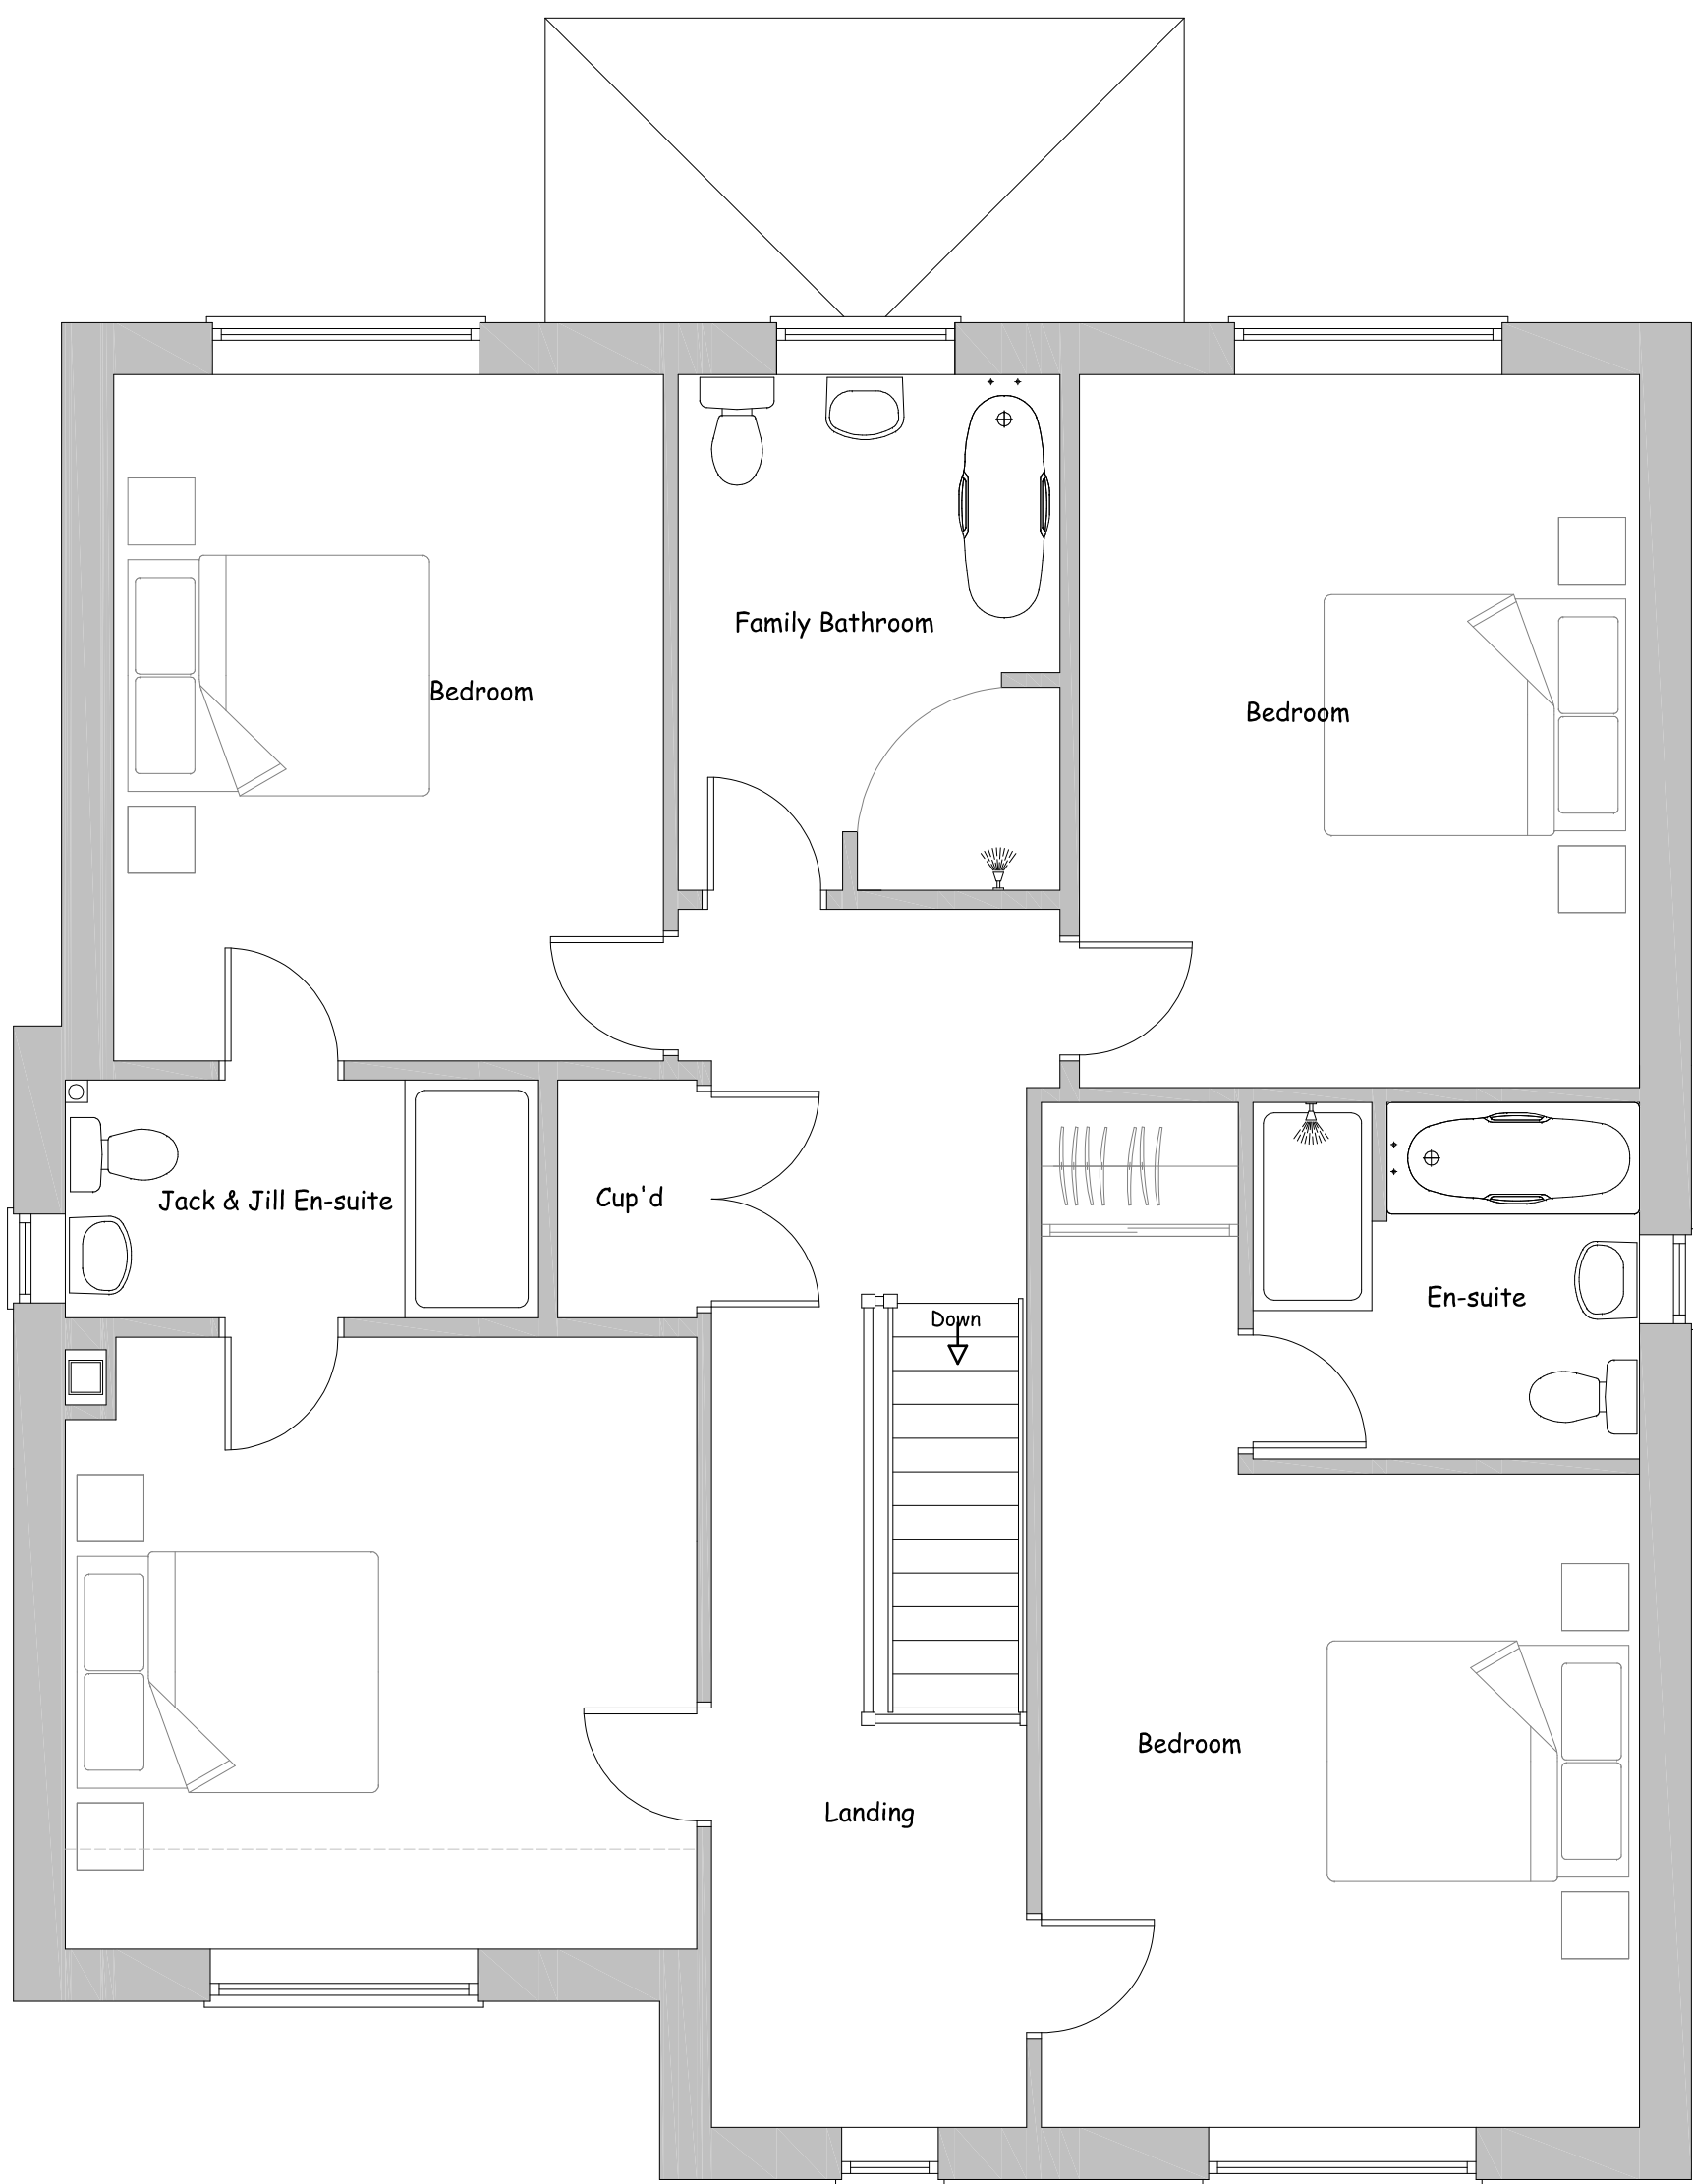

PROPOSED FIRST FLOOR PLAN

Drawing Status: Planning



ILETT HOUSE, SMITHY BANK, ALTON, STAFFS, ST10 4AD
TEL 01538 702164

www.nigelforrester.co.uk www.sap-calc.co.uk

CLIENT

Rudbrook Limited

PROJECT

Proposed residential development
on land adjacent 'Sandfields'
Kingsley Road
Cellarhead
Stoke-on-Trent
ST9 0DJ

DRAWING NUMBER 21/615/02/A

Proposed floor plans

SCALES 1/50 @ A1