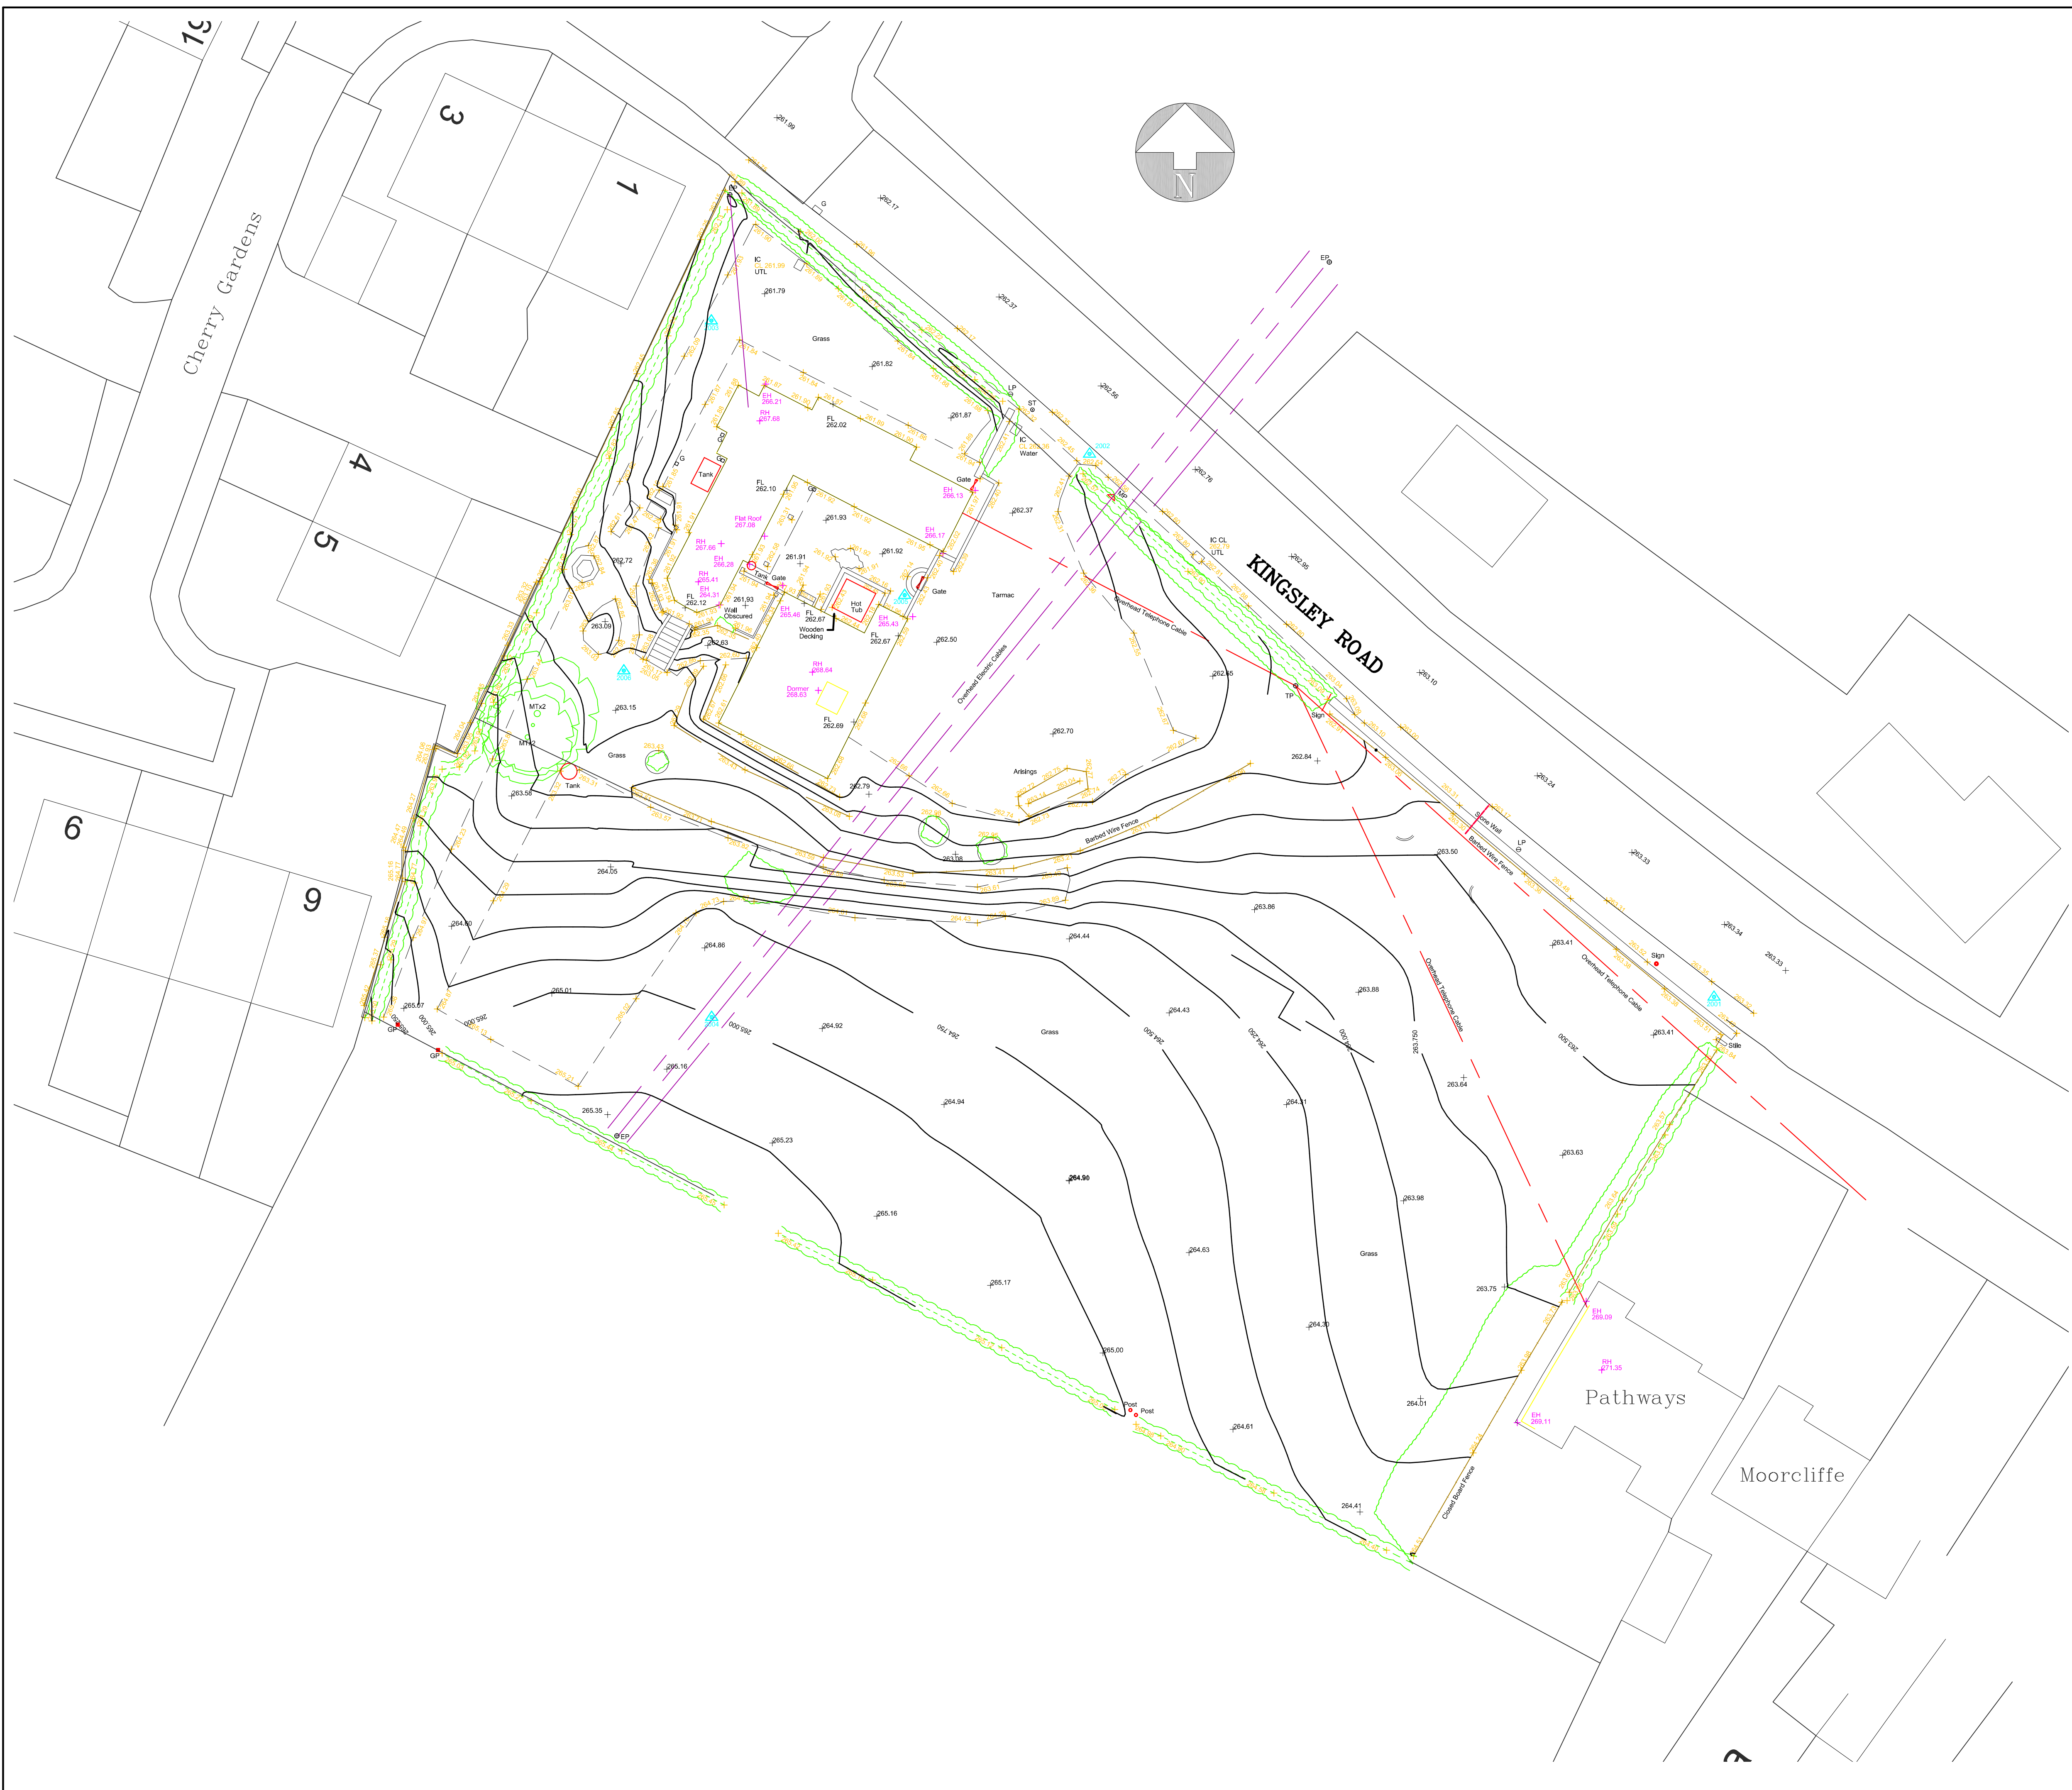



Nigel Forrester MCIOS
Building Design Services
ILETT HOUSE, SMITHY BANK, ALTON, STAFFS, ST10 4AD
TEL 01538 702164
www.nigelforrester.co.uk www.sap-calc.co.uk

CLIENT
Rudbrook Limited

PROJECT
Proposed residential development
on land adjacent 'Sandfields'
Kingsley Road
Cellarhead
Stoke-on-Trent
ST9 0DJ

DRAWING NUMBER 21/615/03
Existing site plan & topography

SCALES 1/200 @ A1