


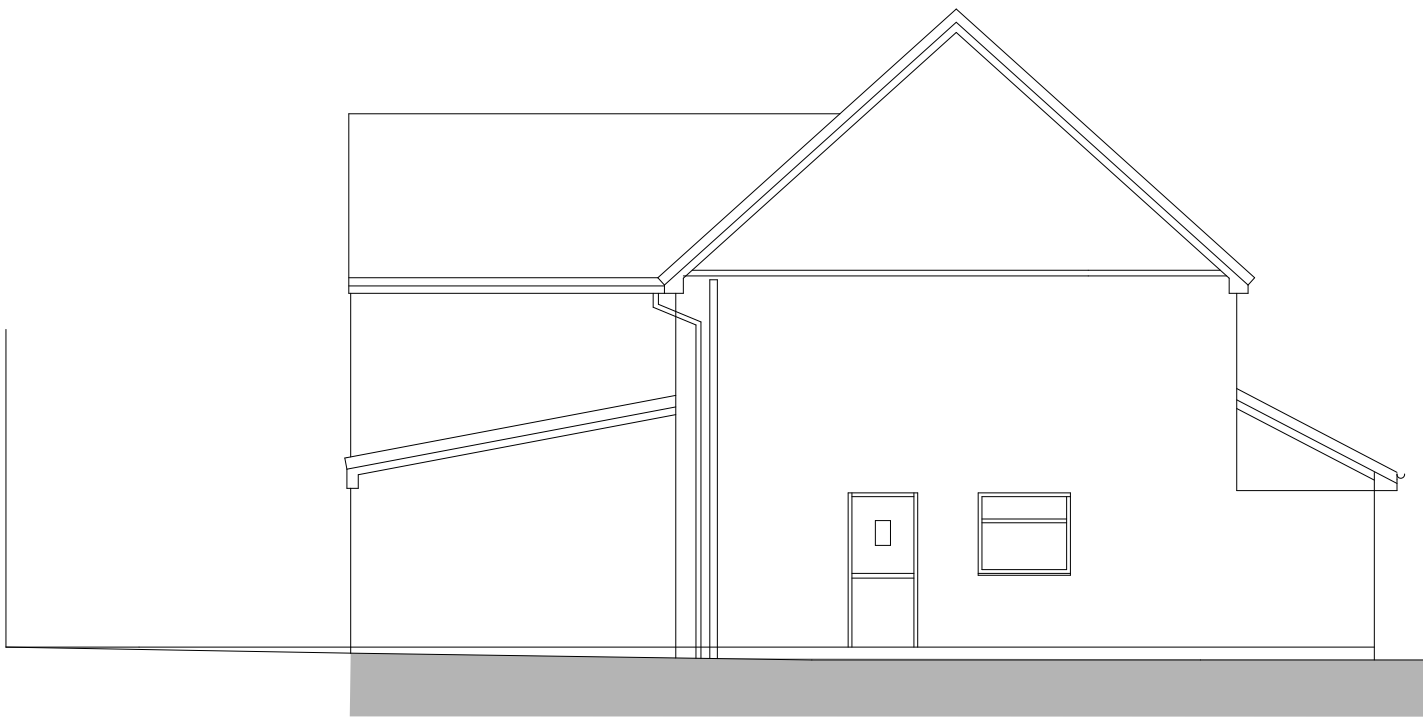


EXISTING SIDE ELEVATION




EXISTING REAR ELEVATION




EXISTING FRONT ELEVATION

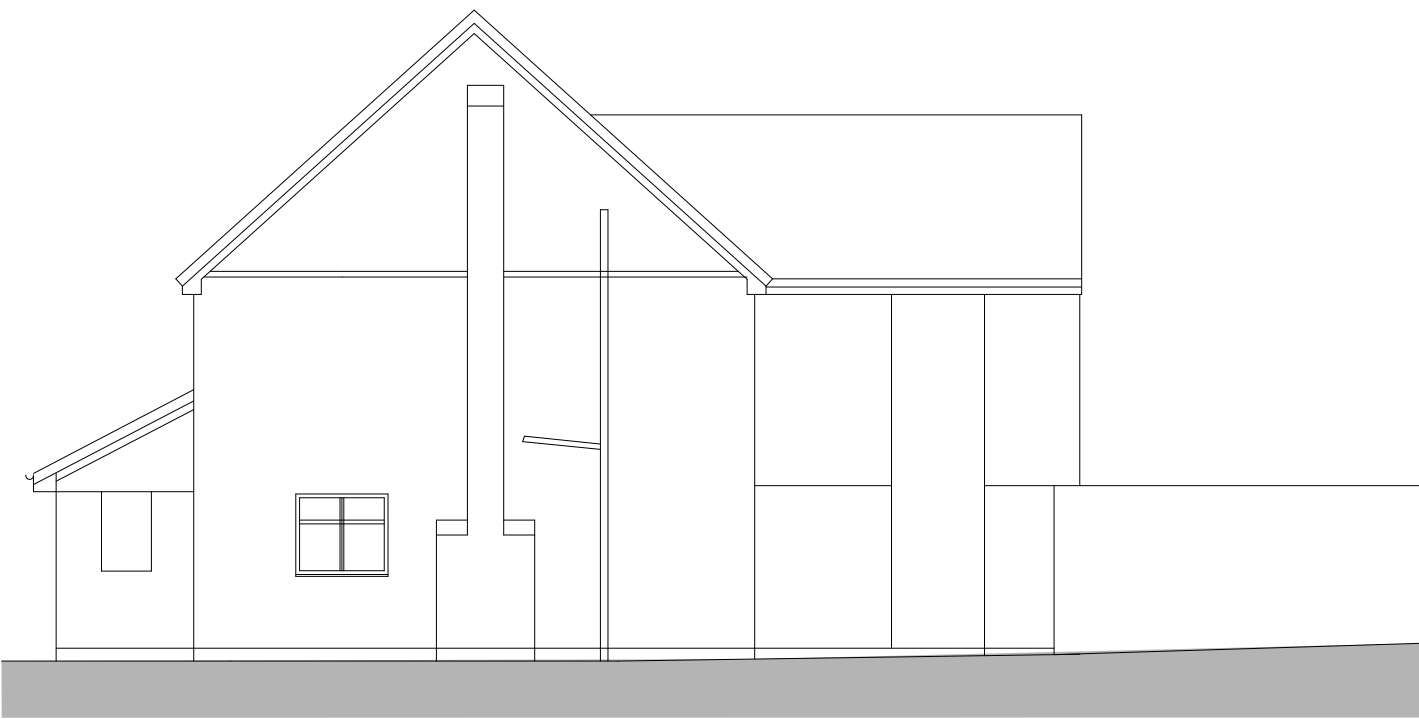

EXISTING SIDE ELEVATION

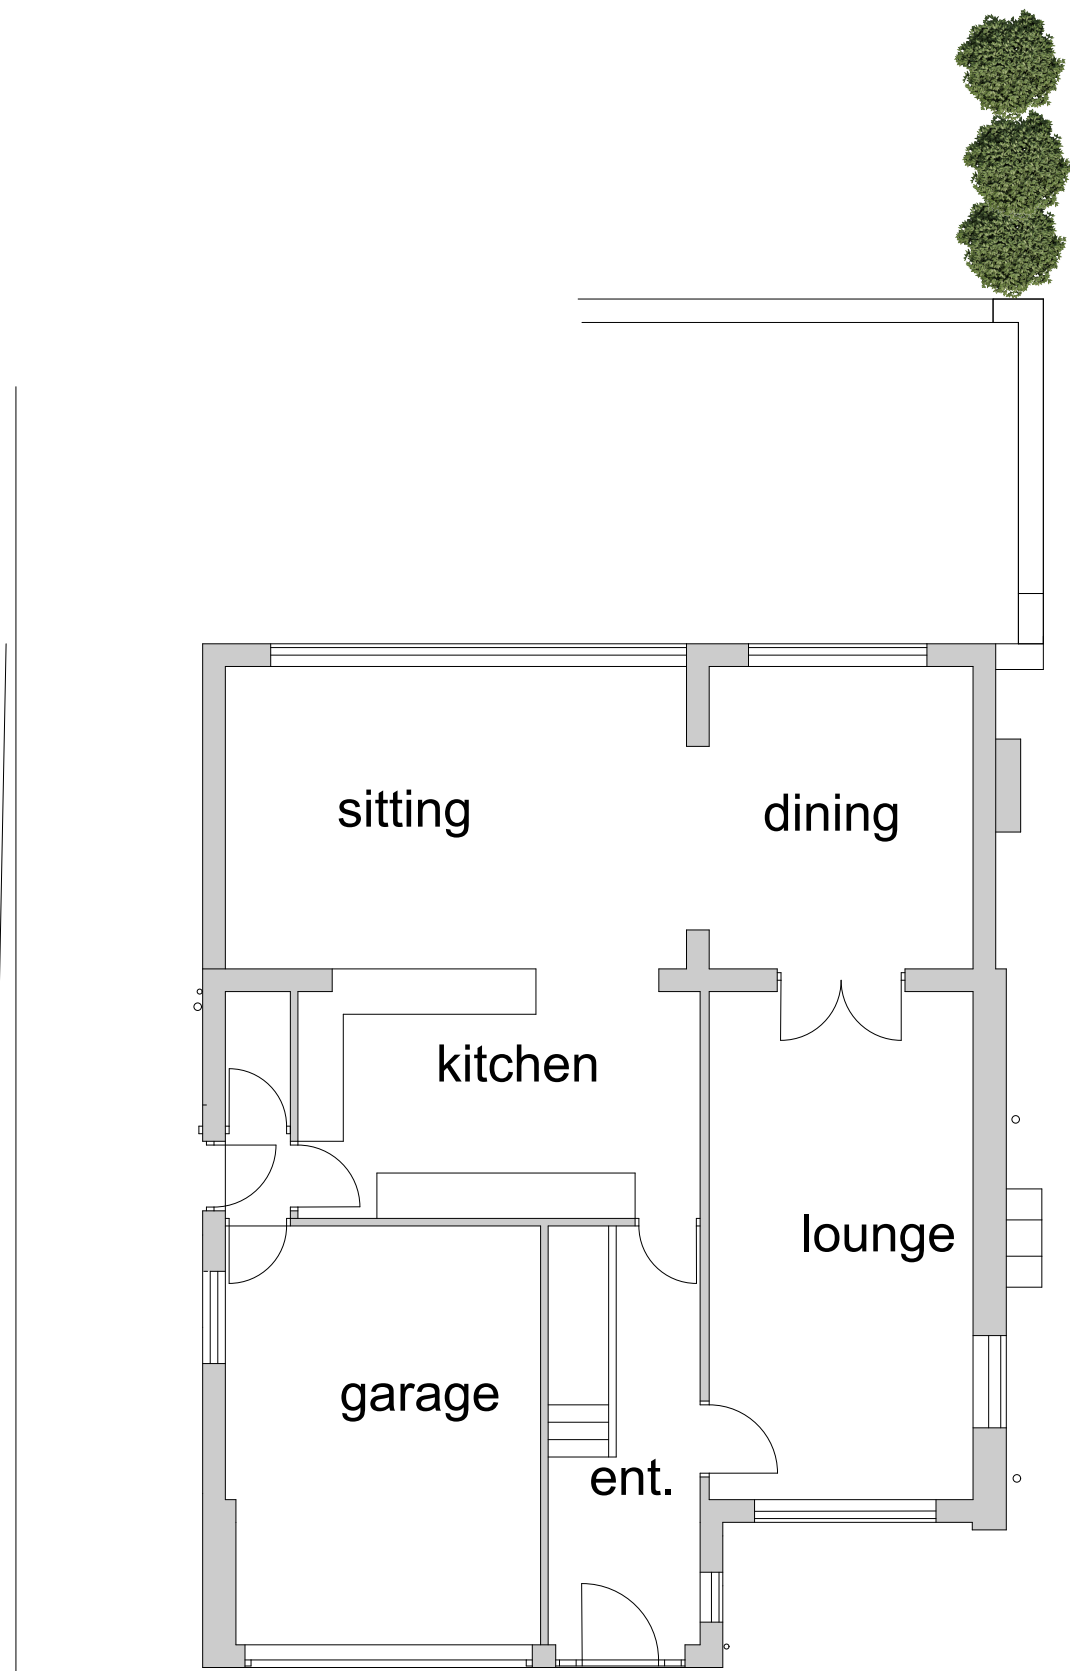

GROUND FLOOR PLAN AS EXISTING

 

SCALE BAR 1:100

Rev ID Date Comment

wood | goldstraw | yorath
ARCHITECTS QUANTITY SURVEYORS CDM CO-ORDINATORS

Churchill House, Regent Road, Stoke on Trent, ST1 3RH.
Tel: 01782 208000 Fax: 01782 208712 E-mail: info@woodgoldstraw.co.uk
www.woodgoldstraw.co.uk

Client:
MR. S HUNT

Project:
PROPOSED EXTENSION TO
FORM UTILITY ROOM AND SUN
LOUNGE

Scale 1:100	Issue Date 19/07/2021
Sheet Size A1	Drawn

Title:
PLANS ELEVATIONS AS
EXISTING

Drawing Number 4817-01 -01	(Revision)	Revision ID
-------------------------------	------------	-------------

CAD file path:
X:\0 PROJECTS\4817 Hunt, Mr S\4817-01 Proposed Extension to form Utility and Sun Room.
Moorland House, Cleaves Bank\Design\Arch\CAD\01 SCHEME PROPOSAL.pln
Copyright: Wood Goldstraw Yorath LLP.

Contractors are to check all dimensions on site and refer any discrepancies to the Architect immediately. This drawing has been prepared for planning purposes only and to the best of our knowledge the original digital document is accurate at the stated scale. However, we cannot accept liability for the accuracy of third party data (OS mappings, topographical survey information, etc) used in the production of this document which we have relied upon in good faith. Key dimensions are noted for reference and any further specific dimensional information can be provided upon request.