





FRONT ELEVATION AS PROPOSED

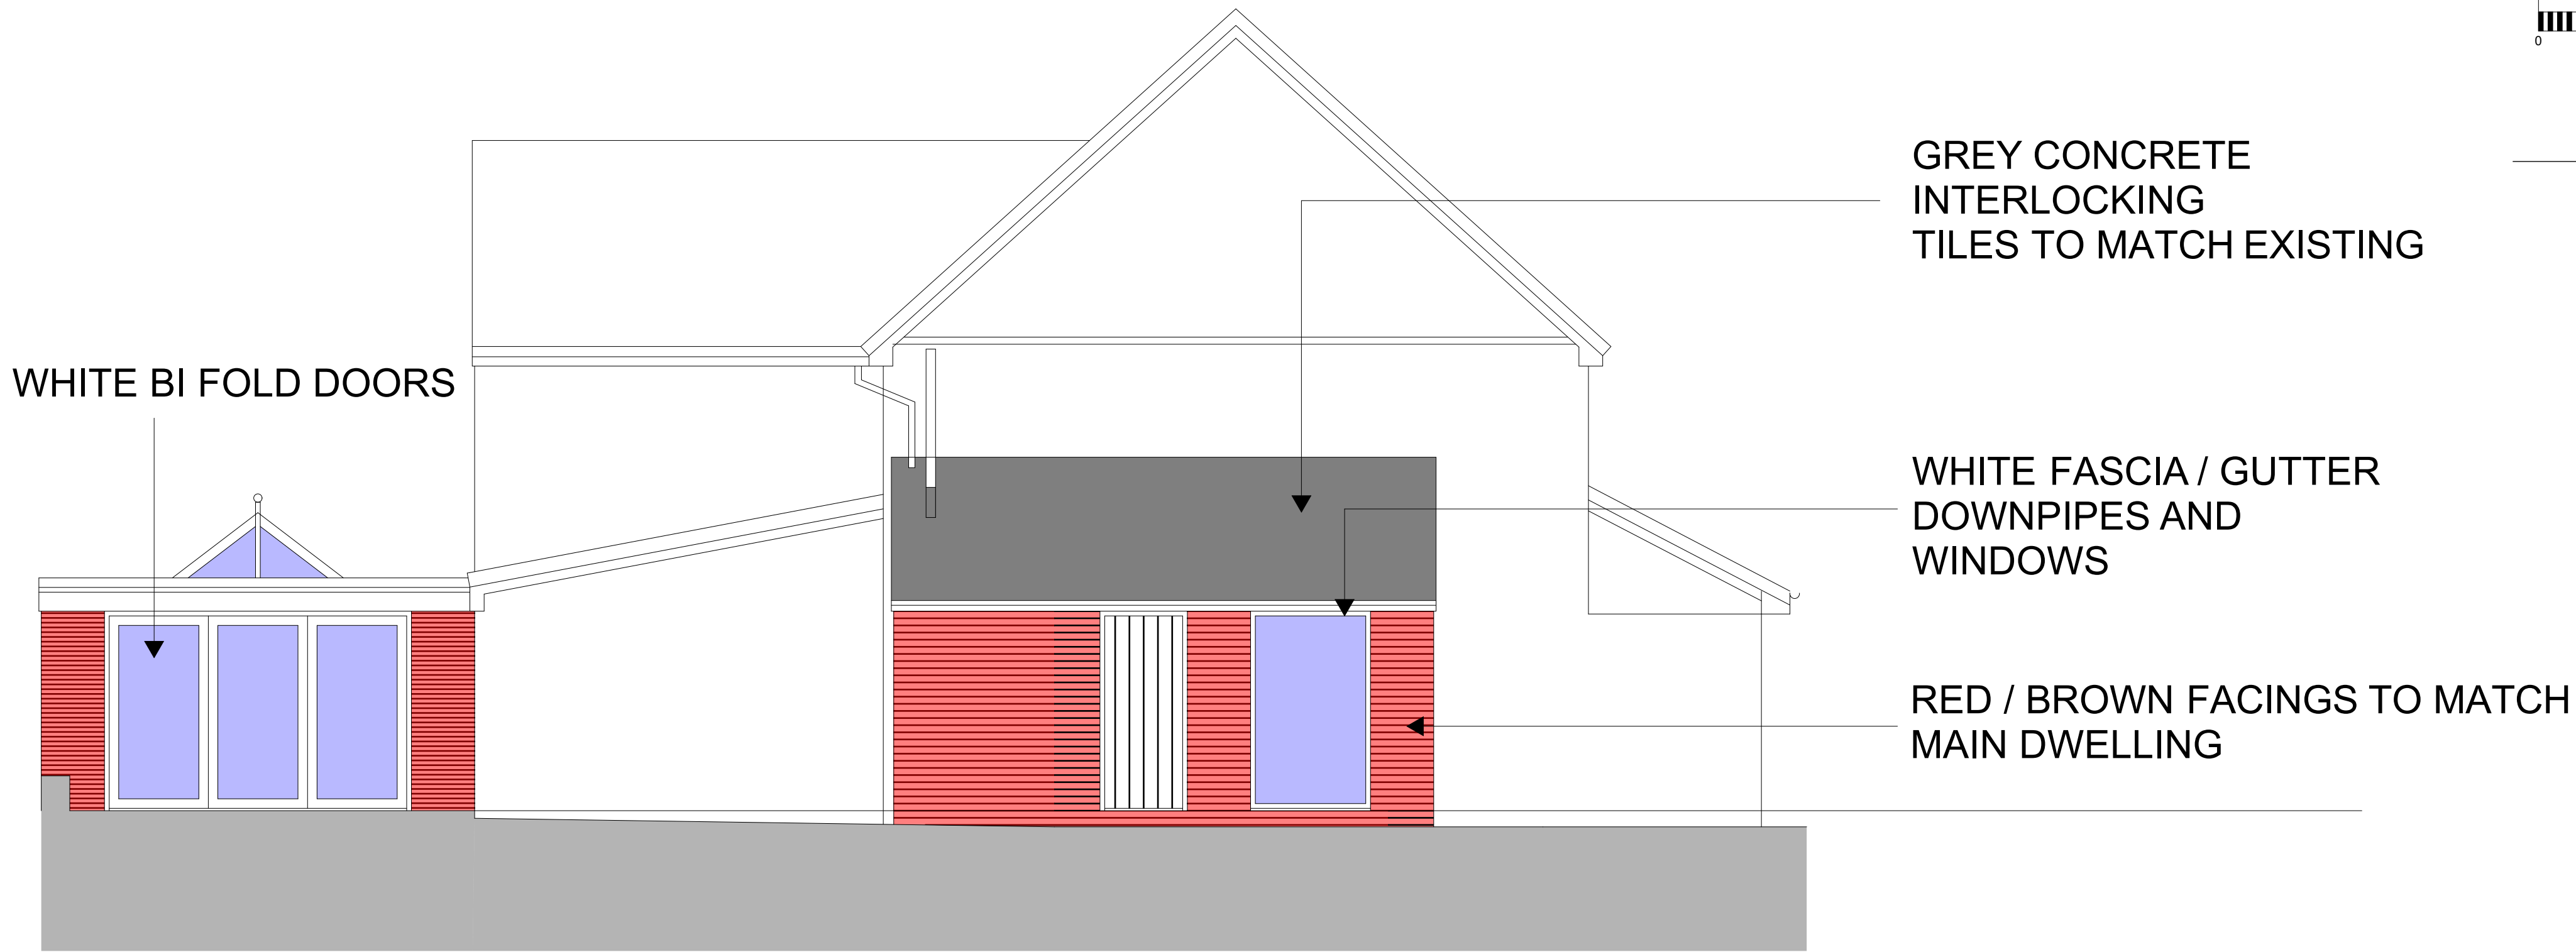

SIDE ELEVATION AS PROPOSED

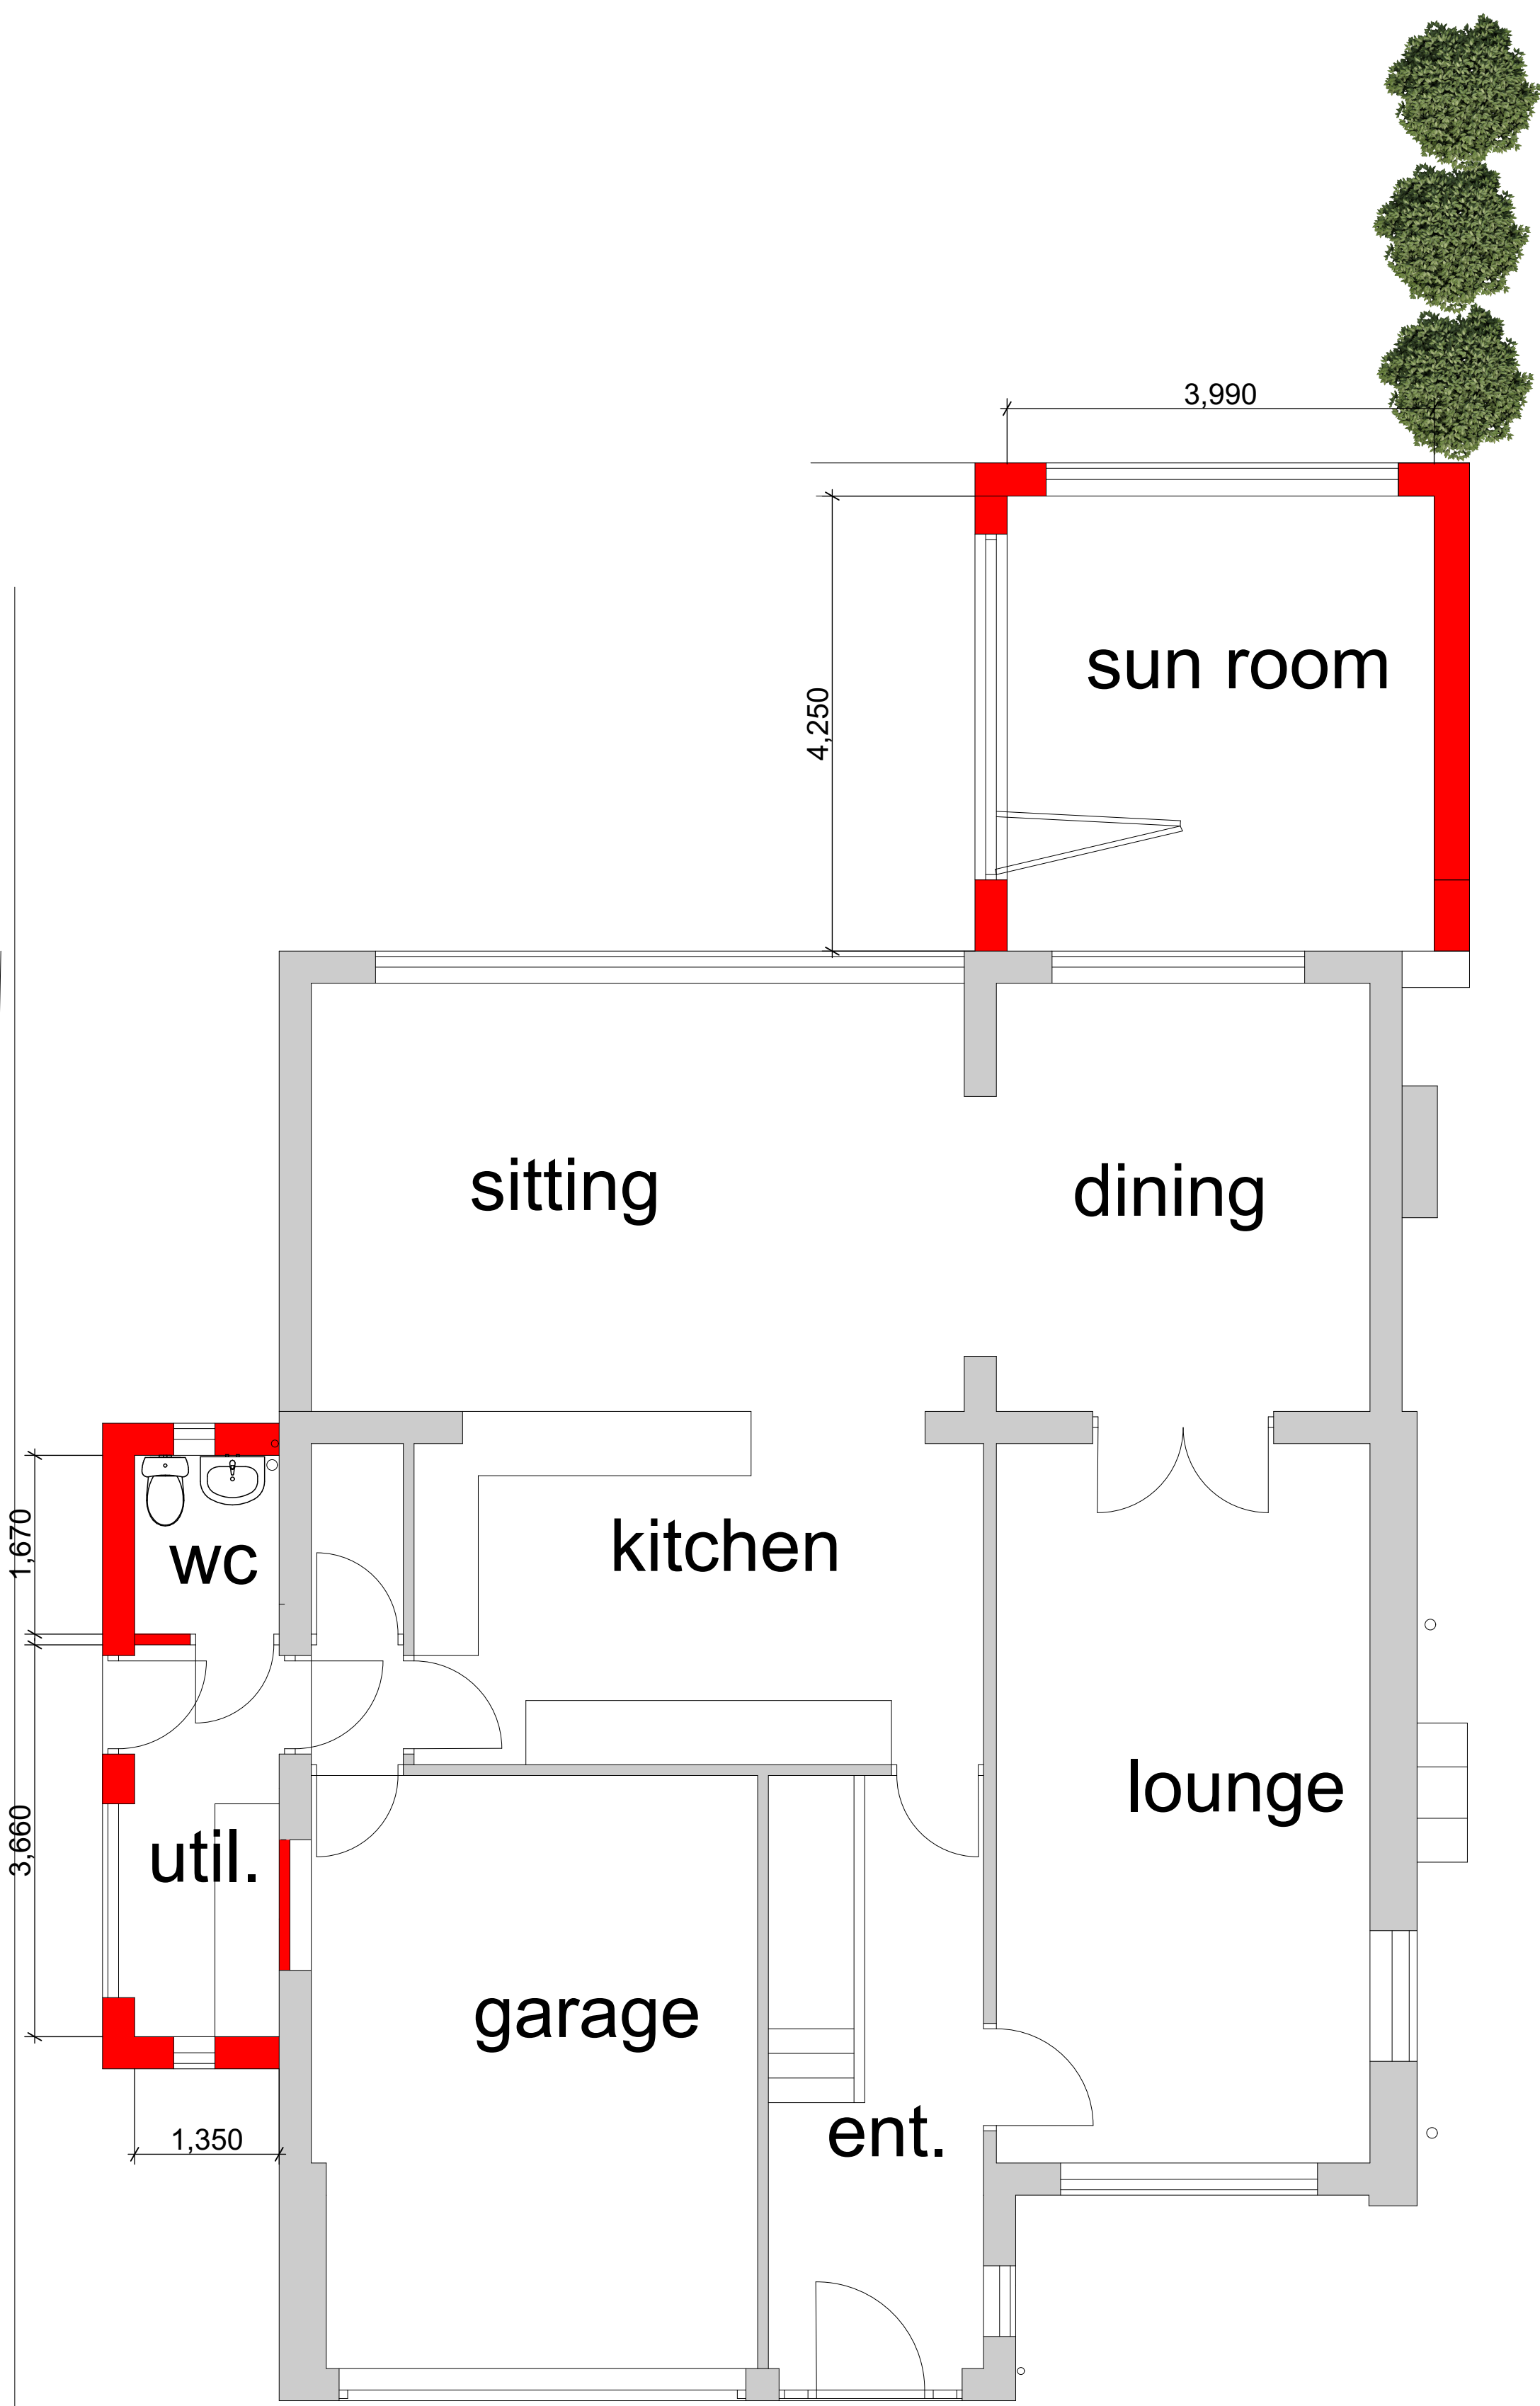


GROUND FLOOR PLAN AS PROPOSED



REAR ELEVATION AS PROPOSED



SIDE ELEVATION AS PROPOSED

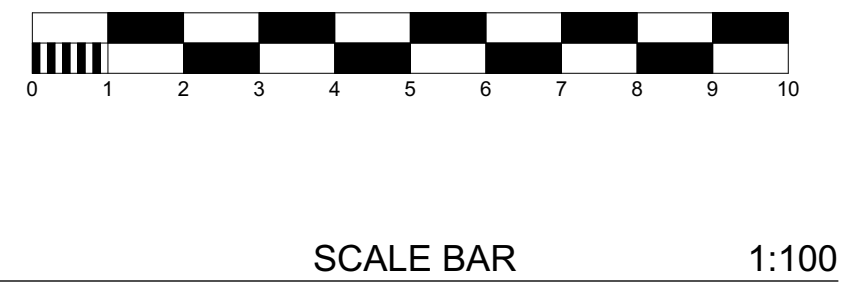

SCALE BAR 1:100

Rev ID Date Comment
wood|goldstraw|yorath
ARCHITECTS QUANTITY SURVEYORS CAD CO-ORDINATORS
Churchill House, Regent Road, Stoke on Trent, ST1 3RH,
Tel: 01782 289000 Fax: 01782 288112 E-mail: info@woodgoldstraw.co.uk
www.woodgoldstraw.co.uk

Client
MR. S HUNT

Project
PROPOSED EXTENSION TO
FORM UTILITY ROOM AND SUN
LOUNGE

Scale
1:50, 1:100
Sheet Size
A0

Title
PROPOSED PLANS AND
ELEVATIONS

Drawing Number
4817-01 -02

Revision ID

Contractors are to check all dimensions on site and refer any discrepancies to the Architect immediately. This drawing has been prepared for planning purposes only and to the best of our knowledge the original digital document is accurate at the stated scale. However, we cannot accept liability for the accuracy of third party data (OS mappings, topographical survey information, etc) used in the production of this document which we have relied upon in good faith. Key dimensions are noted for reference and any further specific dimensional information can be provided upon request.