


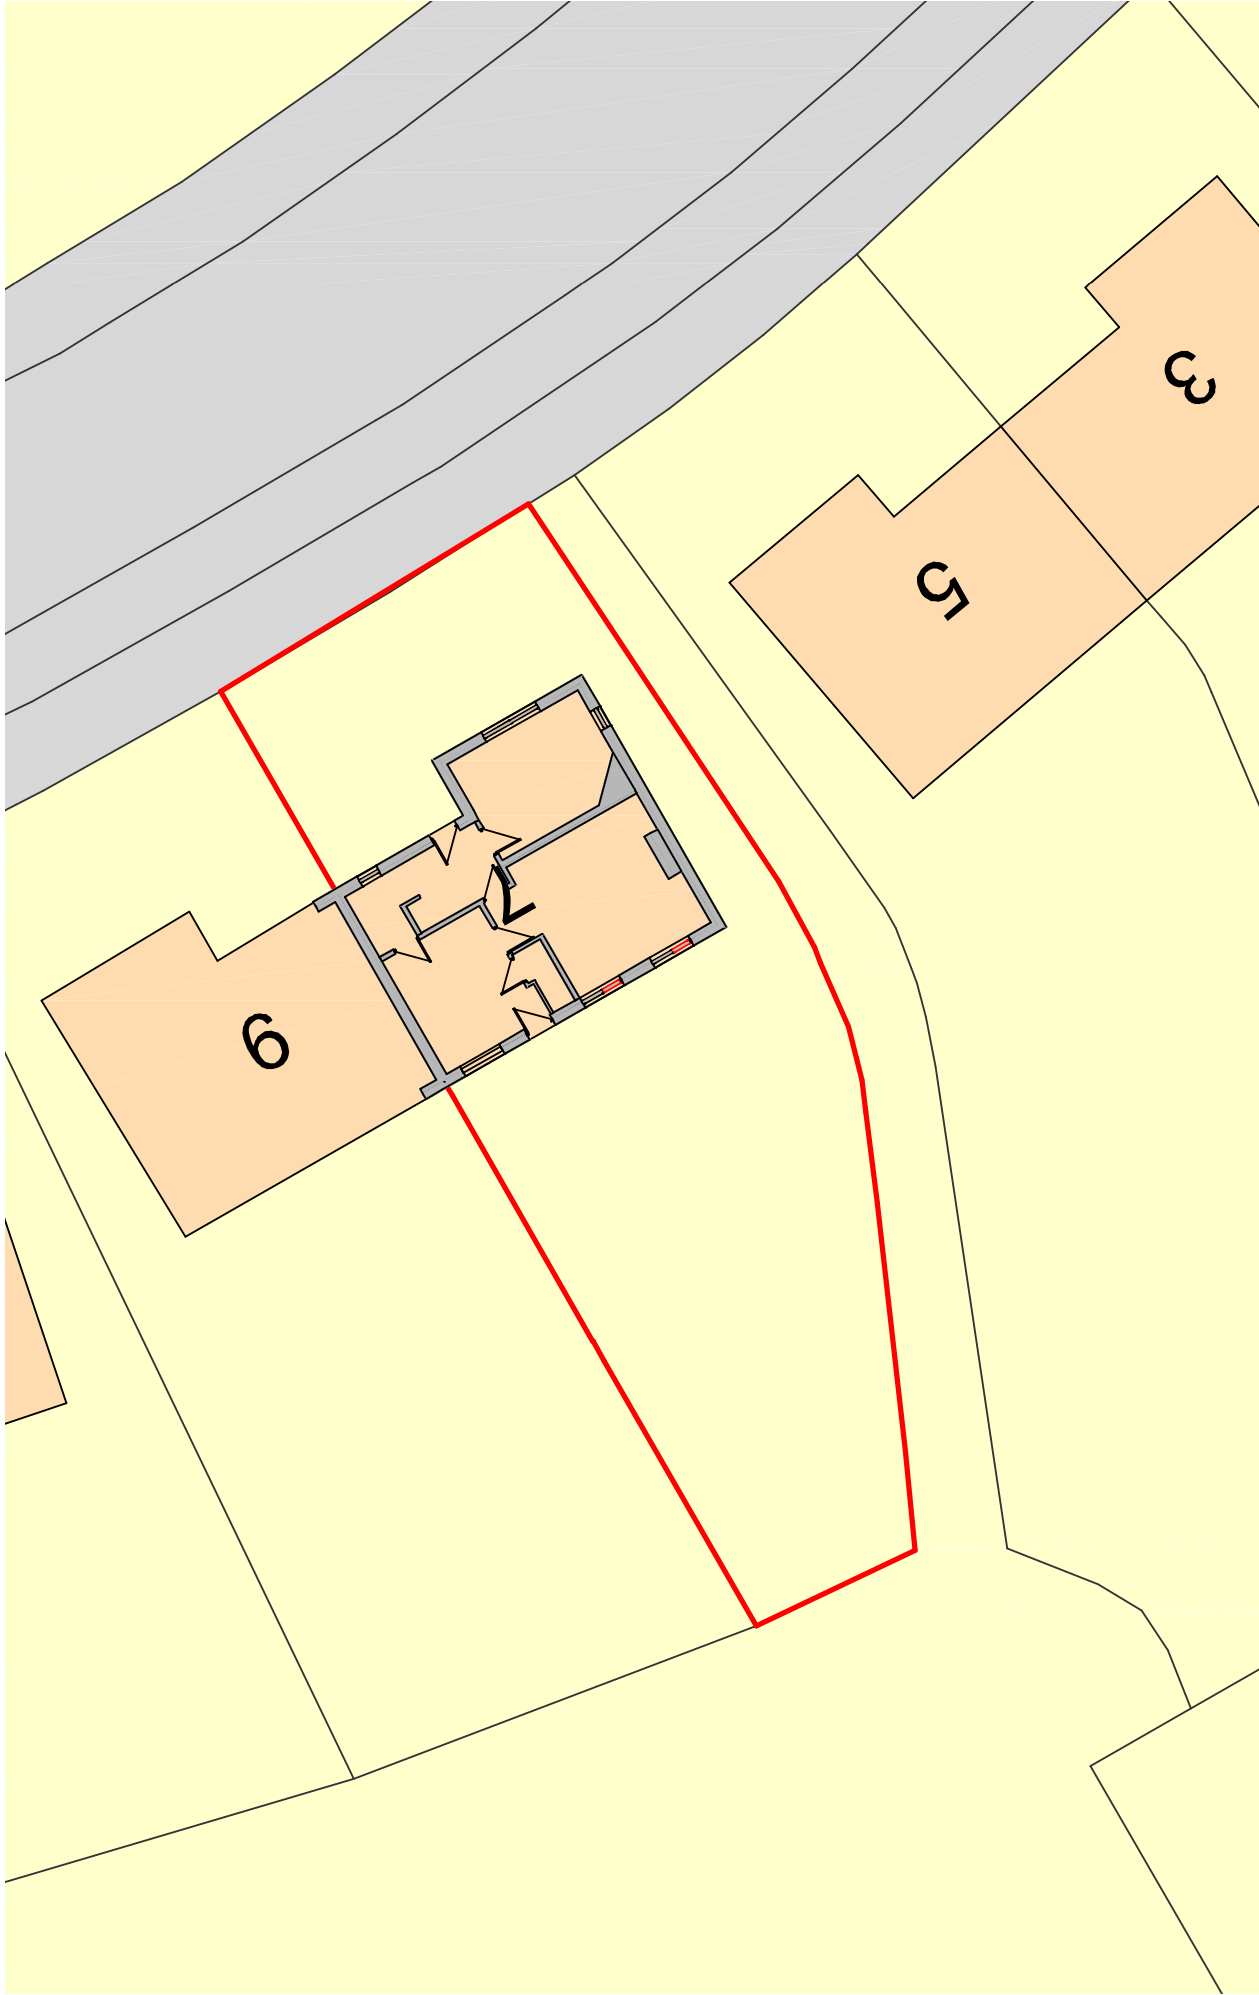


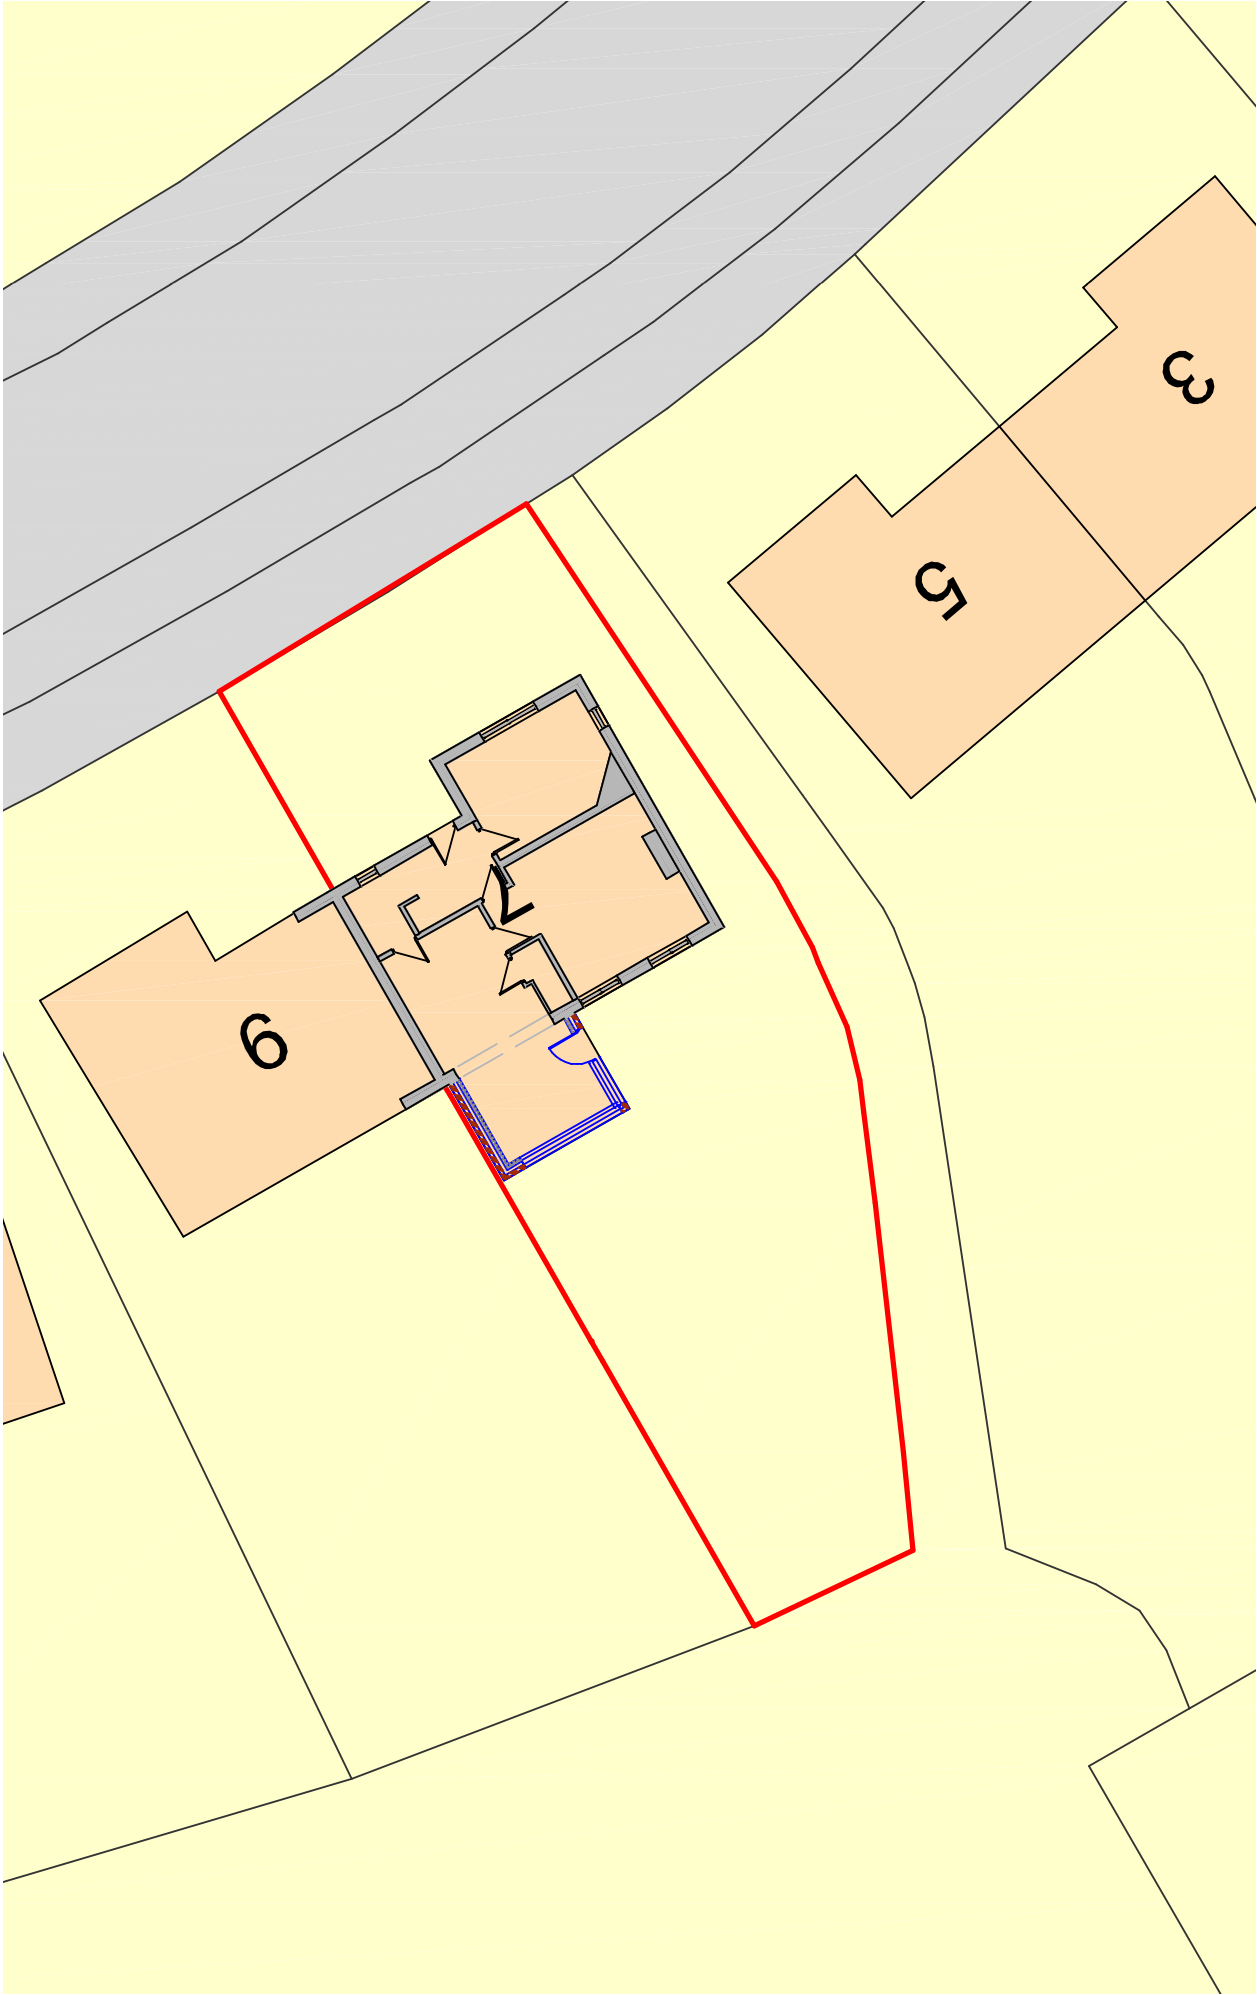


Site Plan as Existing

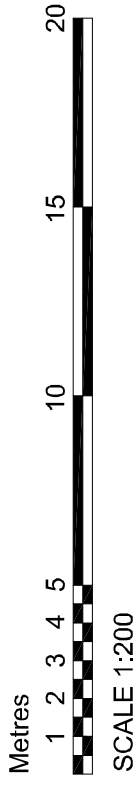



Site Plan as Proposed

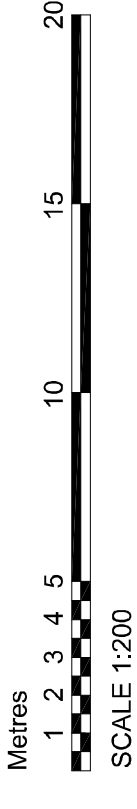

Ordnance Survey, (c) Crown Copyright 2021. All rights reserved. Licence number 100022432

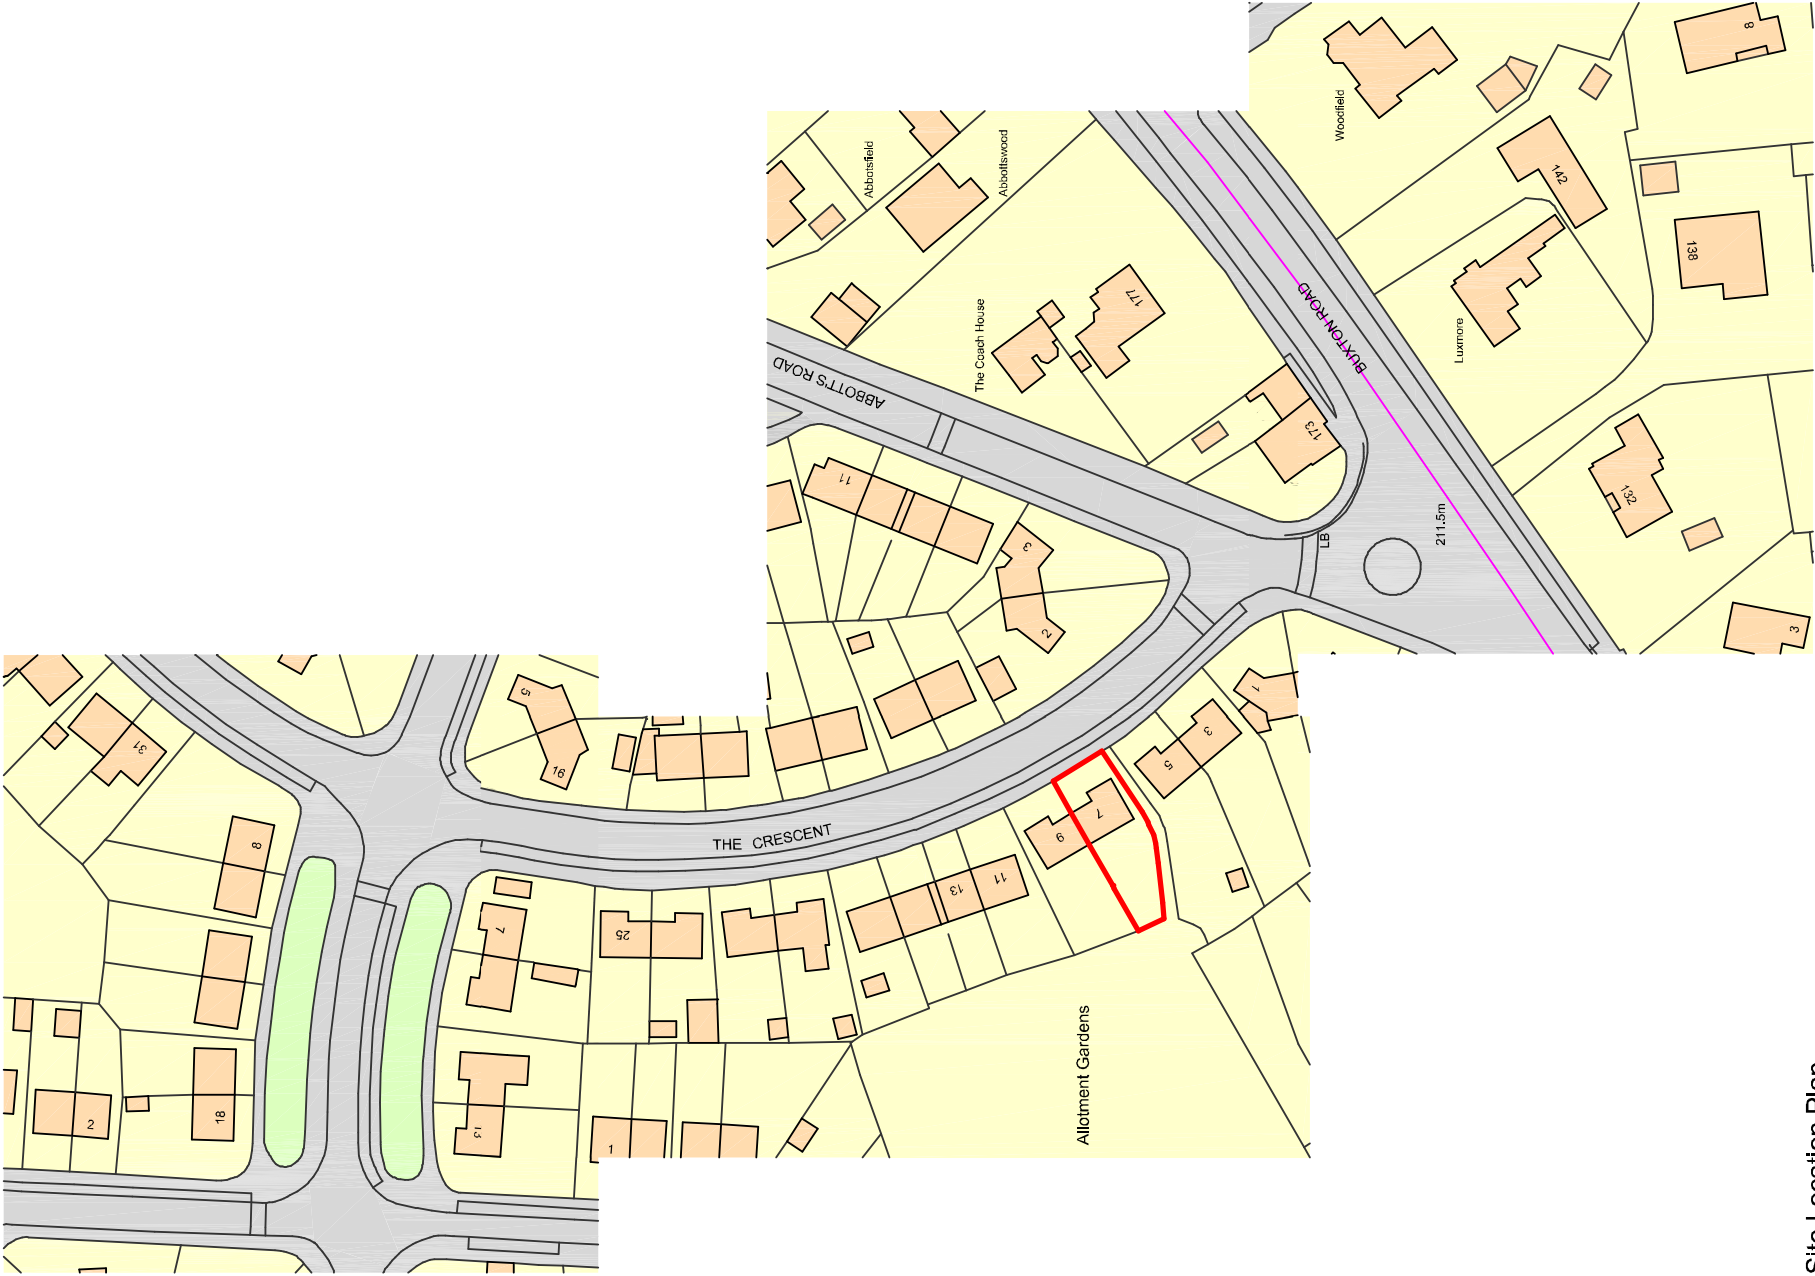

Site Location Plan

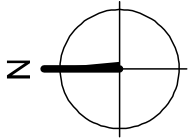 

**DBD Architectural
Consultancy Ltd ©2021**

1. Copyright is vested with DBD Architectural Consultancy Ltd.
2. All dimensions to be checked on site before proceeding.
3. Contractor to check/adjust dimensions of new work to suit existing conditions.
4. Contractor must notify the architect of any discrepancies before proceeding.
5. All drawings to be used in conjunction with all other consultation drawings and reports.

Rev	Date	Description



S Lowles
7 The Crescent
Leek
ST13 6HD

Single Storey Rear Extension

Site Plans
Project: Planning
Client: AL
Scale: 1:250
Date: 06/07/21
Page: 1 of 1
Drawing Number: PL 01