





North Elevation




South Elevation

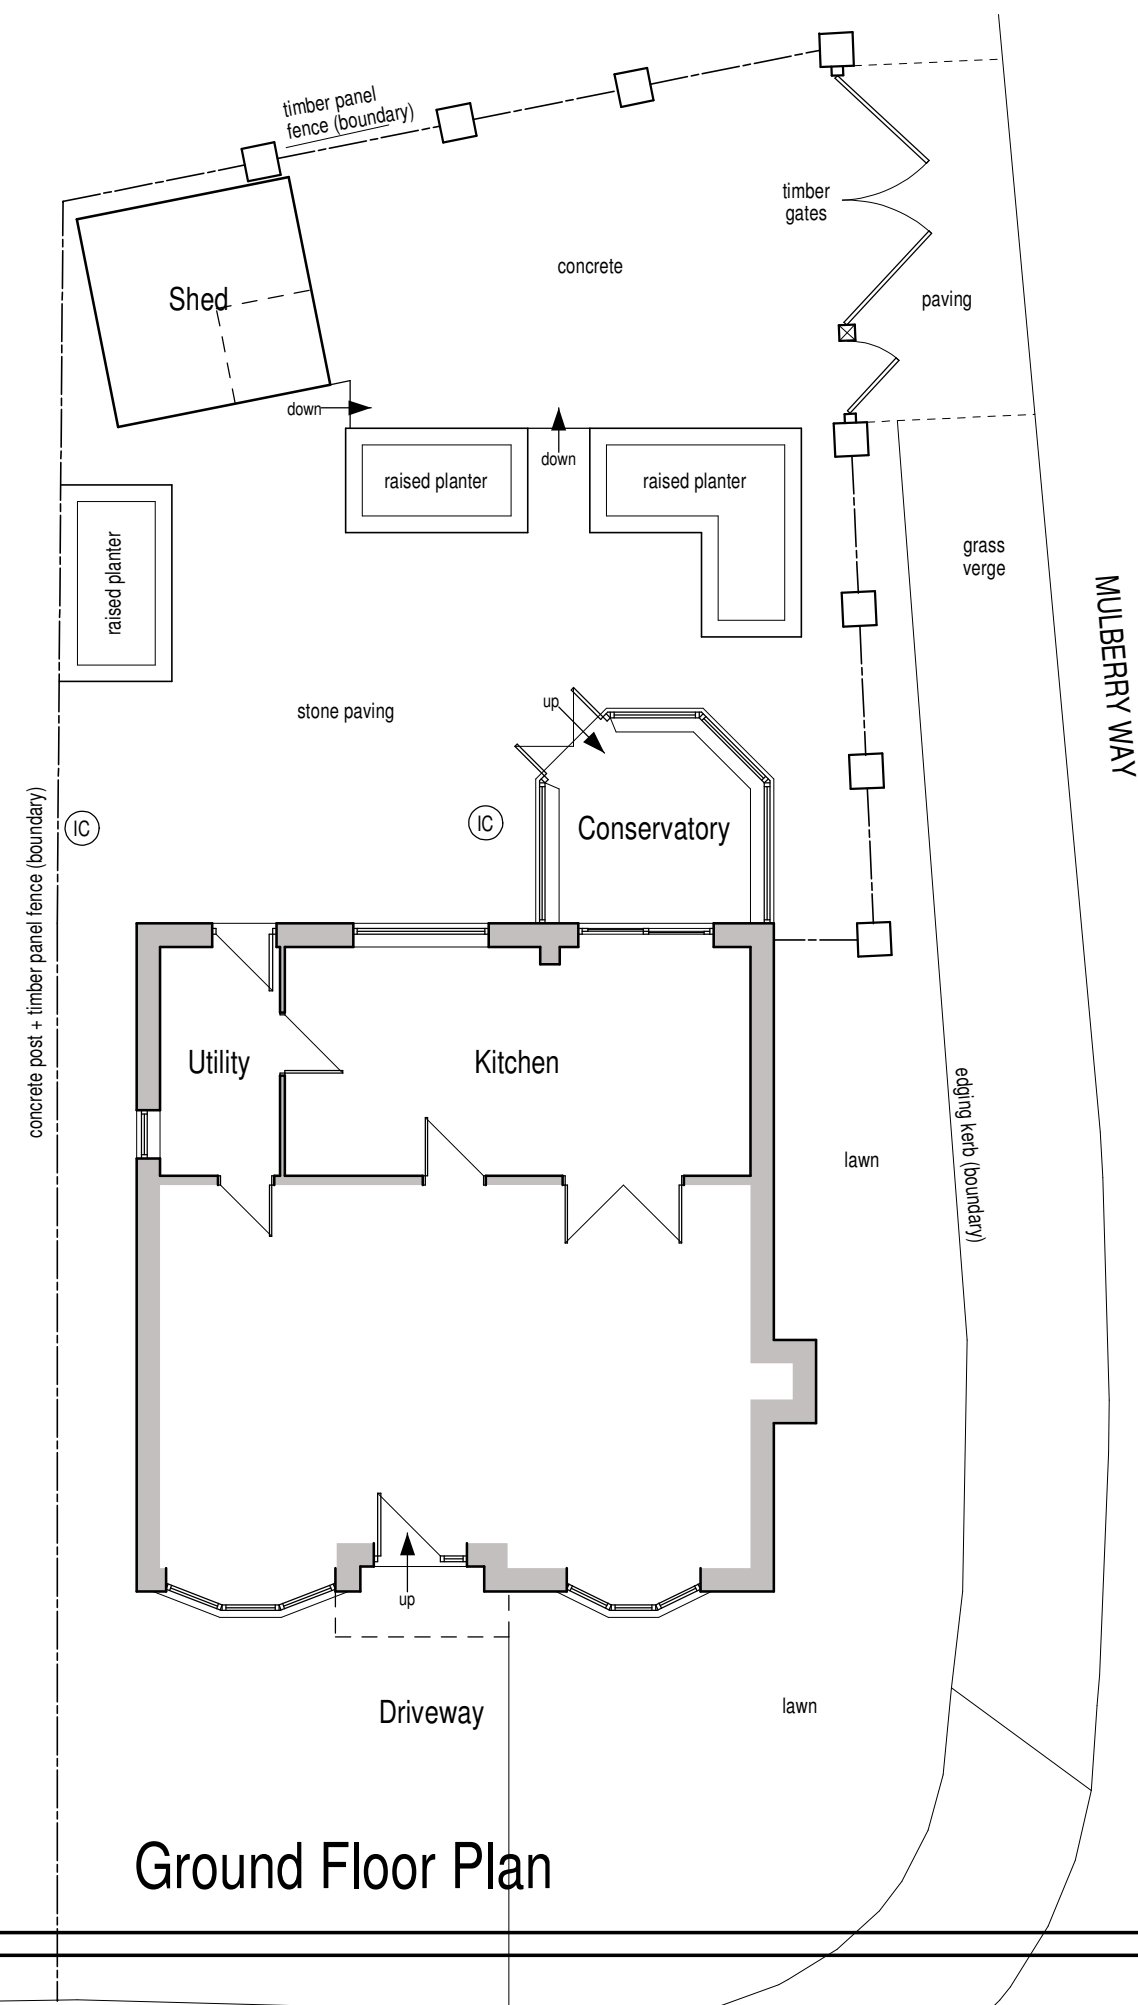


Ground Floor Plan

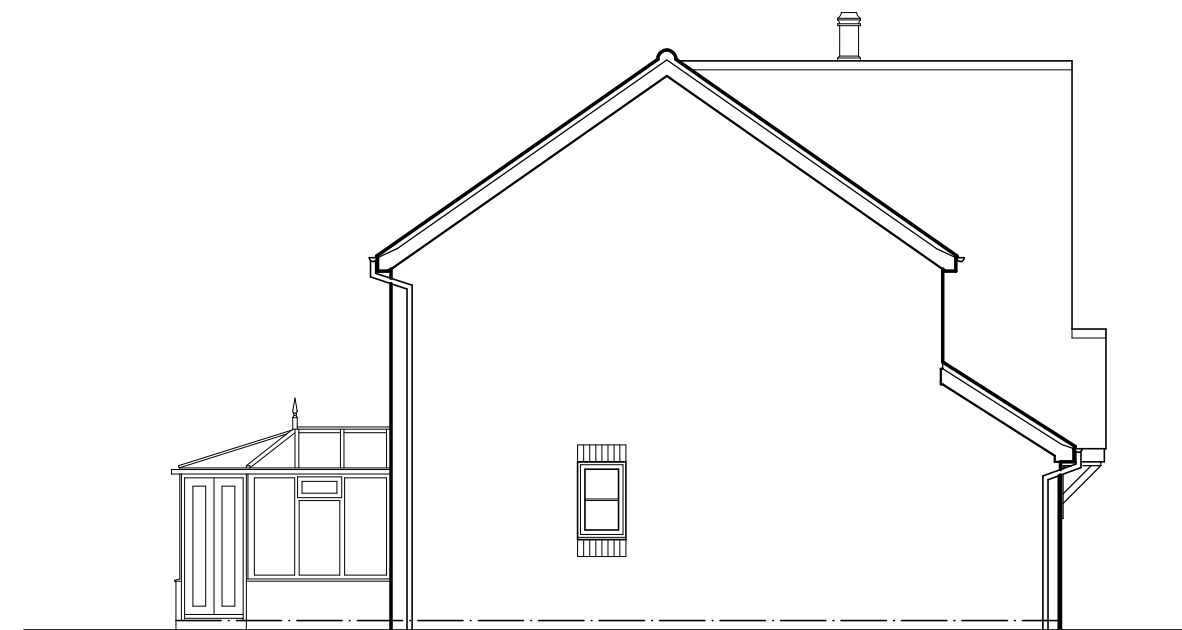

East Elevation

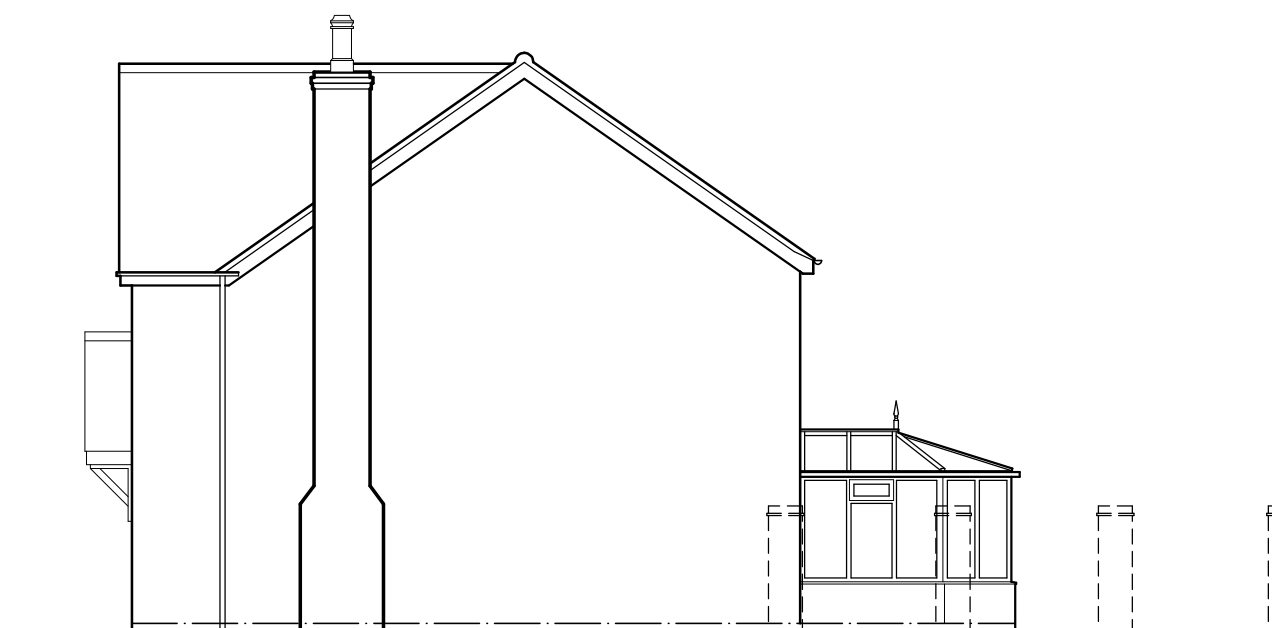

West Elevation

 

Mr & Mrs McLintock

Proposed Porch, Rear Extension +
Detached Garage at
38 Mulberry Way,
Leek, Staffordshire,
ST13 5TL

Existing Conditions
Ground Floor Plan + Elevations

Date	May 2021	Sheet	A2	Scale	1:100
Dwg No.	2021-2595-01	Rev.	-	Drawn	NAW



10 Cawdry Buildings, Fountain Street, Leek. ST13 6JP
Telephone: 01538 386002
E-mail: info@sammonsltd.co.uk
Web: www.sammonsltd.co.uk

This drawing is copyright.
All dimensions must be checked prior to commencement.