


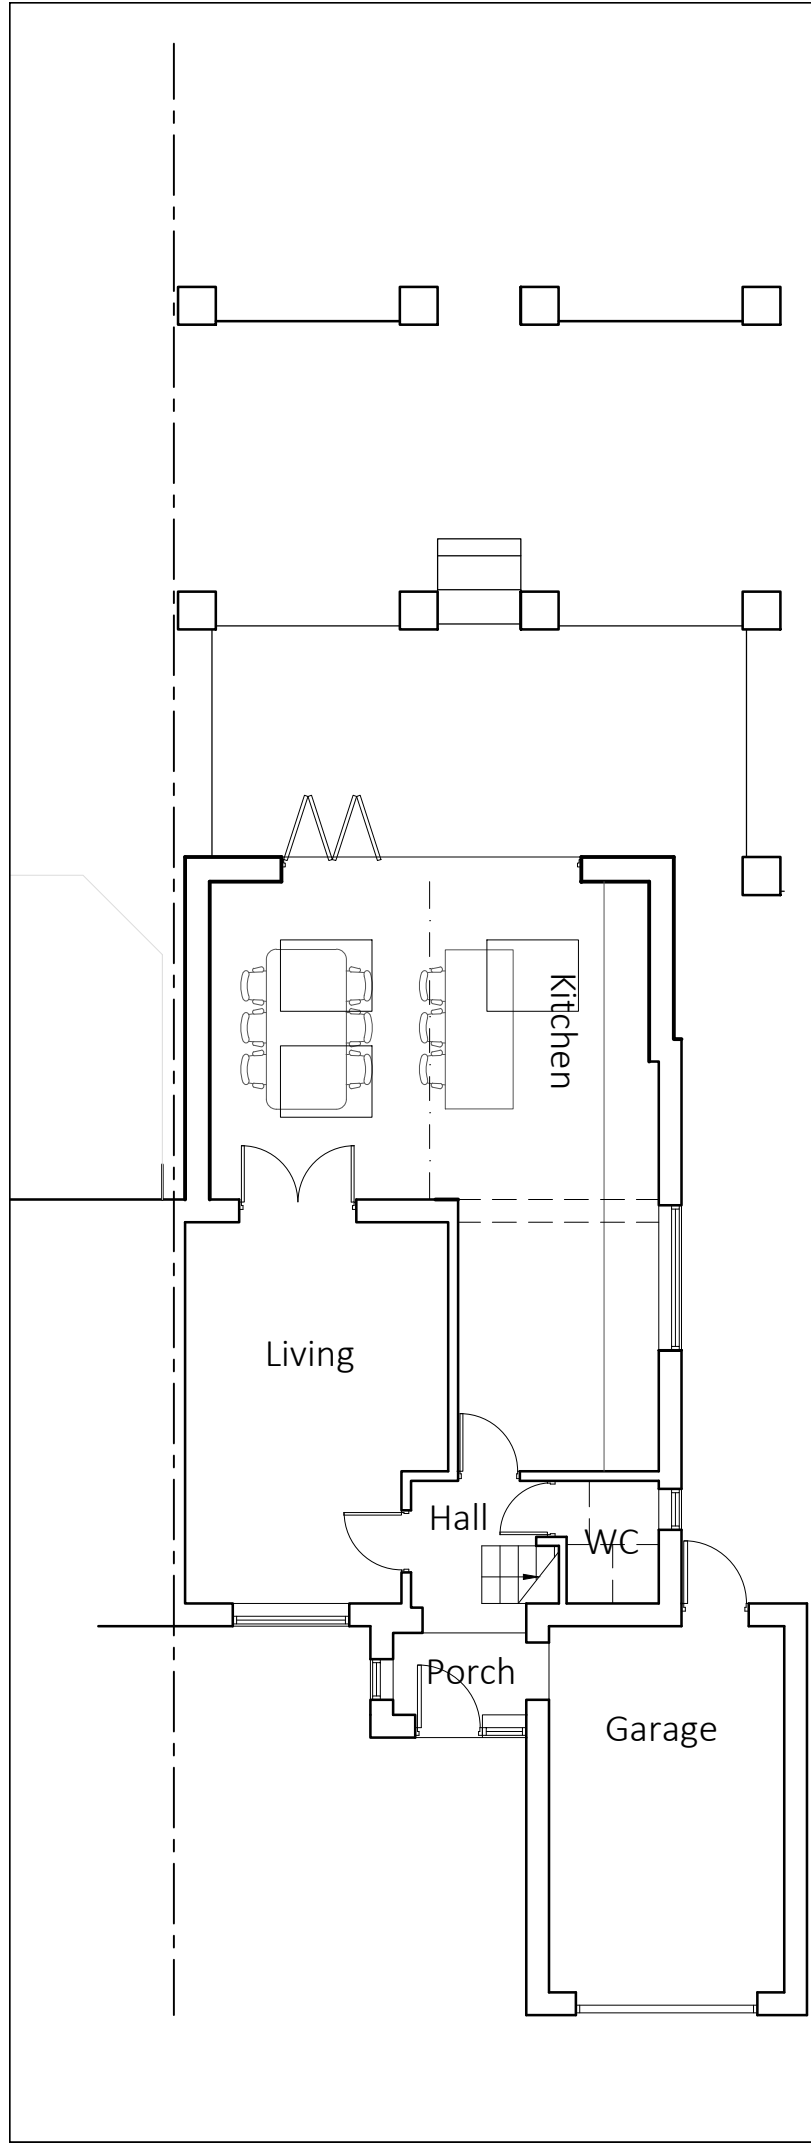


NOTES

Metres



SCALE 1:100



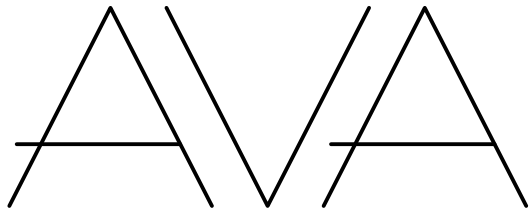

ADDED VALUE ARCHITECTURE

Registered Office:
Added Value Architecture Ltd.
25 Lawton Street
Congleton, CW12 1RU

Company No: 11124740
e. architect@ava-ltd.com
t. 01260 400 150
www.ava-ltd.com

31 Oakamoor Road
Cheadle, ST10 1BS
For Mr and Mrs Eyre

Floor Plan as Proposed

Scale: 1:100 @A4

Date: June 2021

Ref: 210217(PR)002

revision

-