



Moorside Farm

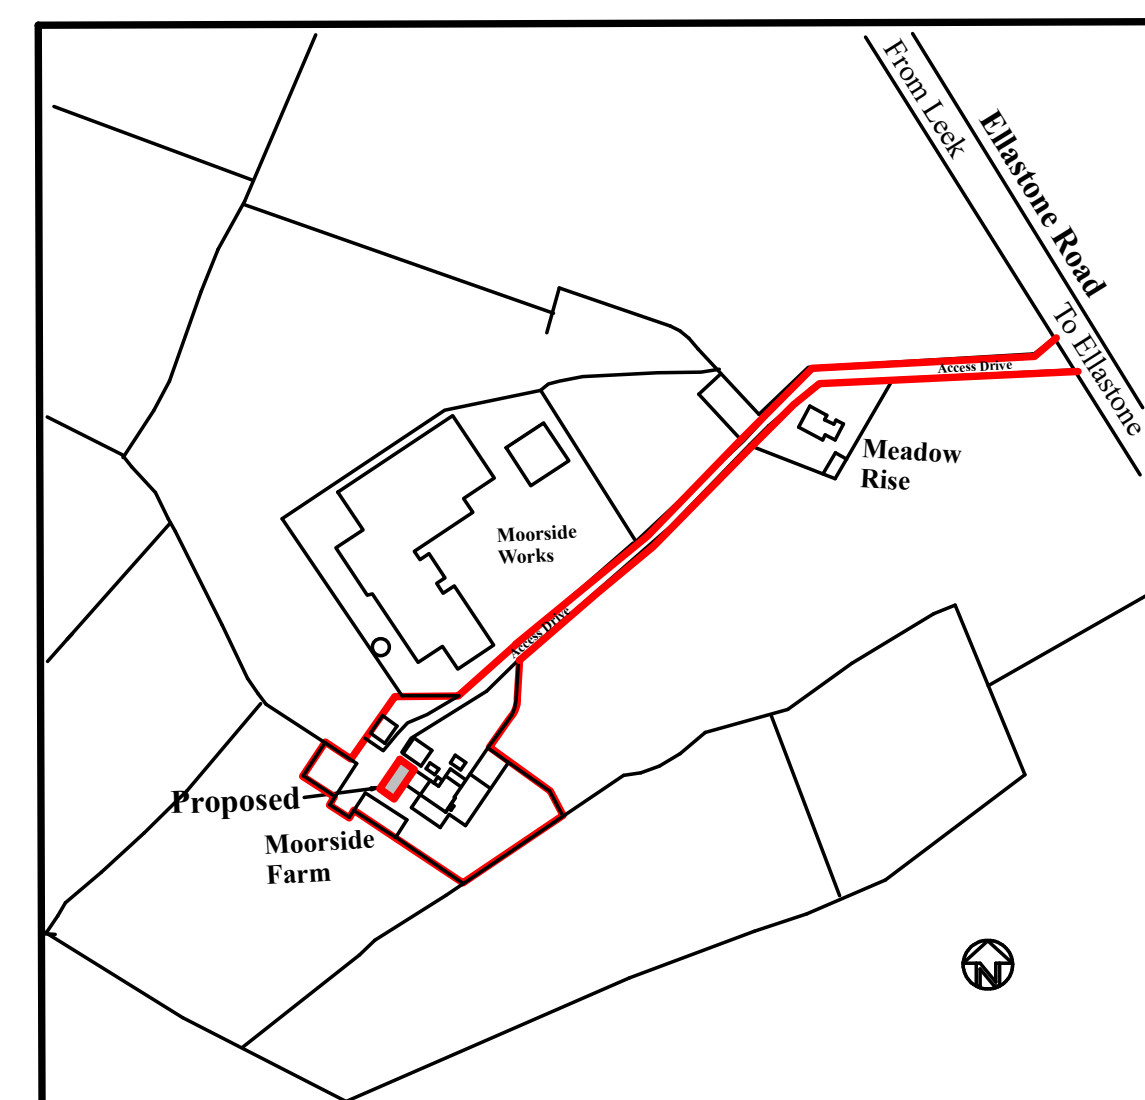

Location Plan-Scale 1:2500

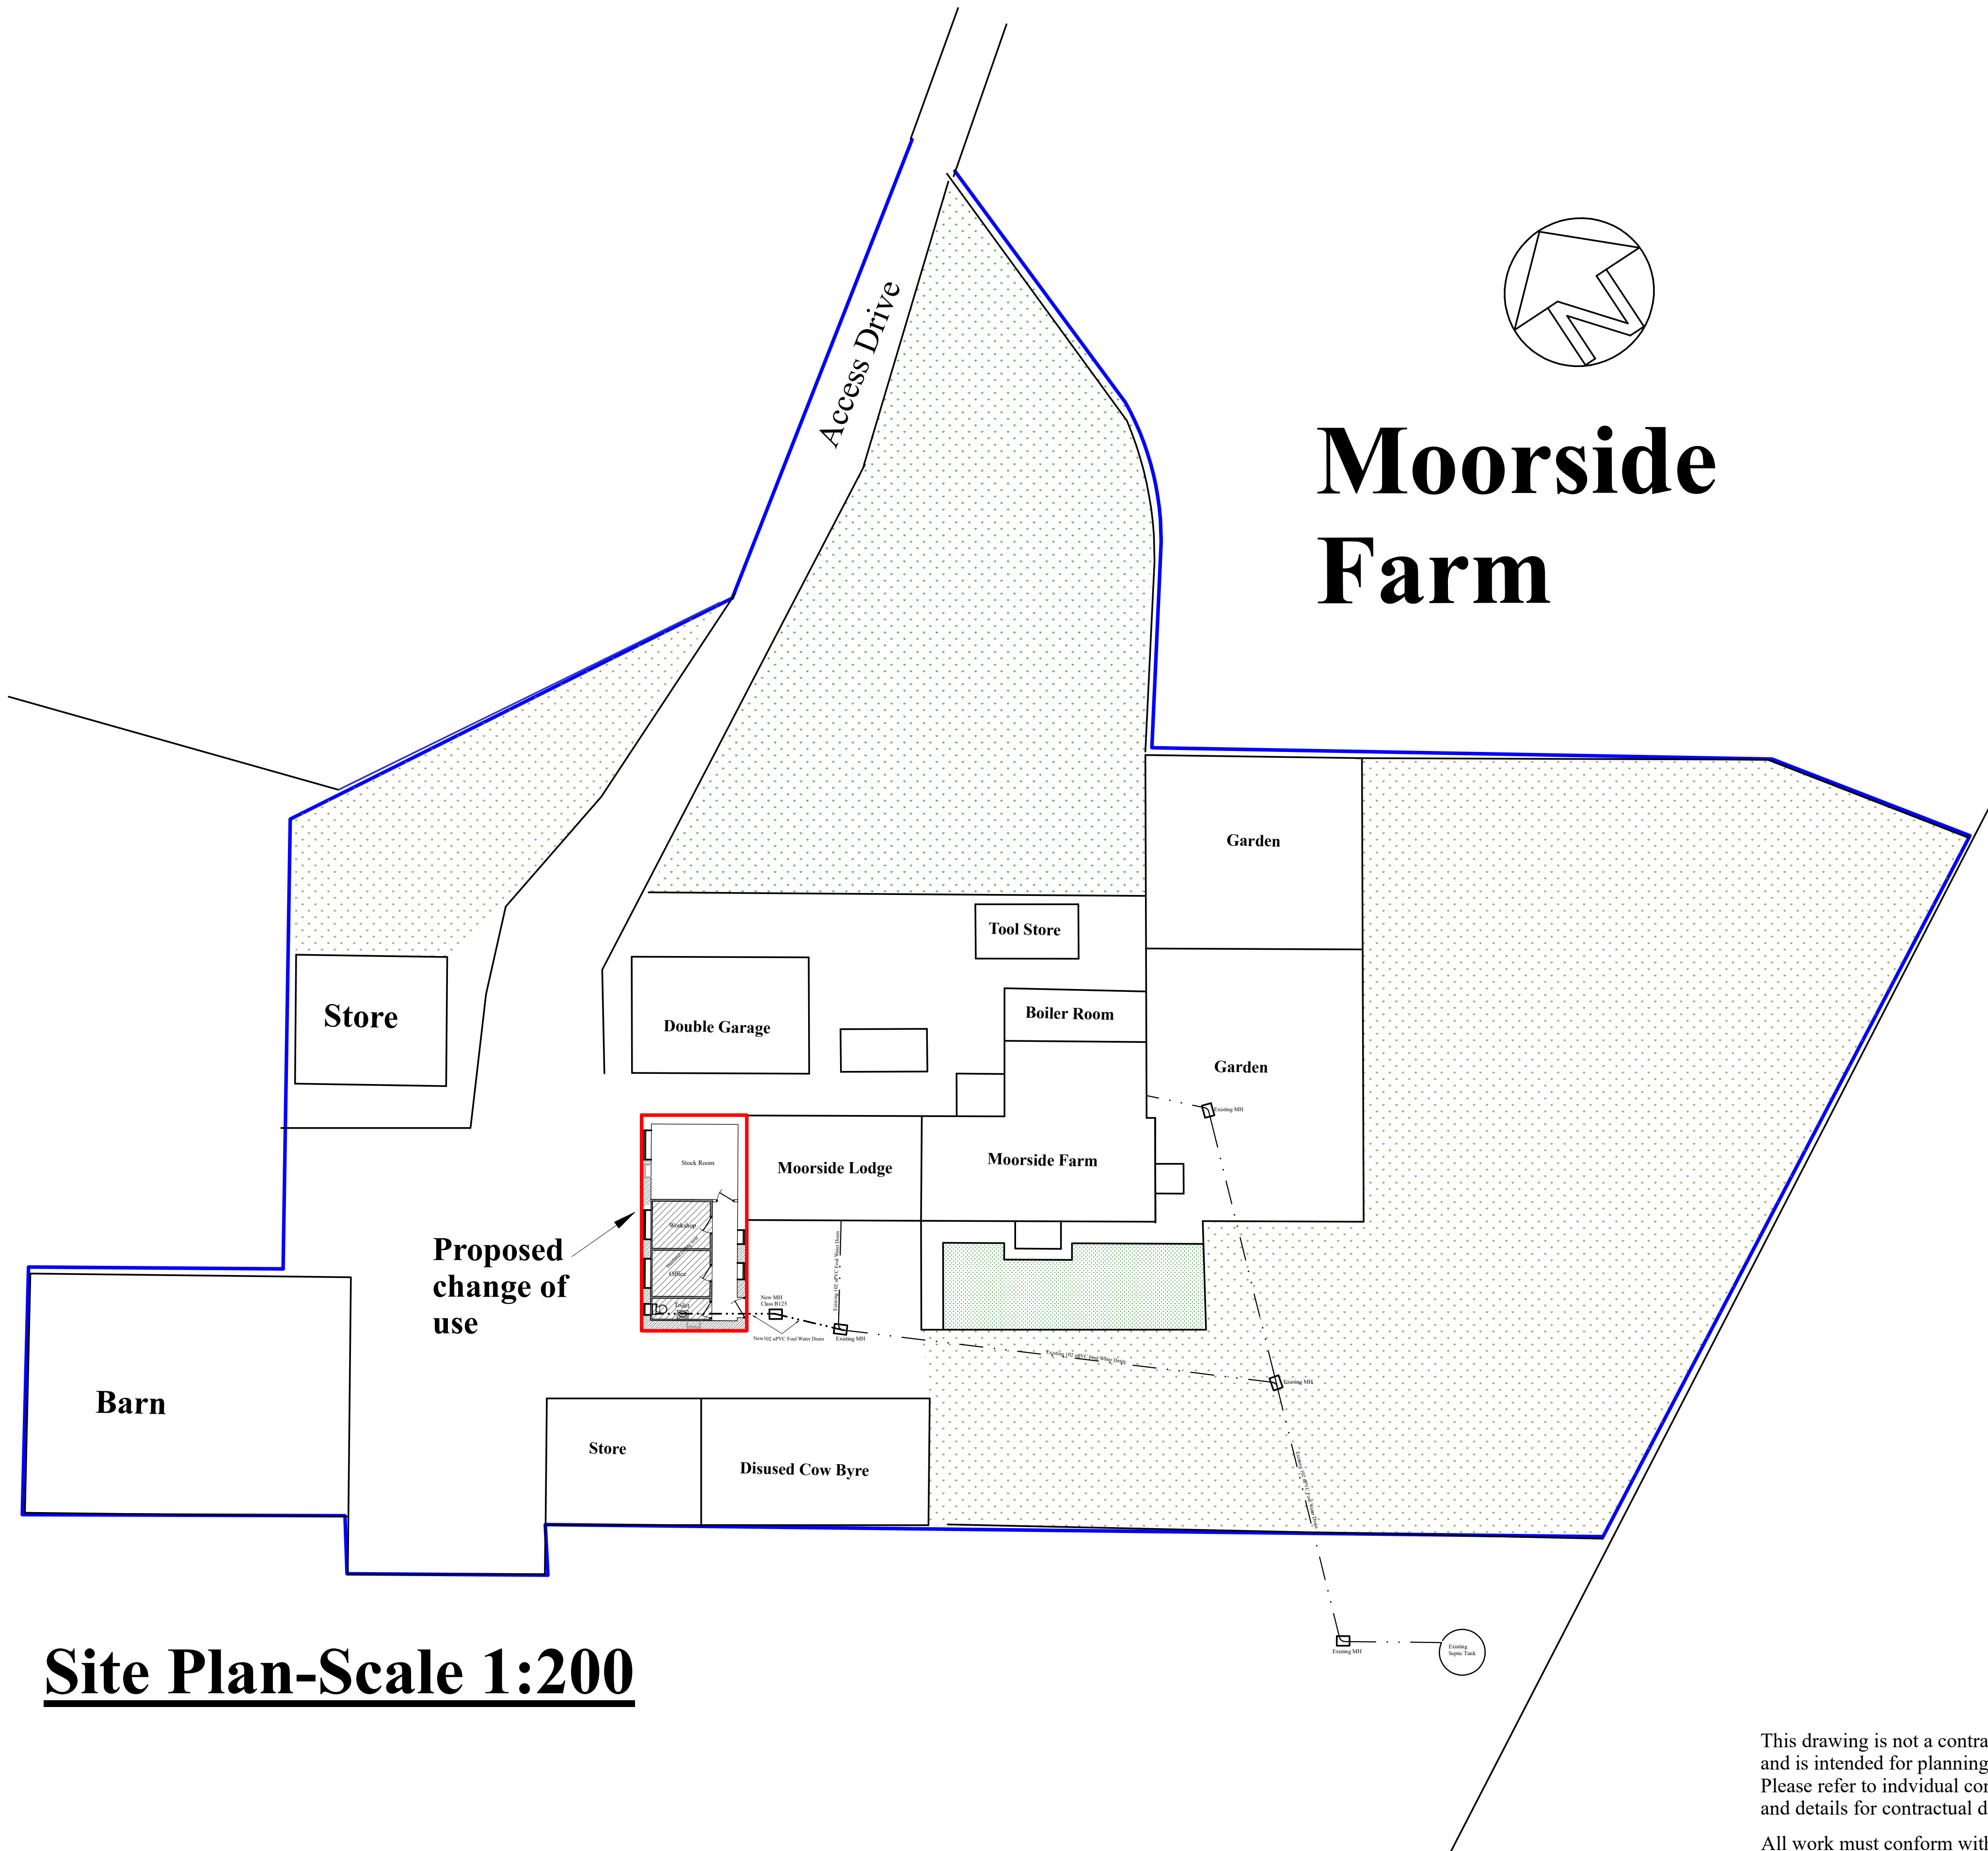

Site Plan-Scale 1:200

This drawing is not a contractual/constructual specification. and is intended for planning purposes only. Please refer to individual contractors written specifications and details for contractual details.

All work must conform with Planning, Building Control and CDM Regulations. Dimensions to be checked on site prior to commencement of work.

E&OE

A	Corrections made	29/06/21	ijc
REV	REVISION	DATE	BY
Ivan J. Cooper Architectural & Engineering Design Cauldon Lowe, Stoke on Trent, ST10 3ET. Tel: 01538 702738			
CLIENT			
Mr & Mrs D Cooper			
CONTRACT			
Proposed Change of use at:- Moorside Farm Ellastone Road Cauldon Lowe Stoke on Trent ST10 3ET			
TITLE			
Location & Site Plans			
CONTRACT No			
SCALES		As Indicated on Plan	
DATE	16/04/21	DRAWN	ijc
DRAWING NUMBER			
3617-01A		Original A1	