




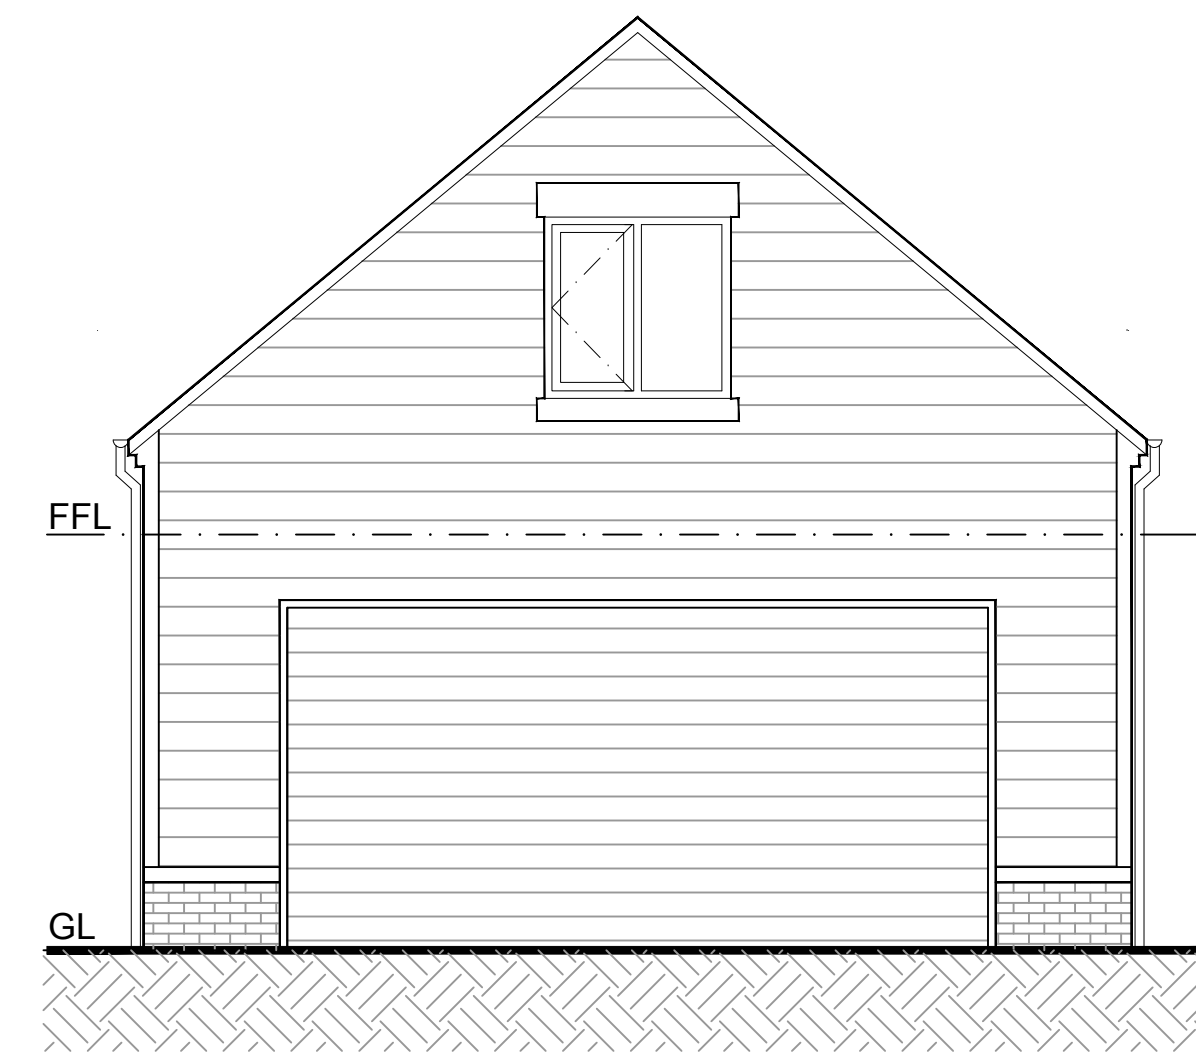


PROPOSED FRONT ELEVATION

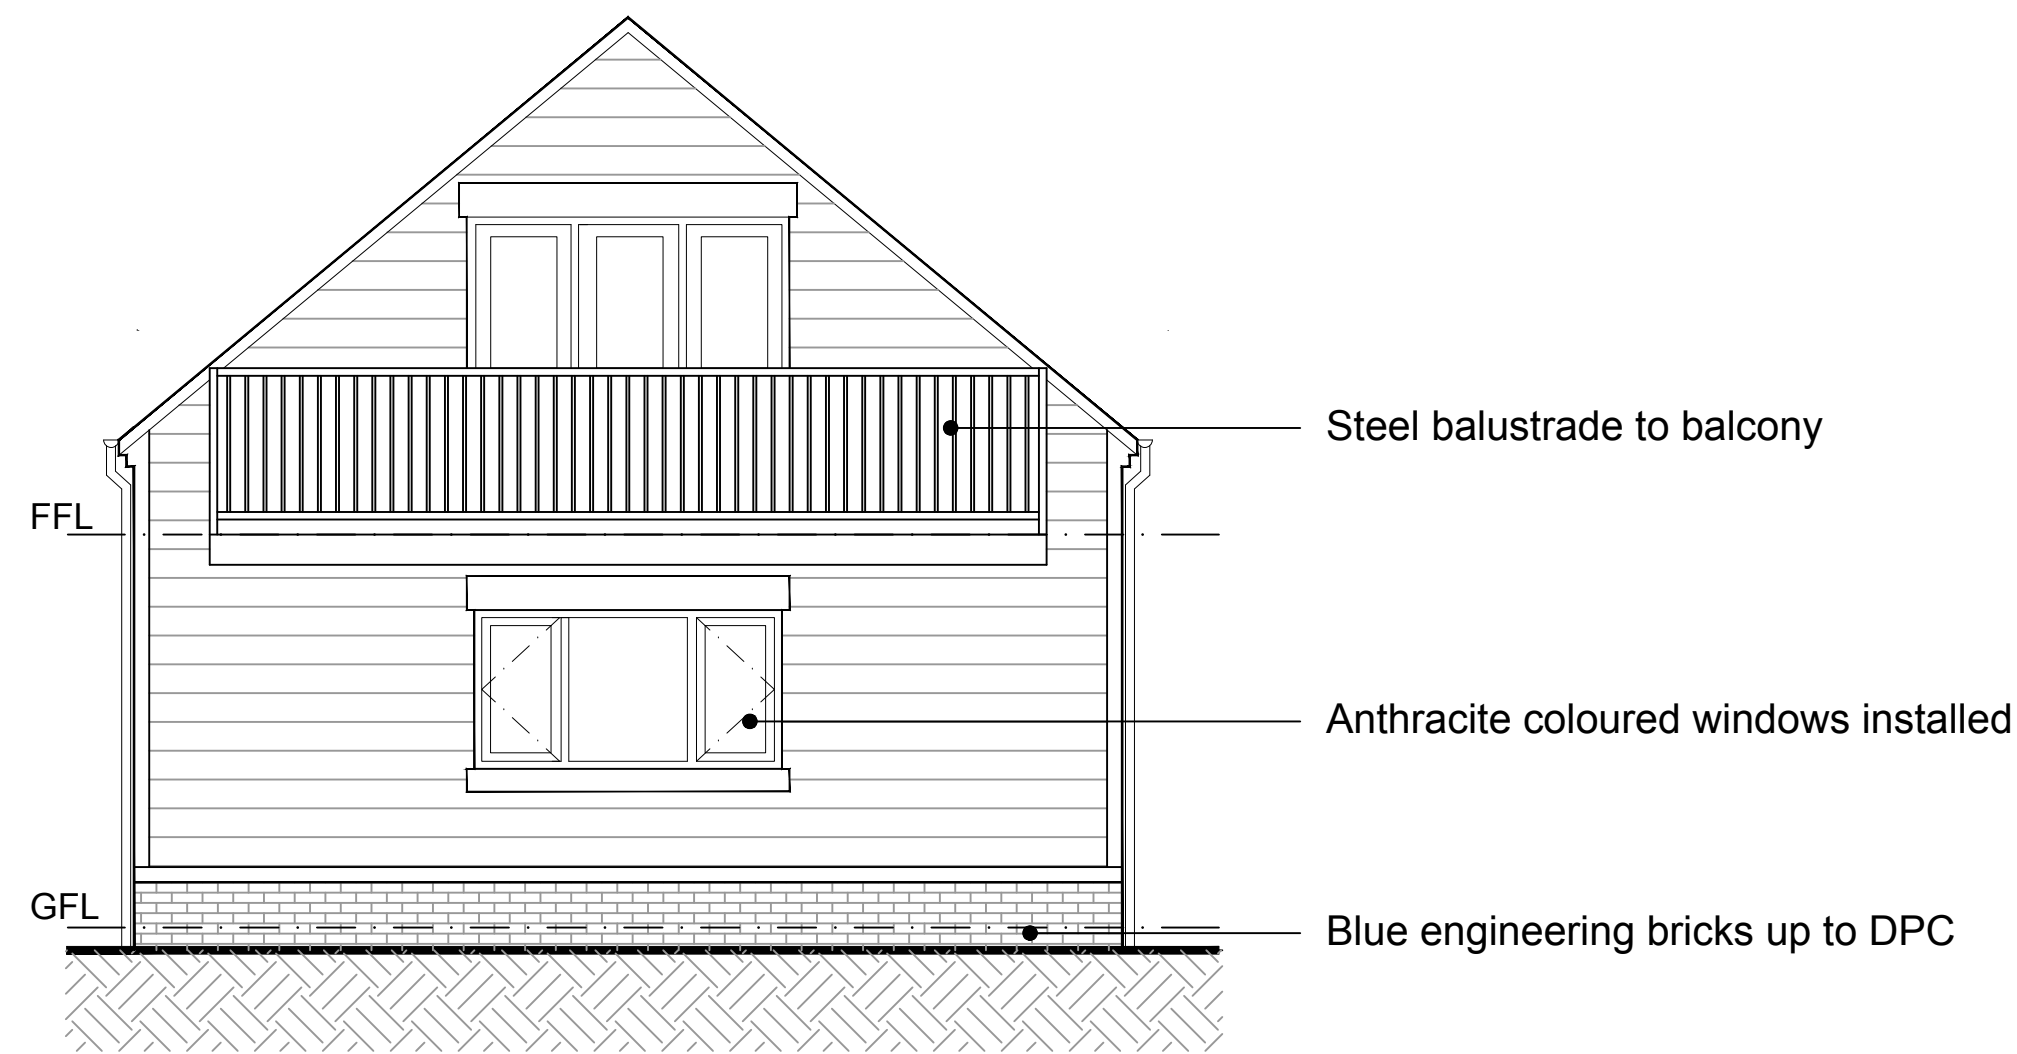


PROPOSED REAR ELEVATION

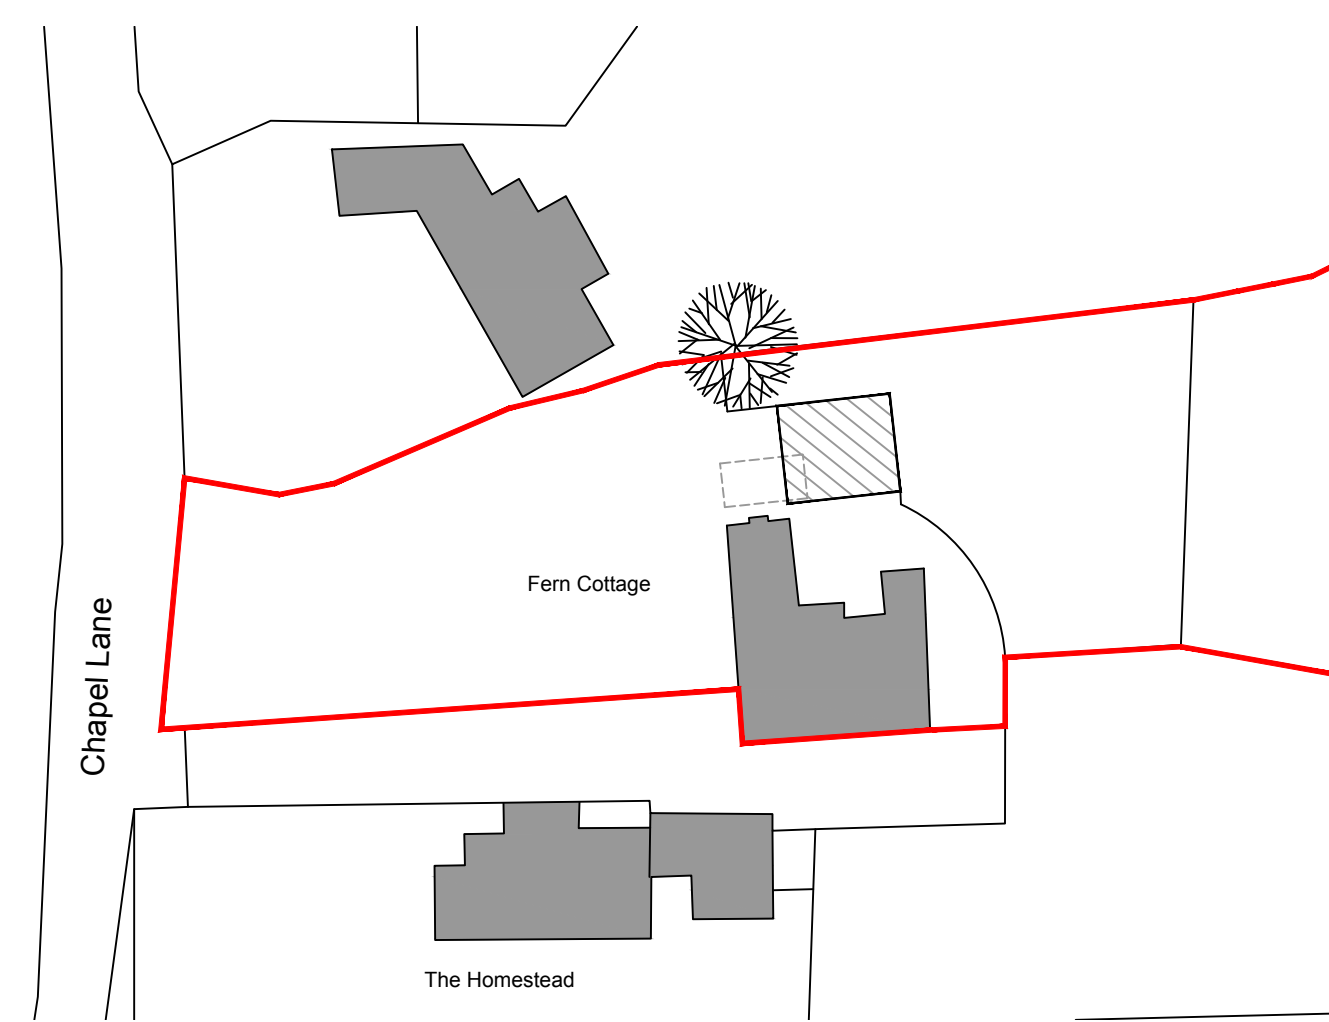


PROPOSED SITE PLAN - 1:500

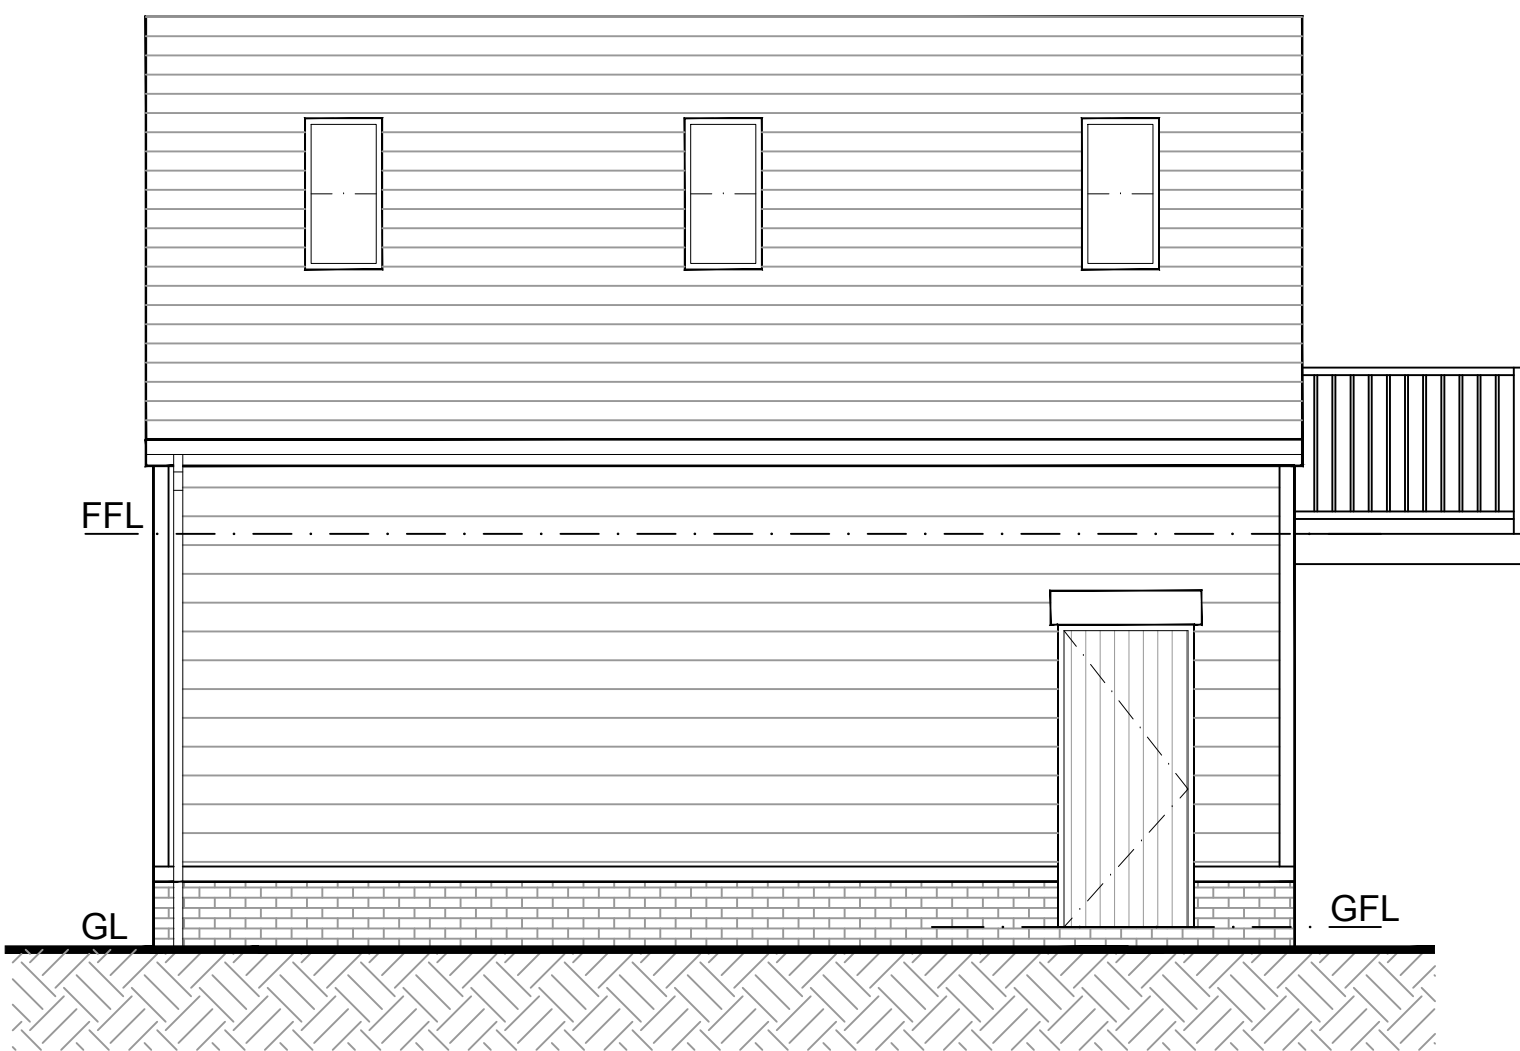


PROPOSED SIDE ELEVATION

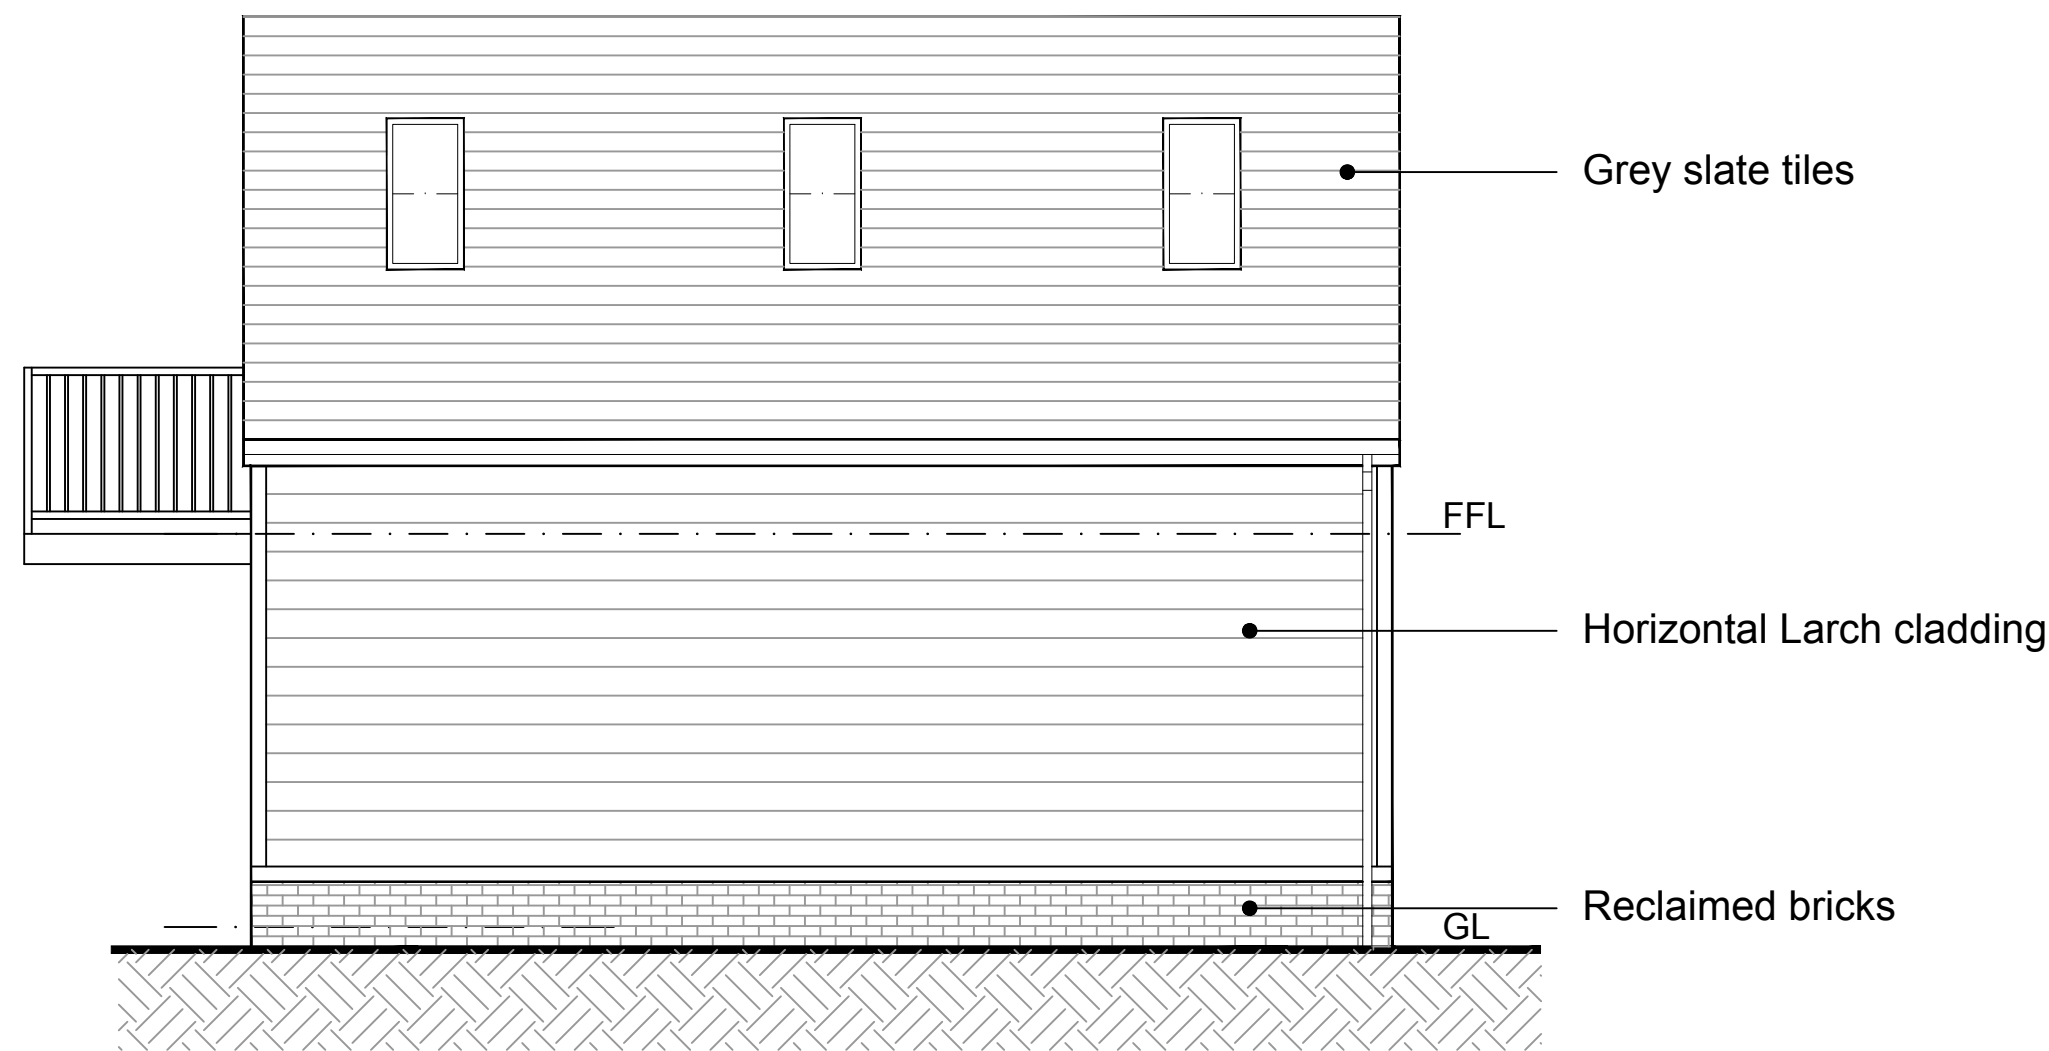


PROPOSED SIDE ELEVATION

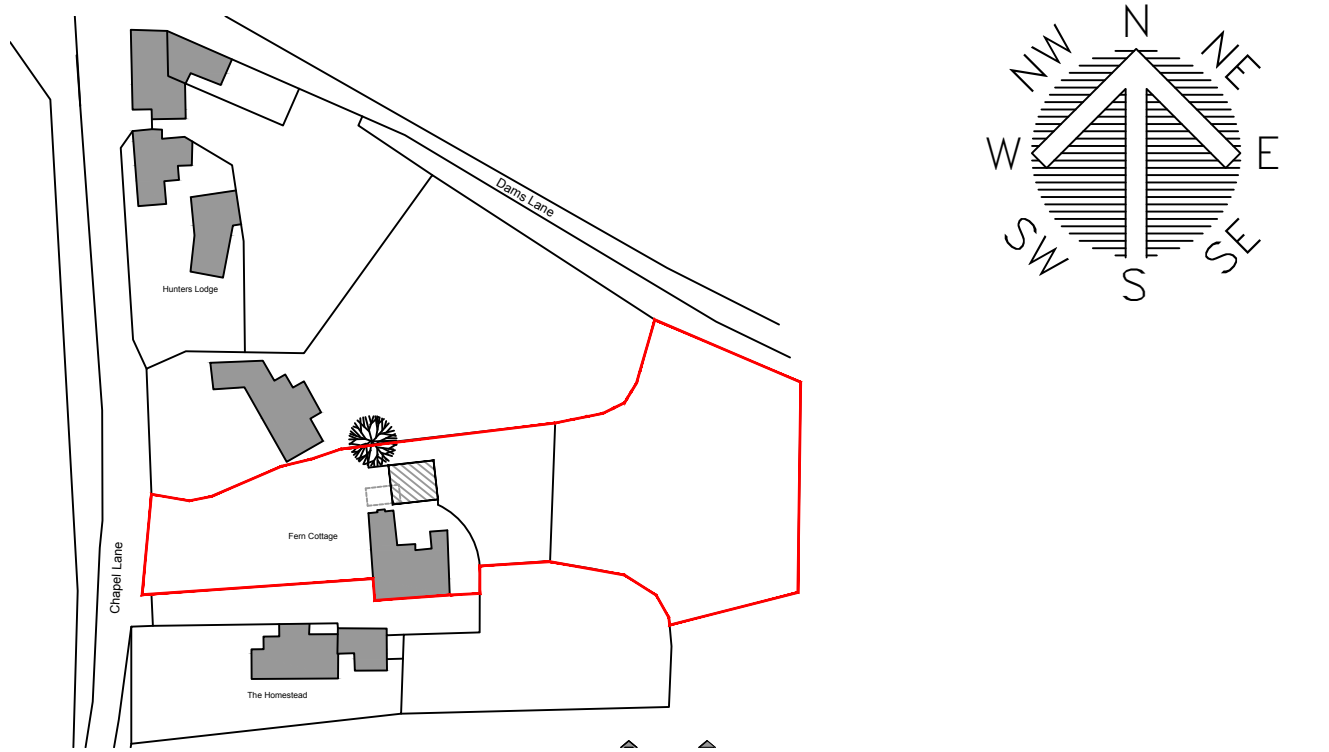

PROPOSED LOCATION PLAN - 1:1250

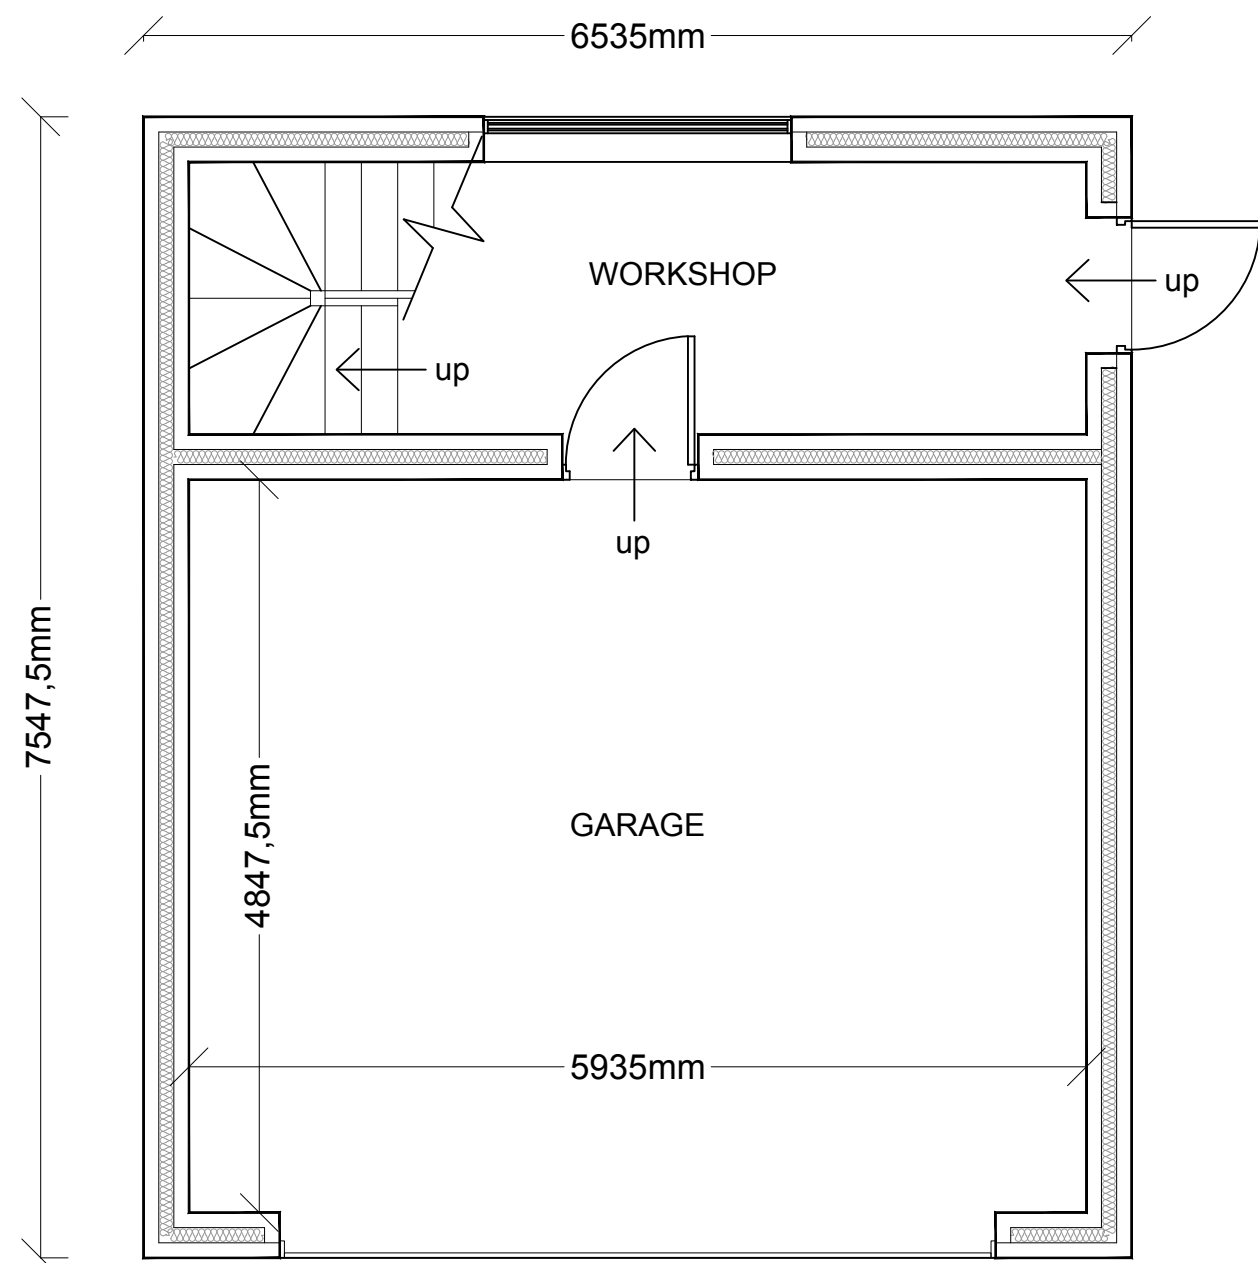

PROPOSED GROUND FLOOR PLAN

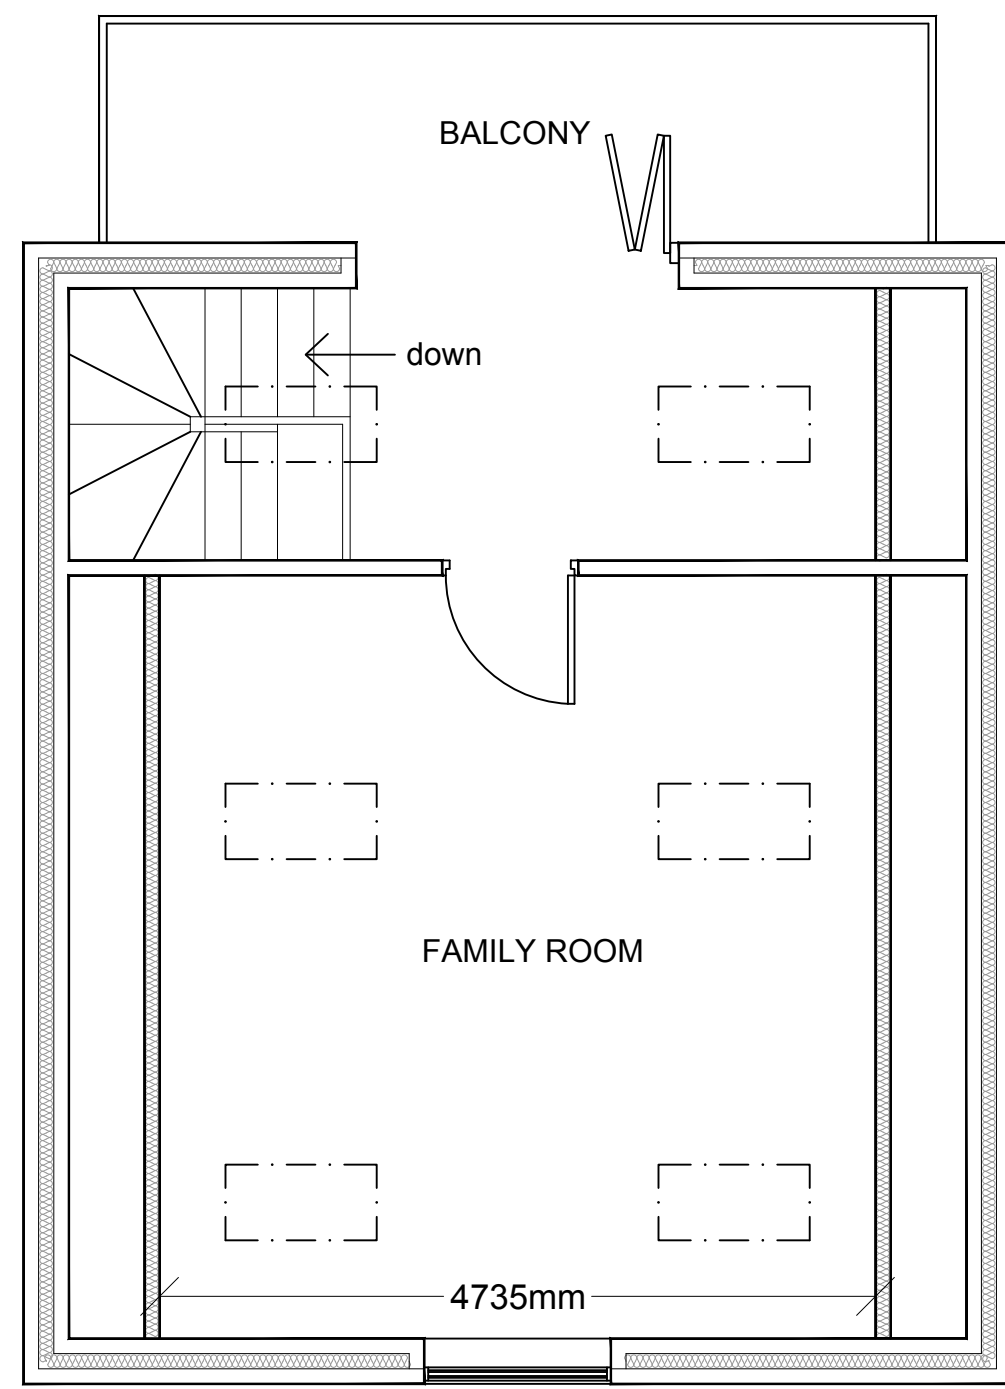

PROPOSED FIRST FLOOR PLAN



4 Ridge House, Ridge House Drive, Festival Park, S-O-T. ST1 5SJ
Office 01782 216912 WWW.FOREFRONTDC.COM

CLIENT

MR R BATTISON

PROJECT

Proposed demolition of existing Garage and erection of replacement Garage with Workshop and Family Room at Fern Cottage, Chapel Lane, Gratton, Staffs. ST9 9AN

TITLE

Proposed Floor Plans and Elevations

<u>SCALE</u>		<u>DRAWN</u>
1:50 / 1:500 / 1:1250 @ A1		ATG
<u>DRG NO.</u>	<u>DATE</u>	
21-RB-02	13 / 07 / 21	
REV.	DESCRIPTION	DATE