


ELEVATION PLANS

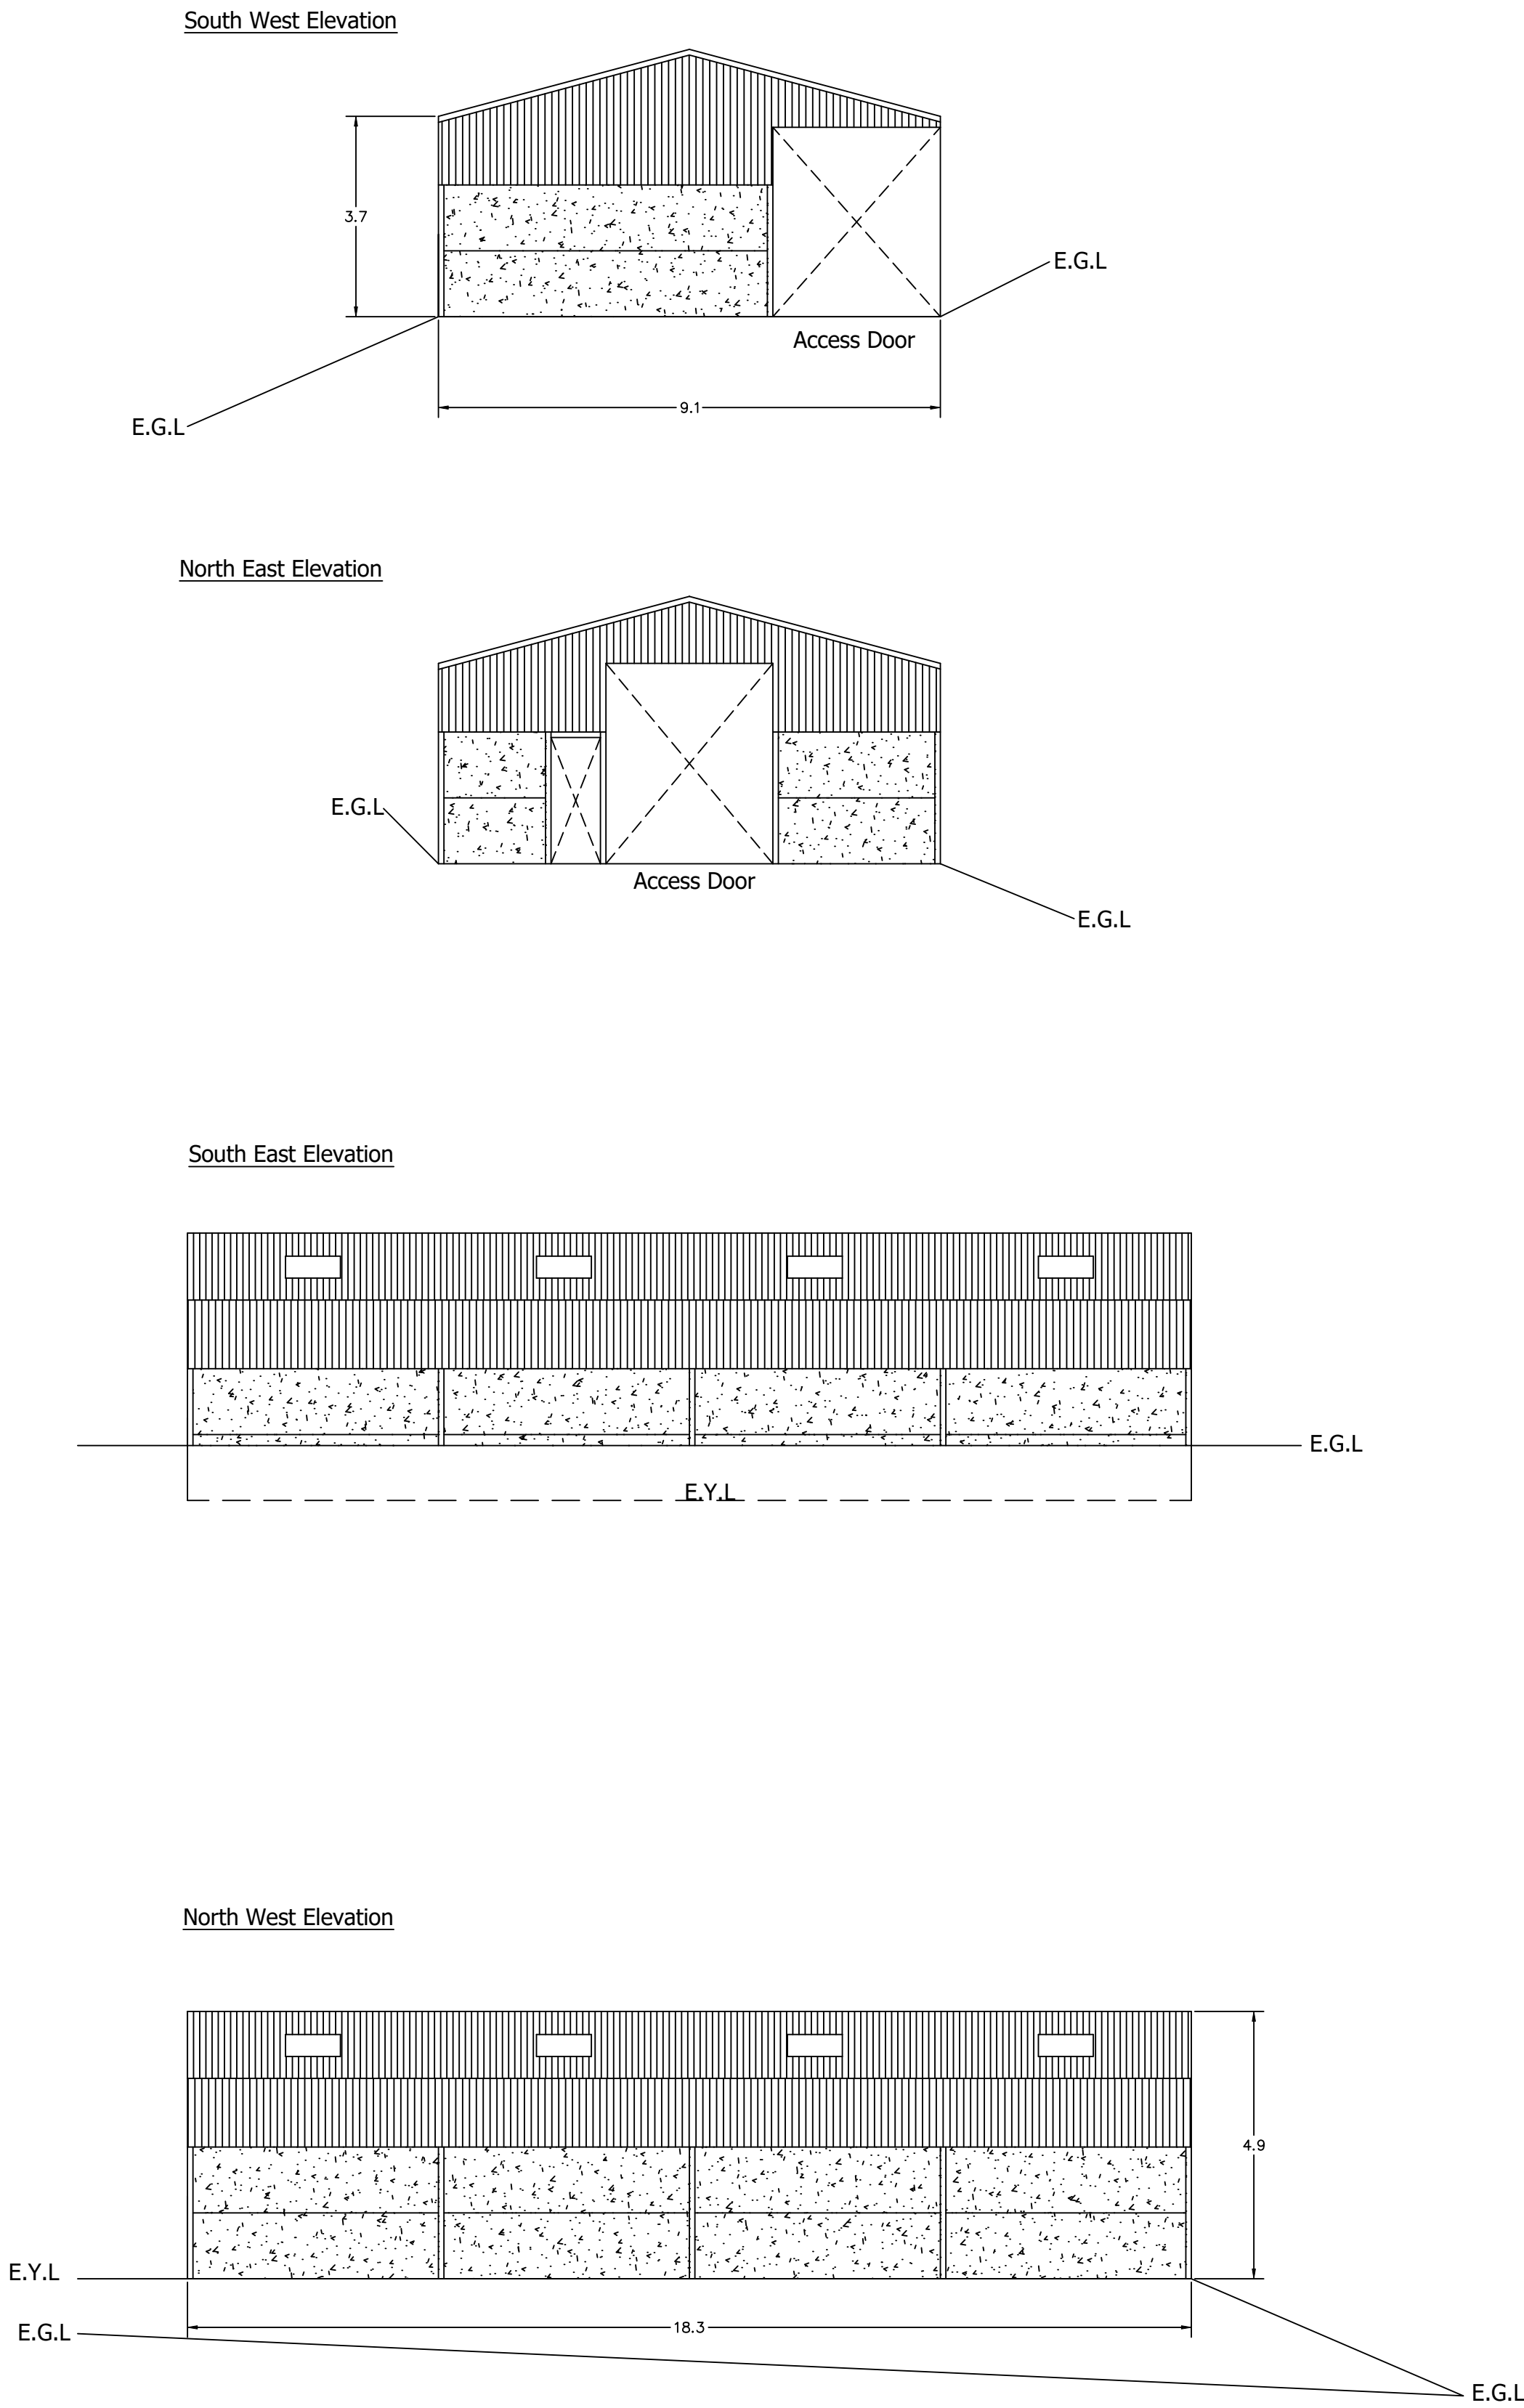

DRAWING NOTES:-

Elevations - Concrete panels with Juniper Green profile sheets above

Roof - Natural Grey Fibre Cement sheets with opaque roof sheets


Access Doors - galvanised roller shutter doors

Pedestrian Door - galvanised sheeted


E.G.L - Existing Ground Level

E.Y.L - Existing Yard Level

FLOOR PLAN

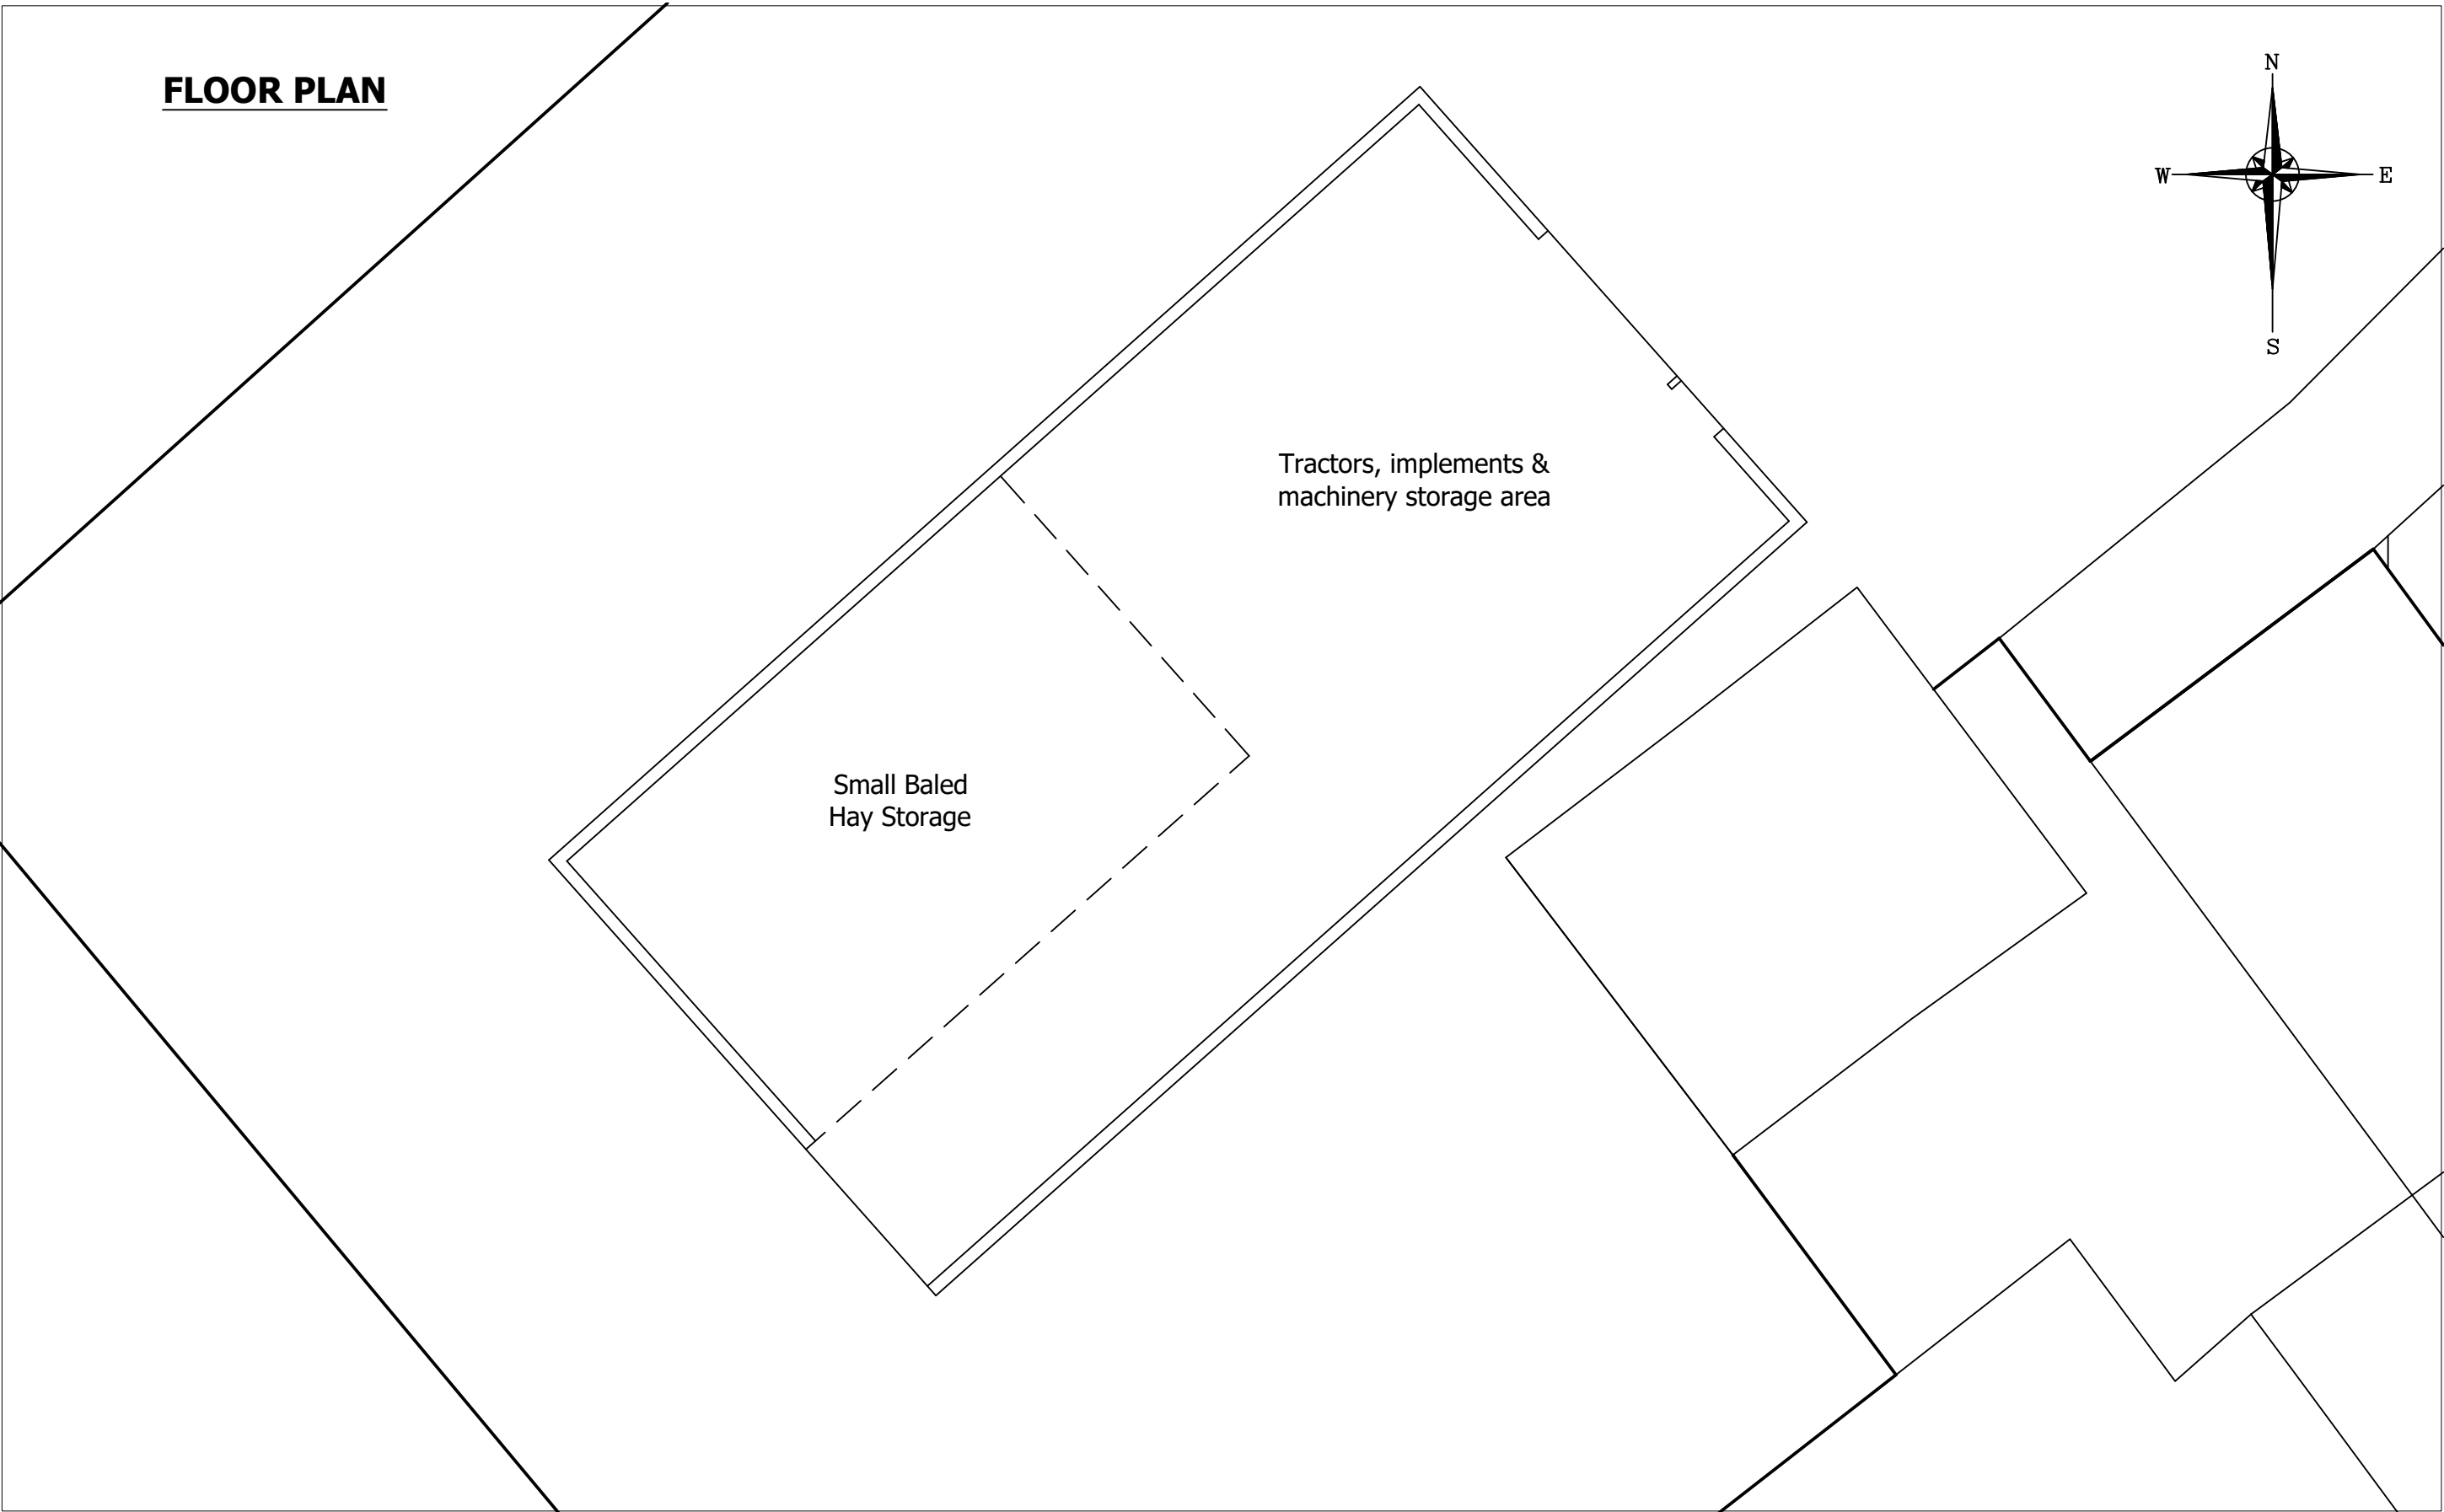

ROOF PLAN

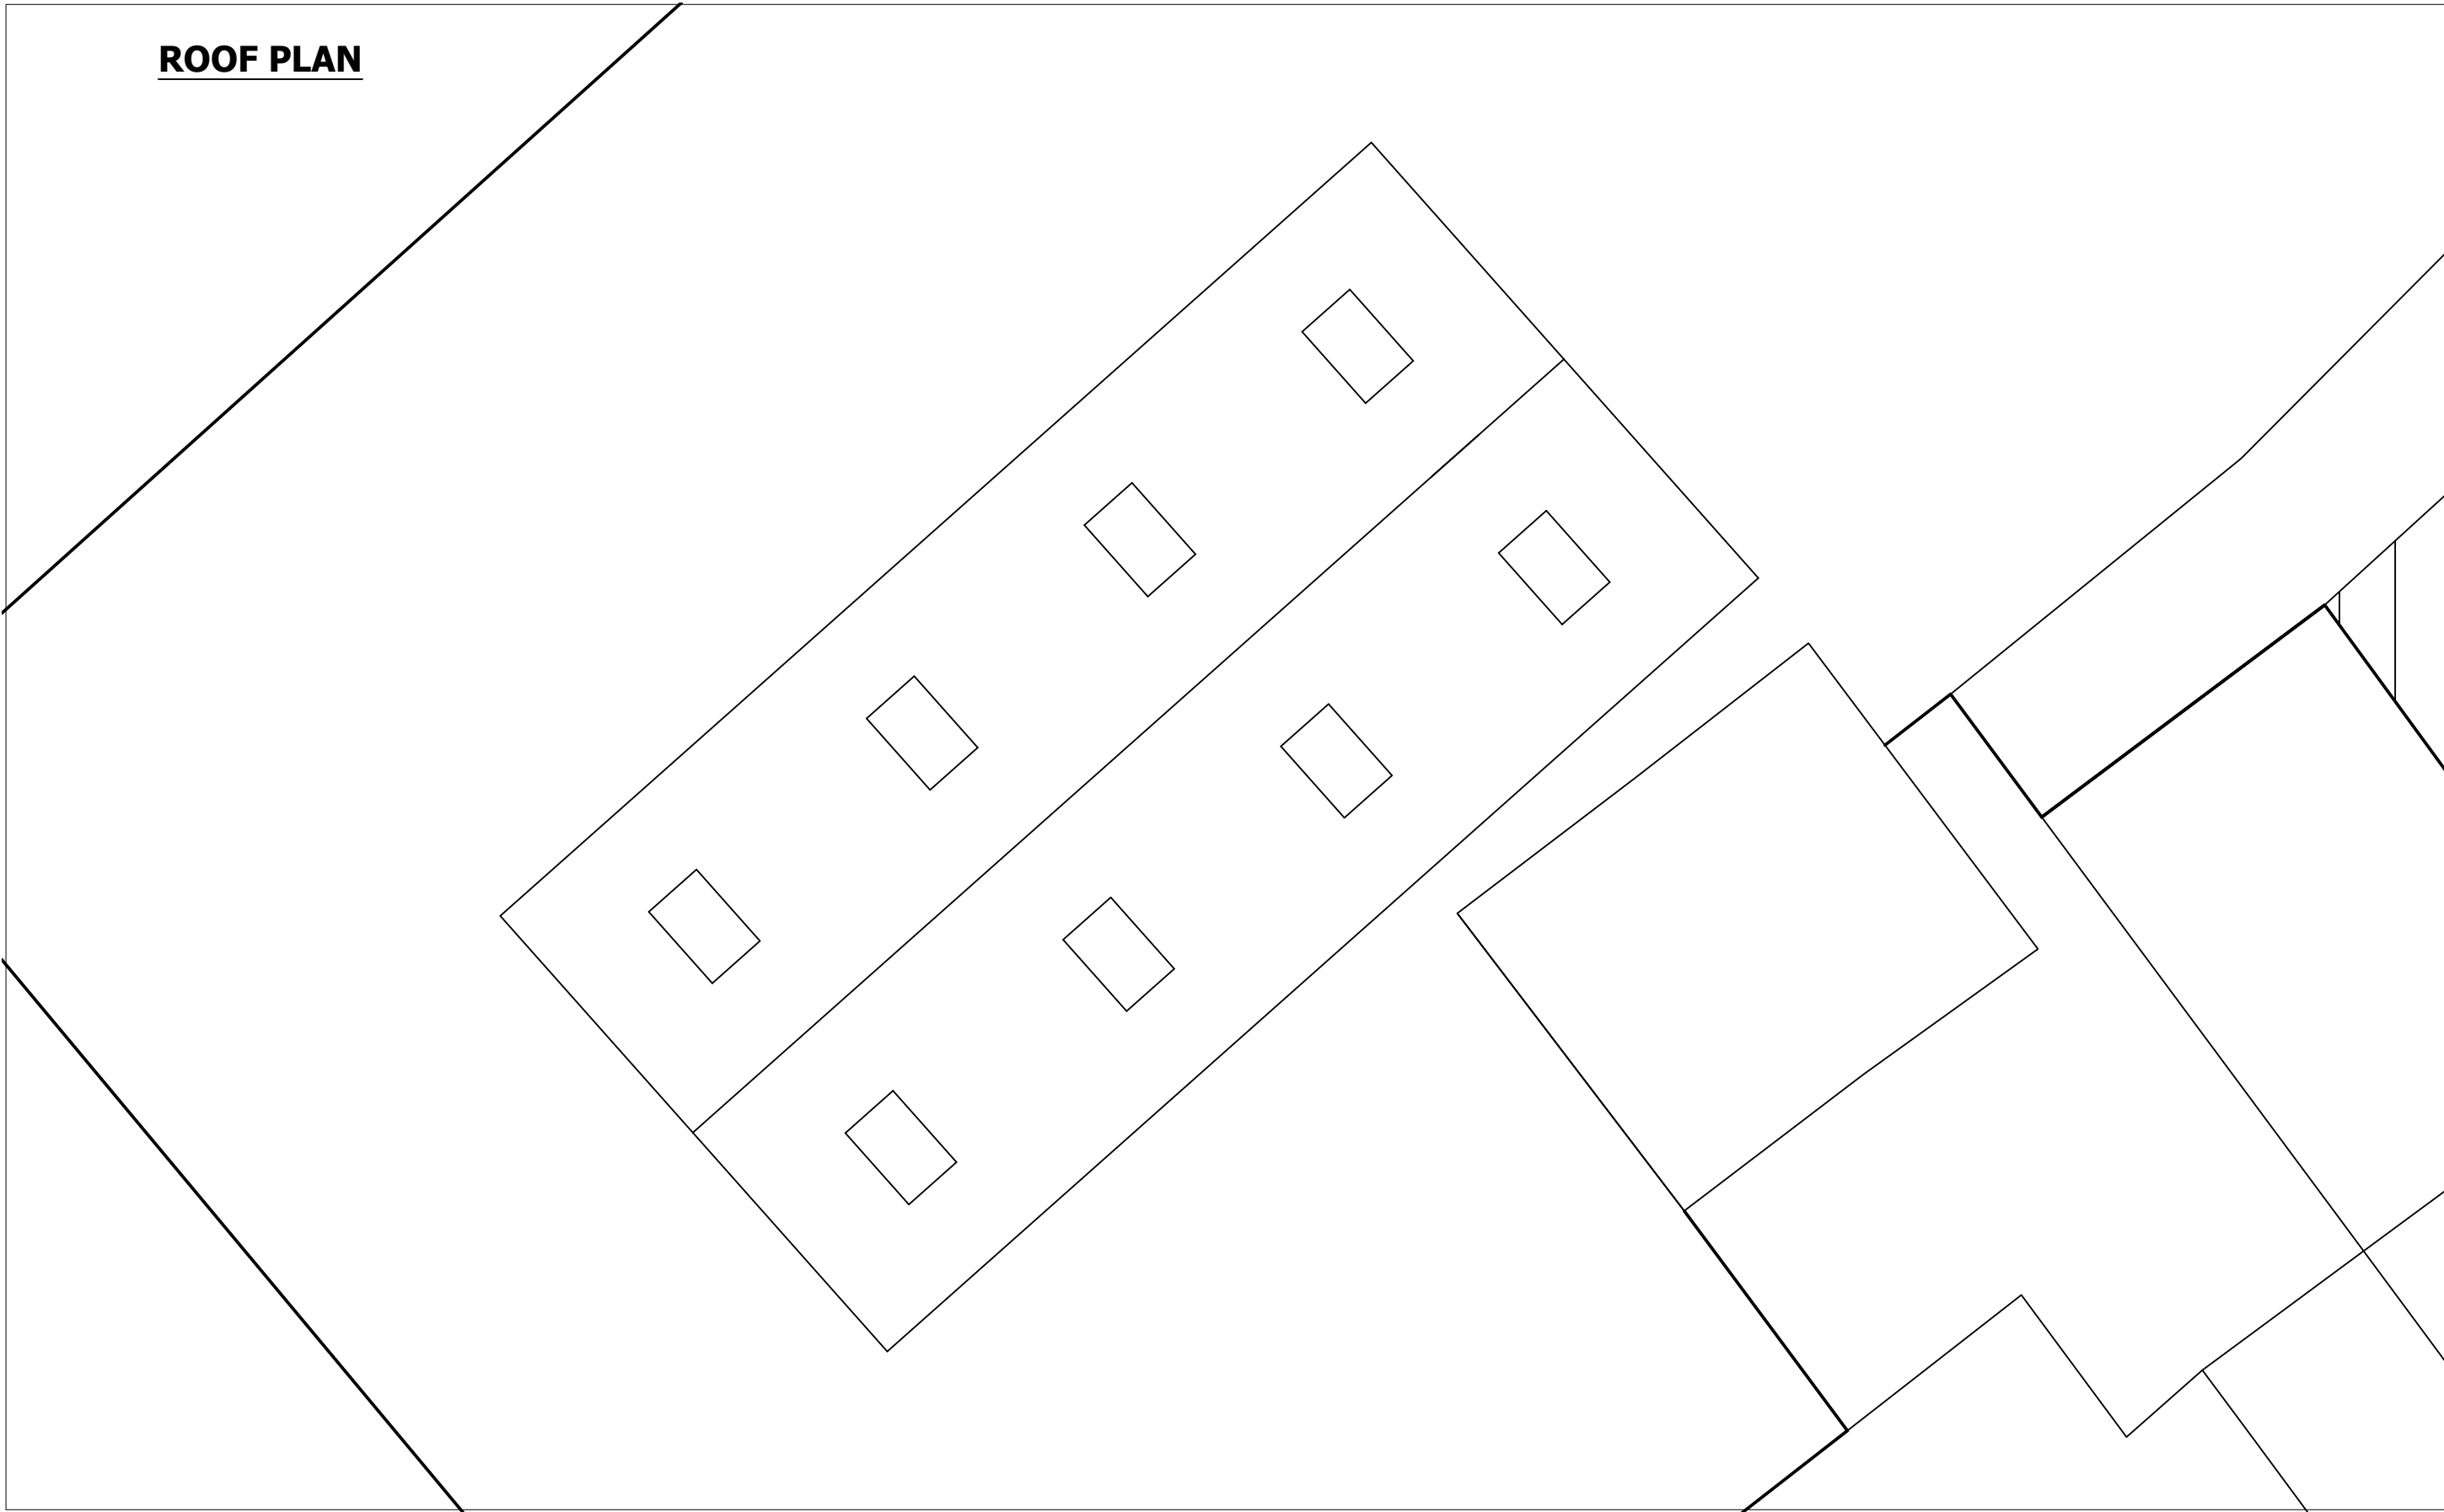

Reproduced from Ordnance Survey digital map data, 1:2500 scale, by permission of Ordnance Survey on behalf of The Controller of Her Majesty's Stationery Office.
© Crown copyright. All rights reserved. Licence Number: 100005813

Bagshaws LLP Vine House, Ashbourne, Derbyshire. DE6 1AE Telephone: 01335 342201 opt:2 www.bagshaws.com	Applicant: Mr J Bishop & Ms J Potter Coates Cottage Farm, Pethills Lane Winkhill, Leek, ST13 7PQ	
	Proposal: Erection of Agricultural Building	
	Scales: 1:100 @ A1	Detail: Elevation, Floor & Roof Plan
	Date: 20th July 2021	Drawing No. 14696-003