

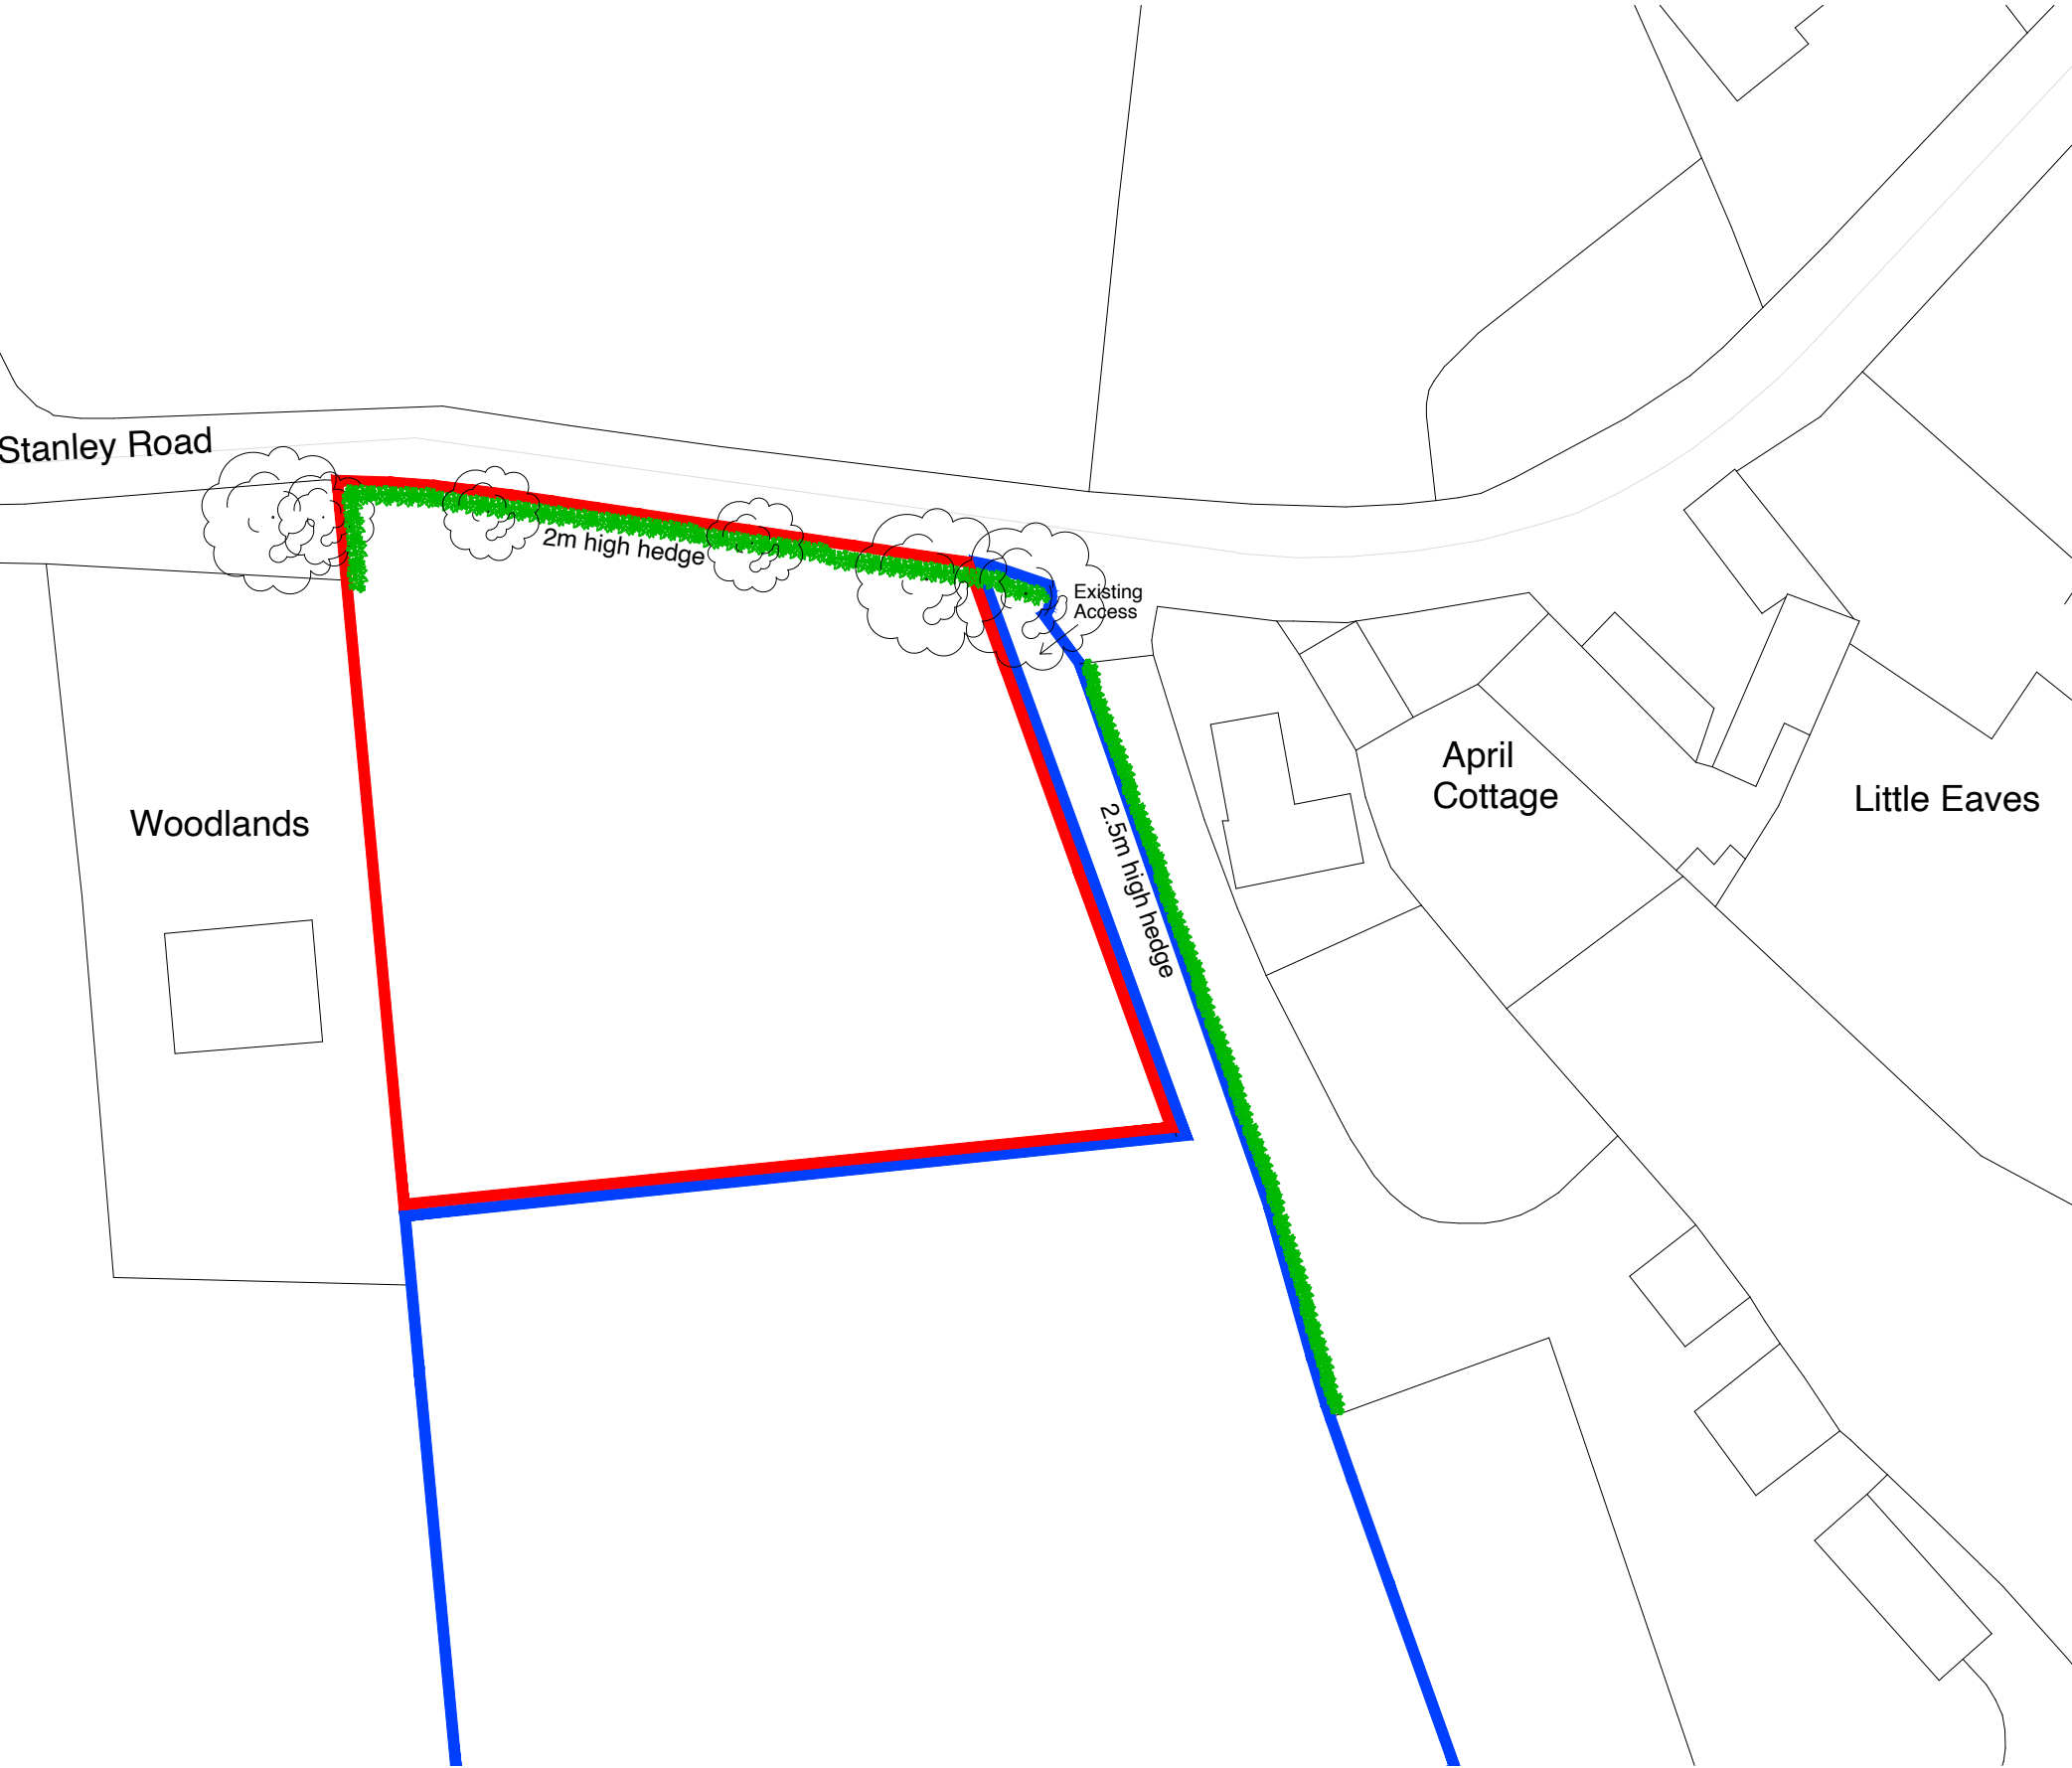


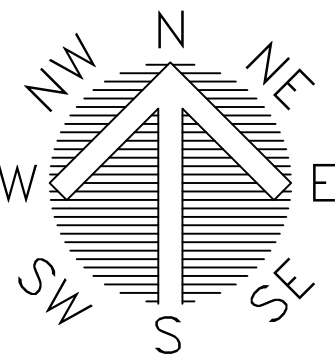

EXISTING SITE PLAN - 1:500

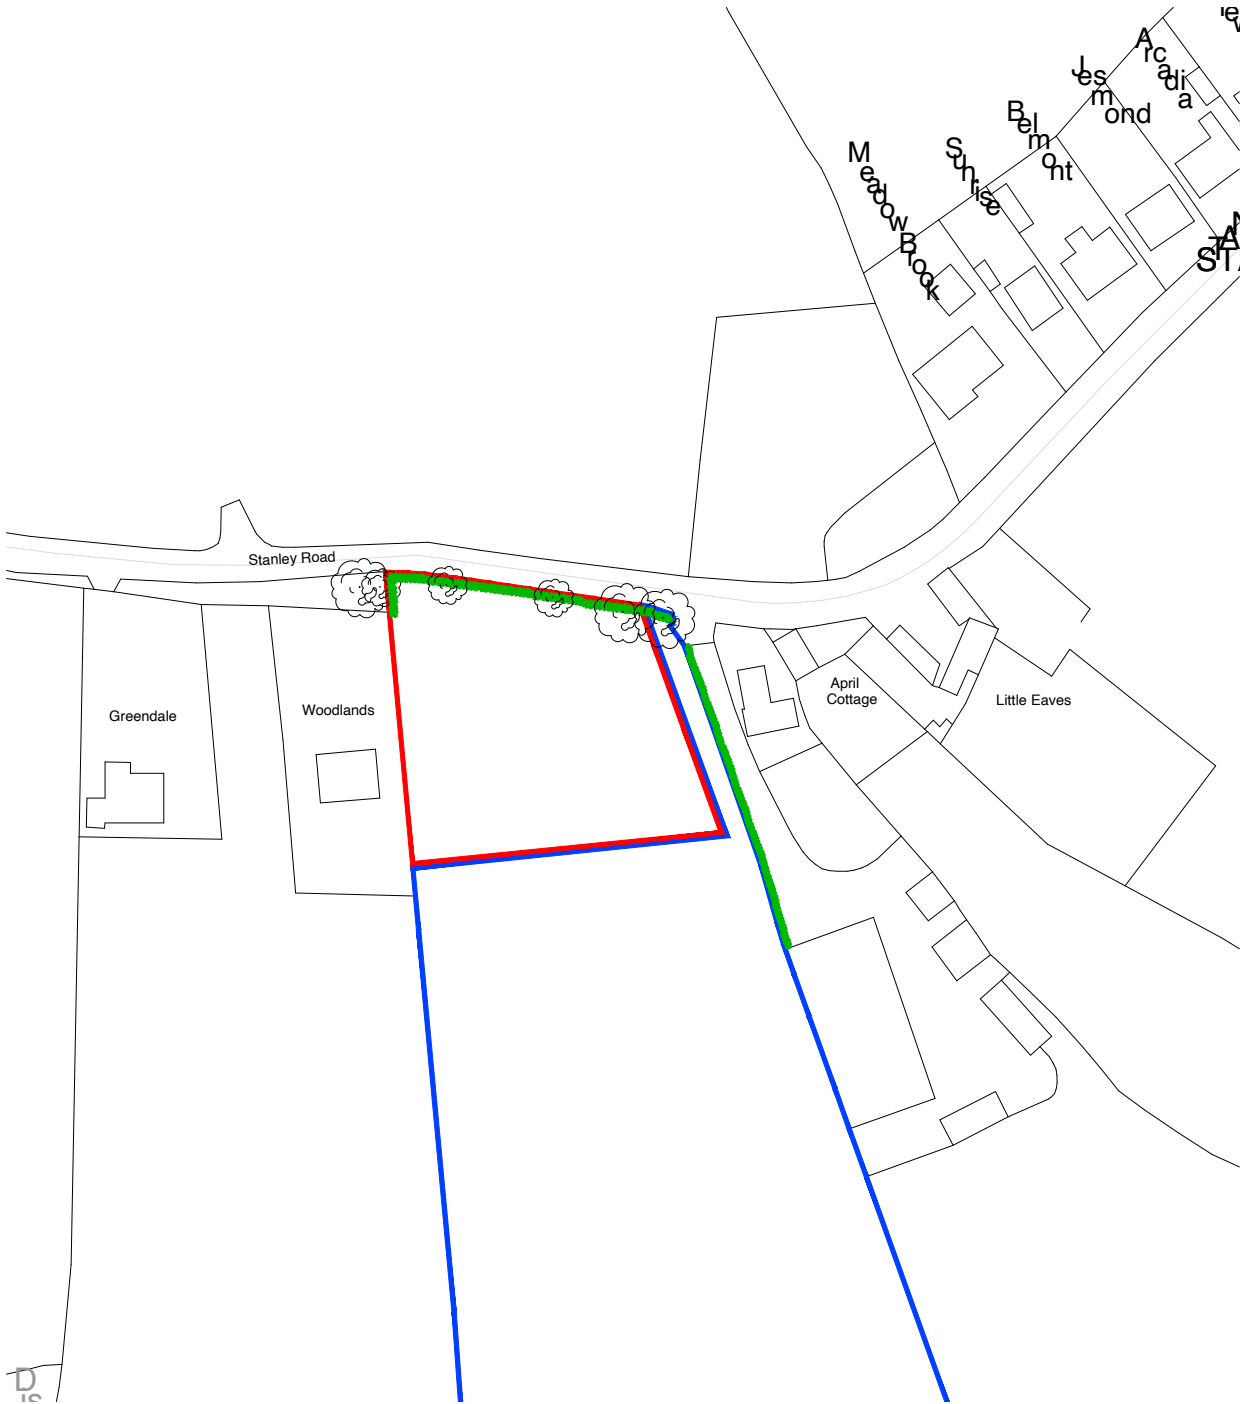

EXISTING LOCATION PLAN - 1:1250

- APPLICATION SITE
- LAND UNDER OWNERSHIP



FOREFRONT

DEVELOPMENT CONSULTING

4 Ridge House, Ridge House Drive, Festival Park, S-O-T. ST1 5SJ
Office 01782 216912 WWW.FOREFRONTDC.COM

CLIENT

MR & MRS DAWSON

PROJECT

Outline application for a detached dwelling to land off Stanley Road, Stockton Brook, Stoke-On-Trent, Staffordshire Moorlands, Staffordshire. ST9 9LL

TITLE

Existing Site/ Location Plans
Crown copyright and Ordnance Survey 0100031673

<u>SCALE</u>	<u>DRAWN</u>	
1:500 / 1:1250 @ A2		
<u>DRG NO.</u>	<u>DATE</u>	
21-120-01	07 / 07 / 21	
<u>REV.</u>	<u>DESCRIPTION</u>	<u>DATE</u>

The contents of this drawing are the copyright of Forefront Development Consulting