



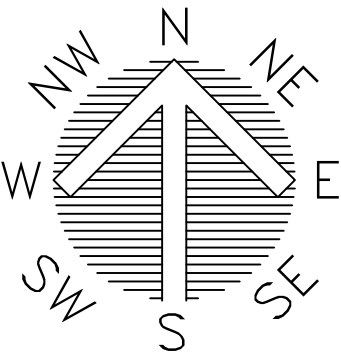

PROPOSED SITE PLAN - 1:500

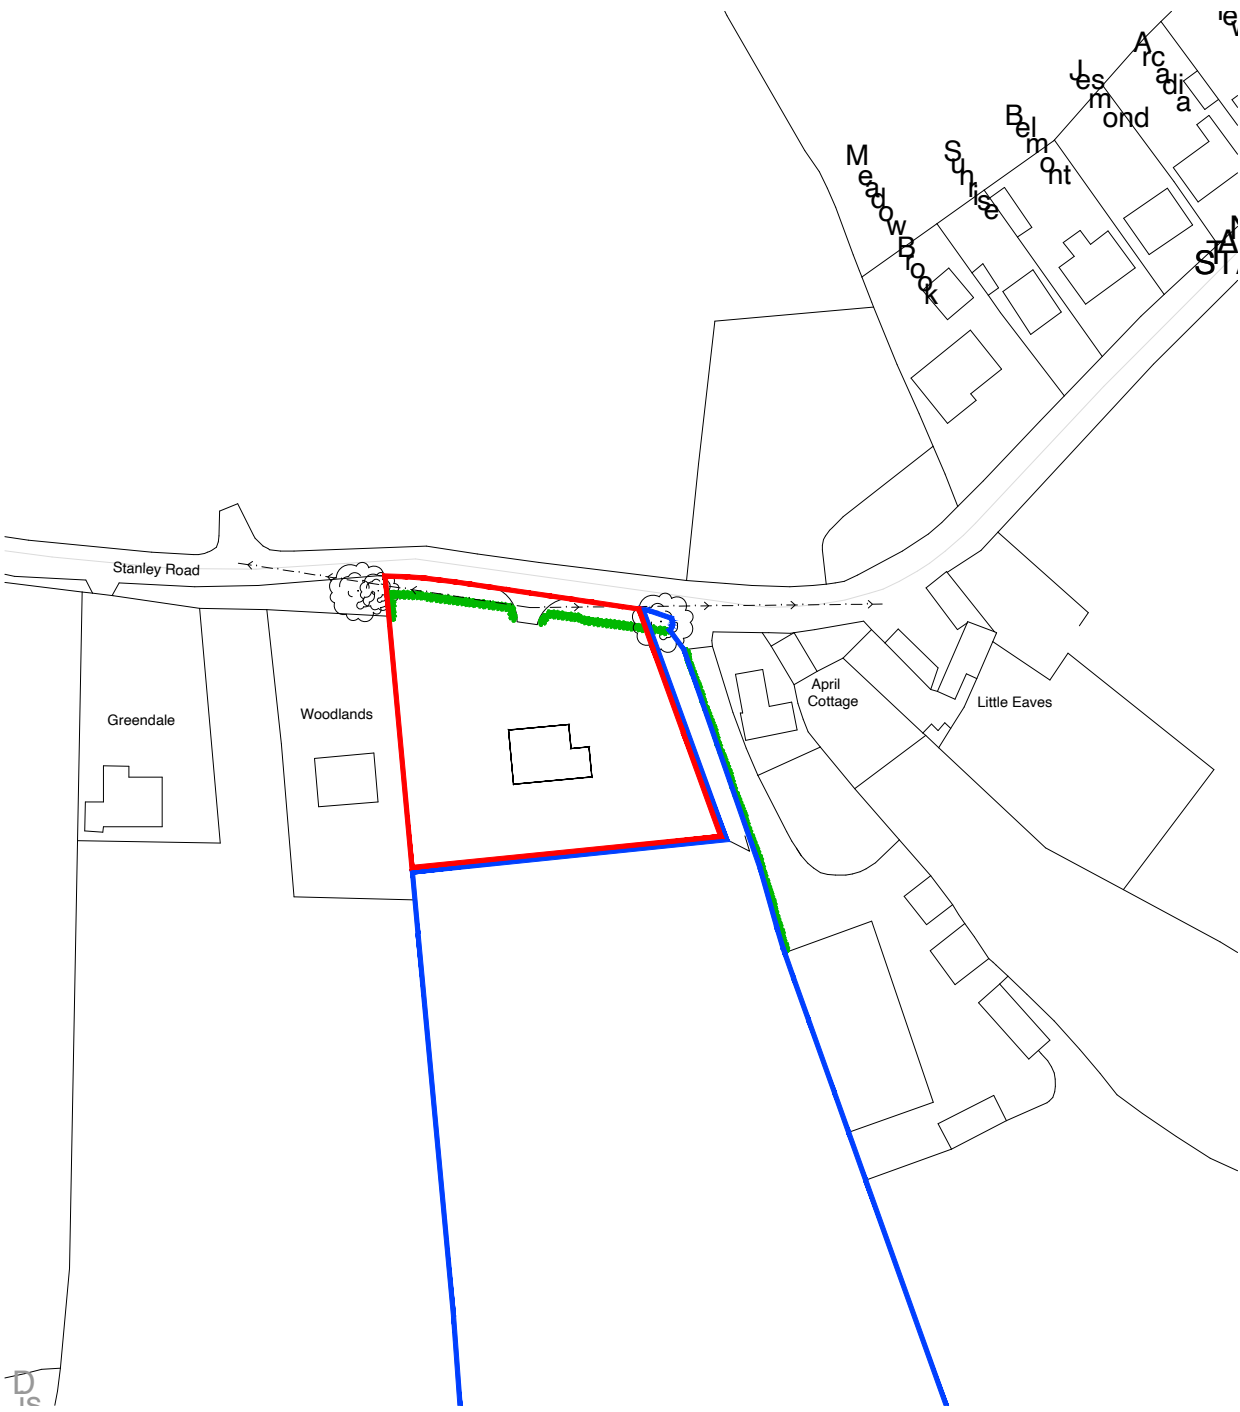

PROPOSED LOCATION PLAN - 1:1250



FOREFRONT
DEVELOPMENT CONSULTING

4 Ridge House, Ridge House Drive, Festival Park, S-O-T. ST1 5SJ
Office 01782 216912 WWW.FOREFRONTDC.COM

CLIENT

MR & MRS DAWSON

PROJECT

Outline application for a detached dwelling to land off Stanley Road, Stockton Brook, Stoke-On-Trent, Staffordshire Moorlands, Staffordshire. ST9 9LL

TITLE

Proposed Site / Location Plans
Crown copyright and Ordnance Survey 0100031673

SCALE

1:500 / 1:1250 @ A2

DRAWN

DRG NO.

21-120-02

DATE

19 / 07 / 21

REV.

DESCRIPTION

DATE

The contents of this drawing are the copyright of Forefront Development Consulting .