


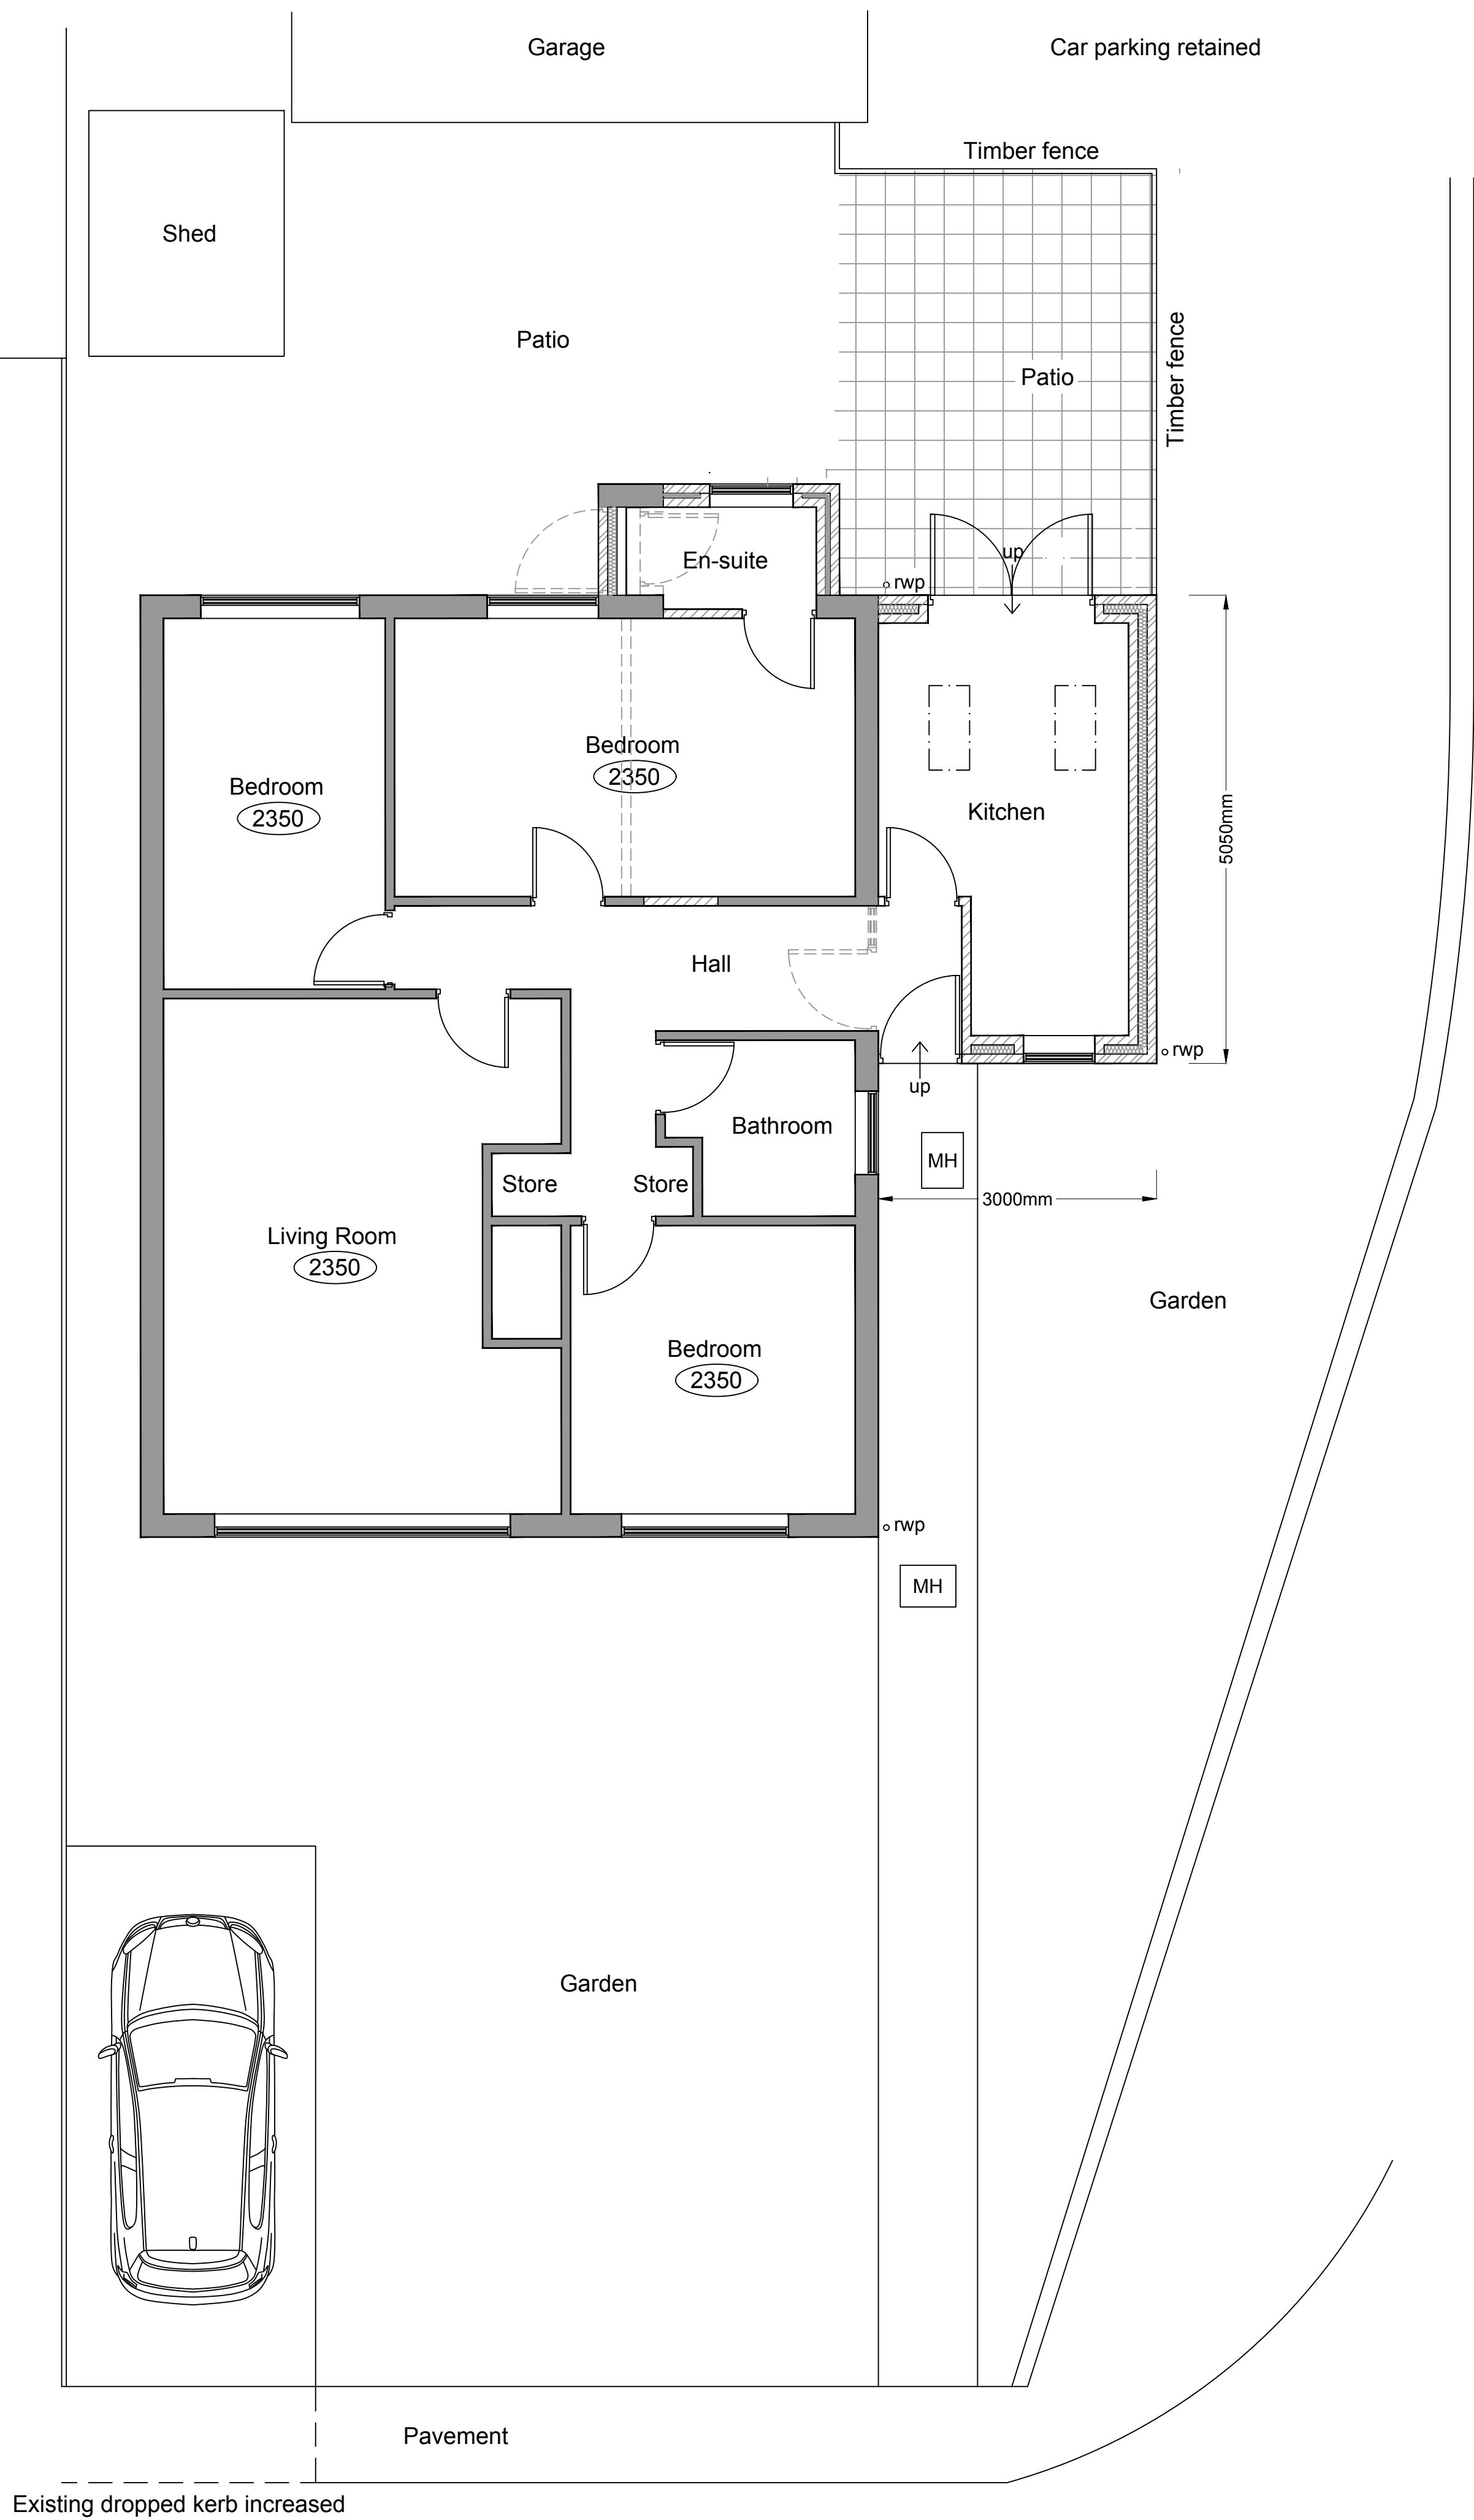


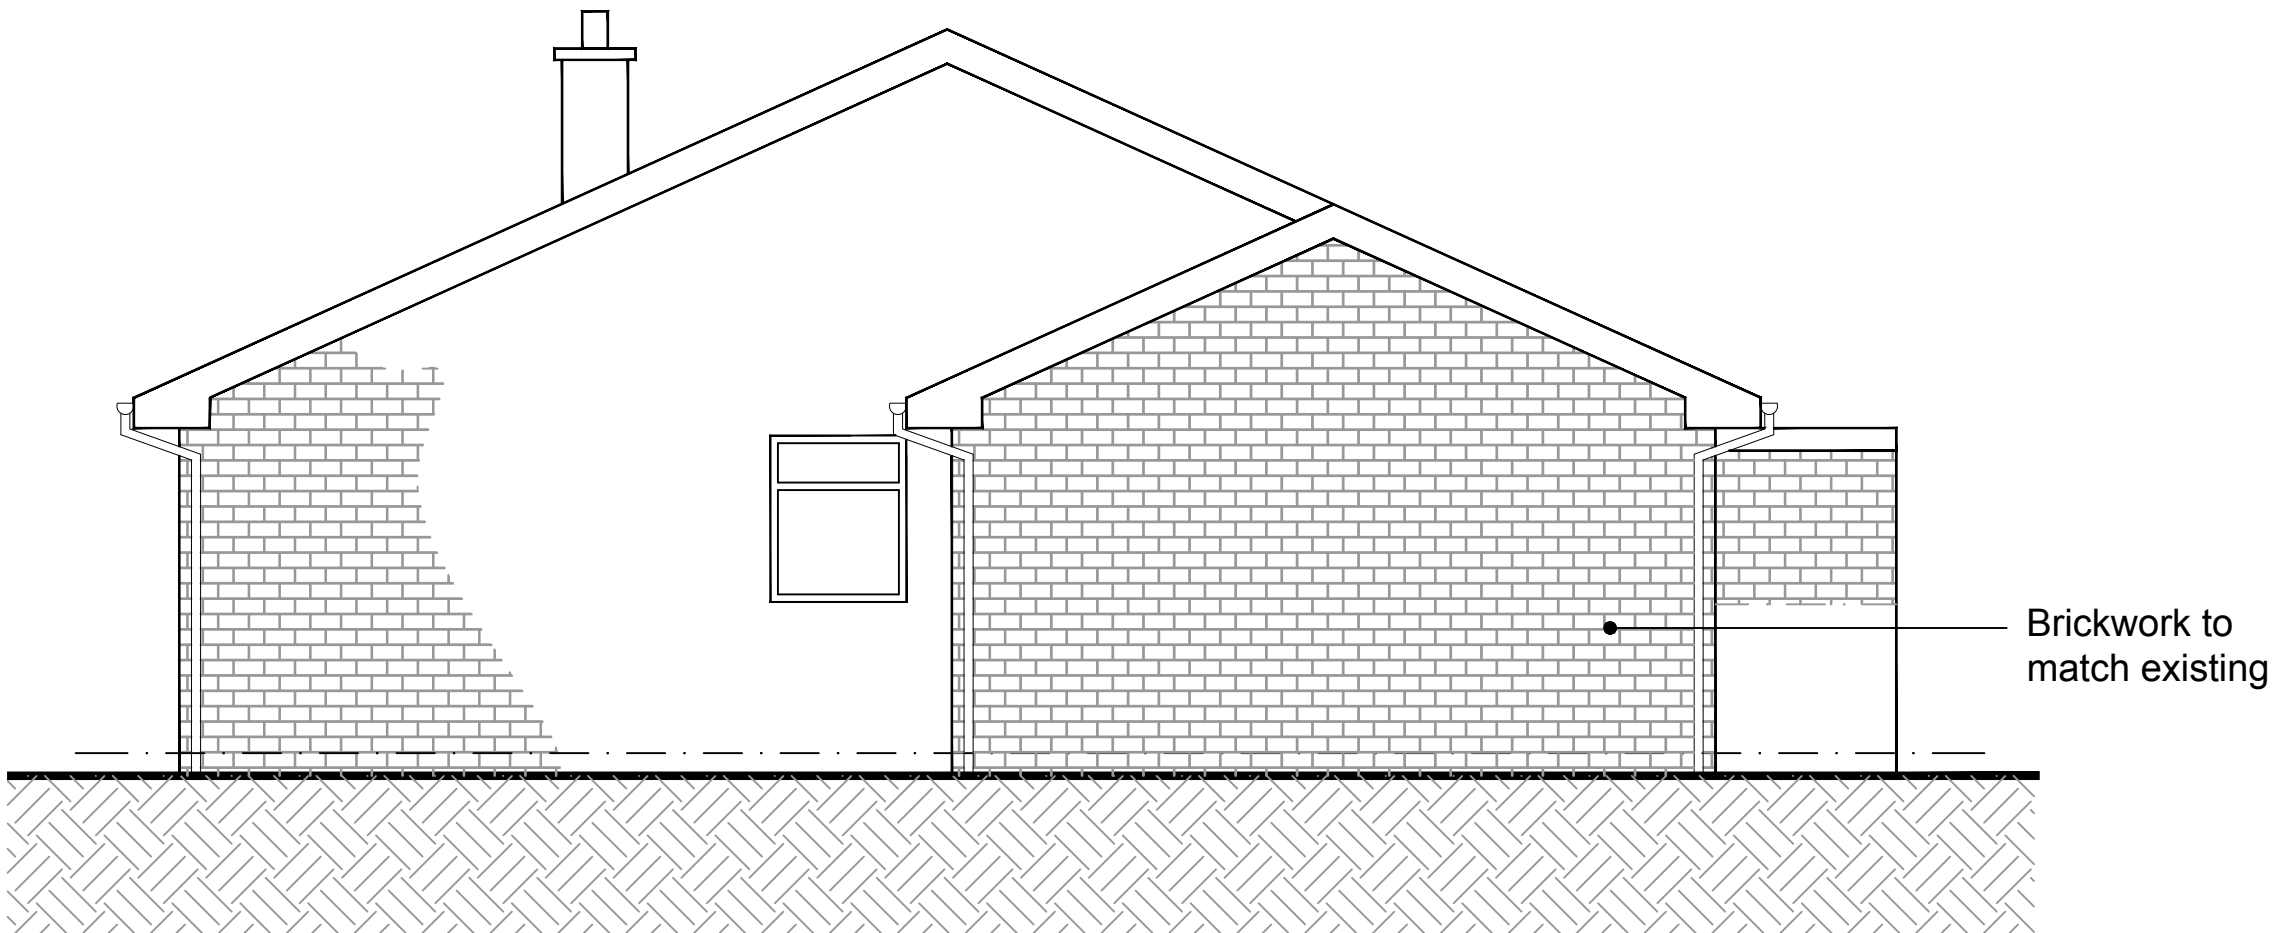


PROPOSED GROUND FLOOR PLAN

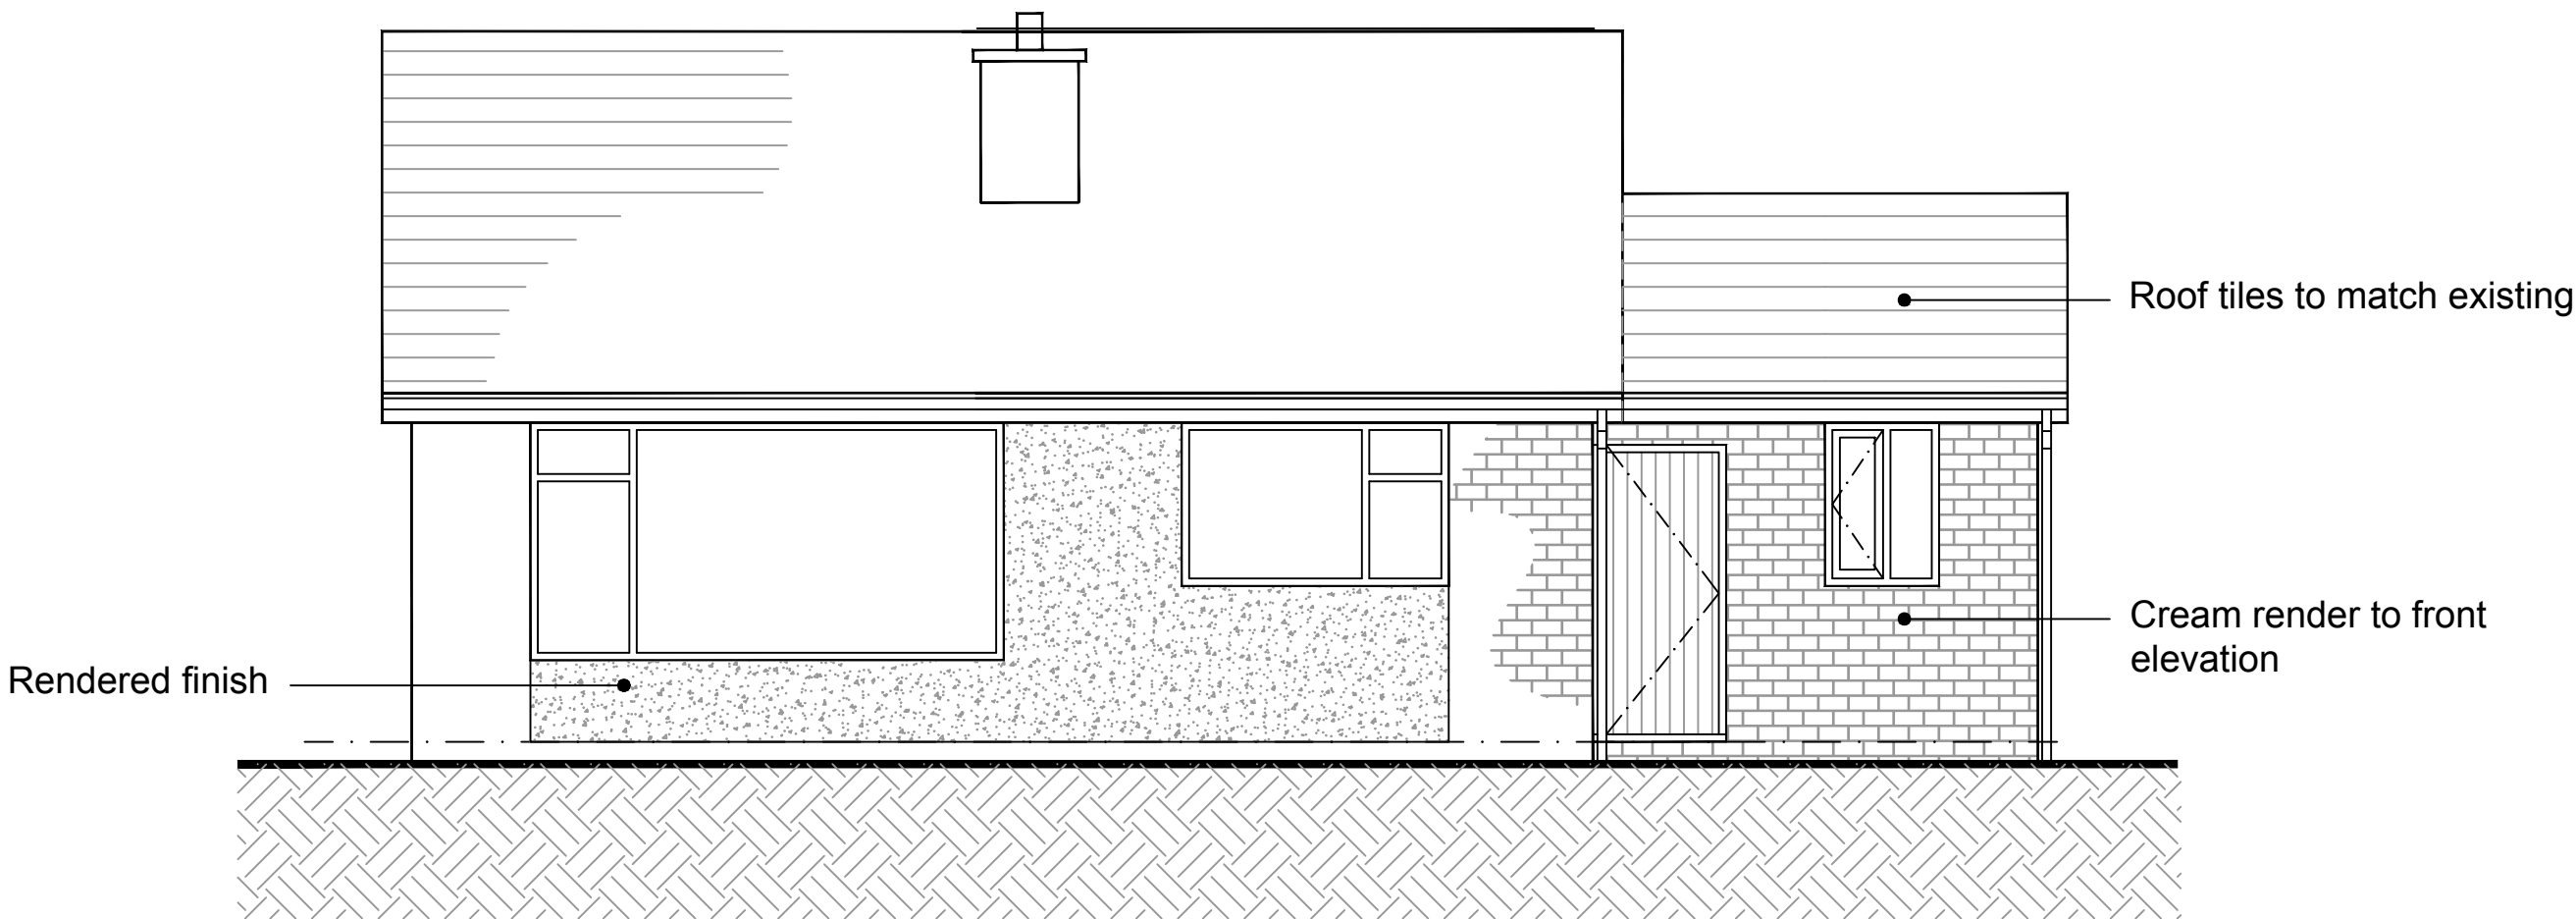


PROPOSED SIDE ELEVATION

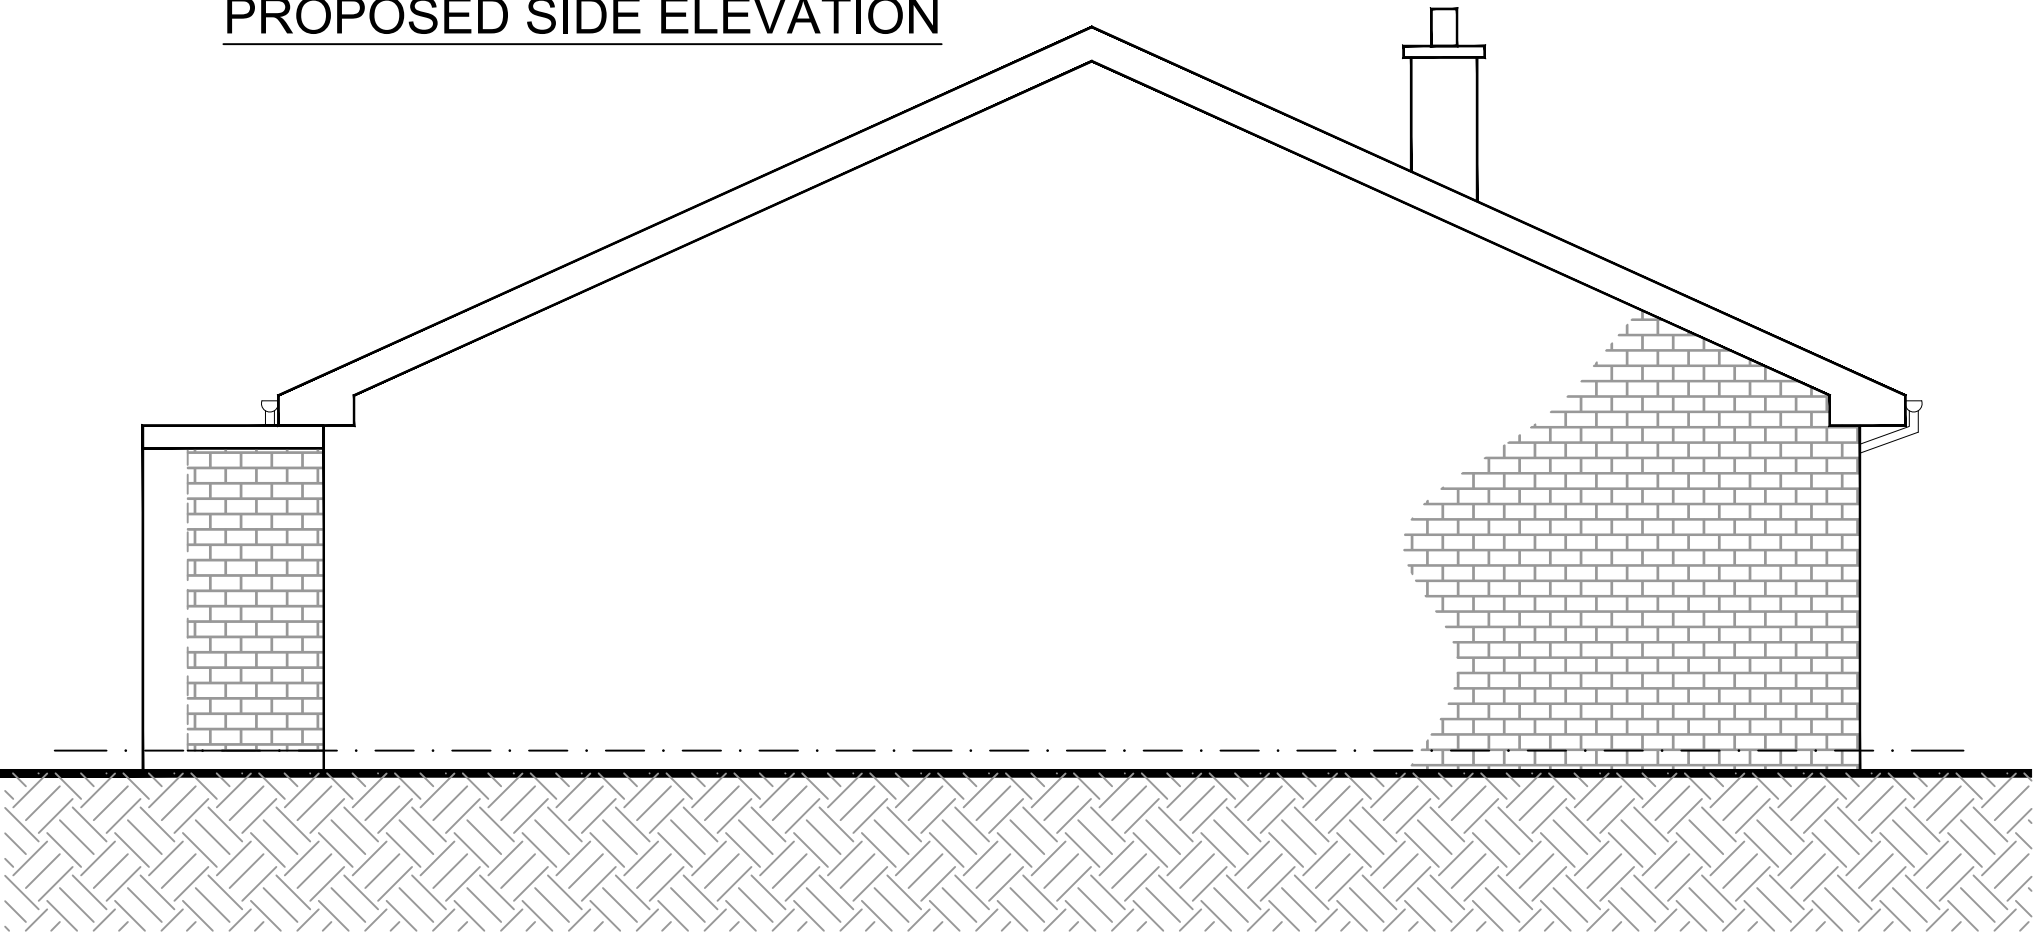

PROPOSED SIDE ELEVATION

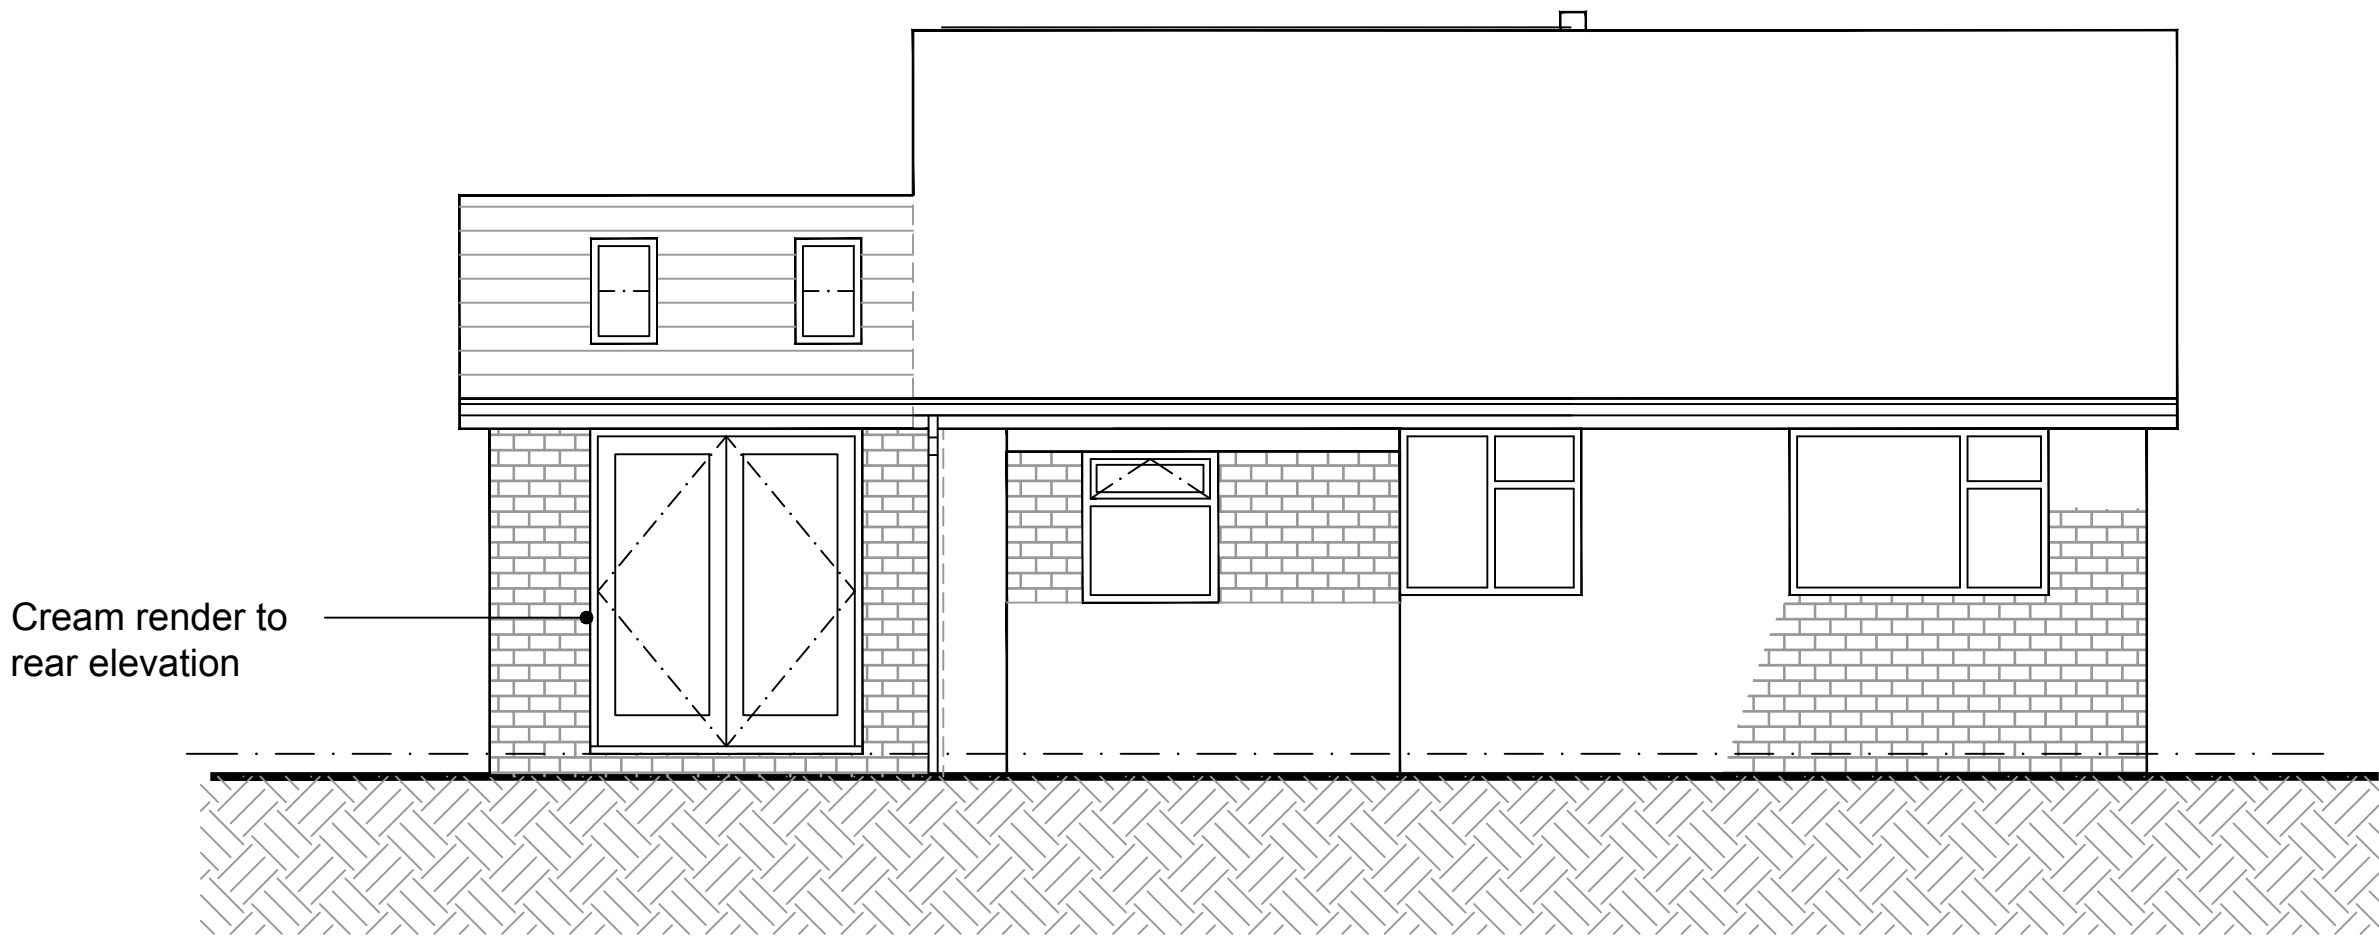

PROPOSED REAR ELEVATION

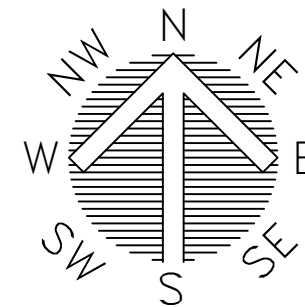

PROPOSED SITE PLAN - 1:500



PROPOSED LOCATION PLAN - 1:1250



FOREFRONT

DEVELOPMENT CONSULTING

4 Ridge House, Ridge House Drive, Festival Park, S-O-T, ST1 5SJ
Office 01782 216912 WWW.FOREFRONTDC.COM

CLIENT

MR R INSKIP-CLARKSON

PROJECT

Proposed single storey side extension and elevational alterations at 2 Bala Grove, Cheadle, Staffs. ST10 1SY

TITLE

Existing Floor Plan and Elevations
Crown copyright and Ordnance Survey 0100031673

SCALE

1:50 @ A1

DRG NO.

21-RI-01

DRAWN

ATG

DATE

24 / 06 / 21

REV.

A

DESCRIPTION

Extension width reduced
Car parking details added

DATE

22-07-21