


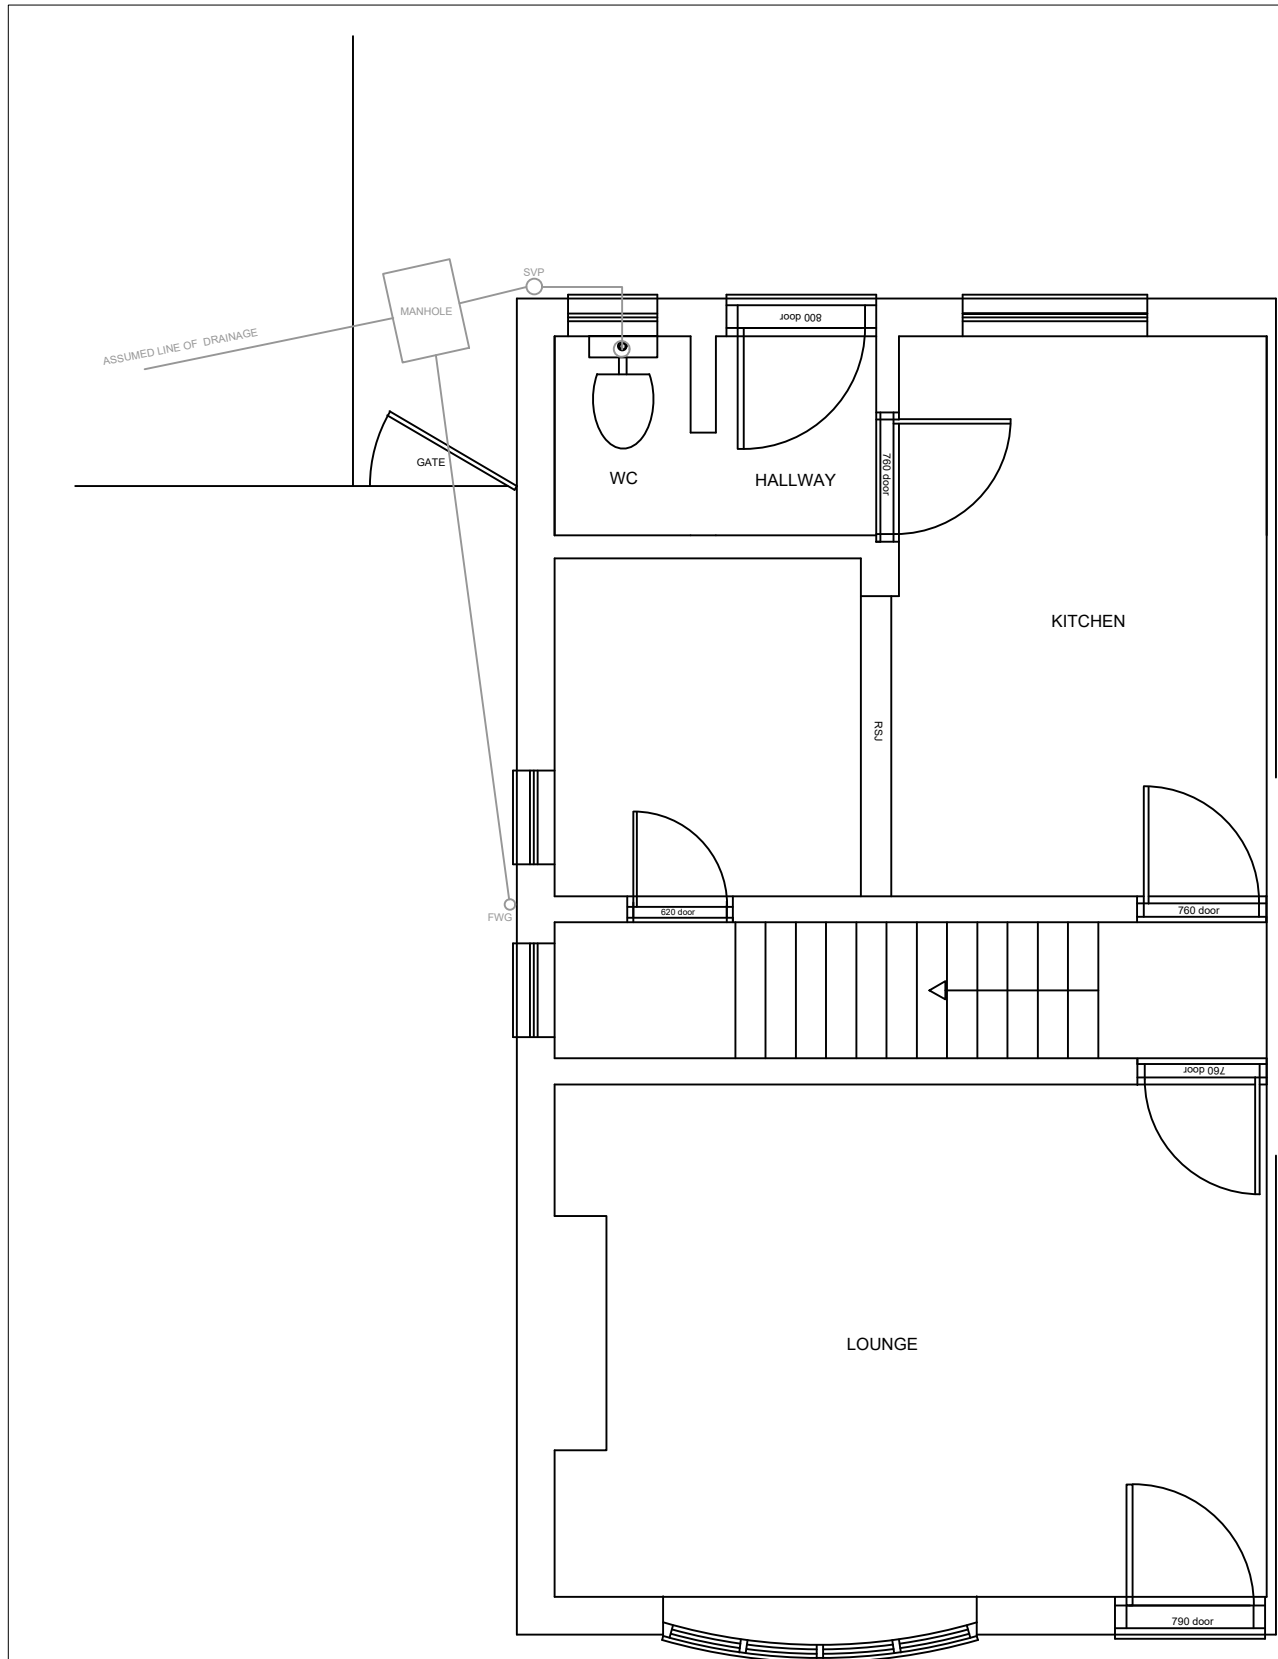


EXISTING GROUND FLOOR 1:50




EXISTING FRONT ELEVATION 1:50




EXISTING REAR ELEVATION 1:50

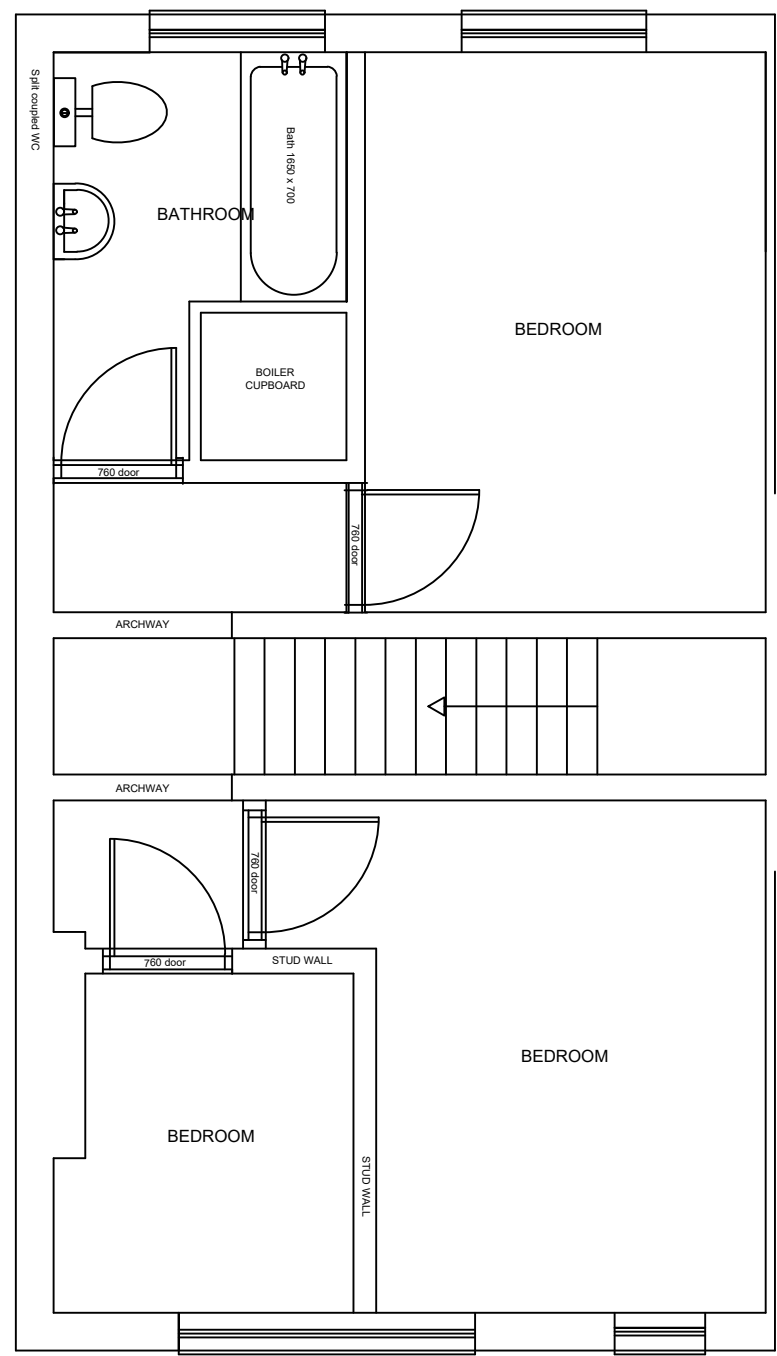

EXISTING FIRST FLOOR 1:50

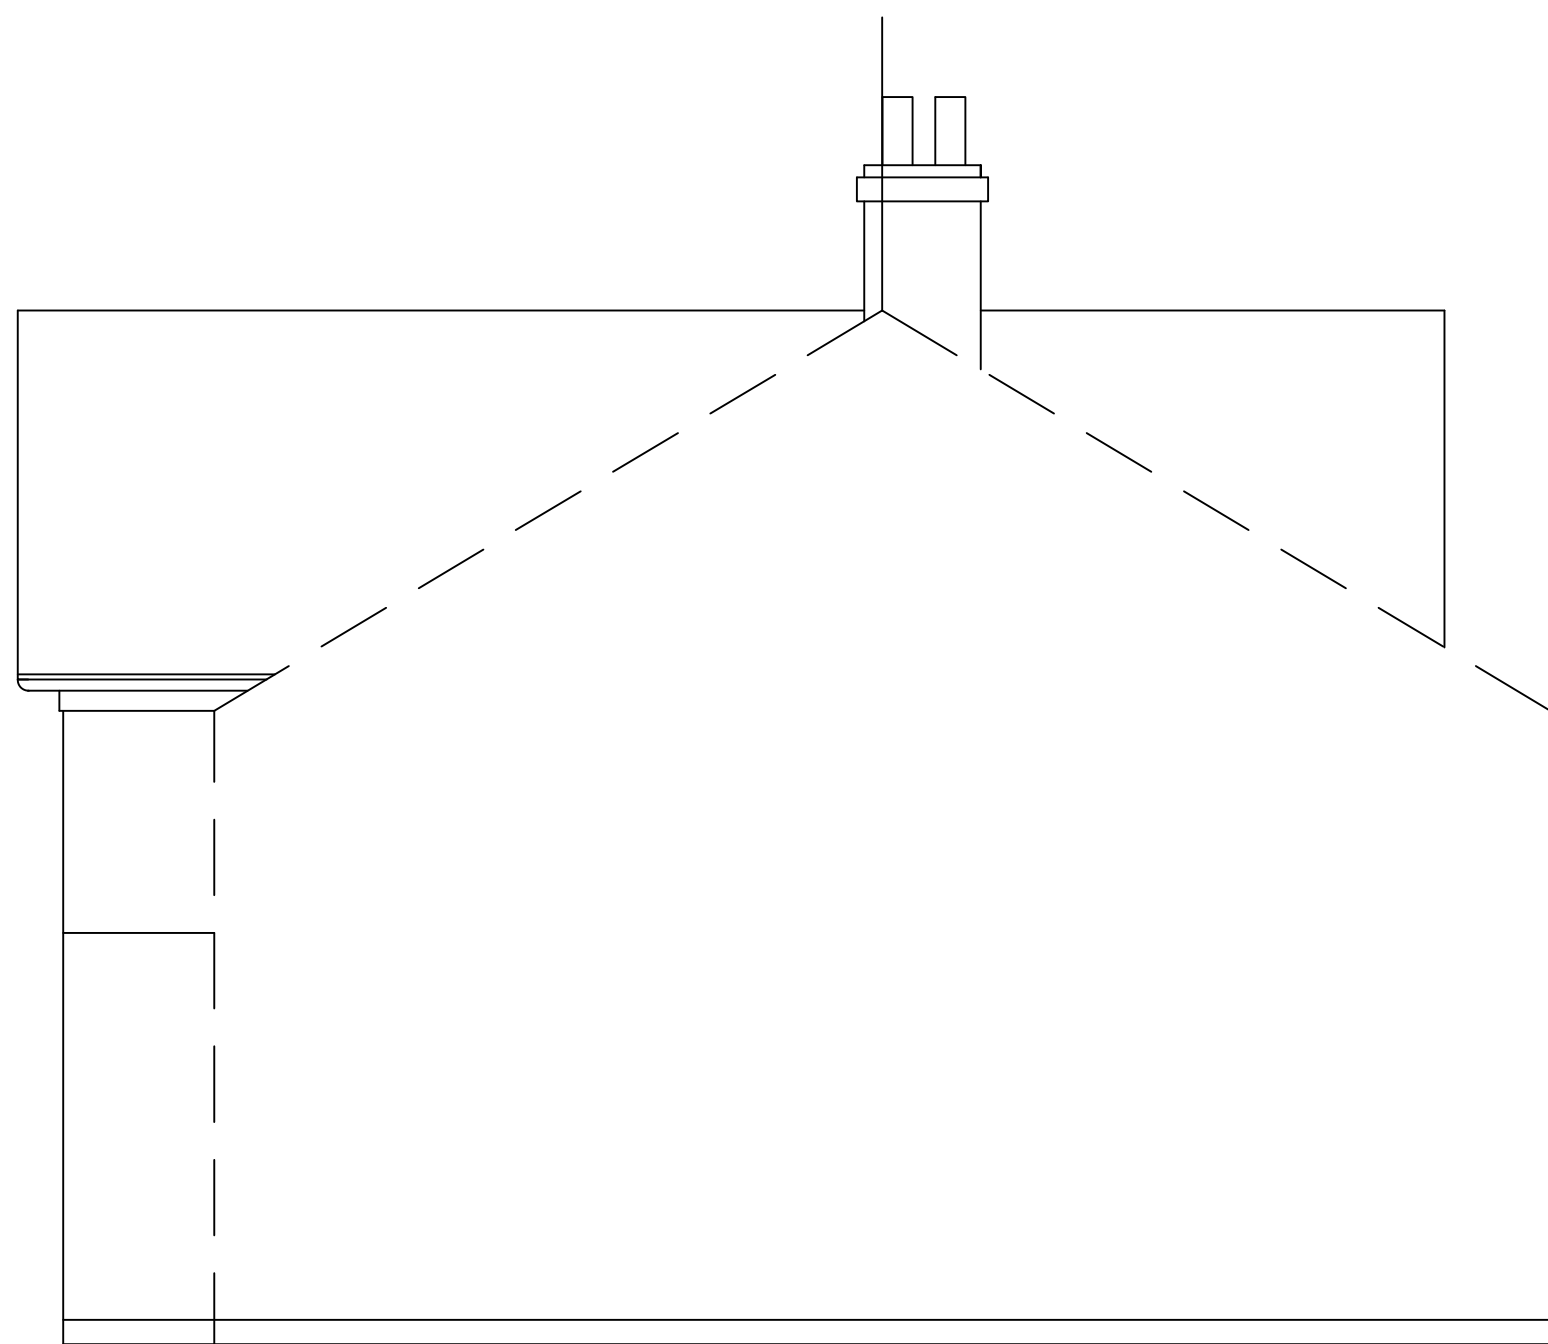

EXISTING SIDE ELEVATION 1:50

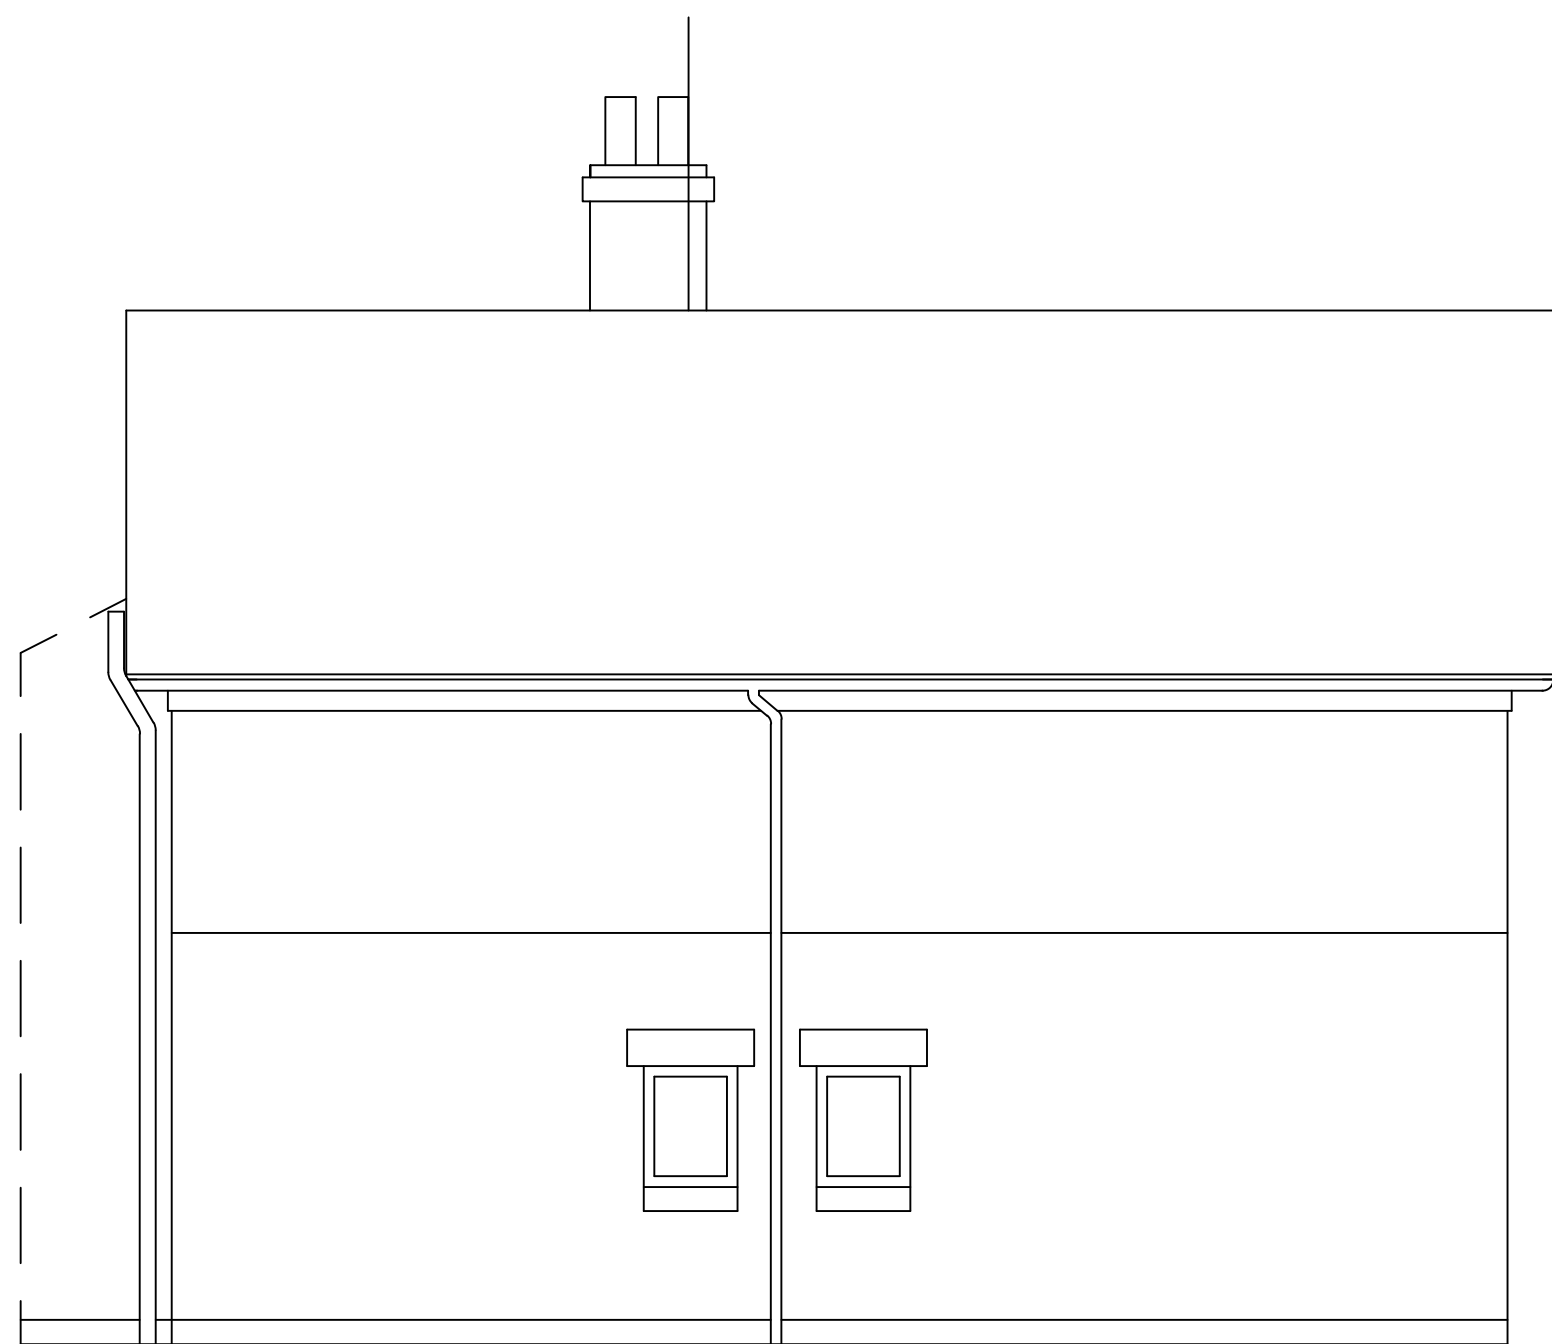

EXISTING SIDE ELEVATION 1:50

NOTES

1. All building work is to conform with 2010 Building Regulations. All subsequent revised documents should be to the satisfaction of the building control officer. The builder is to check all dimensions and conditions on site before commencing. Figured dimensions shall be preferred to scaled dimensions. It is intended that this drawing has been produced and issued for sole purpose noted within the title block. It is not intended that this drawing be used by any other person or for any other purpose.
2. The contractor is responsible for checking and verifying all dimensions prior to commencement of work on site and any discrepancies must be brought to the attention of Millbrook Healthcare.
3. All electrical work must comply with the current I.E.E. Regulations.
4. All work must be carried out by a contractor who is on the Gas Safe Register and all gas installations must comply with the current regulations.
5. All plumbing work to conform to local water authority by-laws.
6. All building work is to conform with 2010 Building Regulations. The contractor is to check and verify all written dimensions, levels, etc. prior to work commencing on site.

This drawing is to be read in conjunction with the Schedule of Works.
This drawing and the attached Schedule of Works are the property of Millbrook Healthcare.

Title: Existing

Client: M & L Shapland

Address: 49 Craigside
Biddulph
Stoke-on-Trent
ST8 6BP

Drawn by: Genevieve Darbyshire
Case no: CA-000925 M / CA-000955 L
Drawing no: 3
Paper size: A1
Date: 26/06/2021



Lymedale Business Park,
Dalewood Road, Chesterton,
Newcastle-under-Lyme,
Staffordshire, ST5 9QH
Tel No: 03301247077