




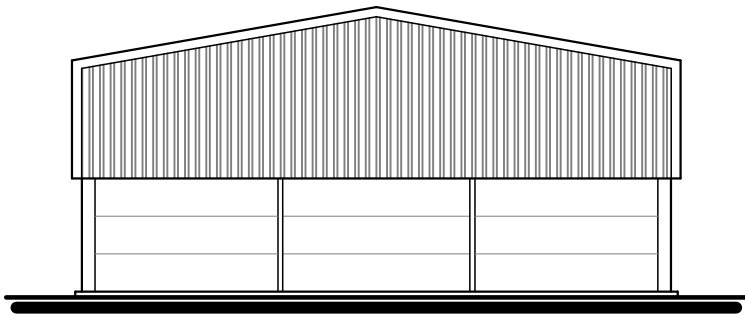


Side A Elevation

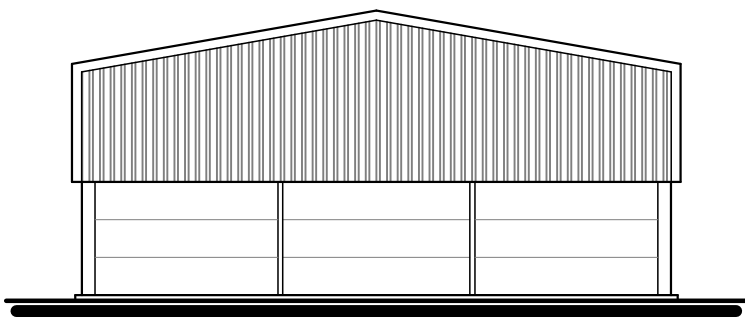


Side B Elevation

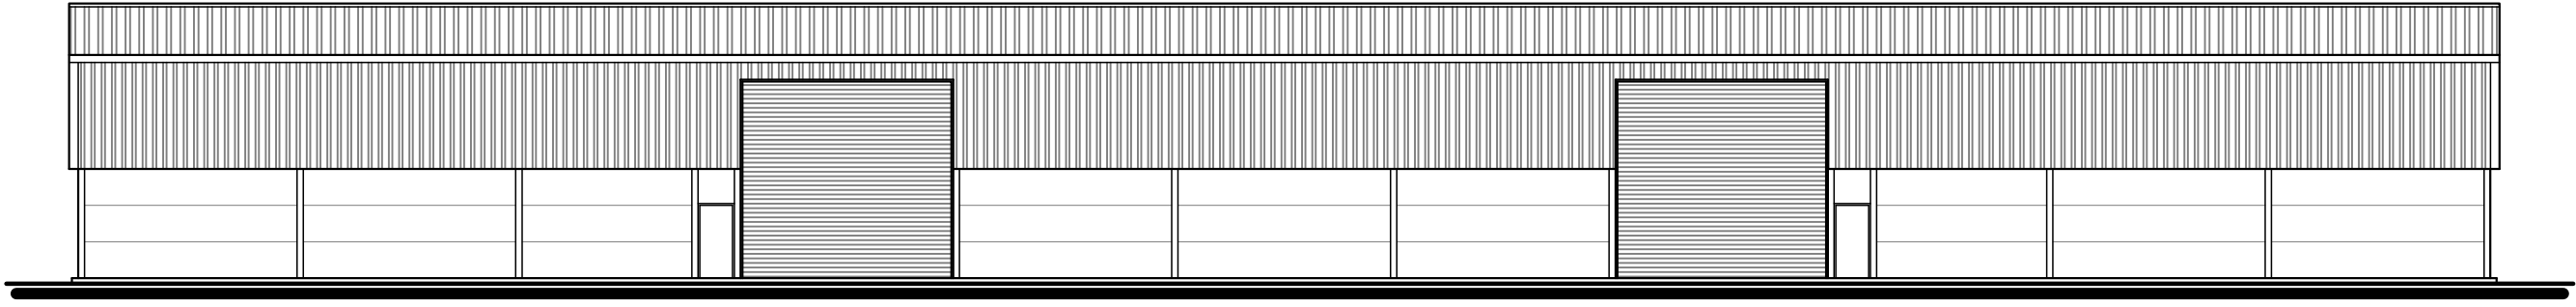

Front Elevation

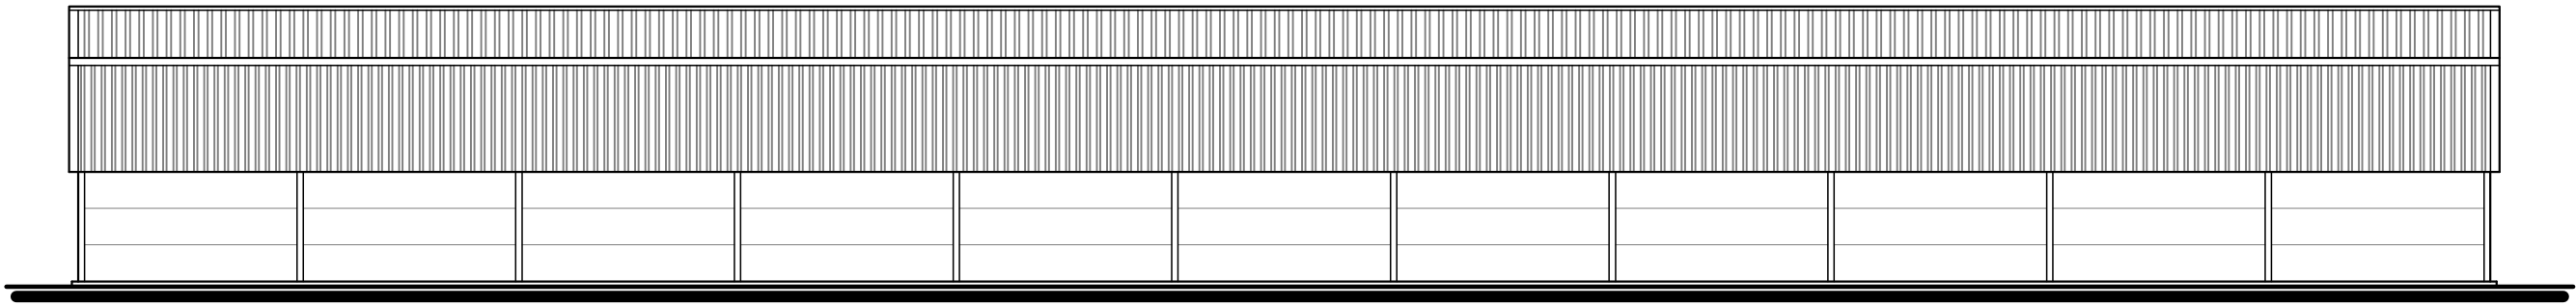

Rear Elevation

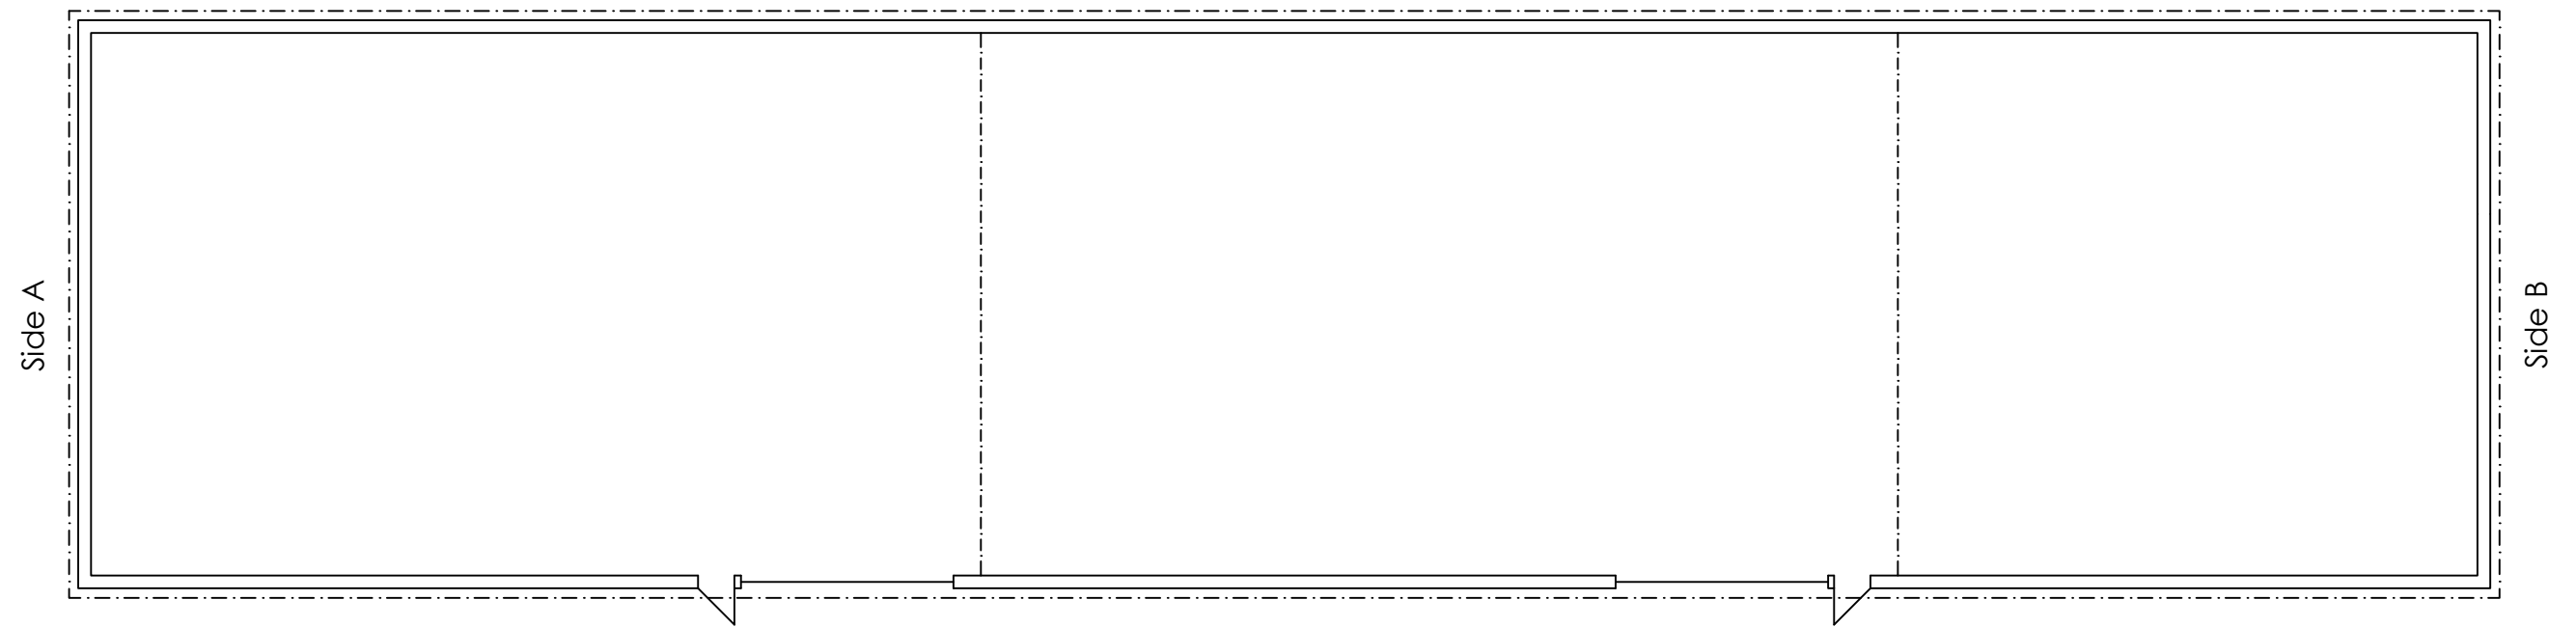

Floor Plan

Client:
J Pointon & Sons

Application:
Wayfields Farm COU

Drawing title:
Building A Plans and Elevations as Existing

Scale:
1:200 @ A2

Drawing number:
1302/J200048/003.1

Date:
15 July 2021

Drawn by:
SK



WHARFE
RURAL PLANNING

Sapling Home Farm, Ullard Hall Lane, Lower
Peover, Knutsford, Cheshire WA16 9PJ

T : 0 1 5 6 5 7 2 3 7 9 5
E: info@wharferuralplanning.co.uk
W: www.wharferuralplanning.co.uk