




Front Elevation

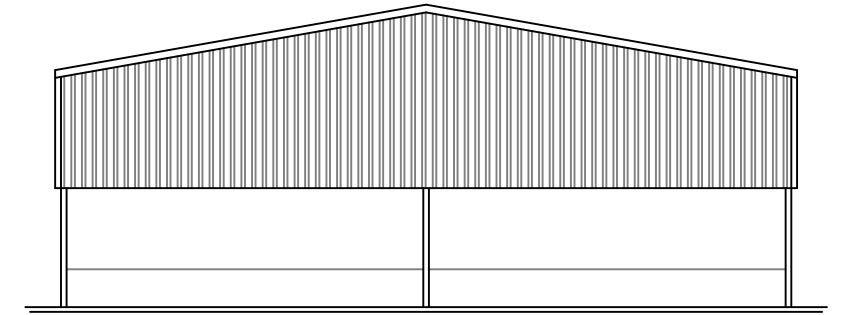

Side Elevations (both sides)

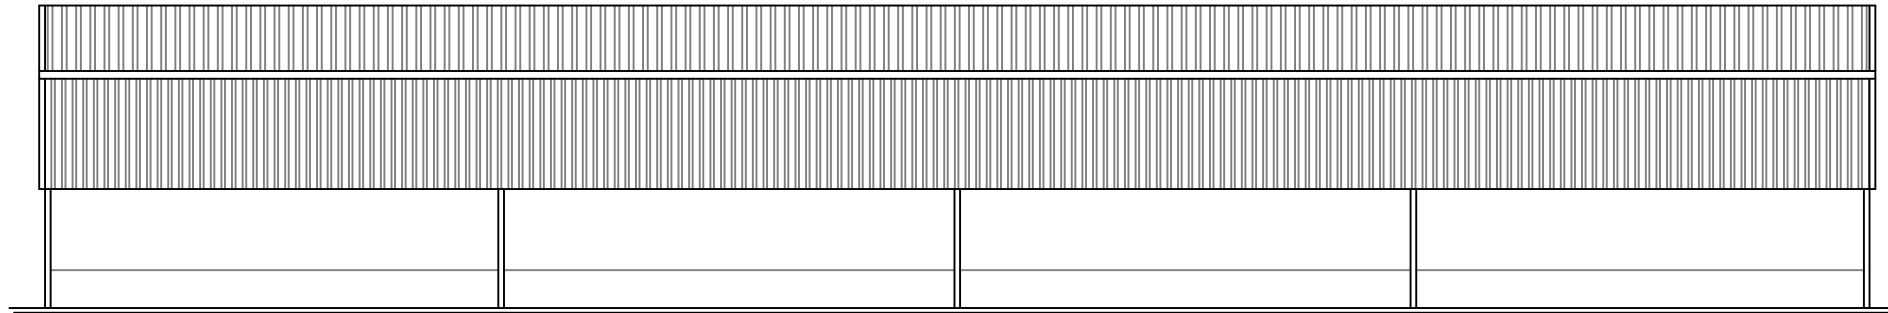

Rear Elevation

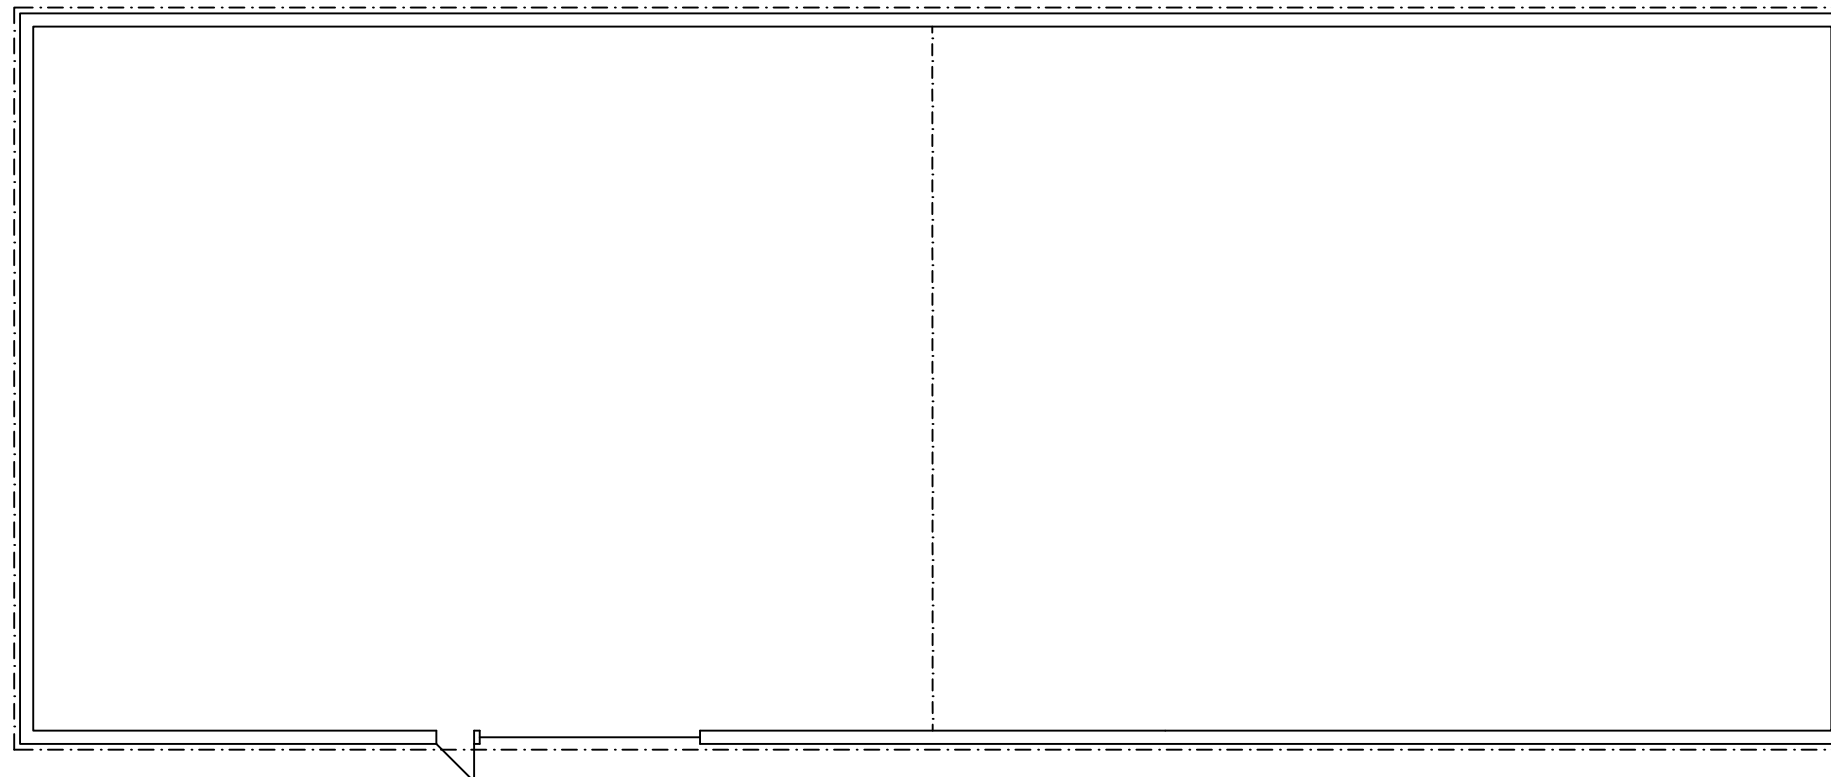

Floor Plan

Client:

J Pointon & Sons

Application:

Wayfields Farm COU

Drawing title:

Building B Plans and Elevations as Existing

Scale:

1:200 @ A3

Drawing number:

1302/J200048/005.1

Date:

15 July 2021

Drawn by:

SK



WHARFE
RURAL PLANNING

Sapling Home Farm, Ullard Hall Lane, Lower Peover, Knutsford, Cheshire WA16 9PJ

T : 0 1 5 6 5 7 2 3 7 9 5

E: info@wharferuralplanning.co.uk

W: www.wharferuralplanning.co.uk