


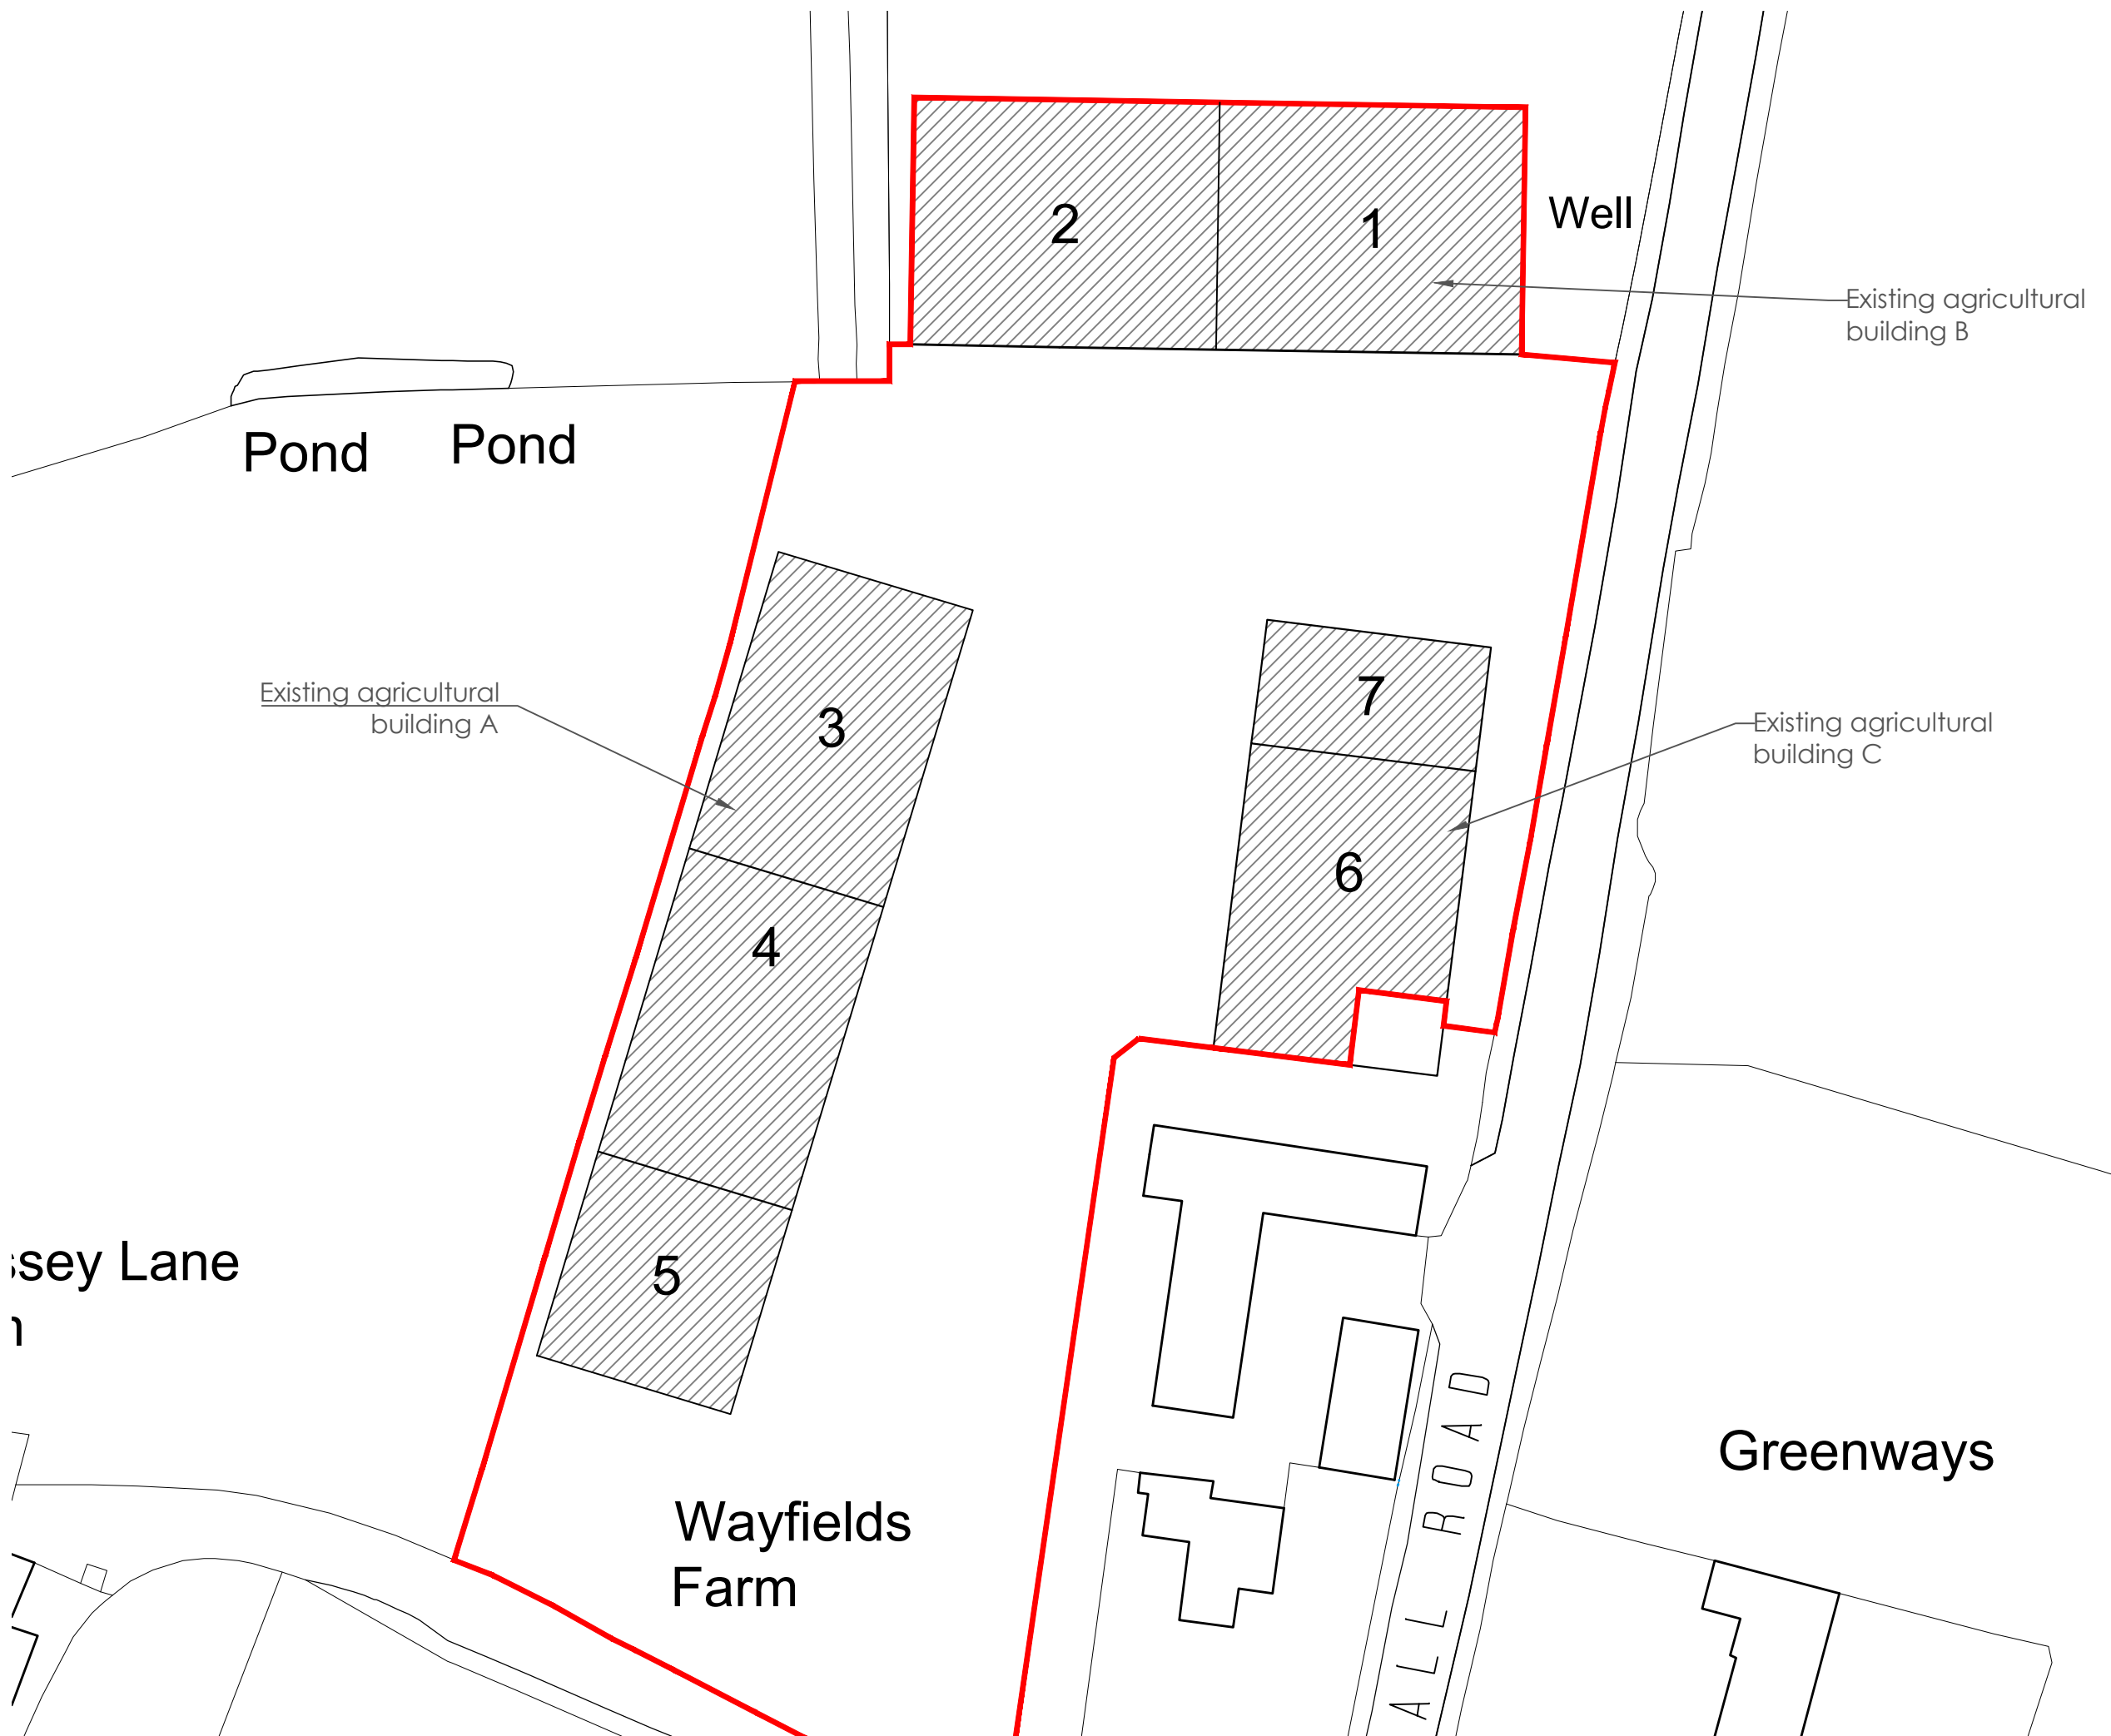

Client:
J Pointon & Sons

Application:
Wayfields Farm COU

Drawing title:
Site Plan

Scale:
1:500 @ A3

Drawing number:
1302/J200048/002.4

Date:
21 July 2021

Drawn by:
SK



WHARFE
RURAL PLANNING

Sapling Home Farm, Ullard Hall Lane, Lower
Peover, Knutsford, Cheshire WA16 9PJ

T : 01565 723795
E: info@wharferuralplanning.co.uk
W: www.wharferuralplanning.co.uk