




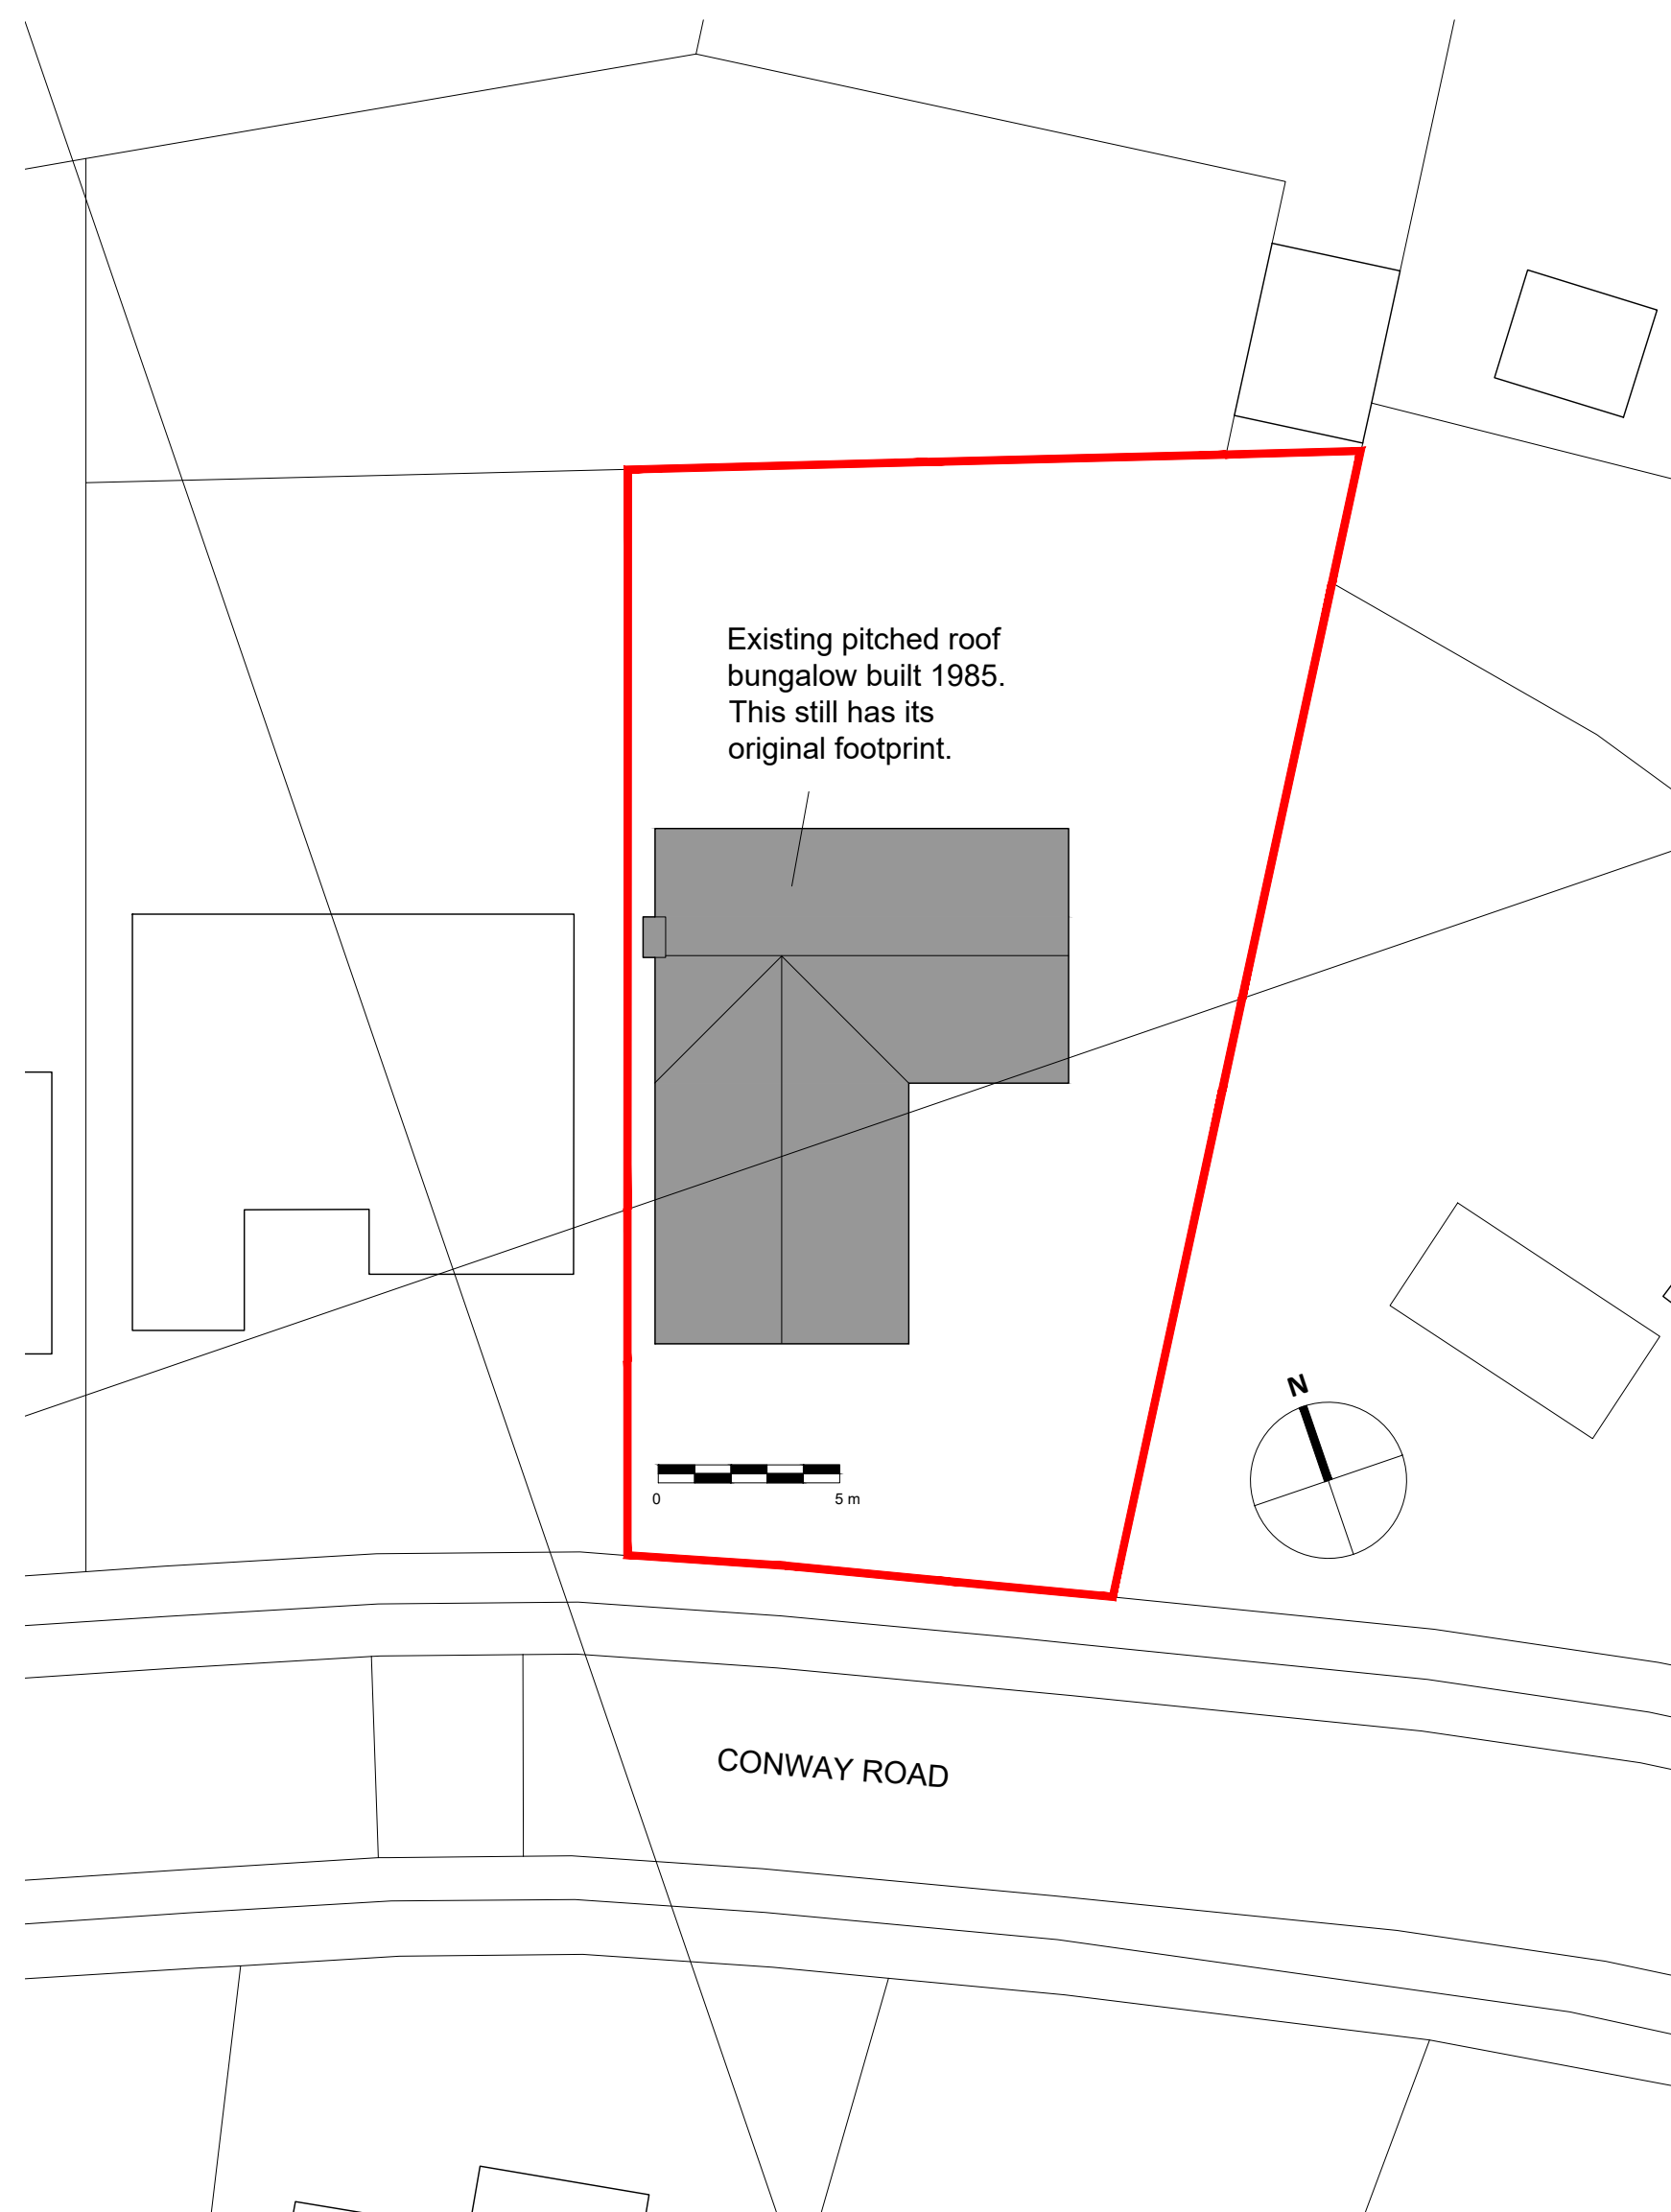

EXISTING SITE PLAN 1:200

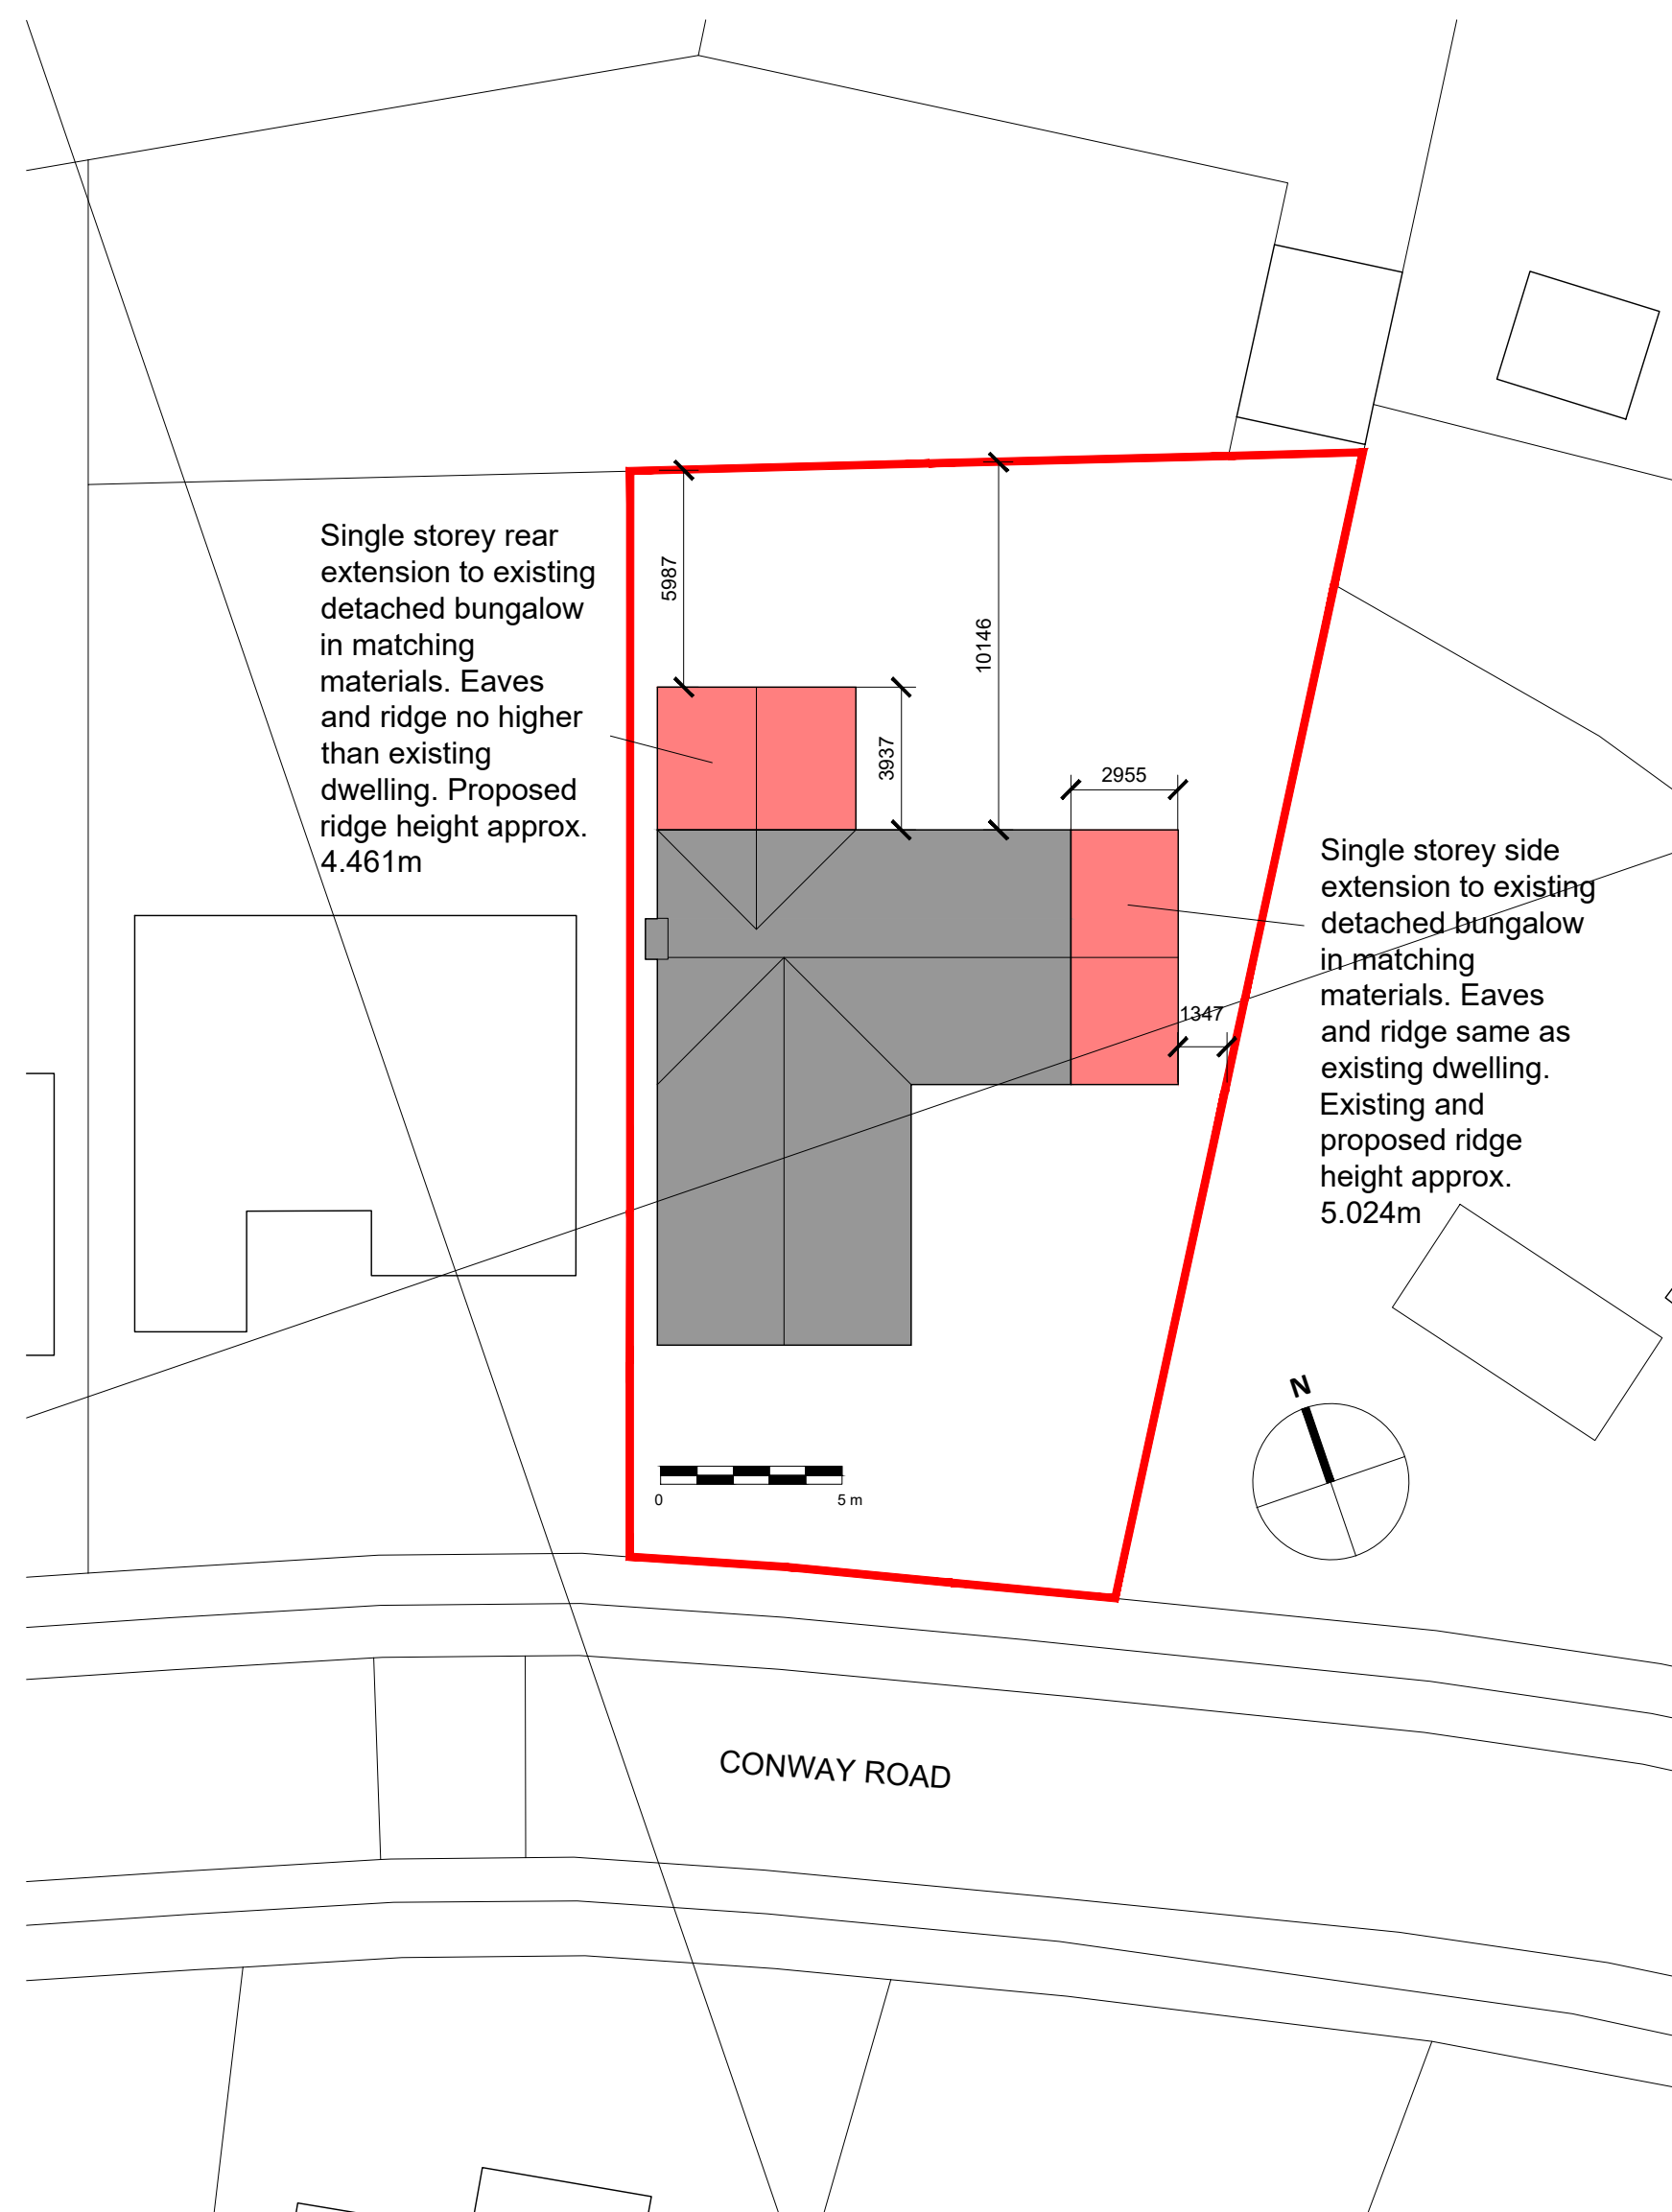

PROPOSED SITE PLAN 1:200

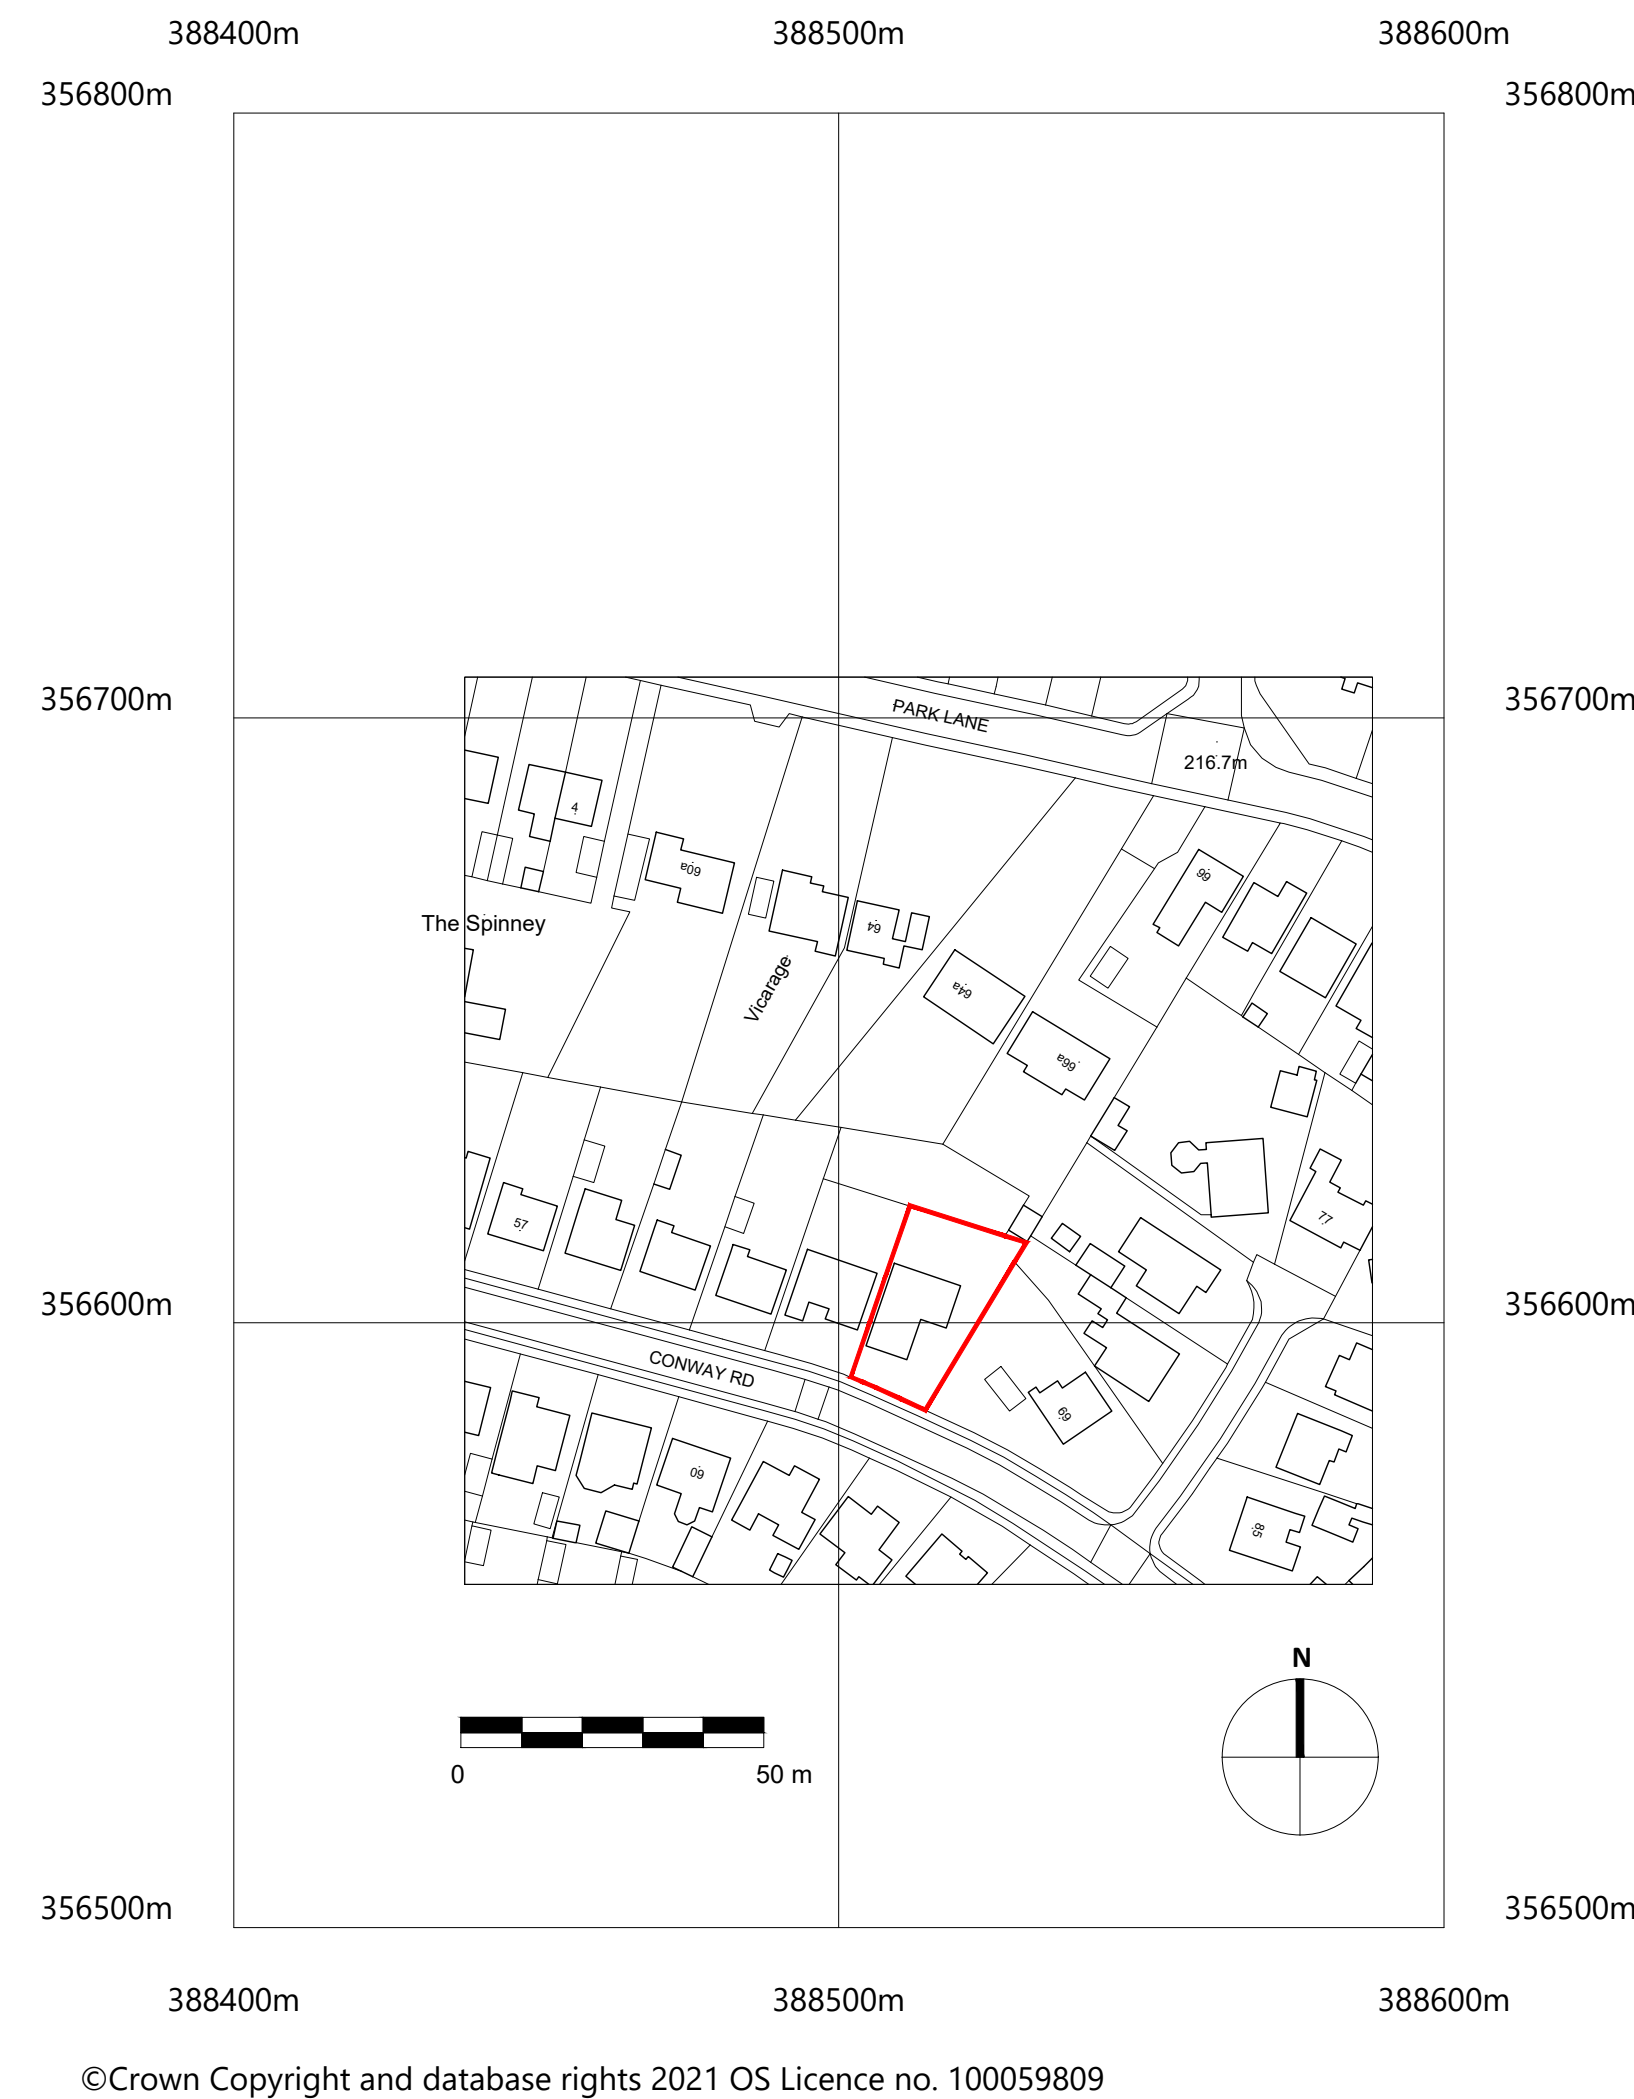

SITE LOCATION PLAN 1:1250

CLIENT
MR AND MRS A GREGORY

JOB
PROPOSED ALTERATIONS AT
67 CONWAY ROAD
KNYPERSLEY

TITLE
SITE AND LOCATION PLANS

REVISIONS
A Planning Application

26/07/21

job. no.	dwg. no.	Rev.
2105	P 01	A
Scale. 1:200 & 1:1250	Date JUNE 2021	
Drawn. PJW	Status PLANNING	

philip wootton
architect

3, Belgrave Avenue, Alsager, Cheshire, ST7 2BX

Telephone 07411 702420
E-mail: philipwootton@gmail.com

pwa