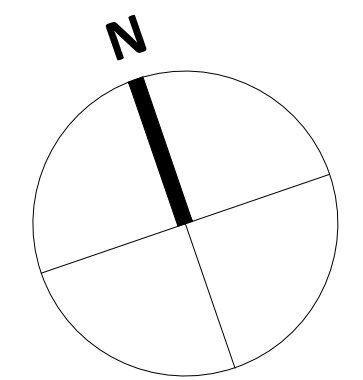
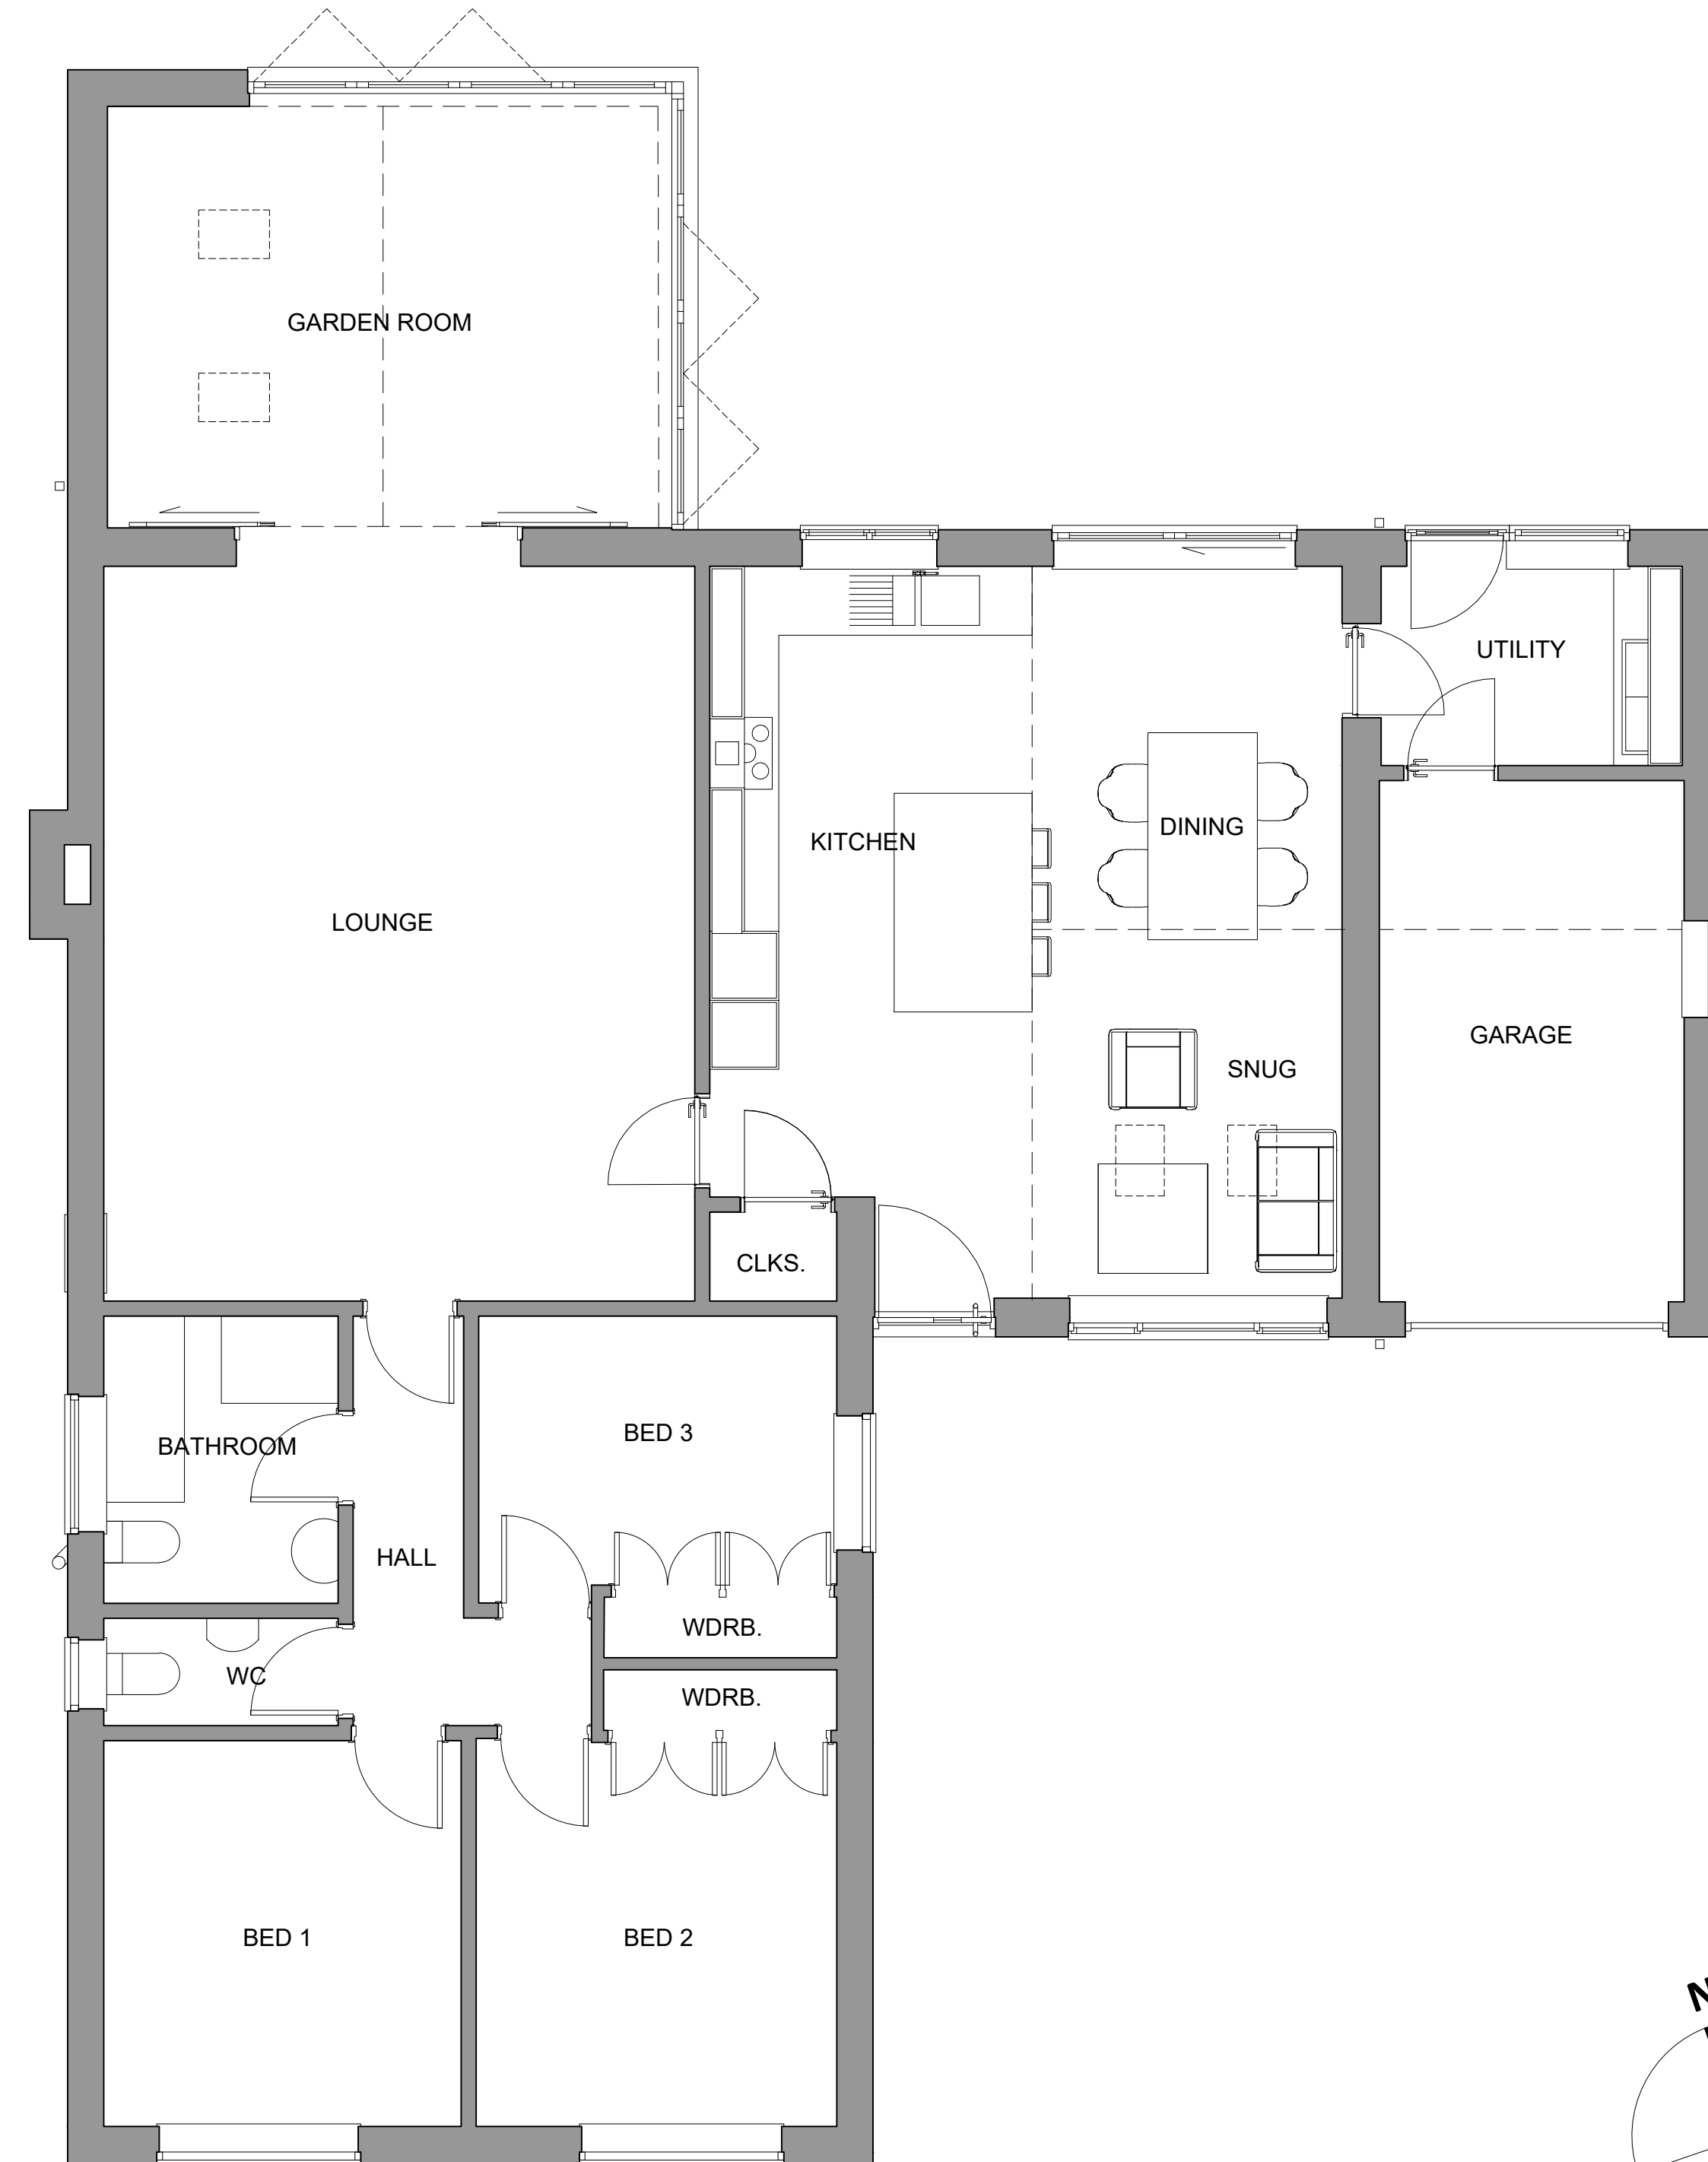
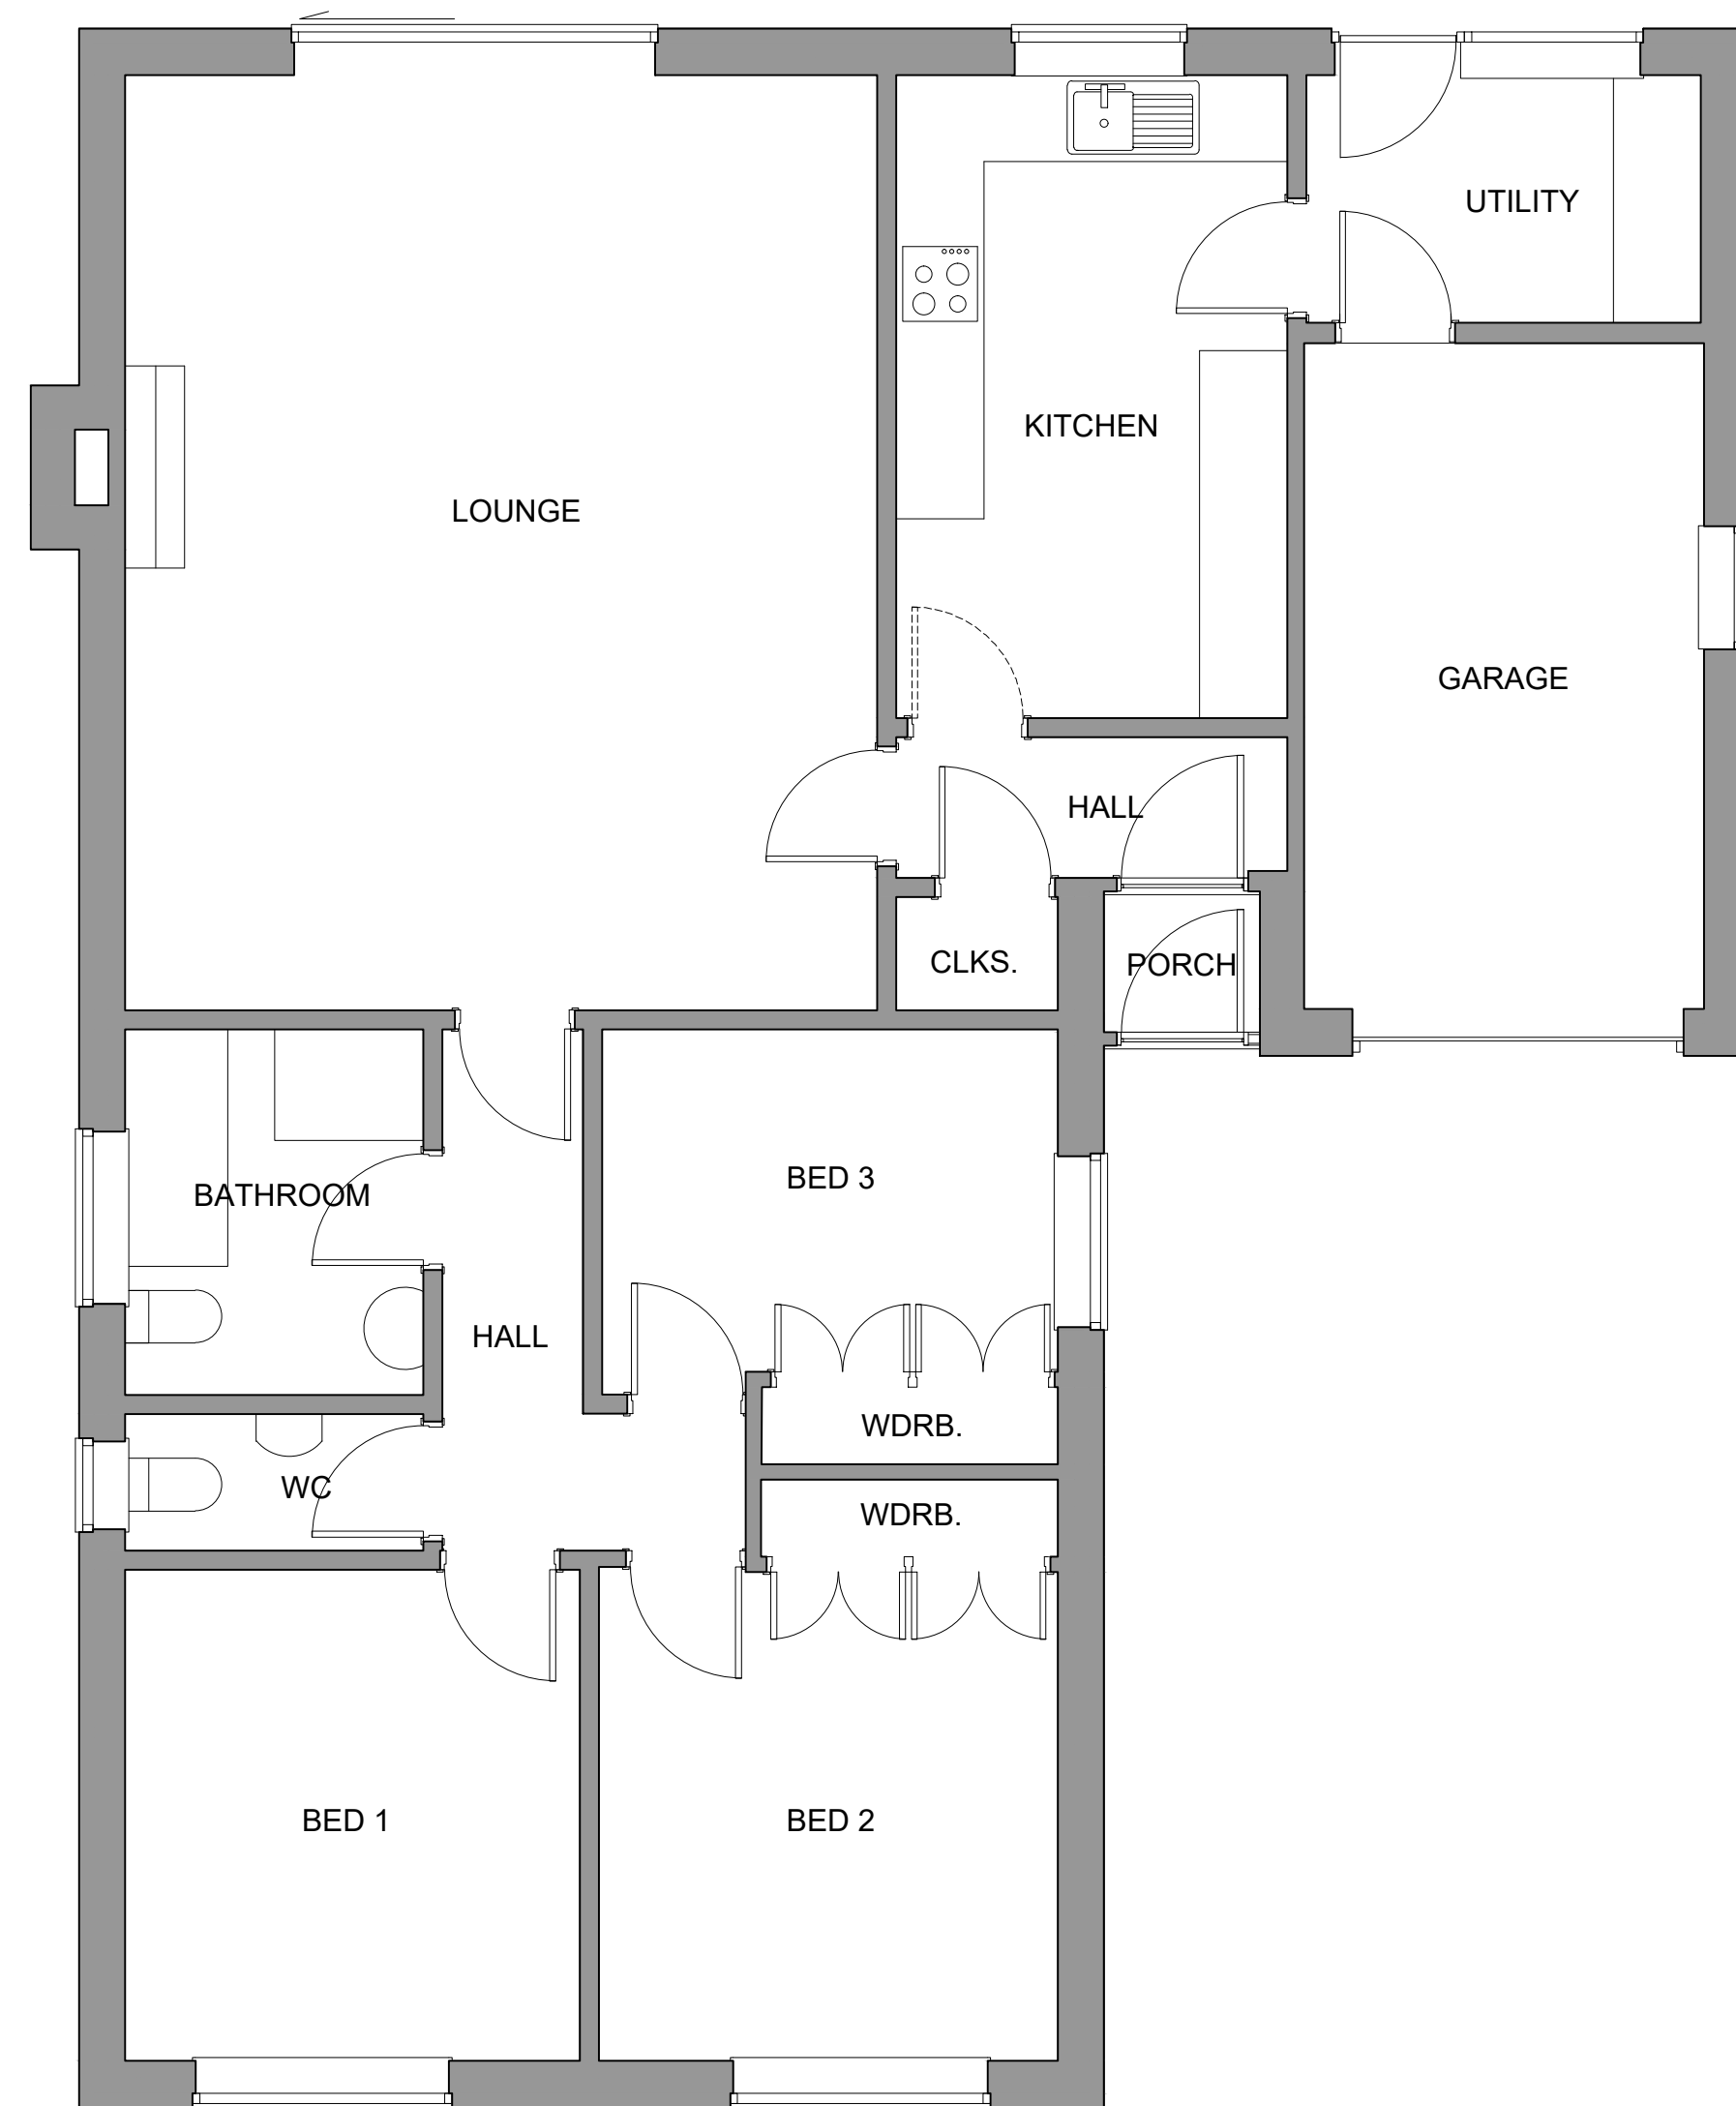


CLIENT
MR AND MRS A GREGORY

JOB
PROPOSED ALTERATIONS AT
67 CONWAY ROAD
KNYPERSLEY

TITLE
PROPOSED AND EXISTING
FLOOR PLANS

REVISIONS
A Planning Application

26/07/21

job. no.	dwg. no.	Rev.
2105	P 02	A
Scale: 1:50 @ A1	Date: JUNE 2021	
Drawn: PJW	Status: PLANNING	

philip wootton
architect
3, Belgrave Avenue, Alsager, Cheshire, ST7 2BX
Telephone 07411 702420
E-mail: philipwootton@gmail.com

