


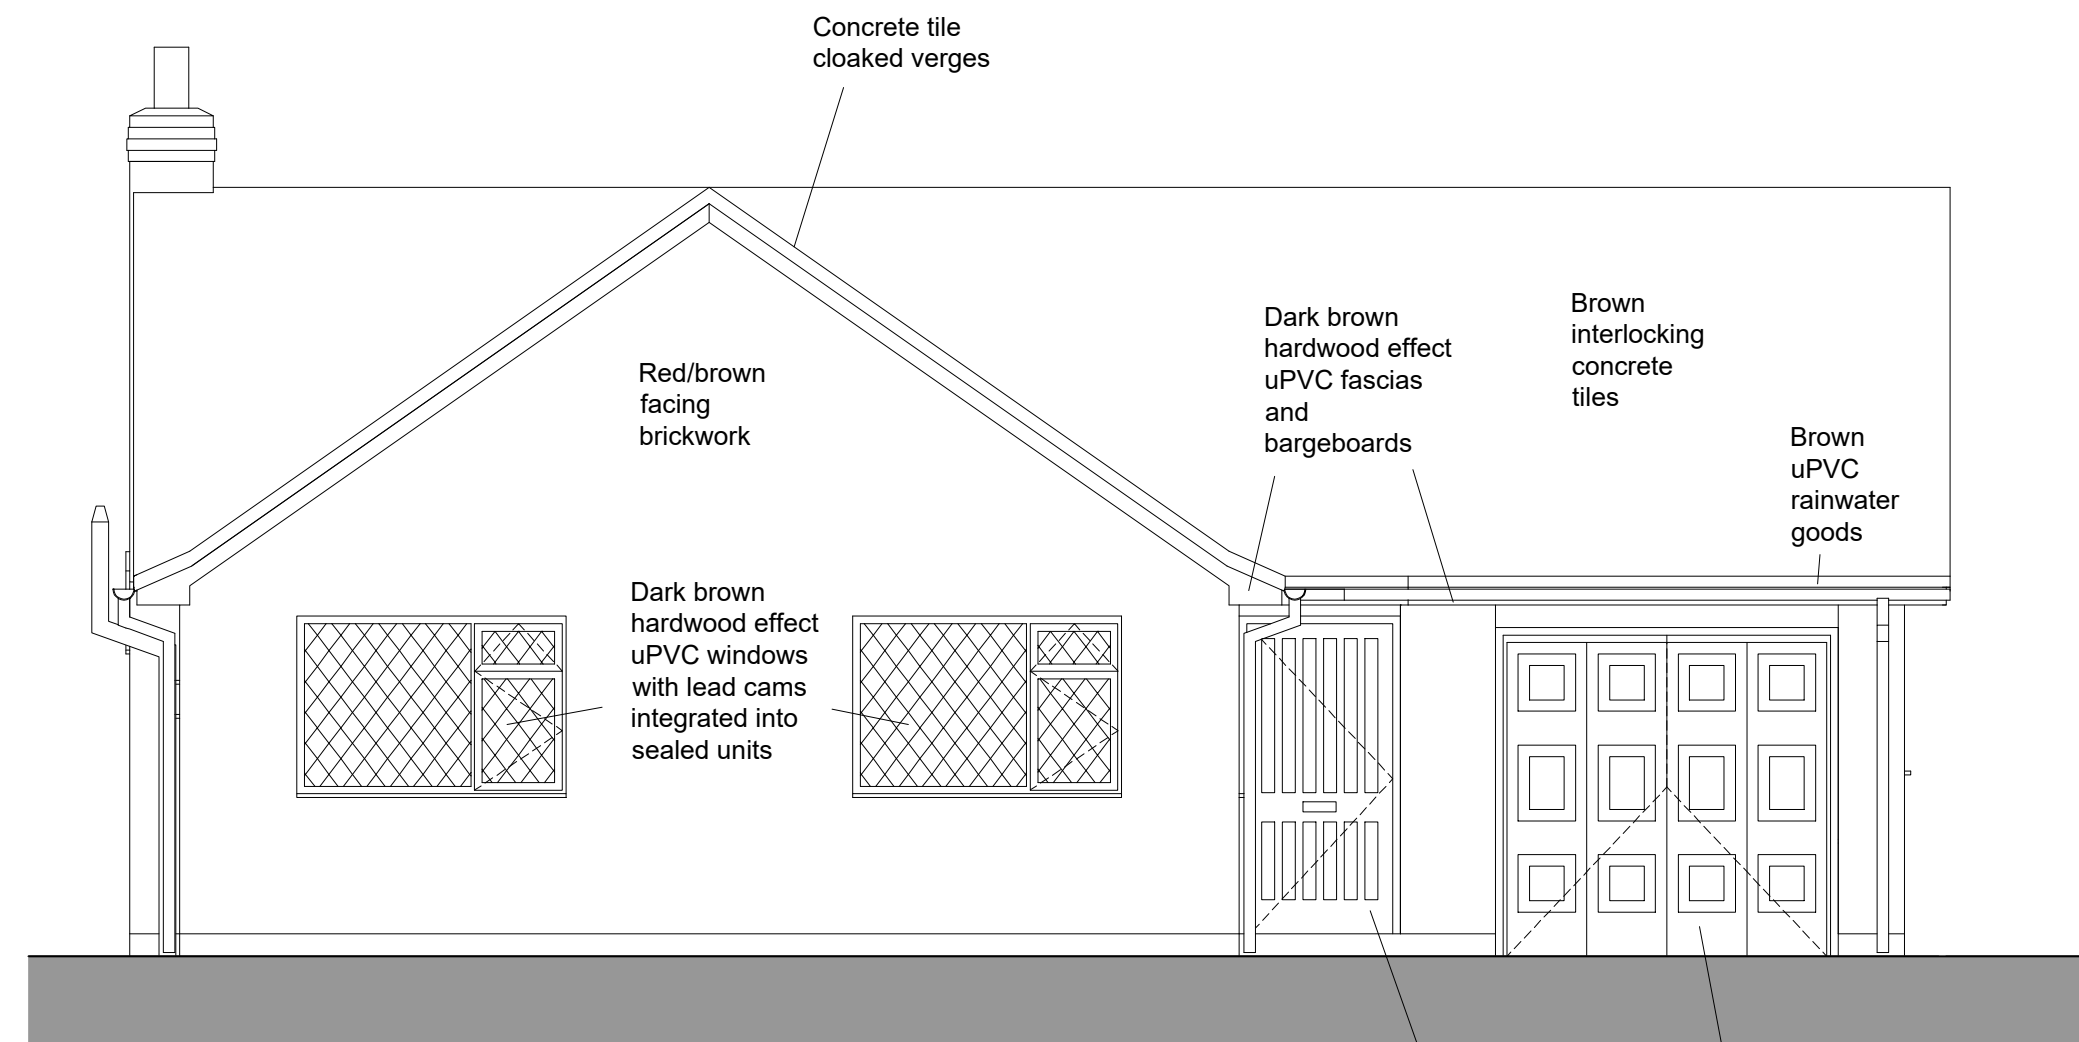

EXISTING SOUTH ELEVATION

Dark brown hardwood effect uPVC fascias and bargeboards


Brown interlocking concrete tiles

Brown uPVC rainwater goods


Dark brown hardwood effect uPVC windows with lead cams integrated into sealed units

White painted steel panel garage door with dark brown hardwood frame


Dark brown hardwood effect uPVC front door

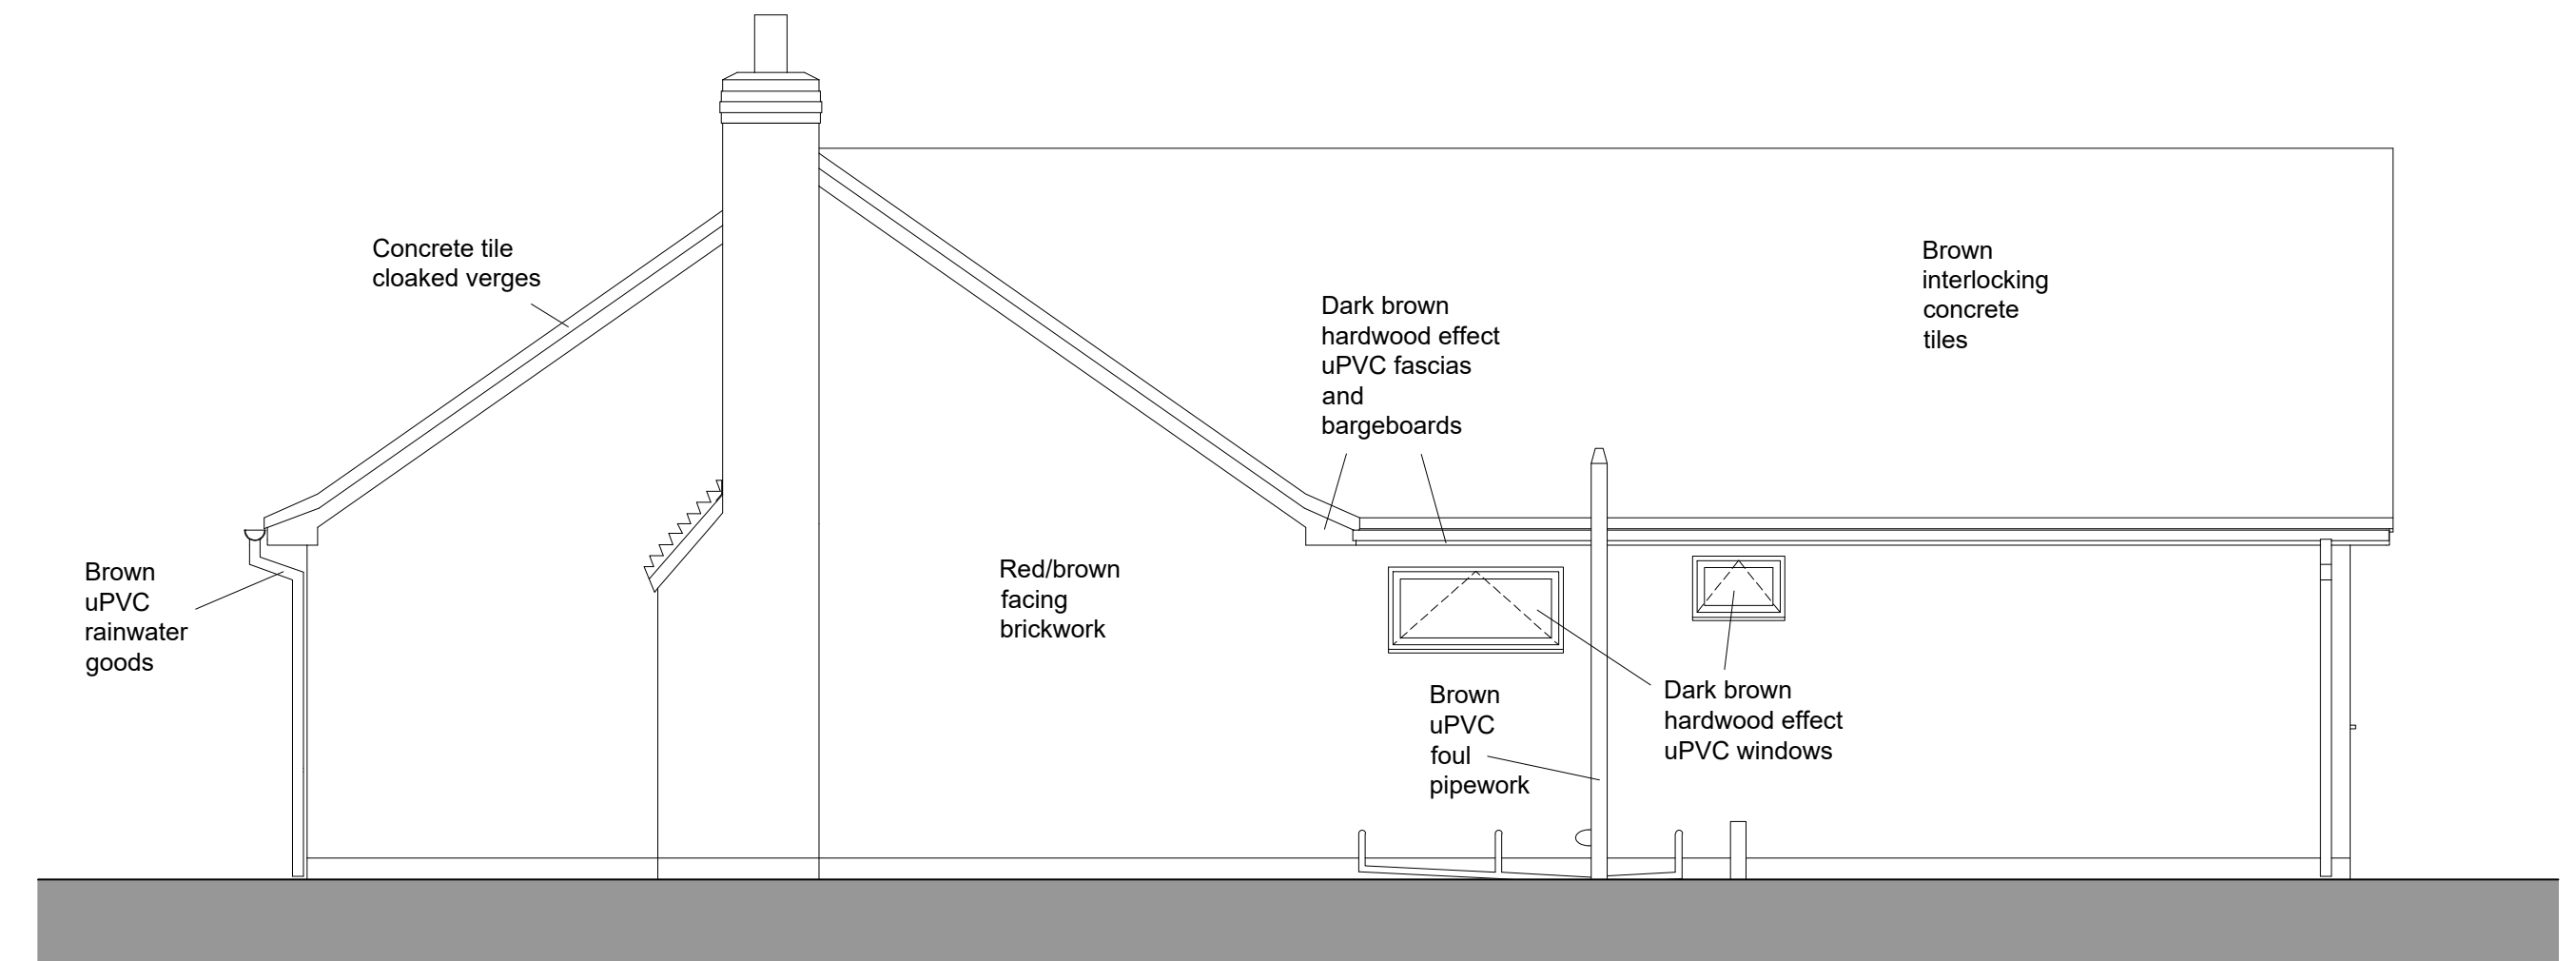


EXISTING WEST ELEVATION

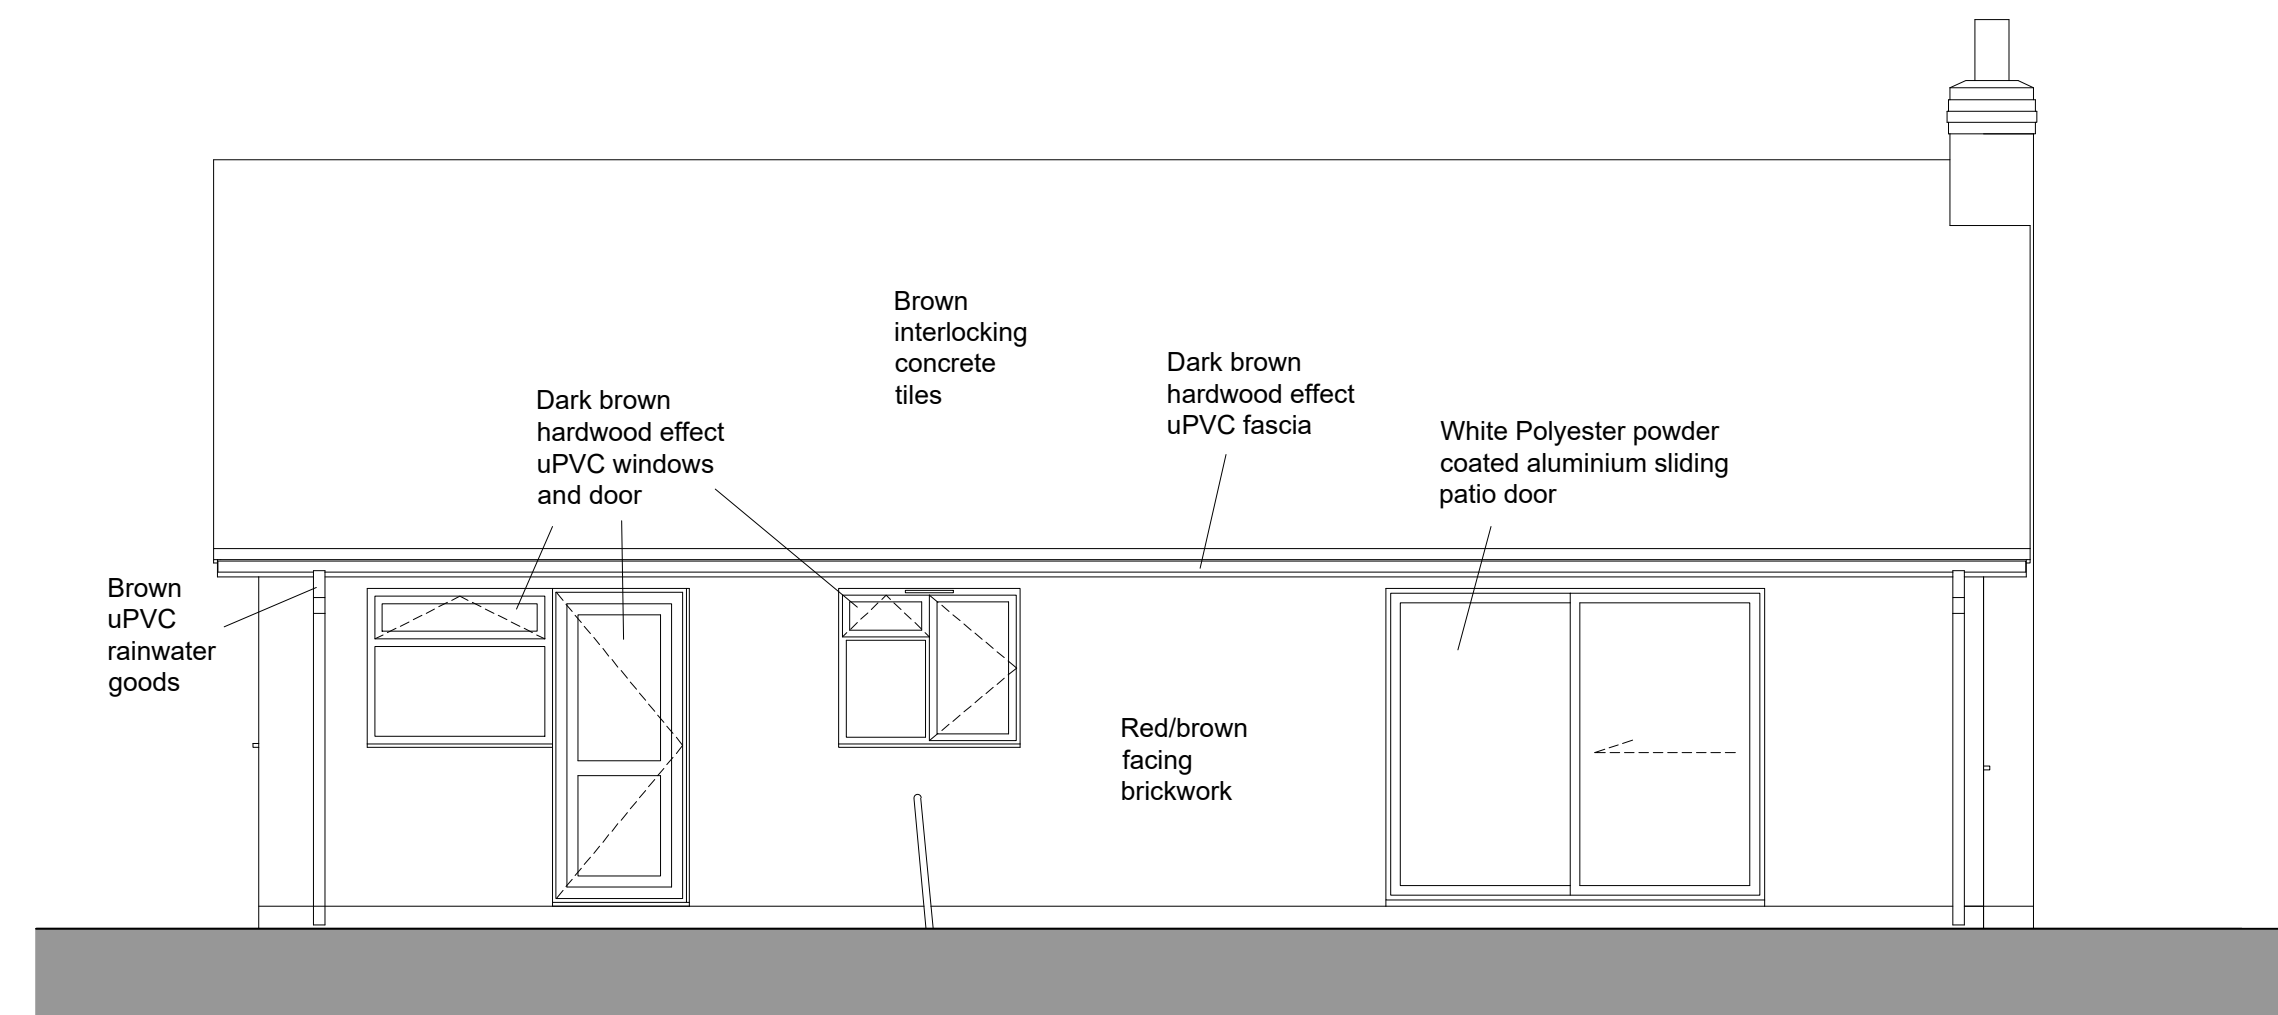

EXISTING NORTH ELEVATION

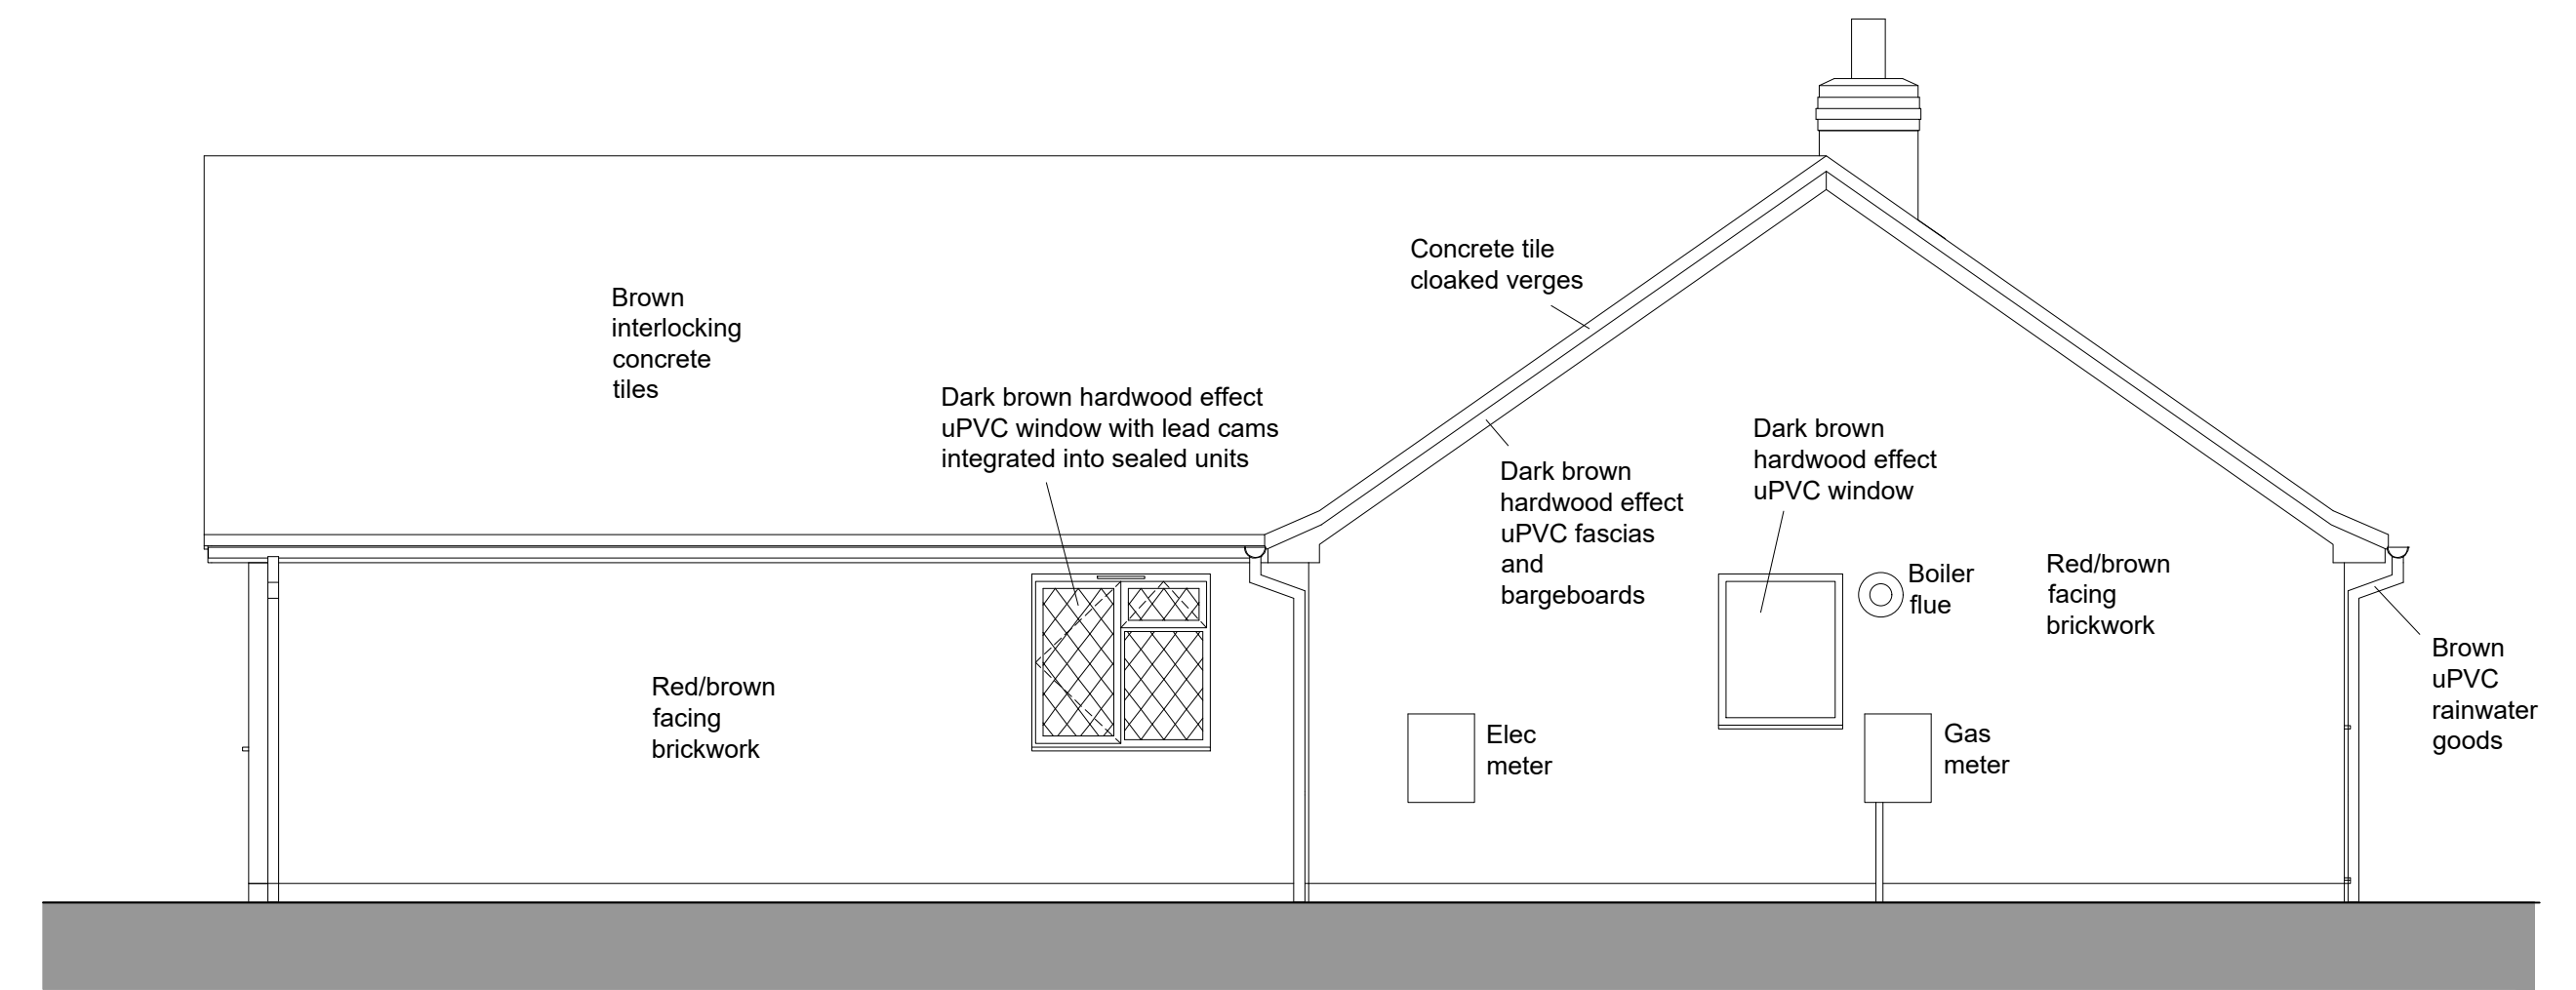

EXISTING EAST ELEVATION

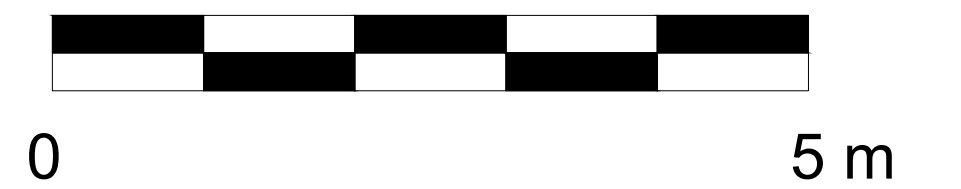

CLIENT

MR AND MRS A GREGORY

JOB

PROPOSED ALTERATIONS AT
67 CONWAY ROAD
KNYPERSLEY

TITLE

EXISTING ELEVATIONS

REVISIONS

A Planning Application

26/07/21

job. no.	dwg. no.	Rev.
2105	P 03	A
Scale: 1:50 @ A1	Date: JUNE 2021	
Drawn: PJW	Status: PLANNING	

philip wootton
architect

3, Belgrave Avenue, Alsager, Cheshire, ST7 2BX

Telephone 07411 702420
E-mail: philipwootton@gmail.com

