


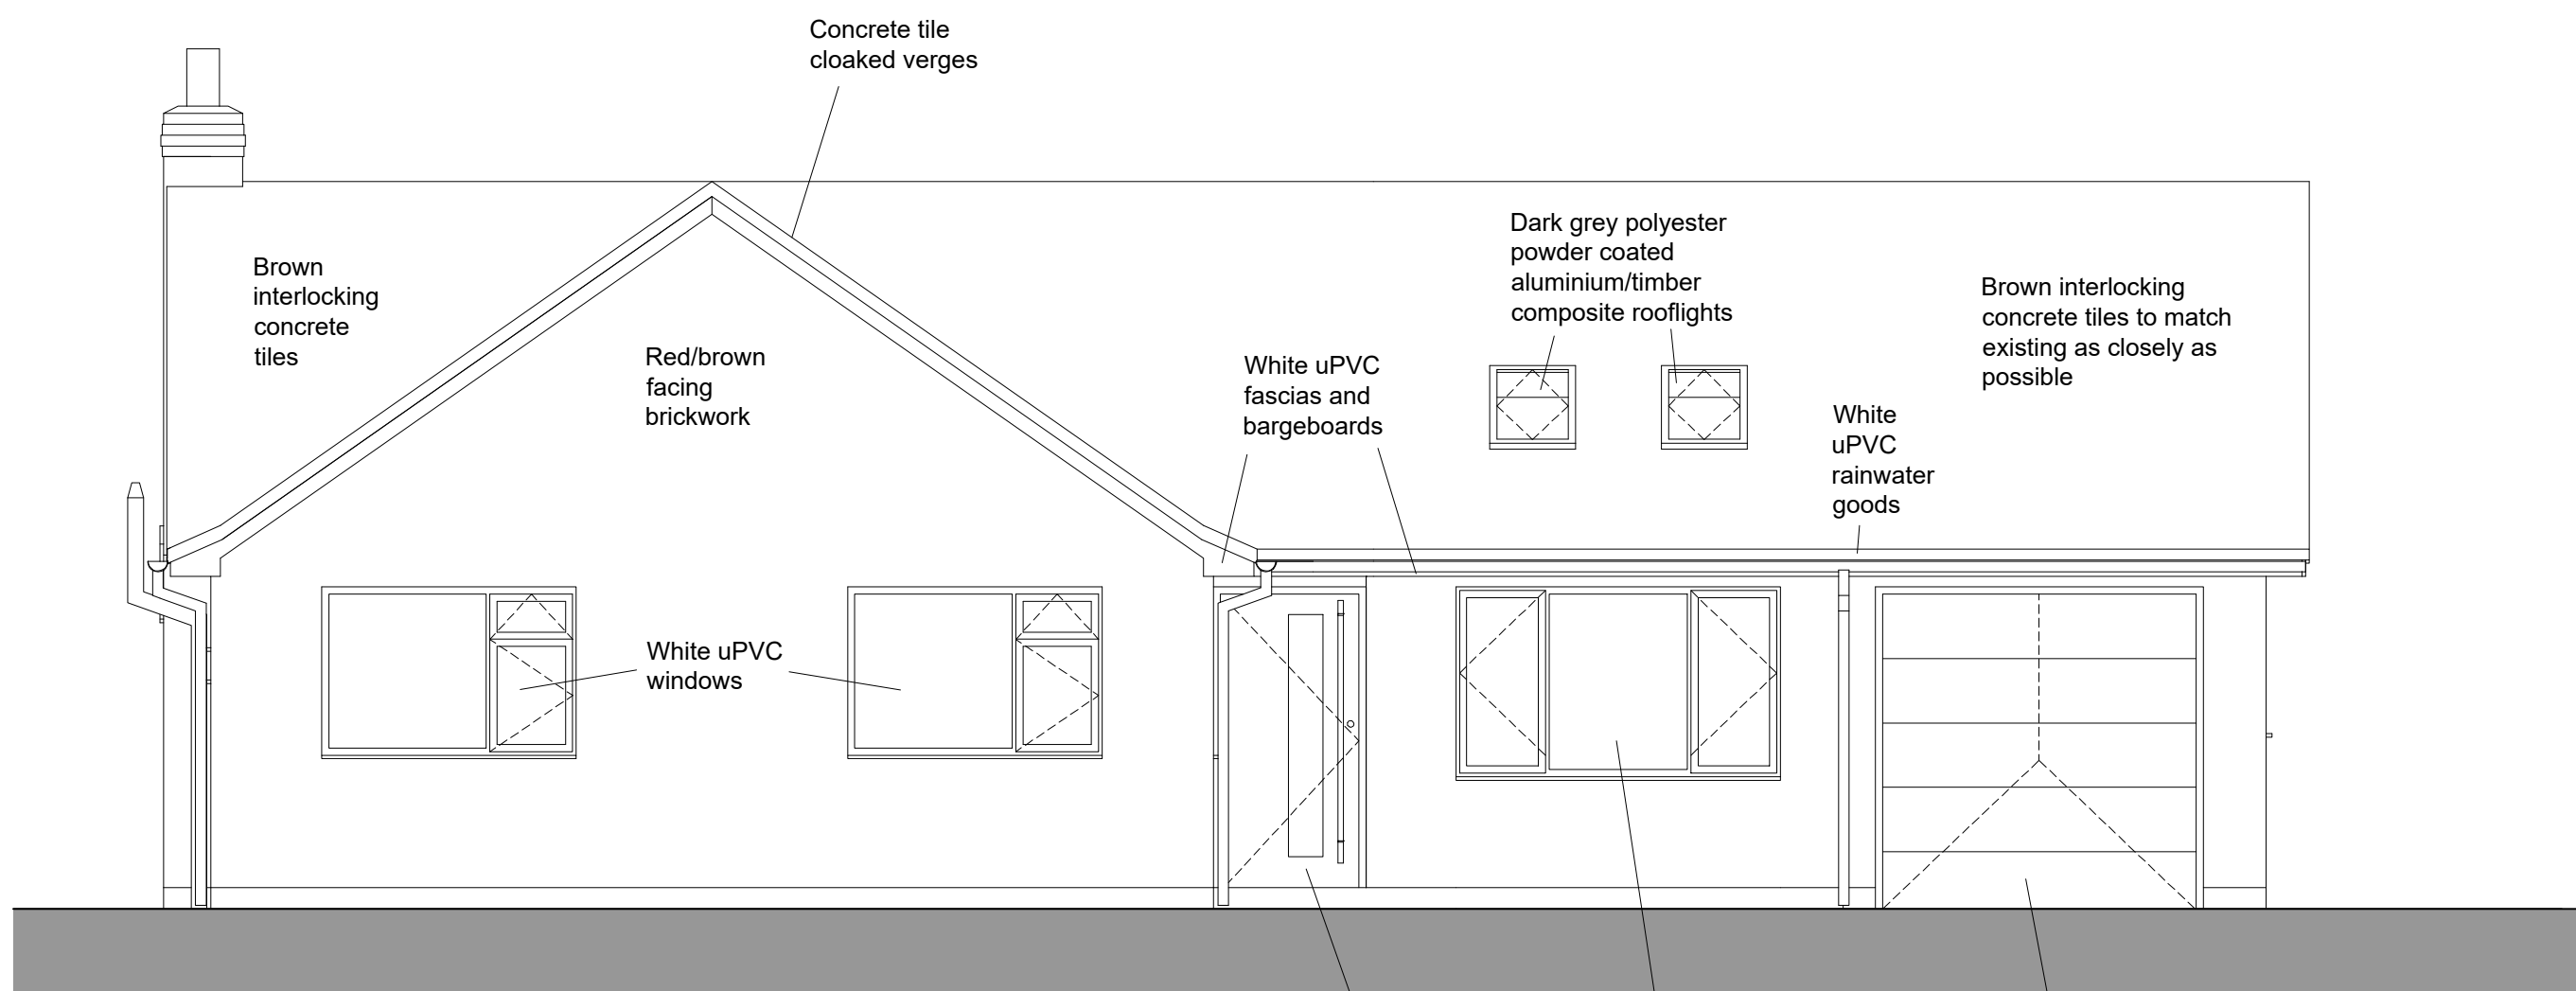


PROPOSED SOUTH ELEVATION


Composite part glazed front door in white uPVC frame

White uPVC window

White aluminium or steel panel garage door with white timber frame

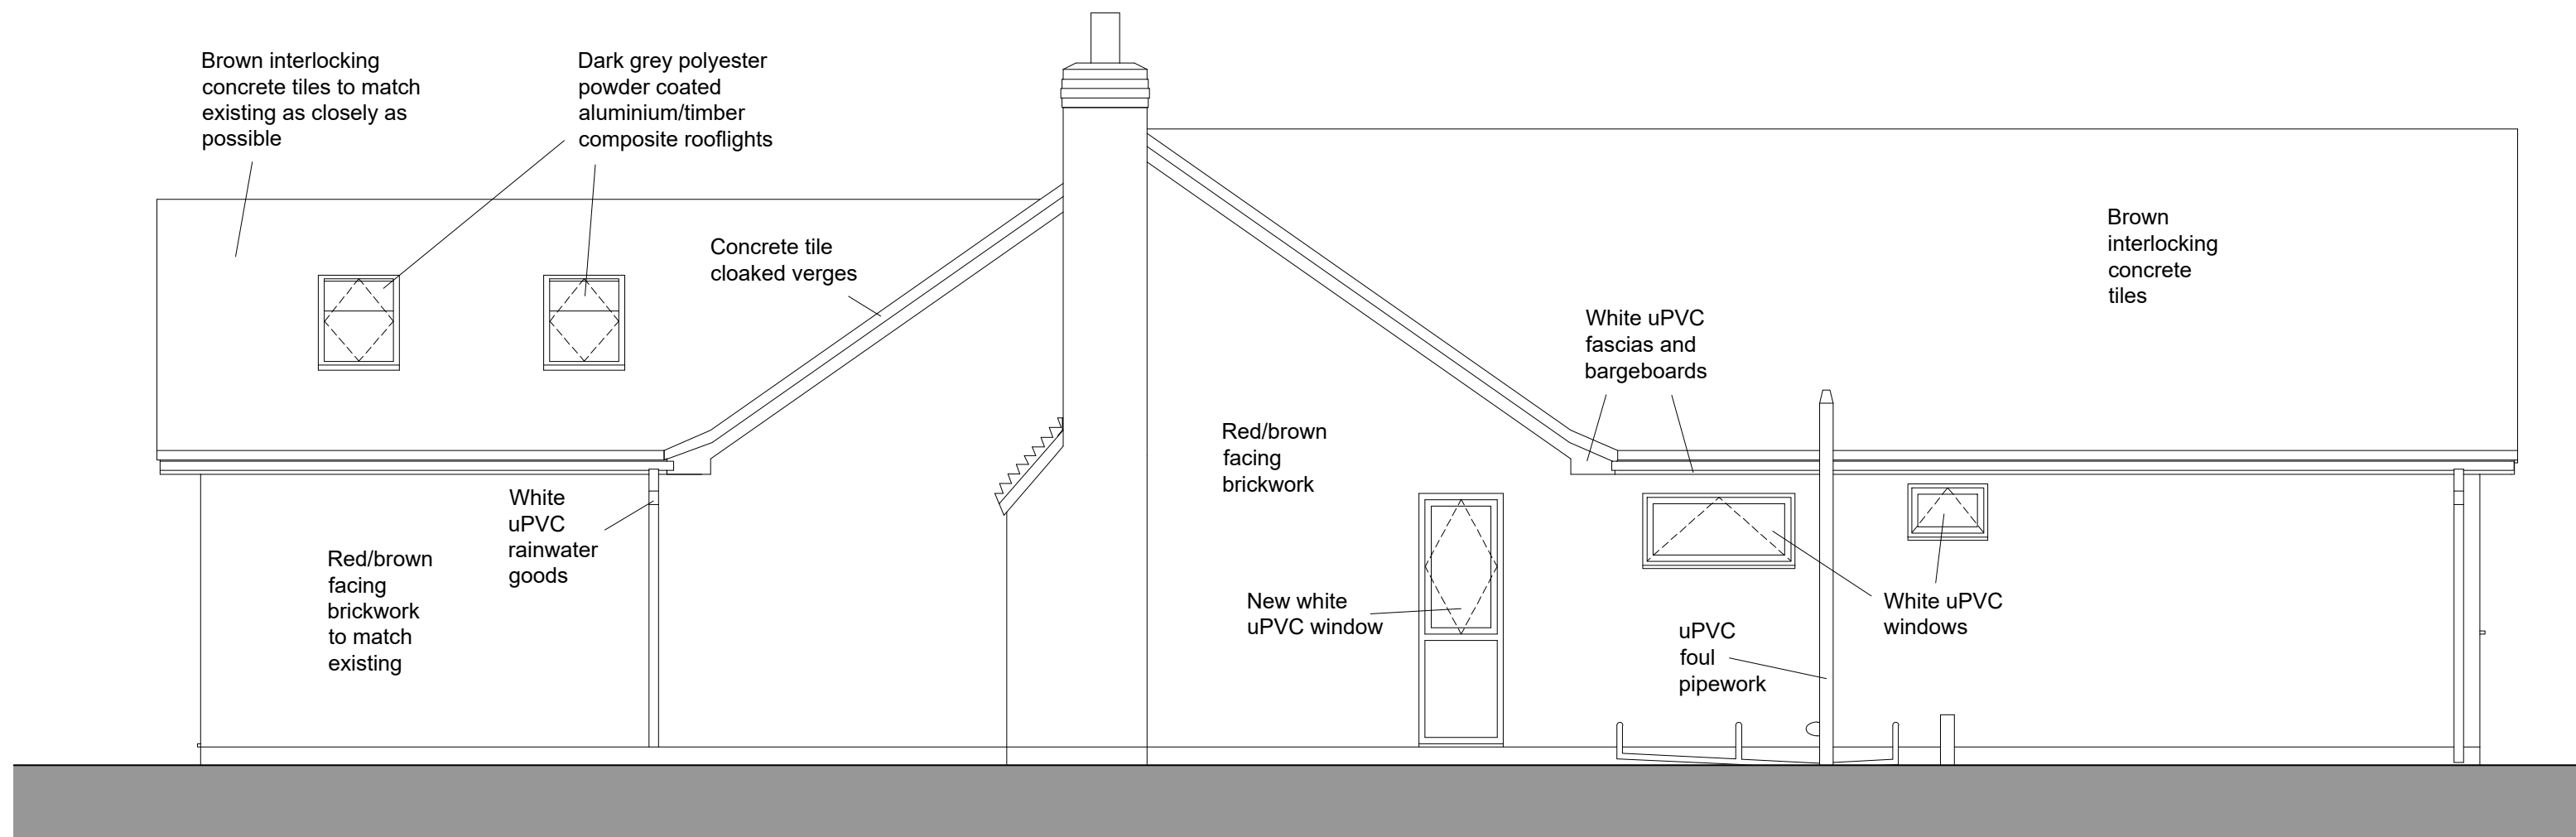


PROPOSED WEST ELEVATION

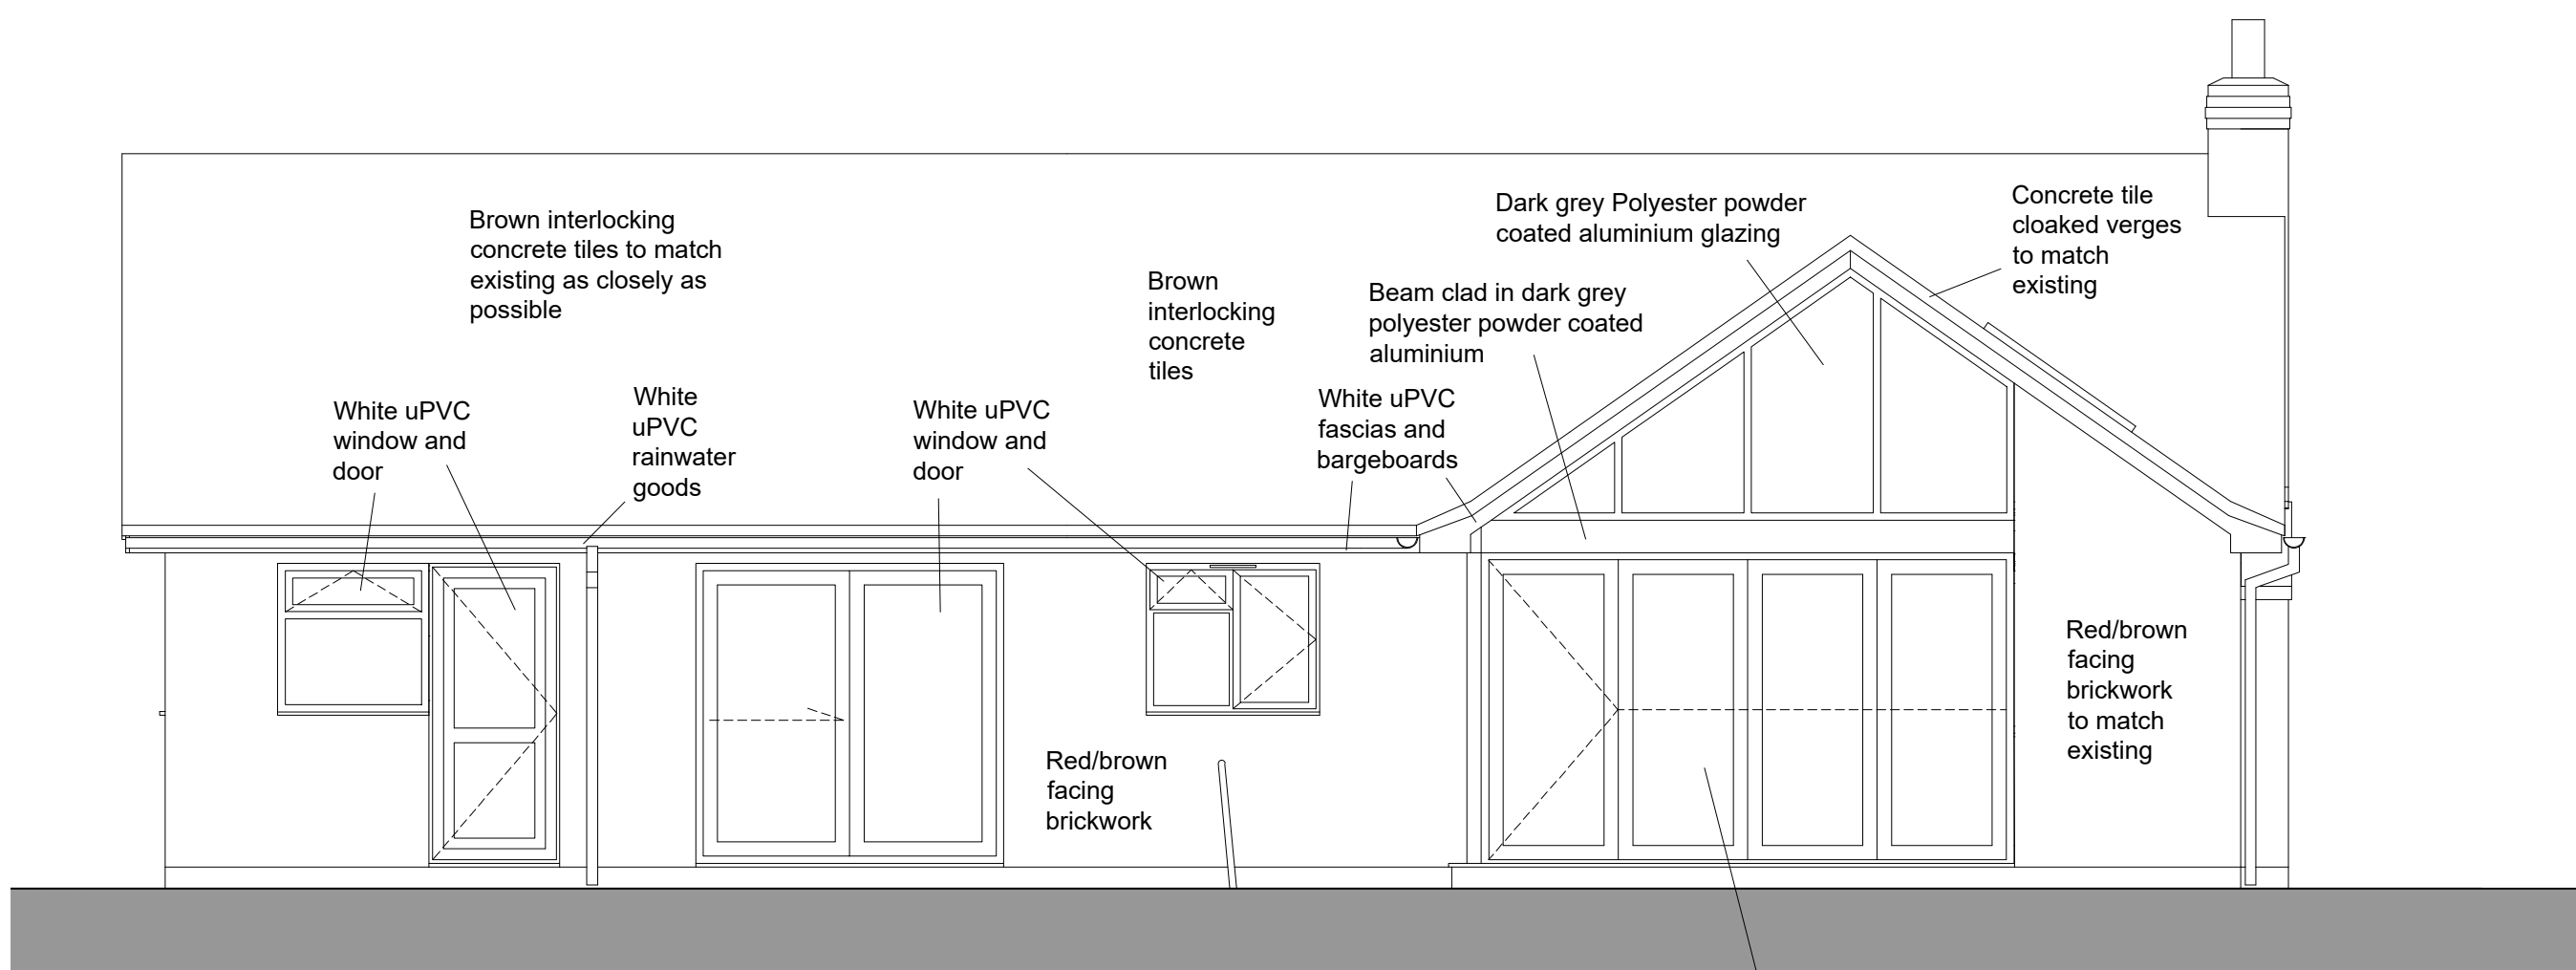


PROPOSED NORTH ELEVATION

Dark grey Polyester powder coated aluminium sliding folding door

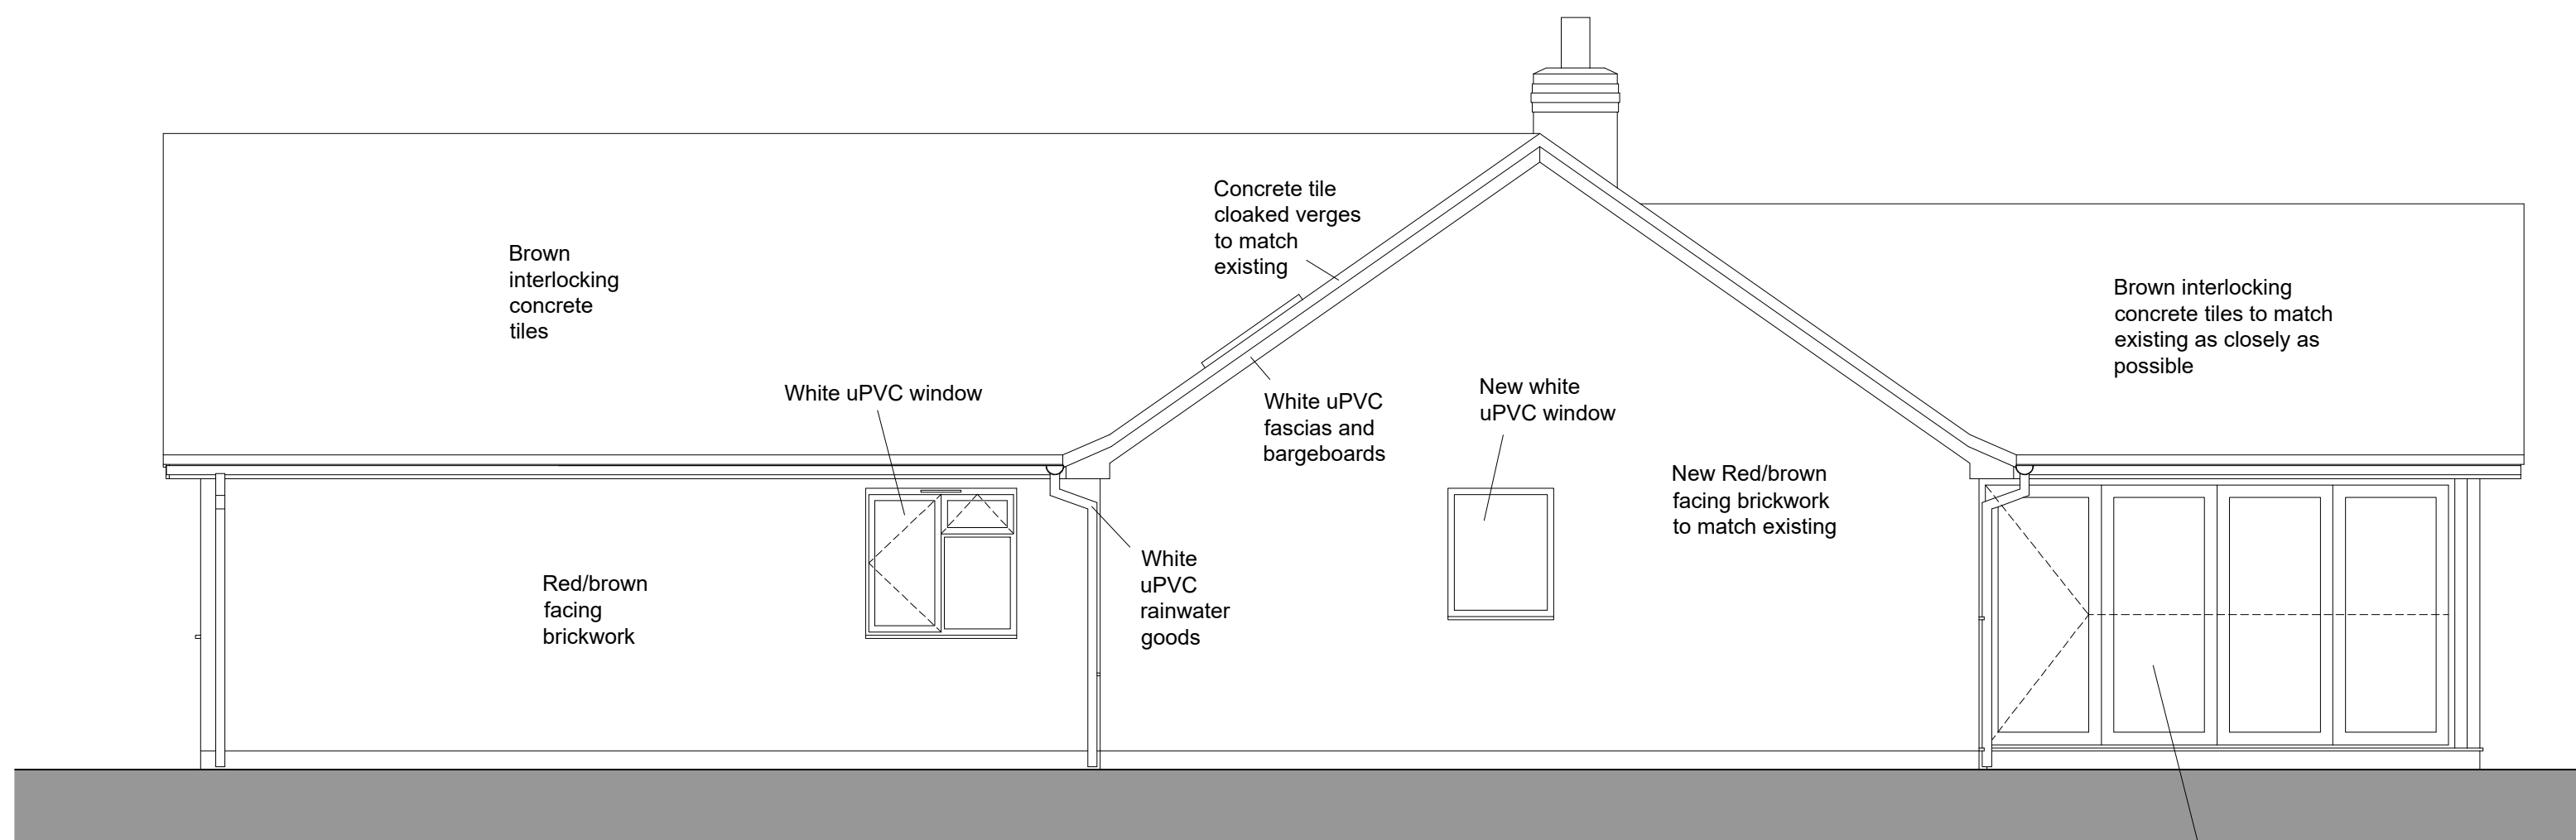

PROPOSED EAST ELEVATION

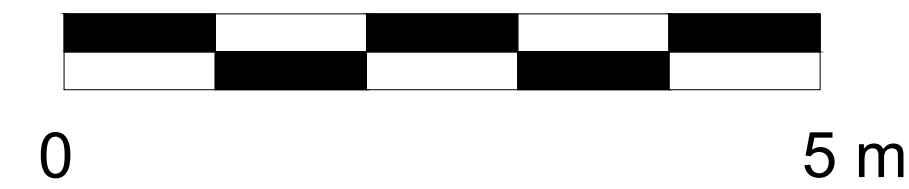

CLIENT
MR AND MRS A GREGORY

JOB
PROPOSED ALTERATIONS AT
67 CONWAY ROAD
KNYPERSLEY

TITLE
PROPOSED ELEVATIONS

REVISIONS
A Planning Application, materials updated.

26/07/21

job. no.	dwg. no.	Rev.
2105	P 04	A
Scale. 1:50 @ A1	Date JUNE 2021	
Drawn. PJW	Status PLANNING	

philip wootton
architect
3, Belgrave Avenue, Alsager, Cheshire, ST7 2BX
Telephone 07411 702420
E-mail: philipwootton@gmail.com

