




Rev.	Drawn	Comments	Date
------	-------	----------	------

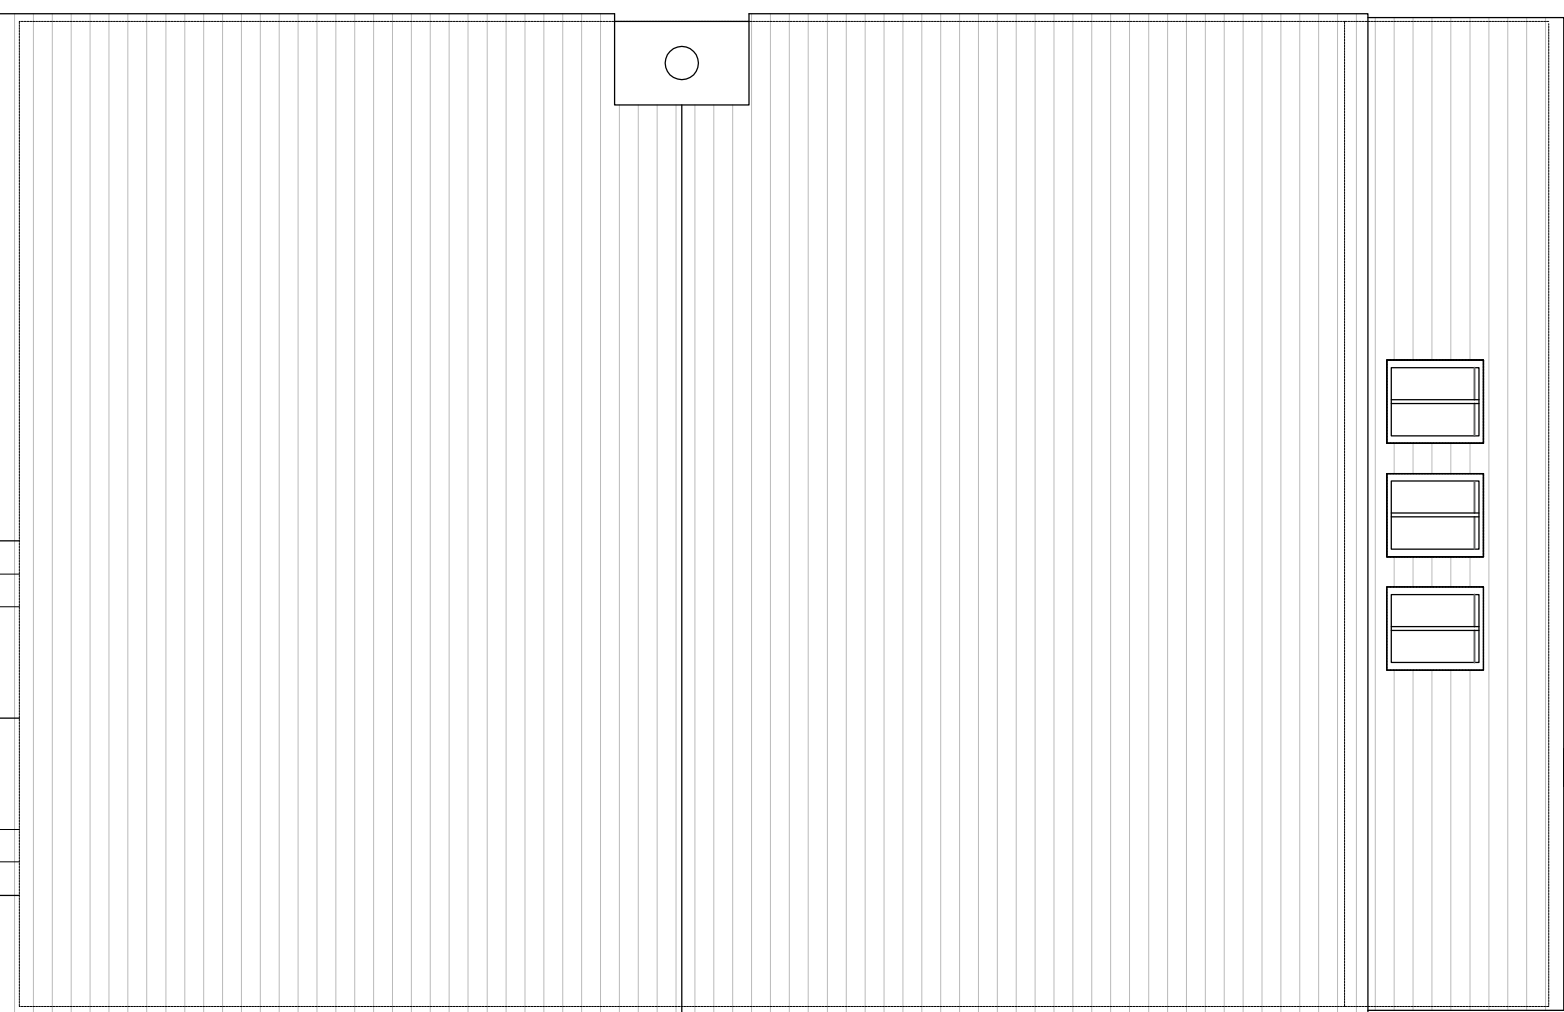

Roof Plan 1:50

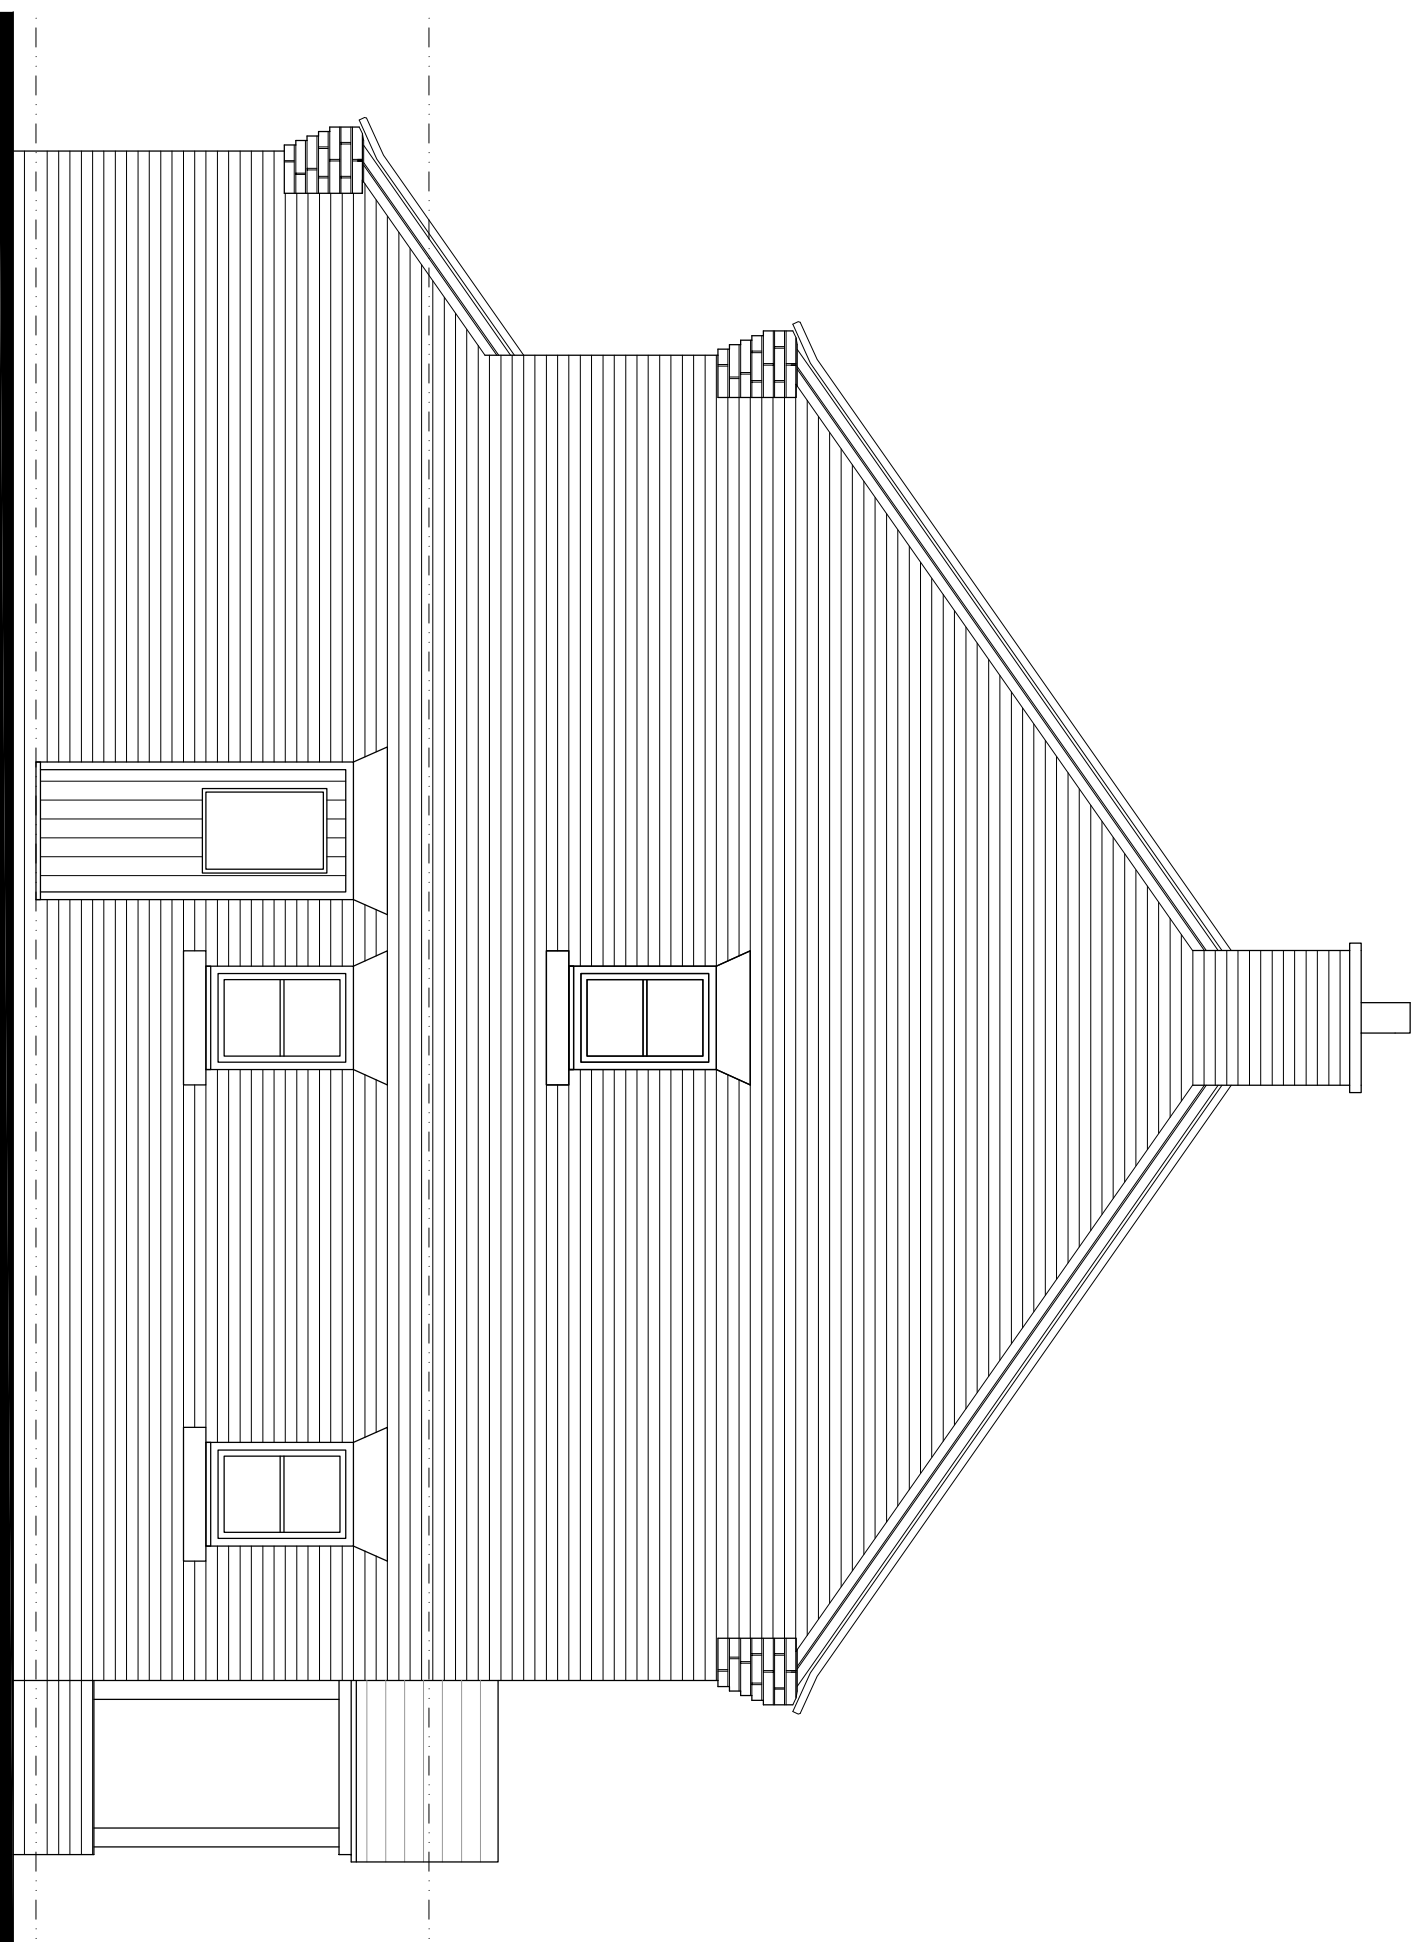

Side Elevation 1:50

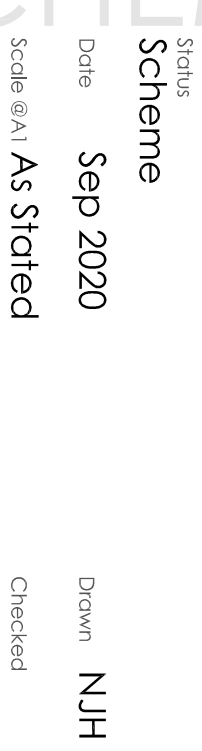

GIA - 102.7sqm/1105sqft

A: DaisyBank House | 17-19 Leek Road | Checkdale | ST10 1JE
T: 01538 756888
E: enquiries@hcarchitects.co.uk
W: www.hcarchitects.co.uk

A.R Alcock

Tenford Lane, Upper Tean

Plans and Elevations

Scheme

Date Sep 2020

Scale $\otimes$ AI As Stated

Project No.	Drawing No.
-------------	-------------

00438 AL(0)11

Rev

File Ref: H:RFF