





| Rev | Down | Comments | Date |
|-----|------|----------|------|
|-----|------|----------|------|

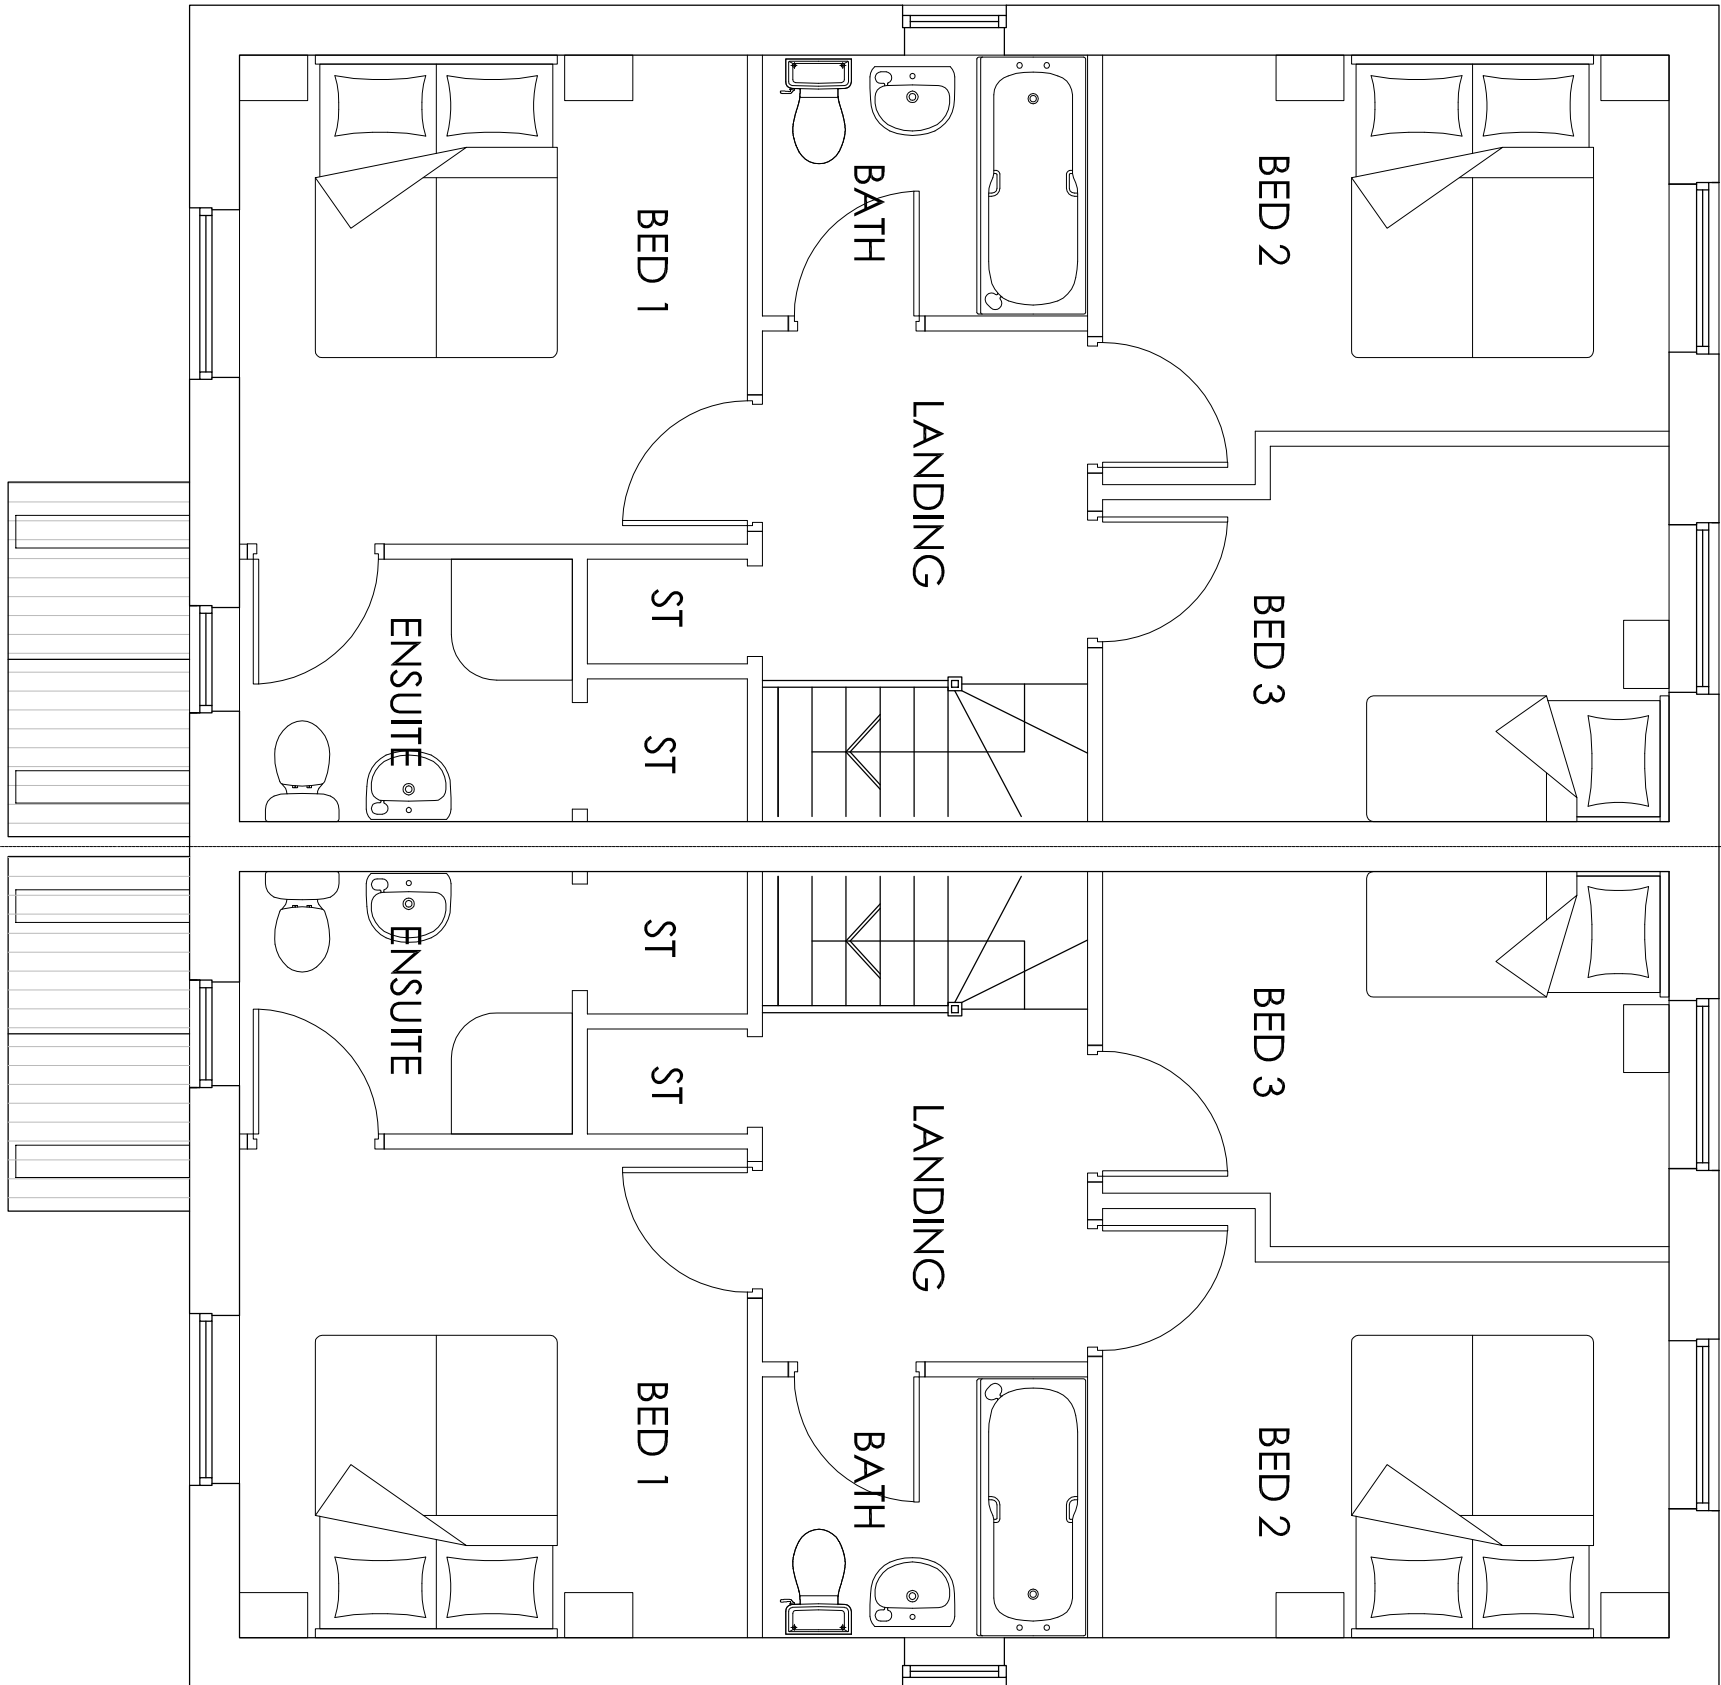


First Floor Plan 1:50

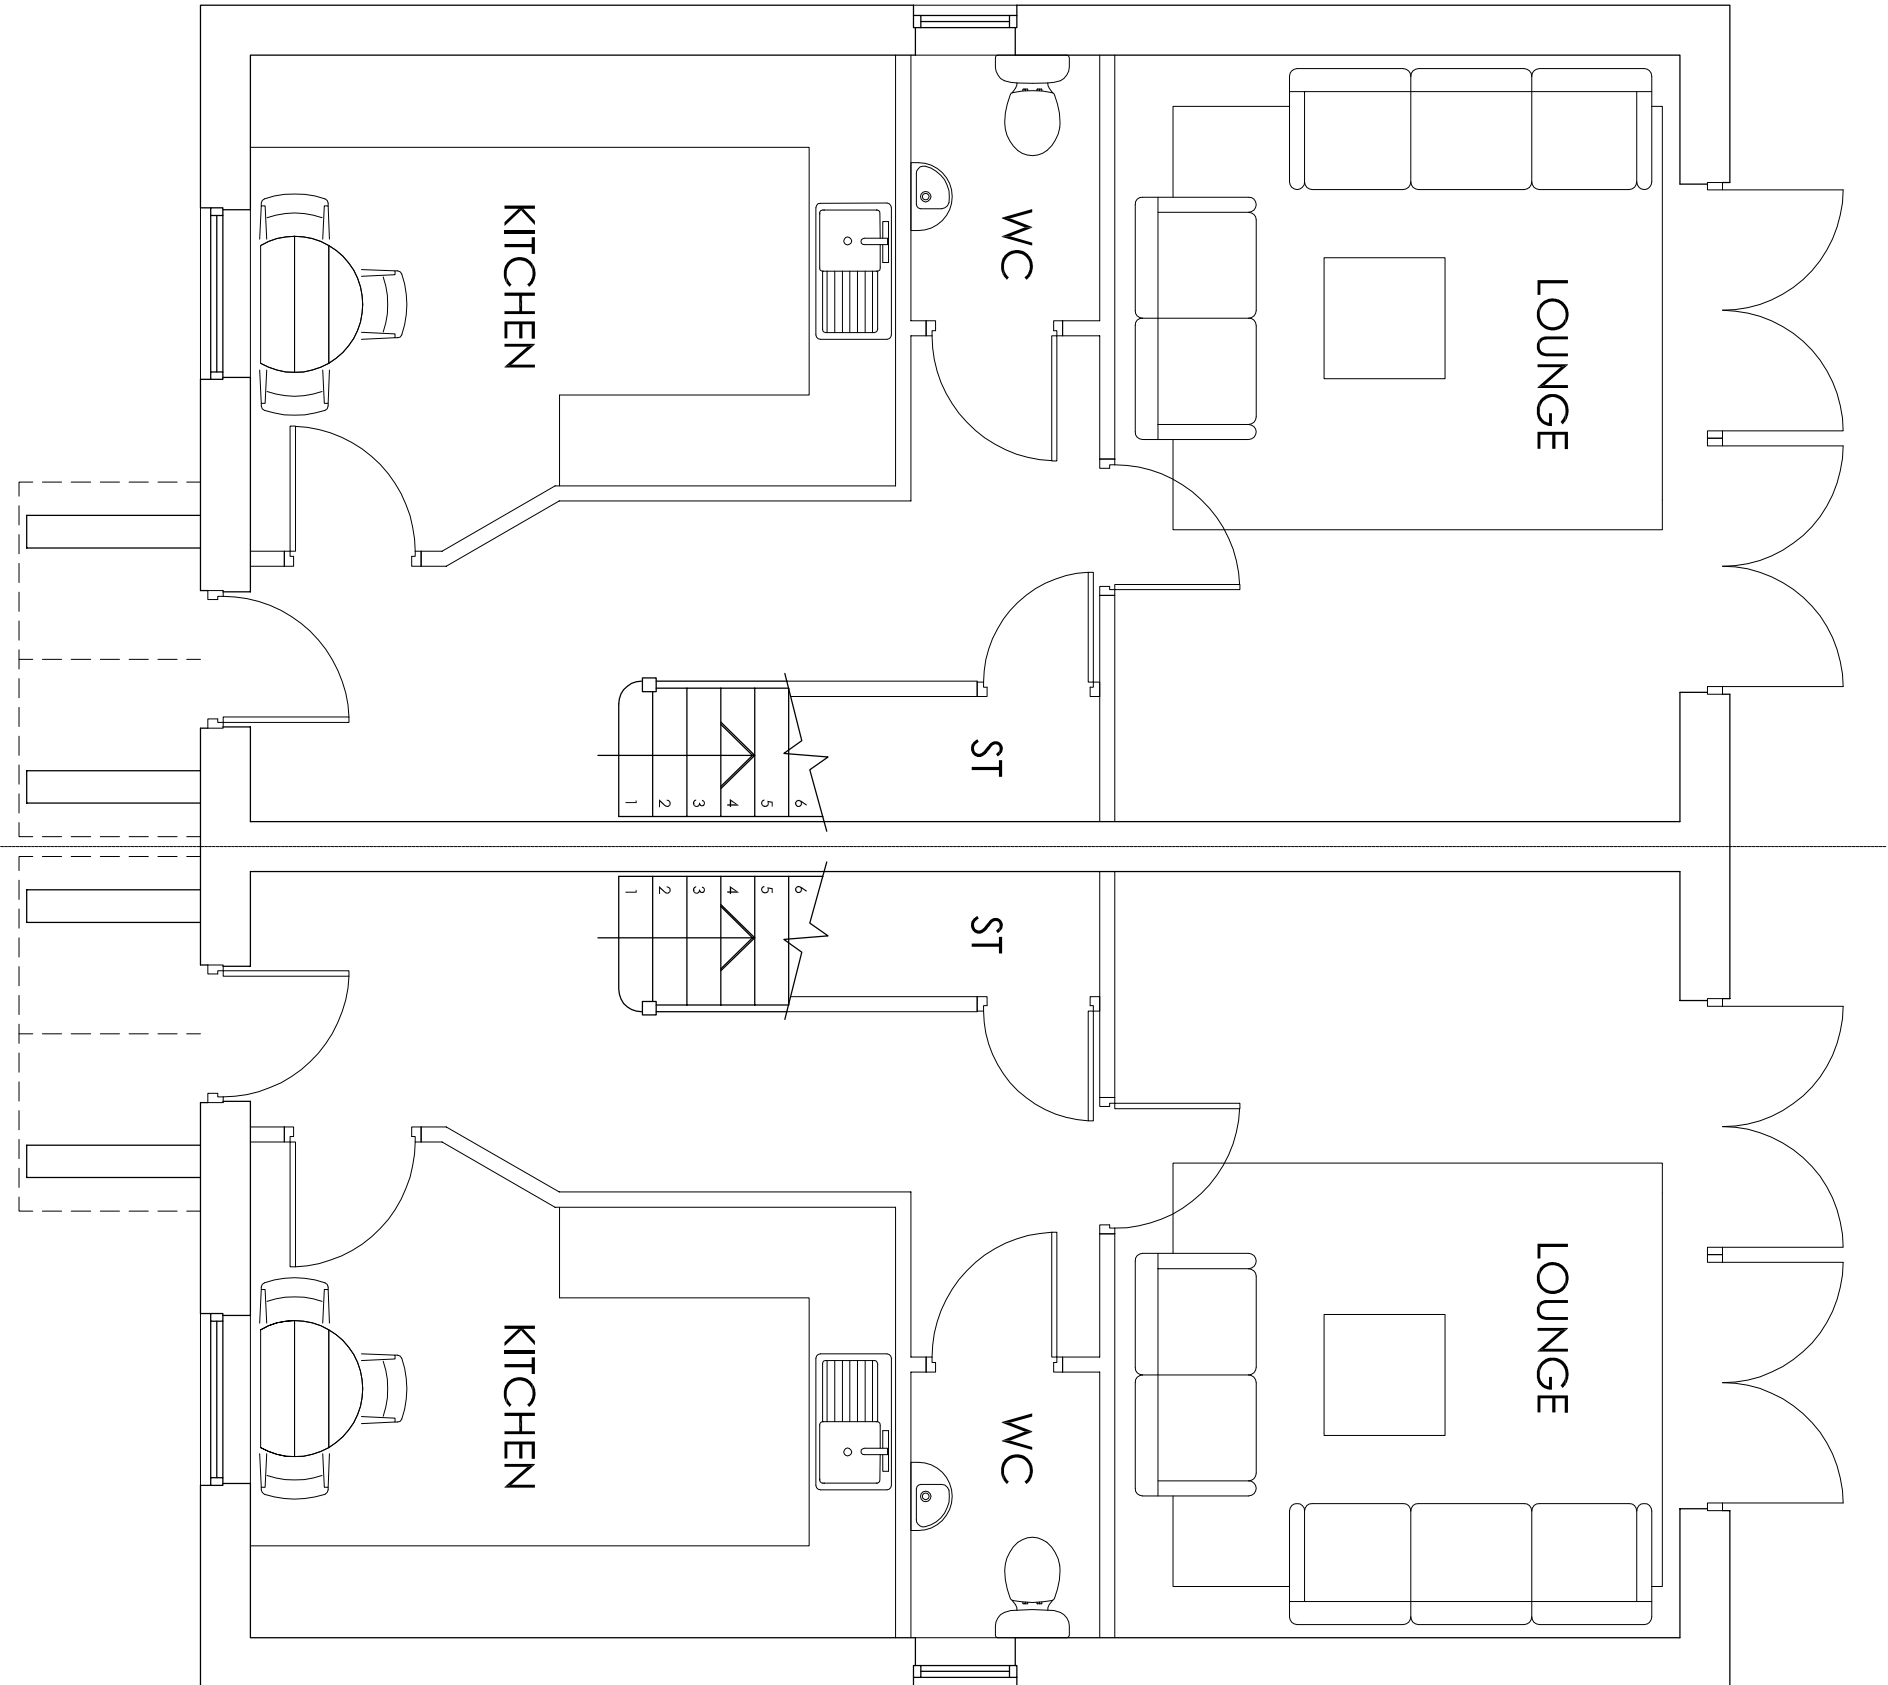


Ground Floor Plan 1:50

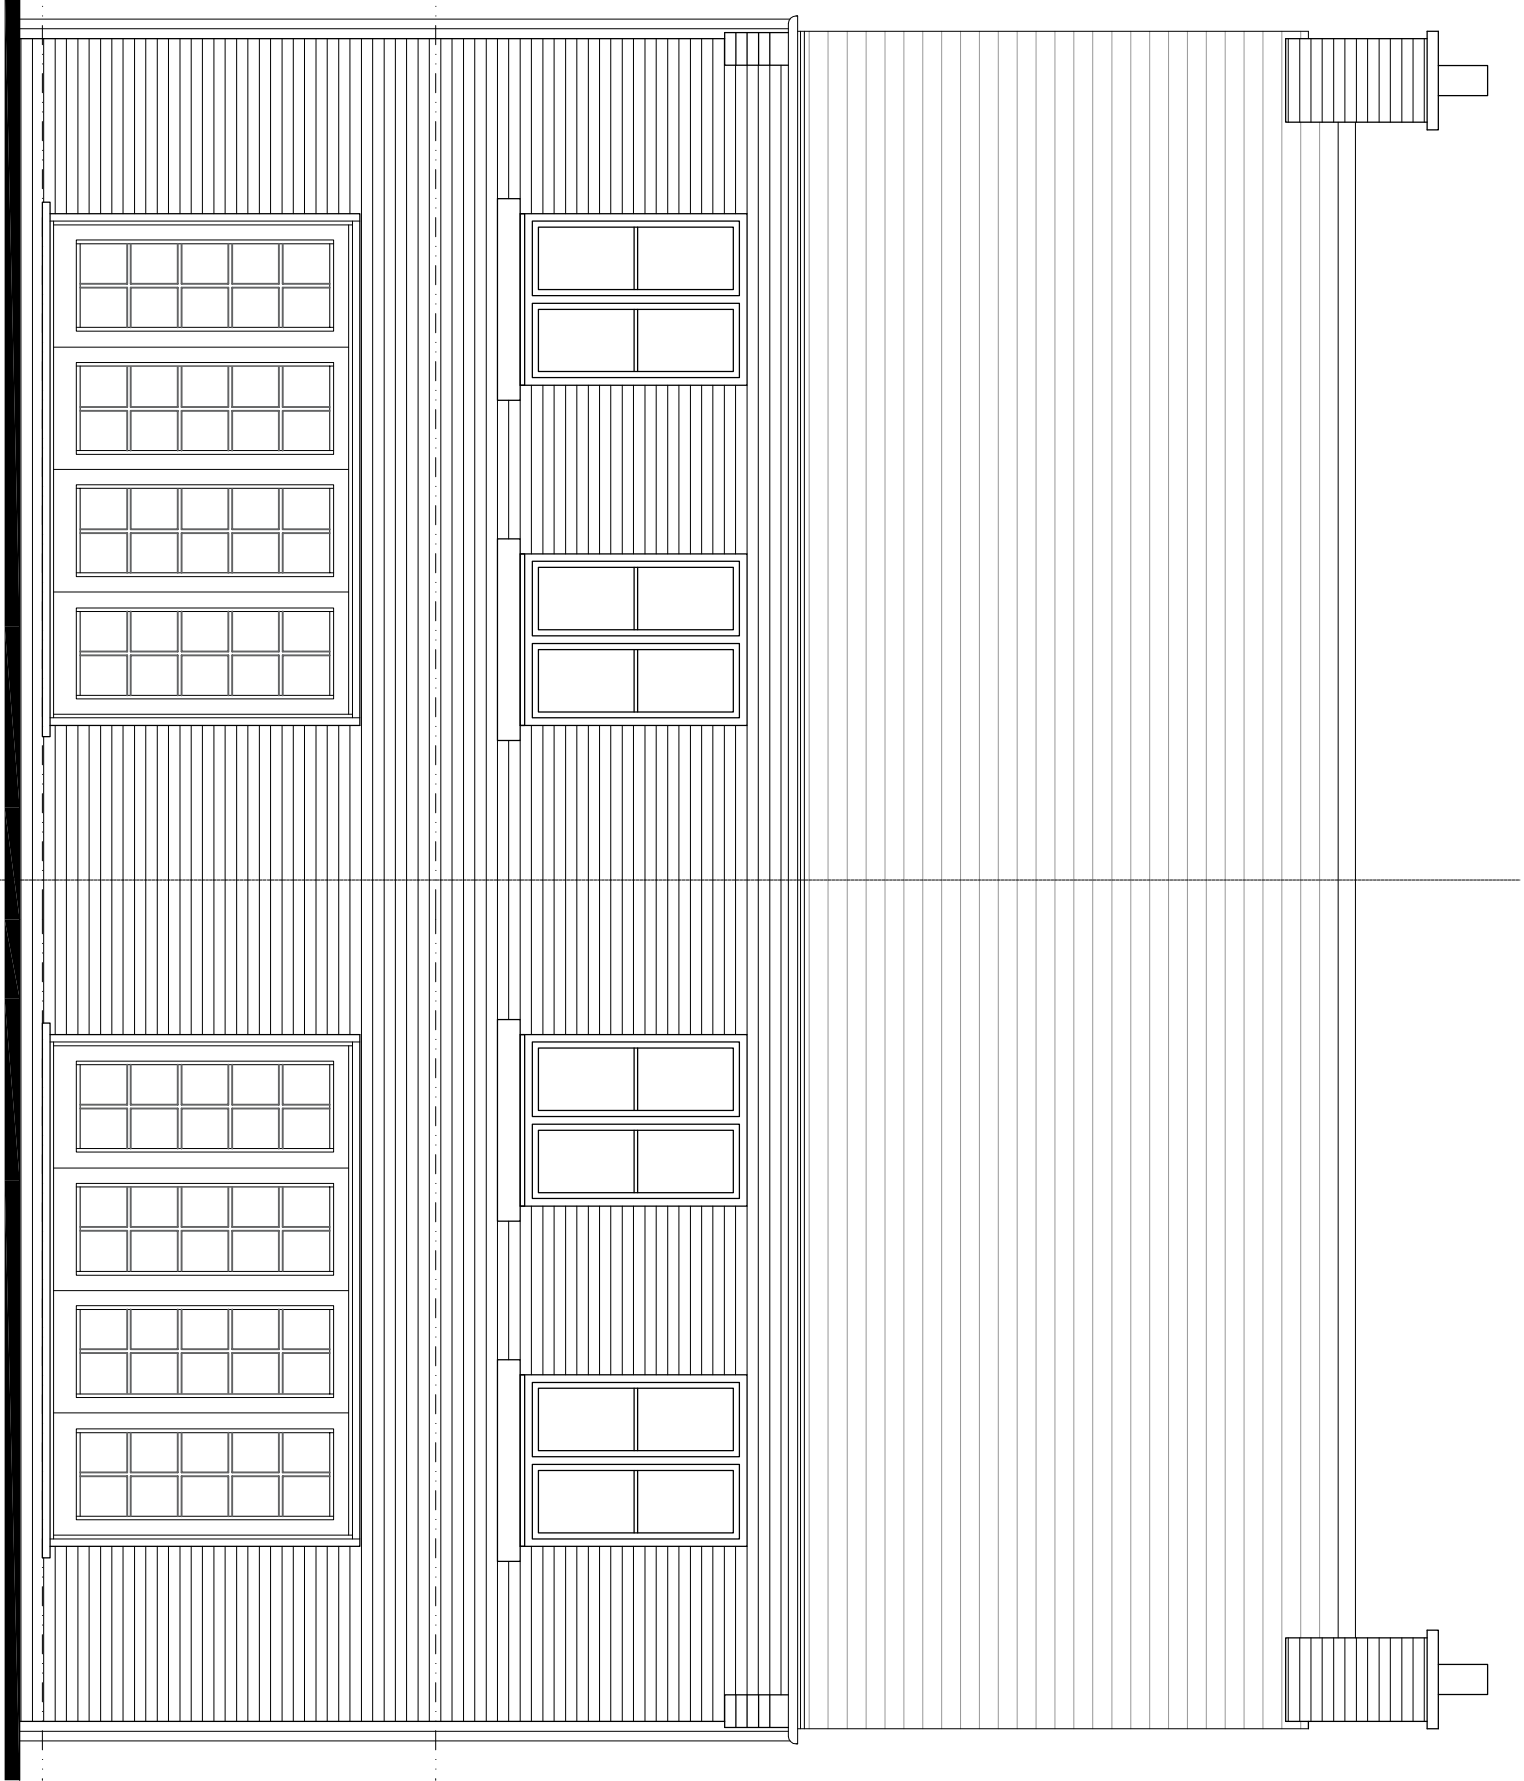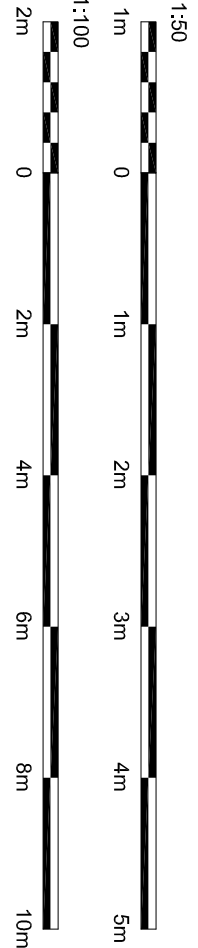


Rear Elevation 1:50

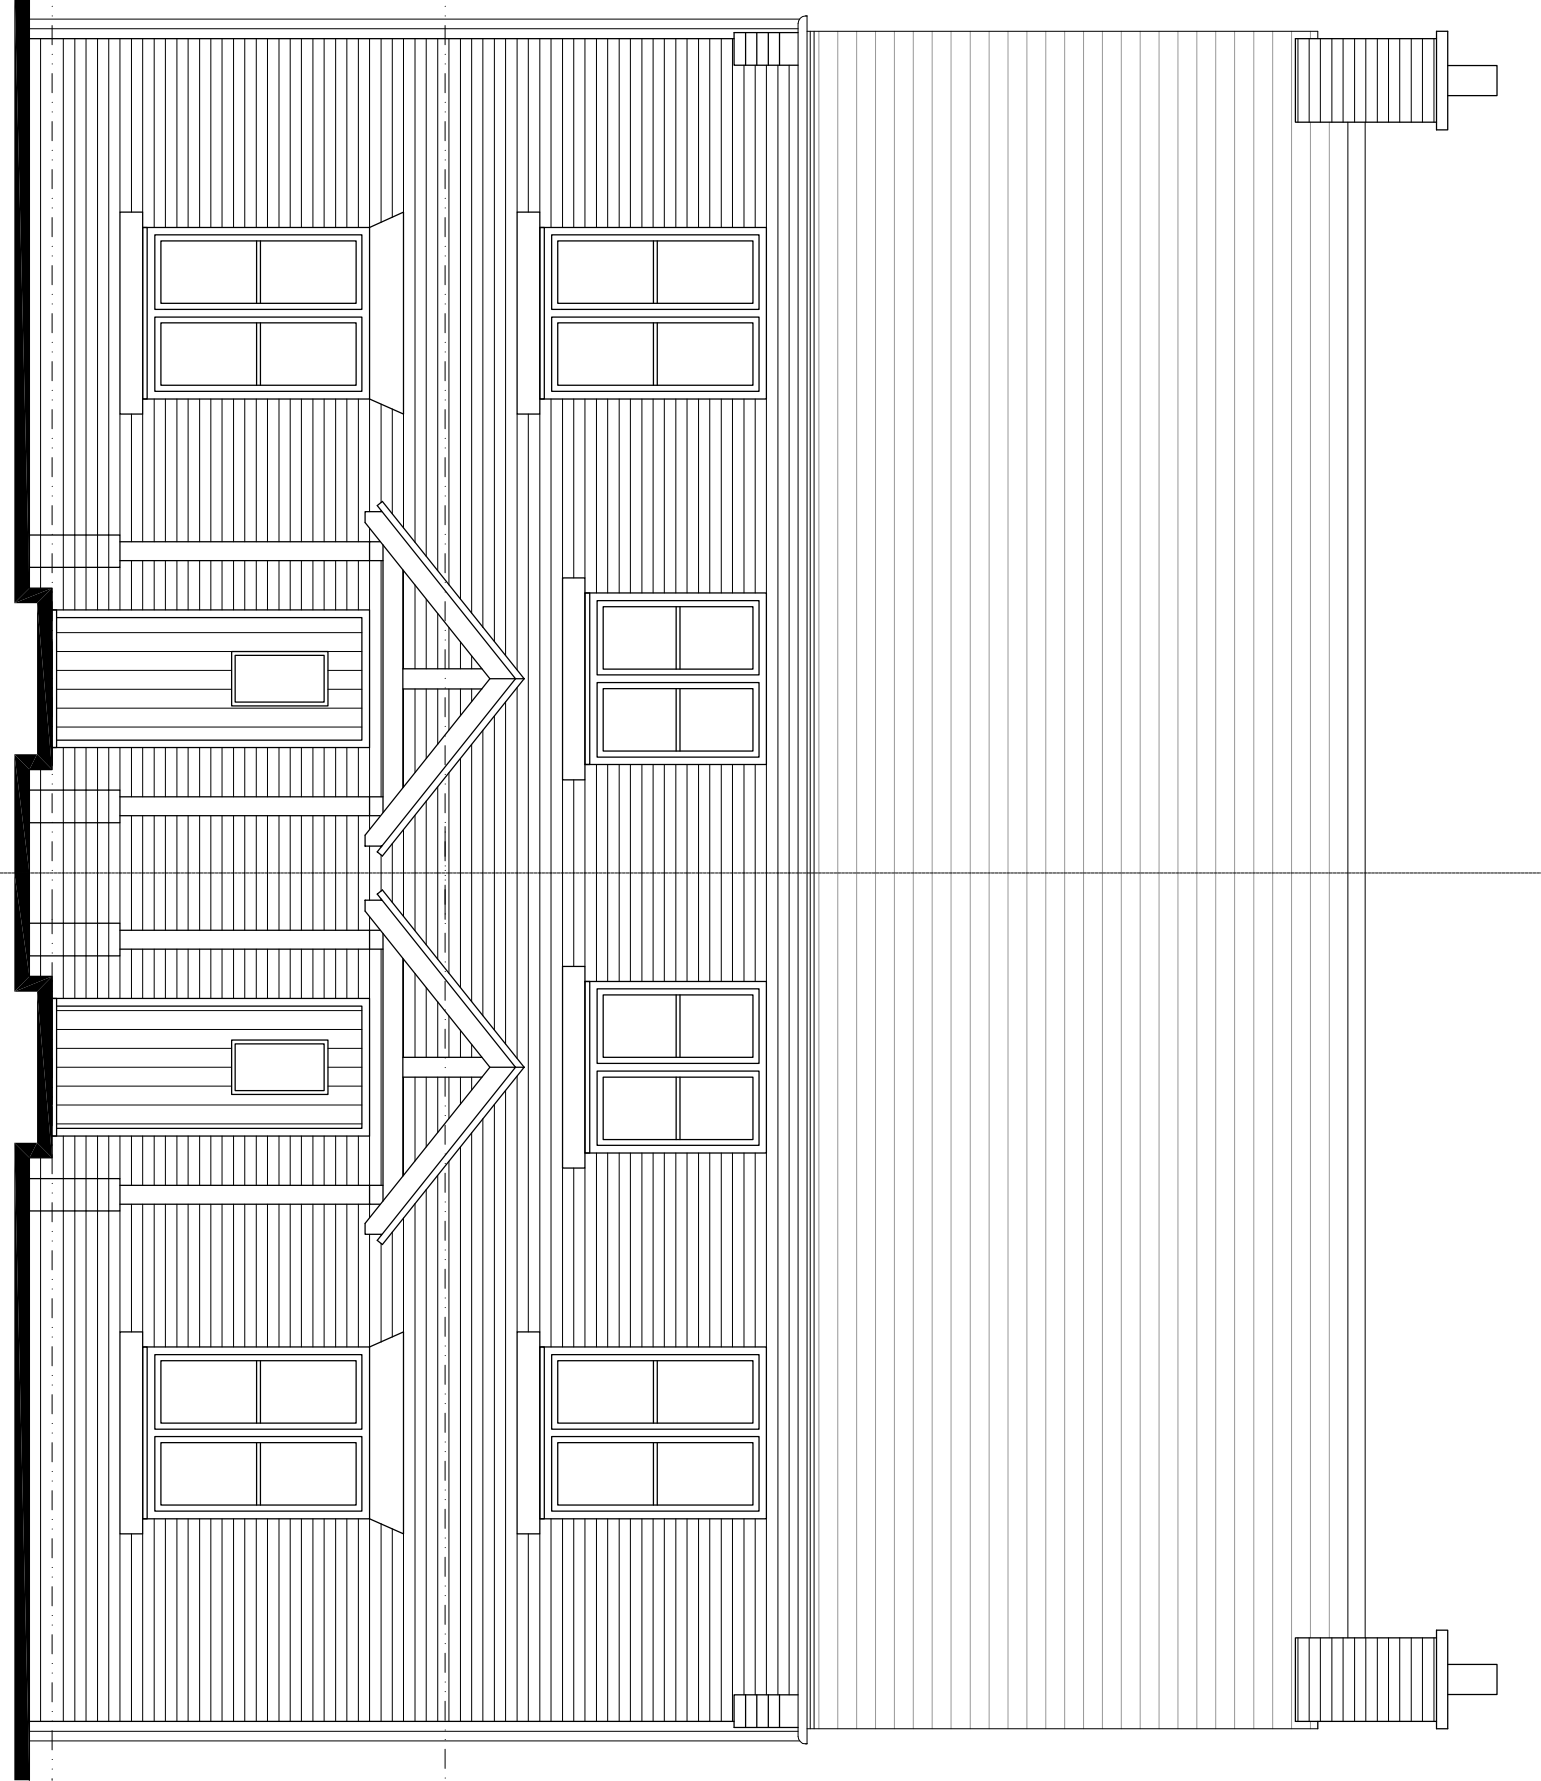


Front Elevation 1:50

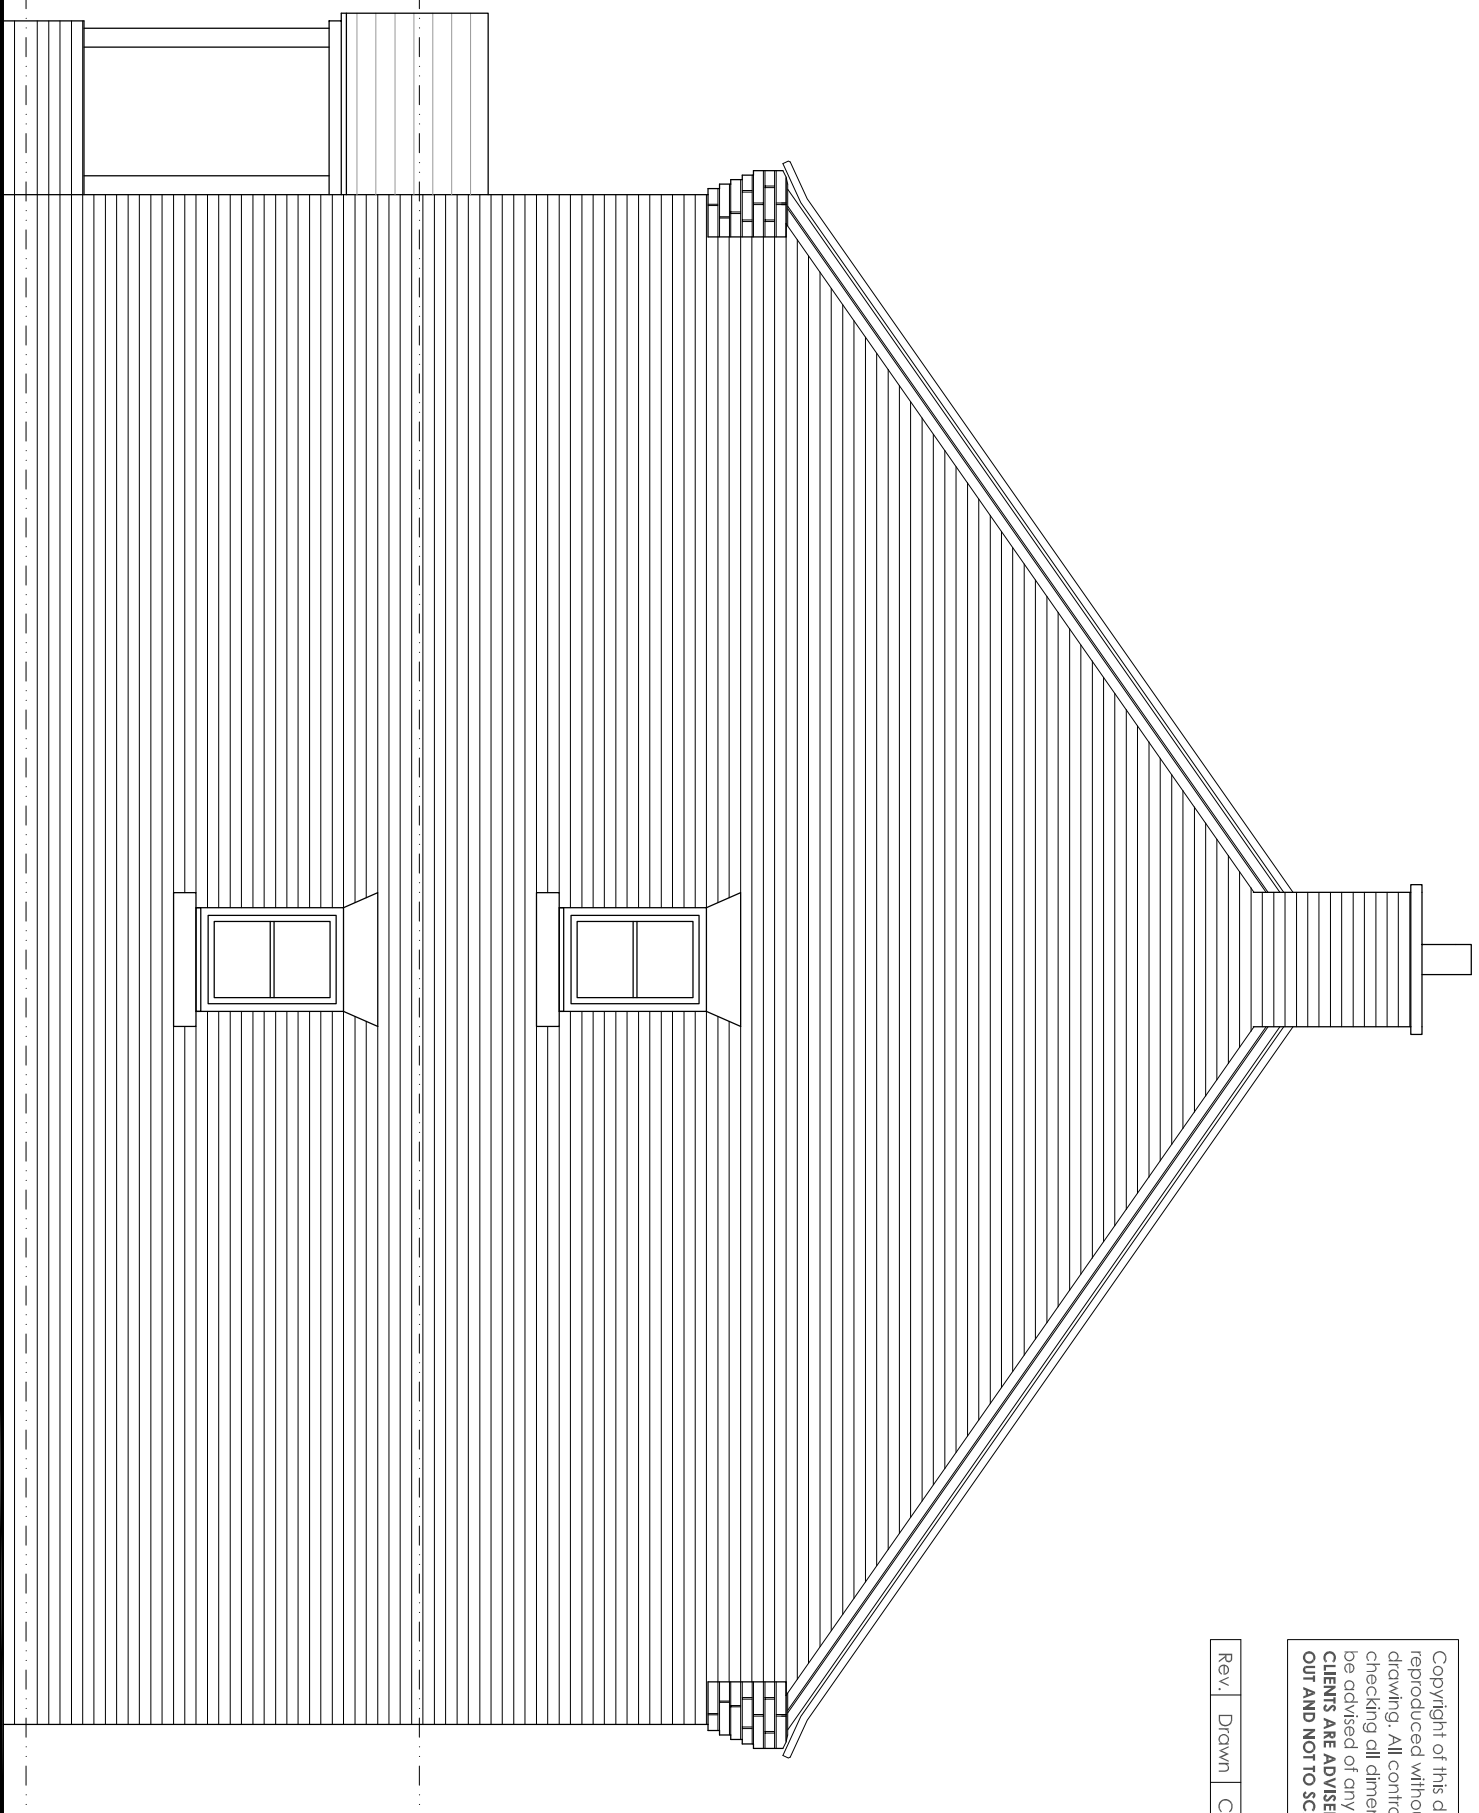

Side Elevation 1:50

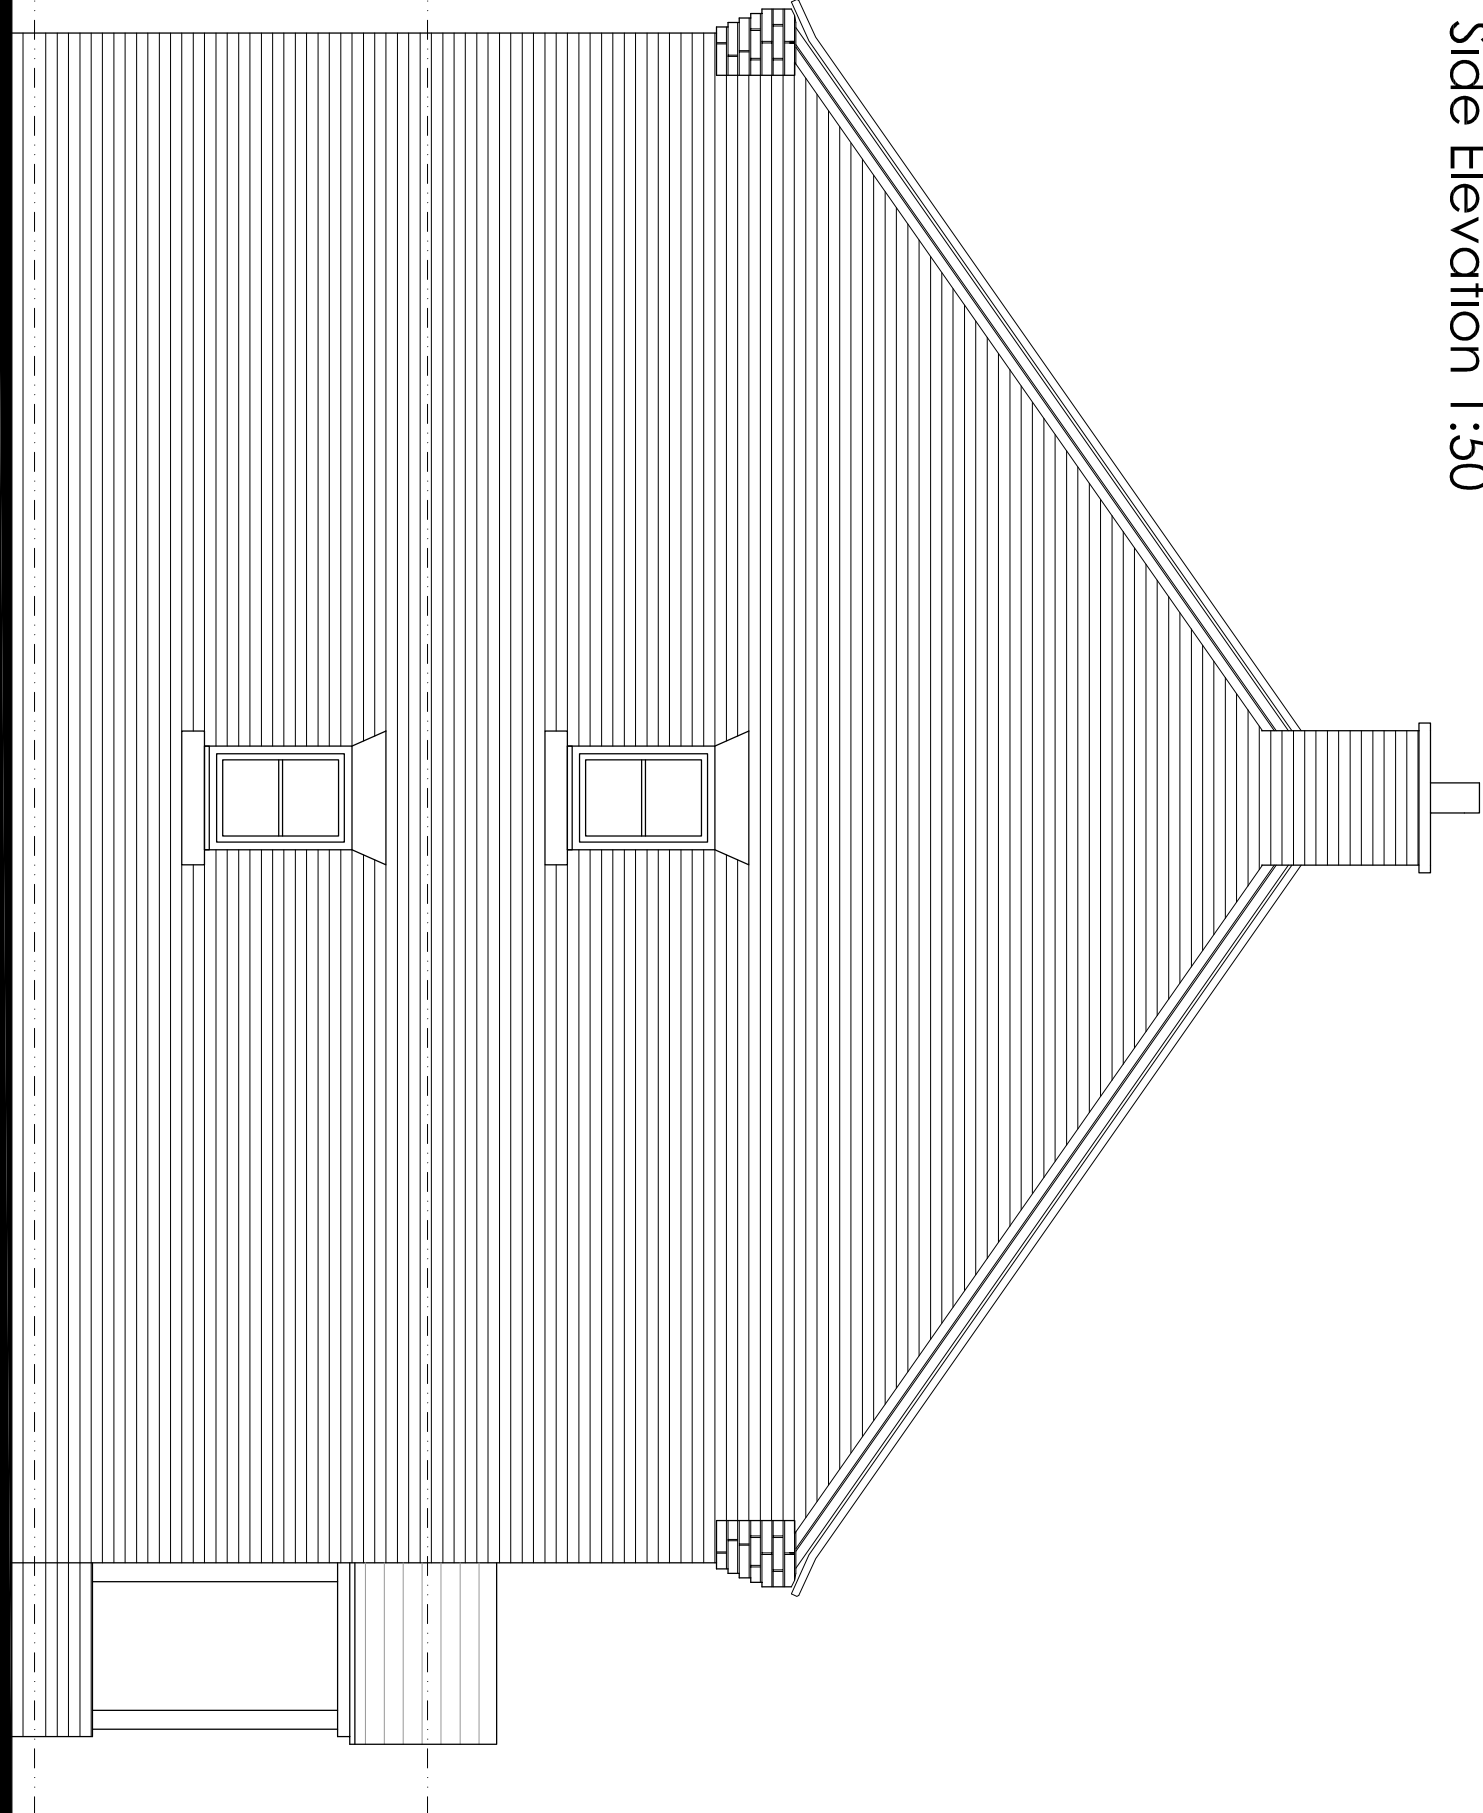

Side Elevation 1:50

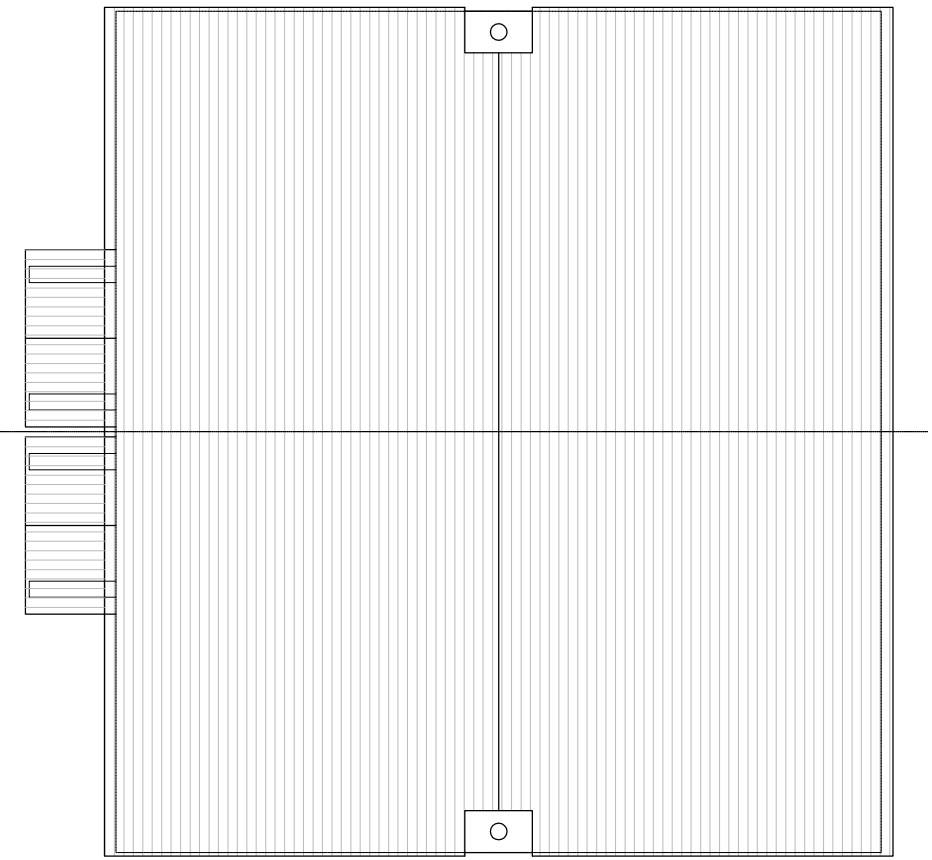

Roof Plan 1:100

**Hewitt&Carr** Architects

**A:** Design/Architect  
**T:** 01303 255889  
**E:** enquiries@hccarchitects.co.uk  
**W:** www.hccarchitects.co.uk

Client  
**A.R. Alcock**

Project  
**Residential Development at Land Off  
Tenford Lane, Upper Tean**

Title  
**House Type 4: Semi-Detached 3 Bed  
Plans and Elevations**

Drawn  
**Scheme**  
Date  
**Sep 2020**  
Scale  
**As Stated**

Project No.  
**00438**  
Drawing No.  
**AL(0)14**

Rev

SCHEME