

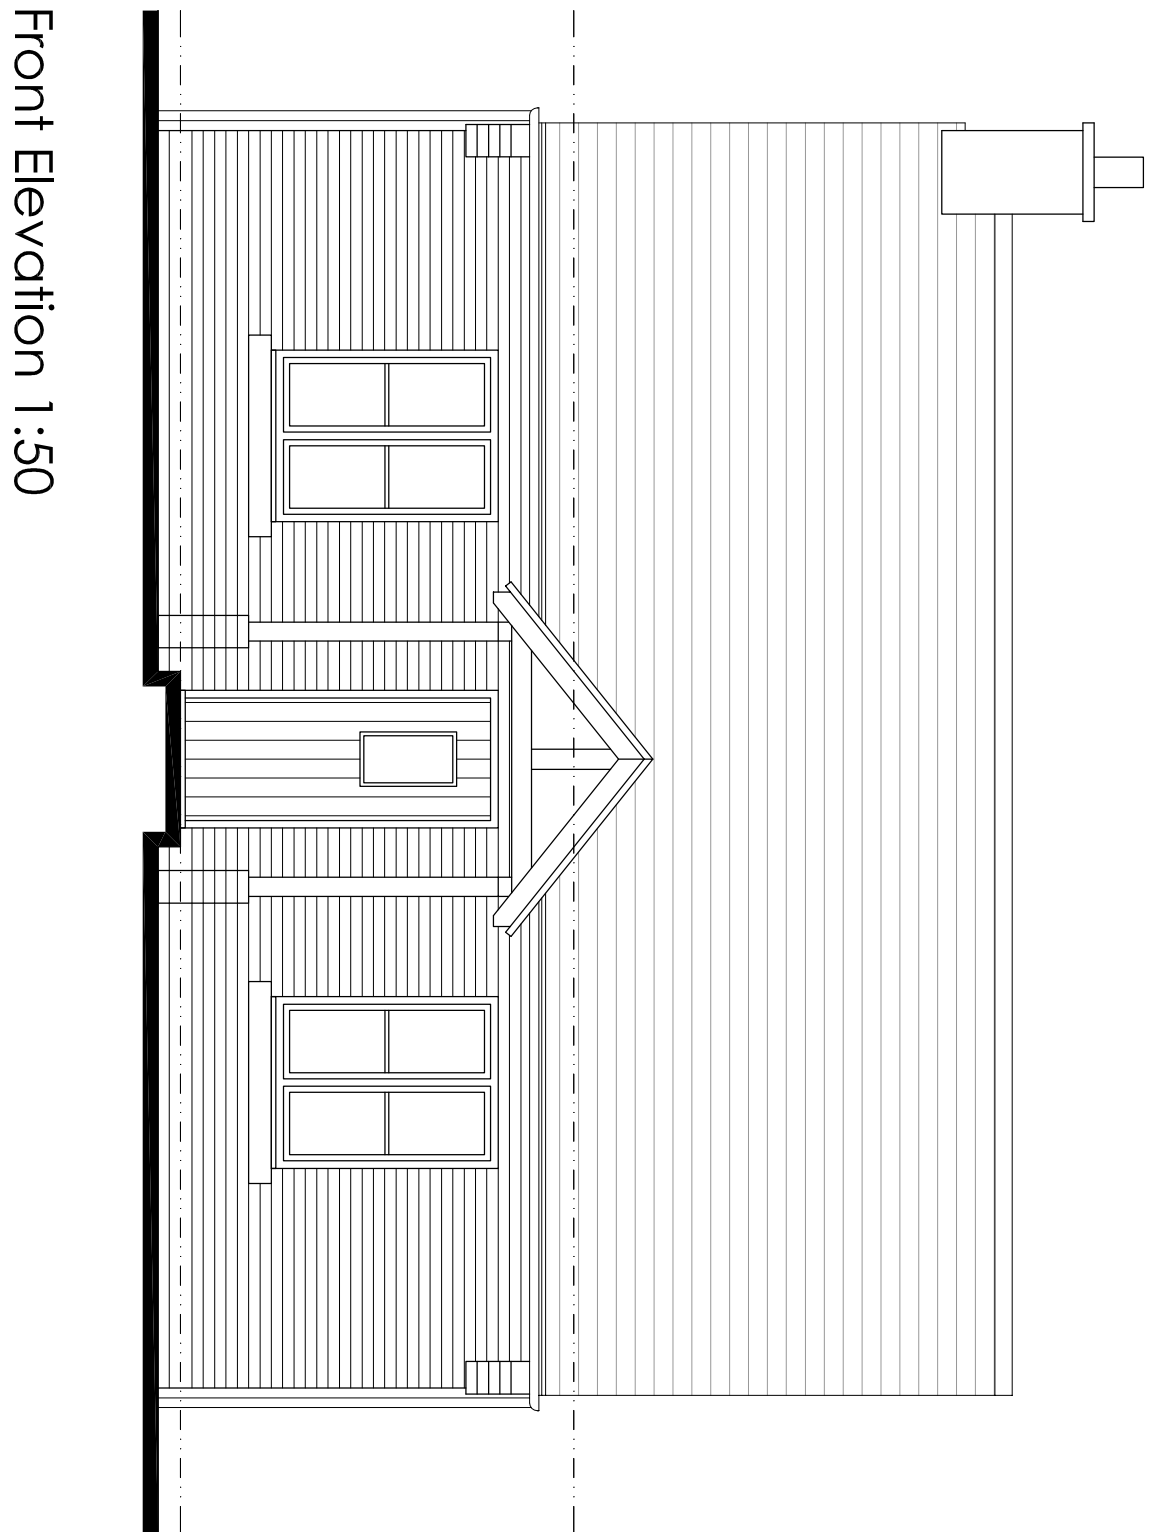
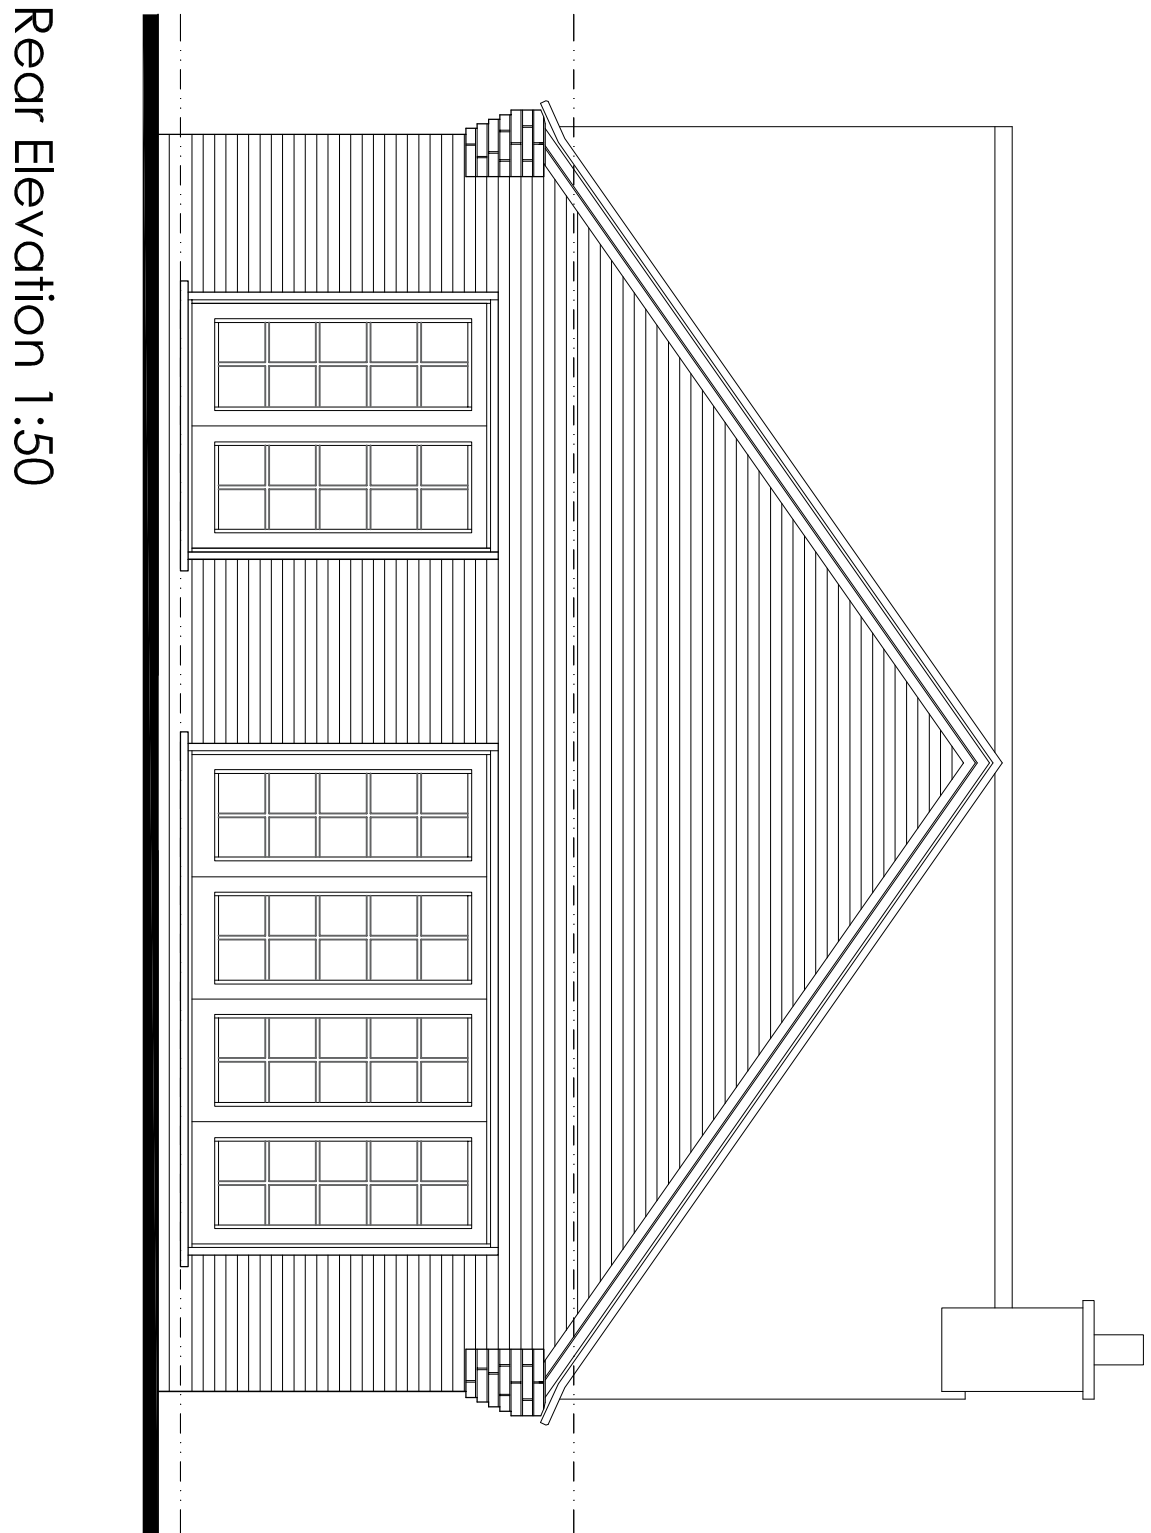
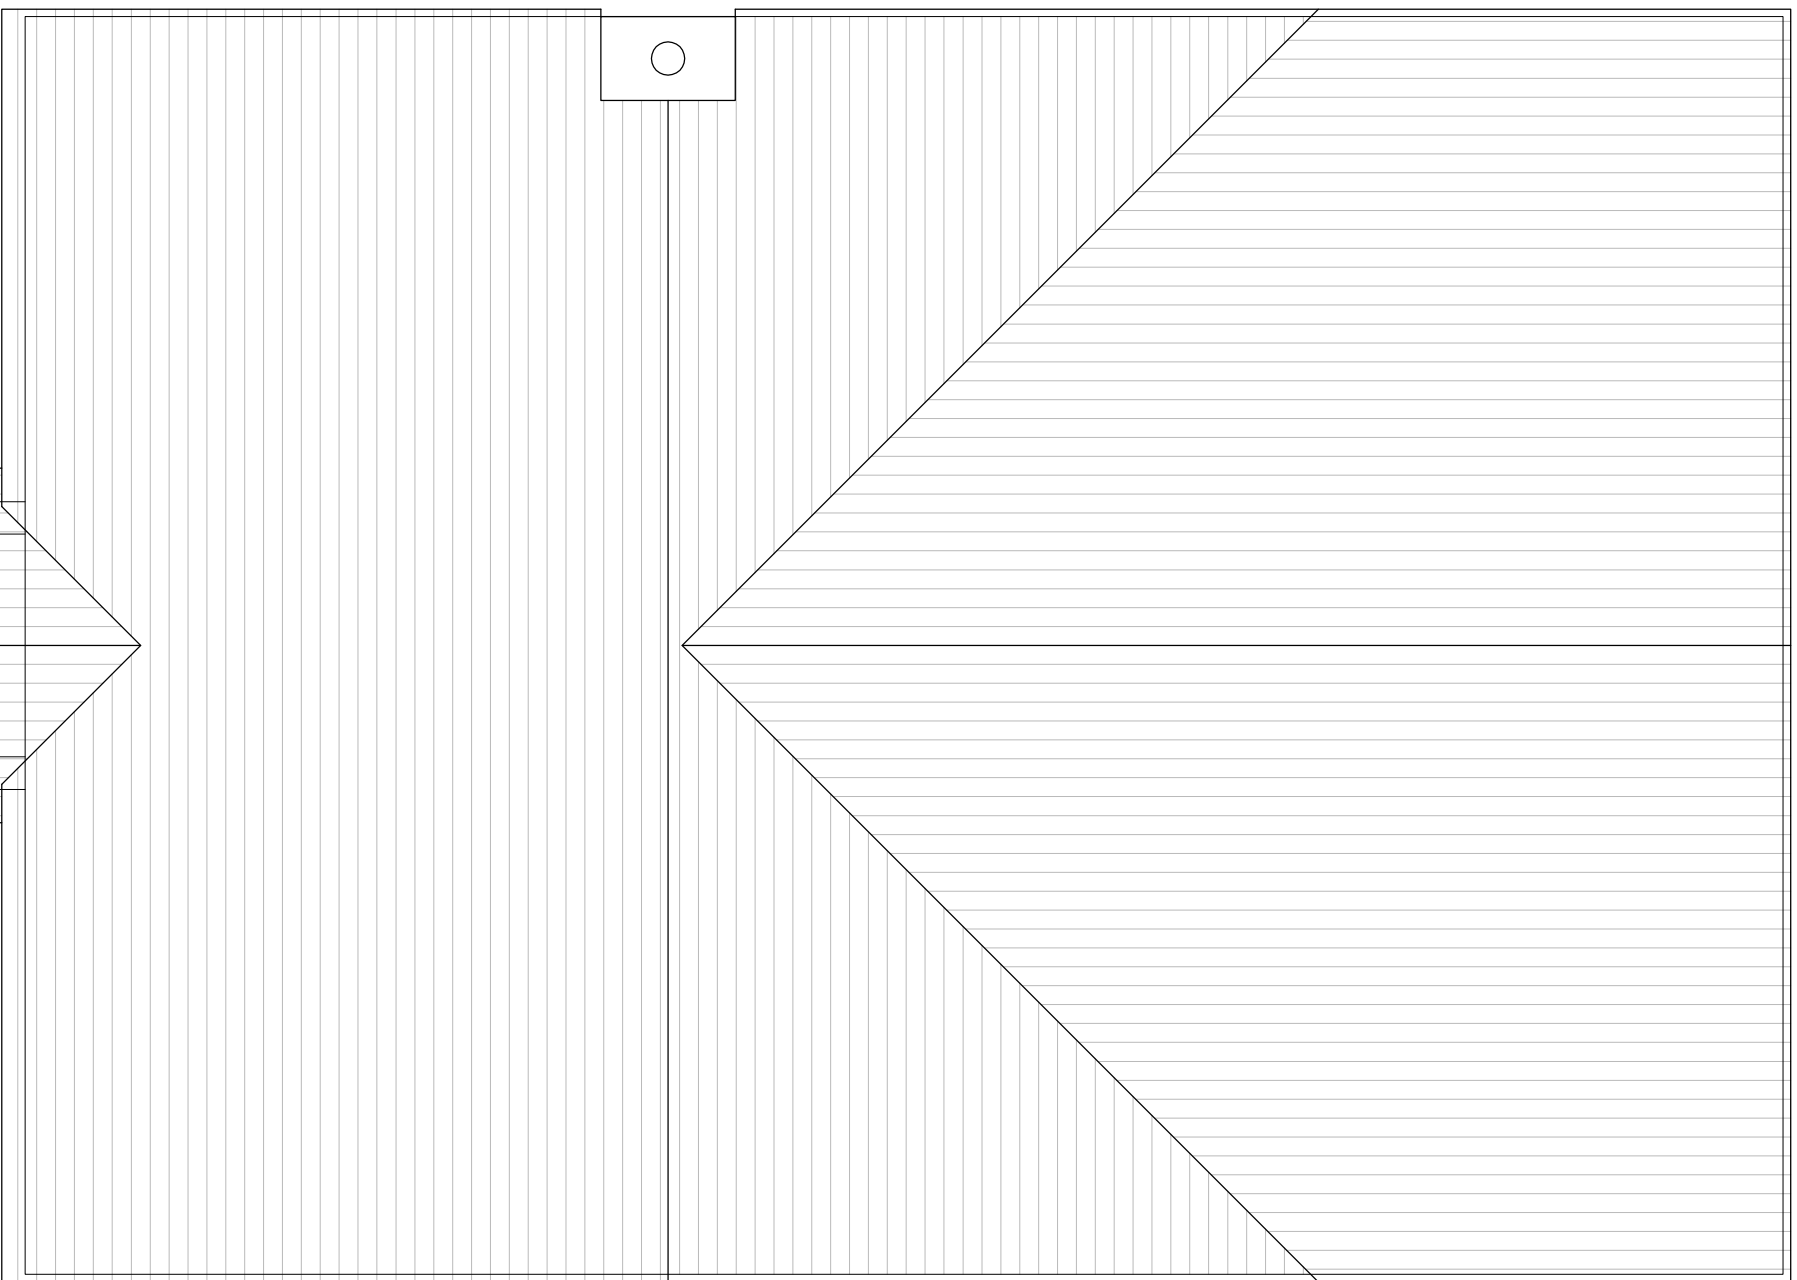



Rev	Down	Comments	Date
-----	------	----------	------

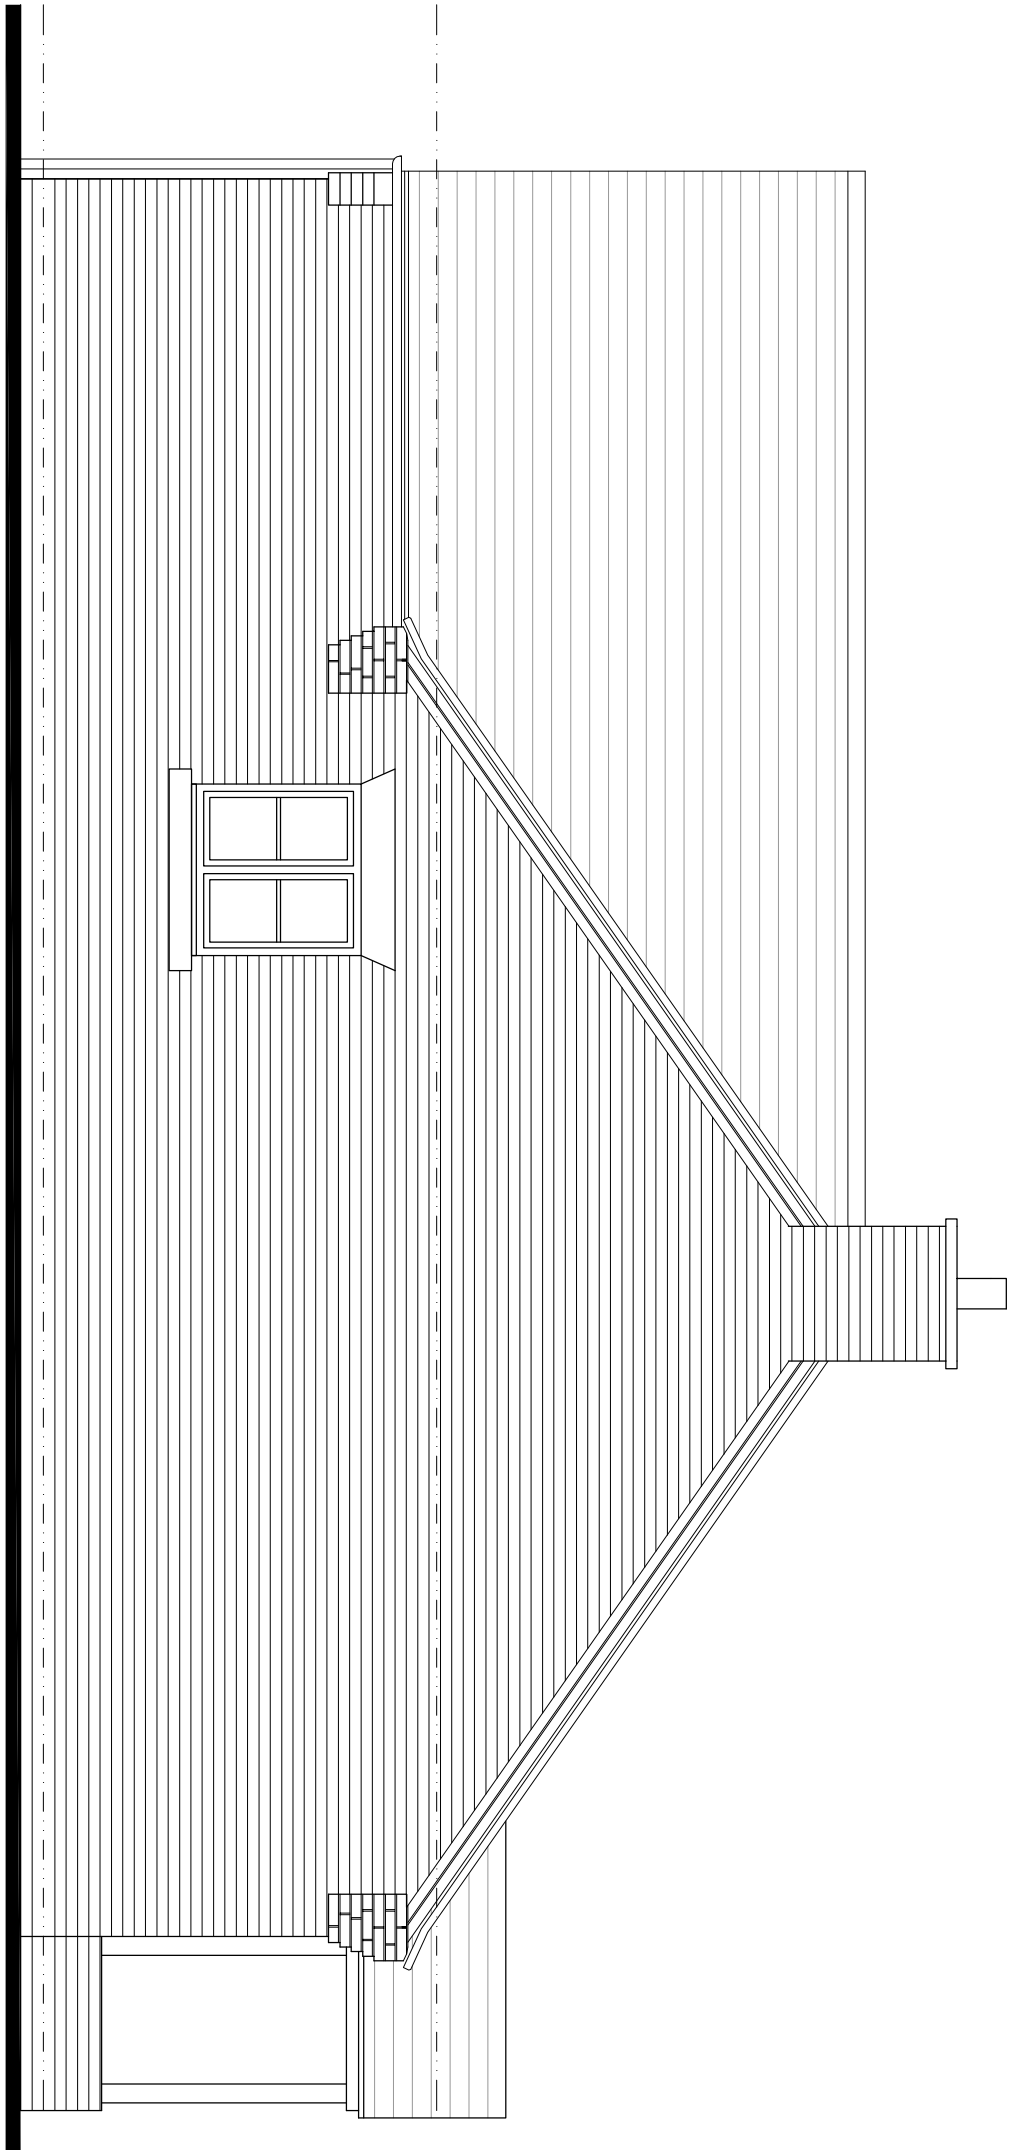

Roof Plan 1:50

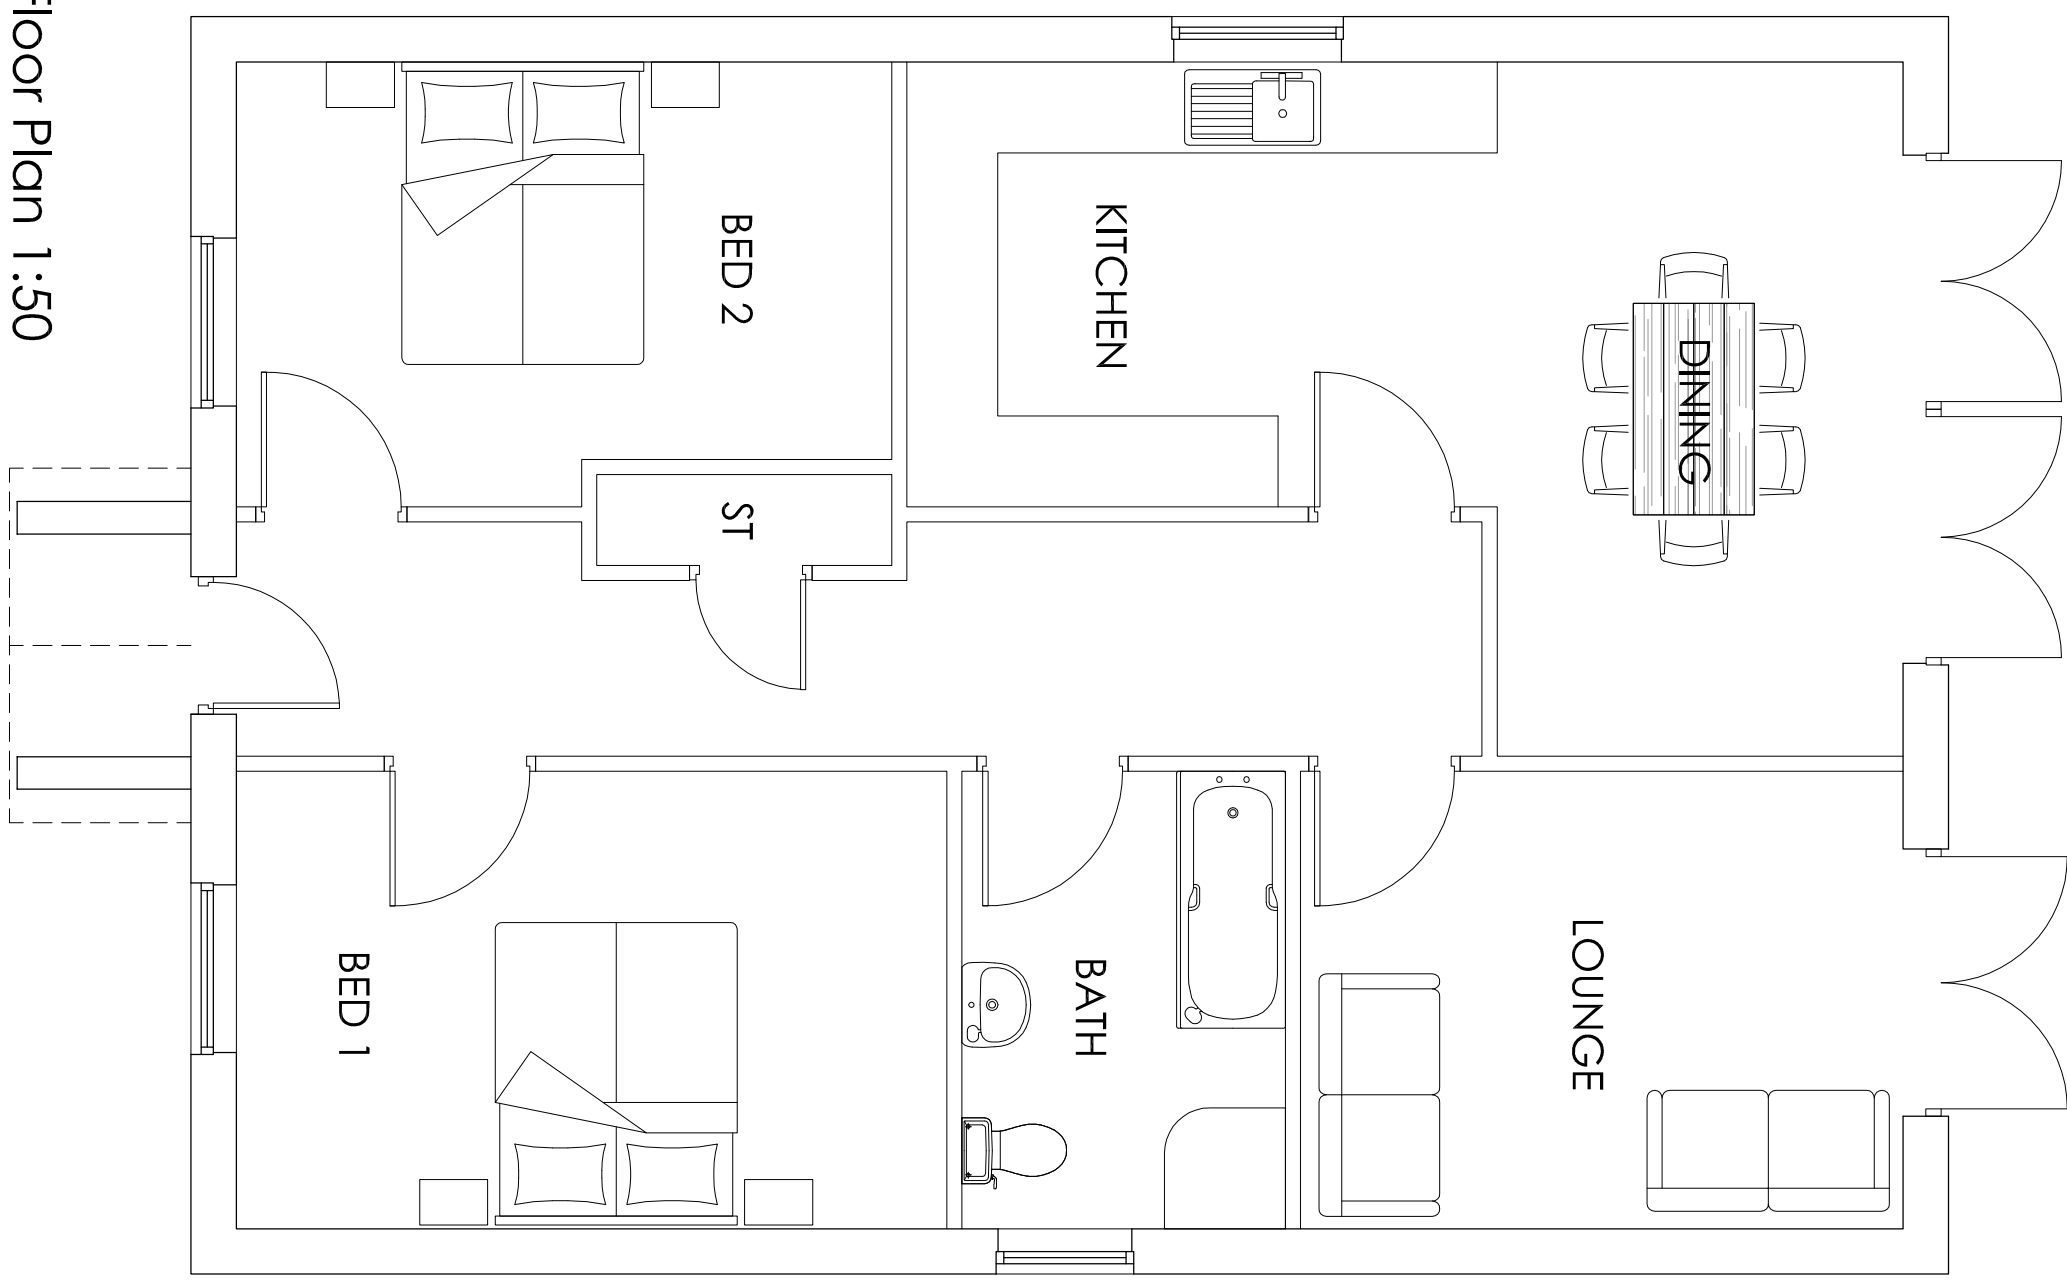

Side Elevation 1:50

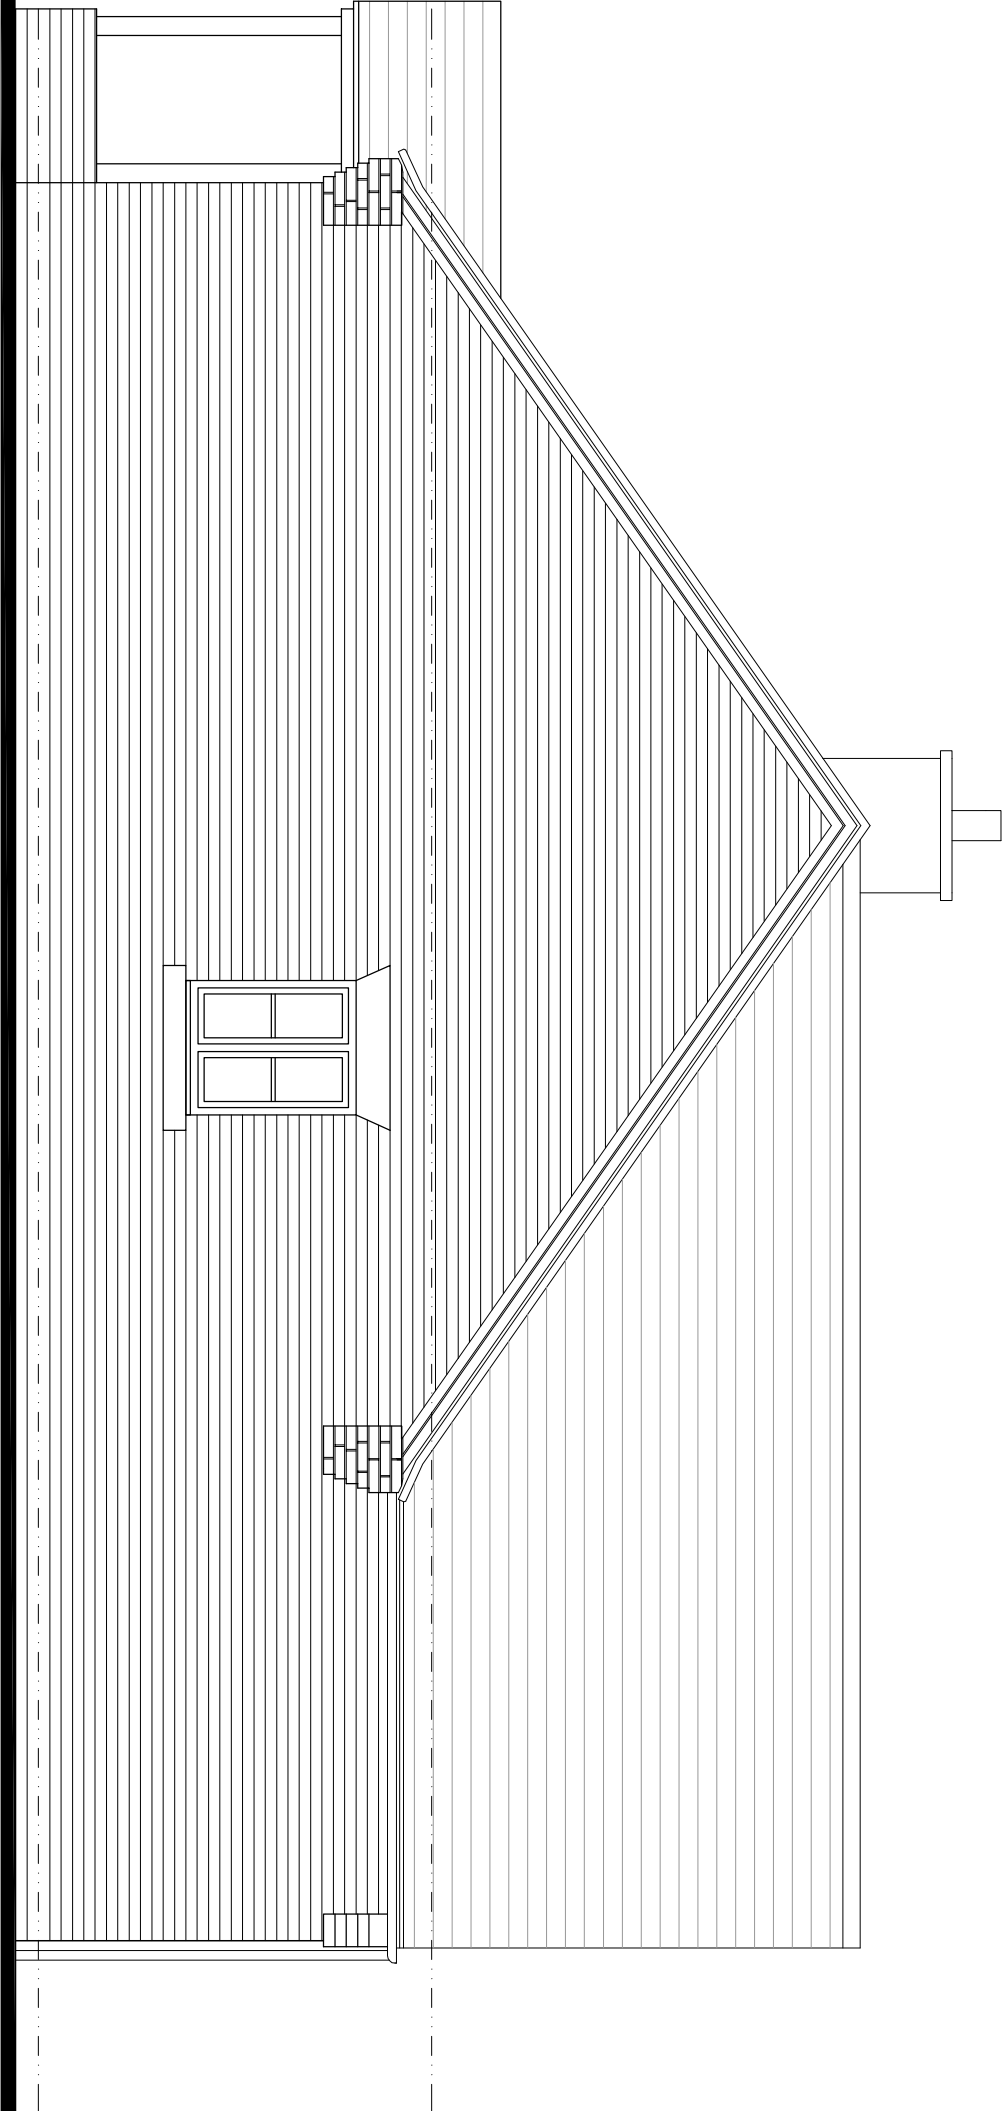

Side Elevation 1:50



Type 5
2 Bed
GIA - 85sqm/914sqft

Hewitt&Carr Architects
A. Design/Architect: 117-19 Leek Road | Cheddle | ST10 1JE
T. 01832 555889
E. enquiries@hccarchitects.co.uk
W. www.hccarchitects.co.uk

Client
A.R. Alcock

Project
Residential Development at Land Off
Tenford Lane, Upper Tean

Title
House Type 5: 2 Bed Bungalow
Plans and Elevations

Drawn
Scheme

Date
Sep 2020

Scale
As Stated

Project No.
00438

Drawing No.
AL(0)15

Rev

File Ref: H\REF