


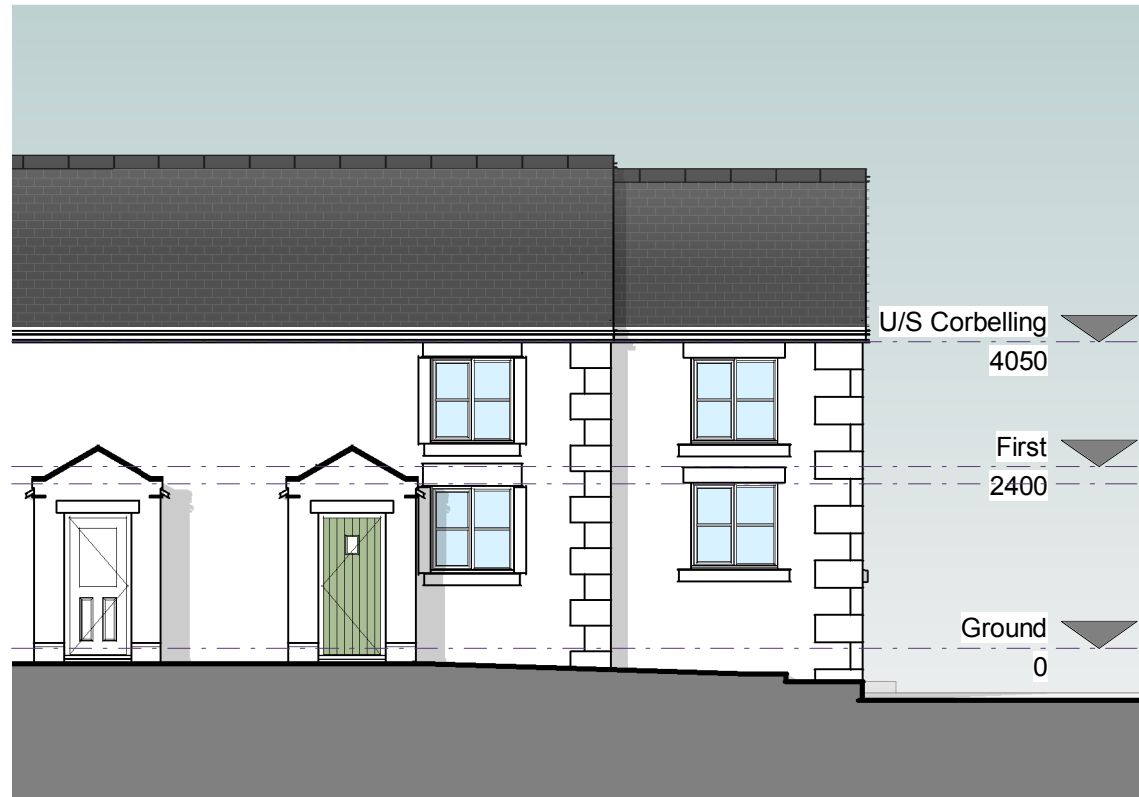

Existing Principal SW Elevation
SCALE 1 : 100



Existing SE Elevation
SCALE 1 : 100







Existing Rear NE Elevation
SCALE 1 : 100

All heights, sizes and dimensions should be checked on site by the contractor before any work is put in hand.

Figured dimensions should be taken in preference to scaling and any errors or omissions reported to the architect at once.

This drawing has been prepared in accordance with the CDM (Construction Design and Management) and all foreseeable design risks to those involved or affected by construction have been avoided wherever possible.

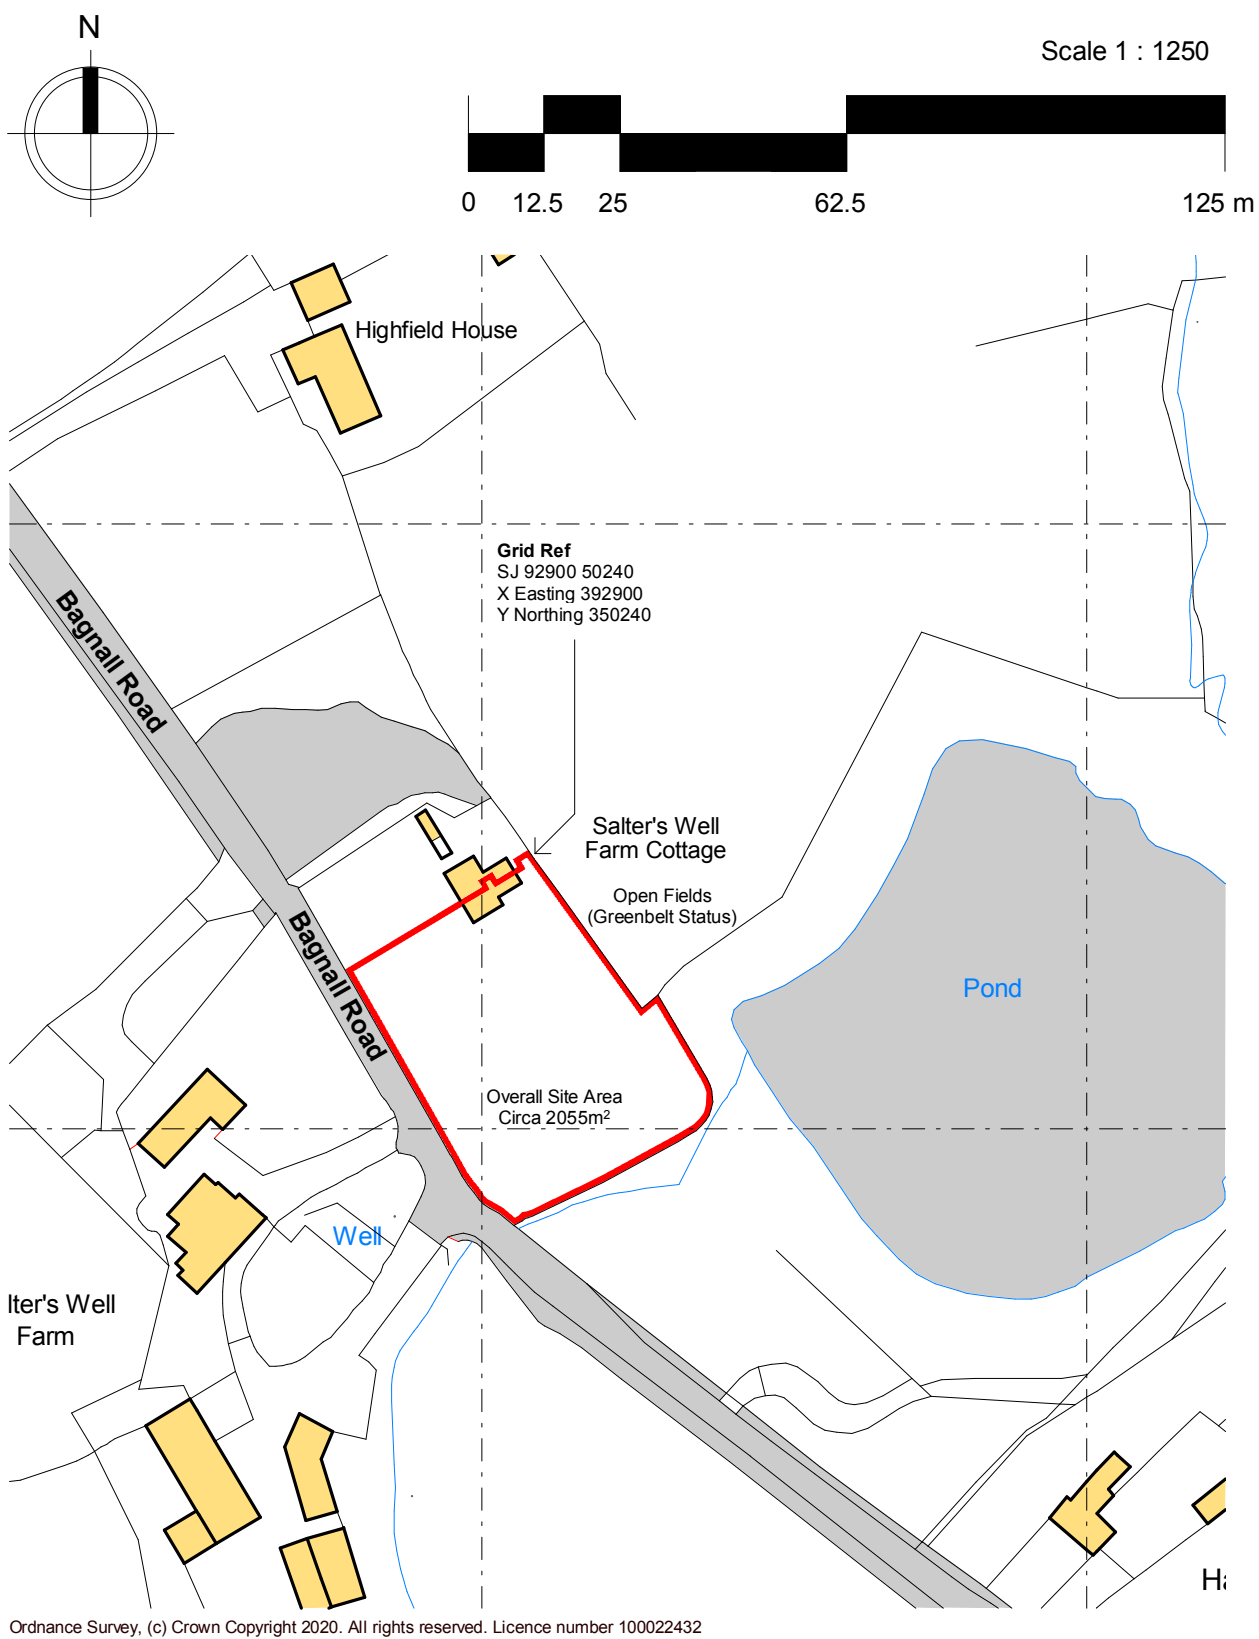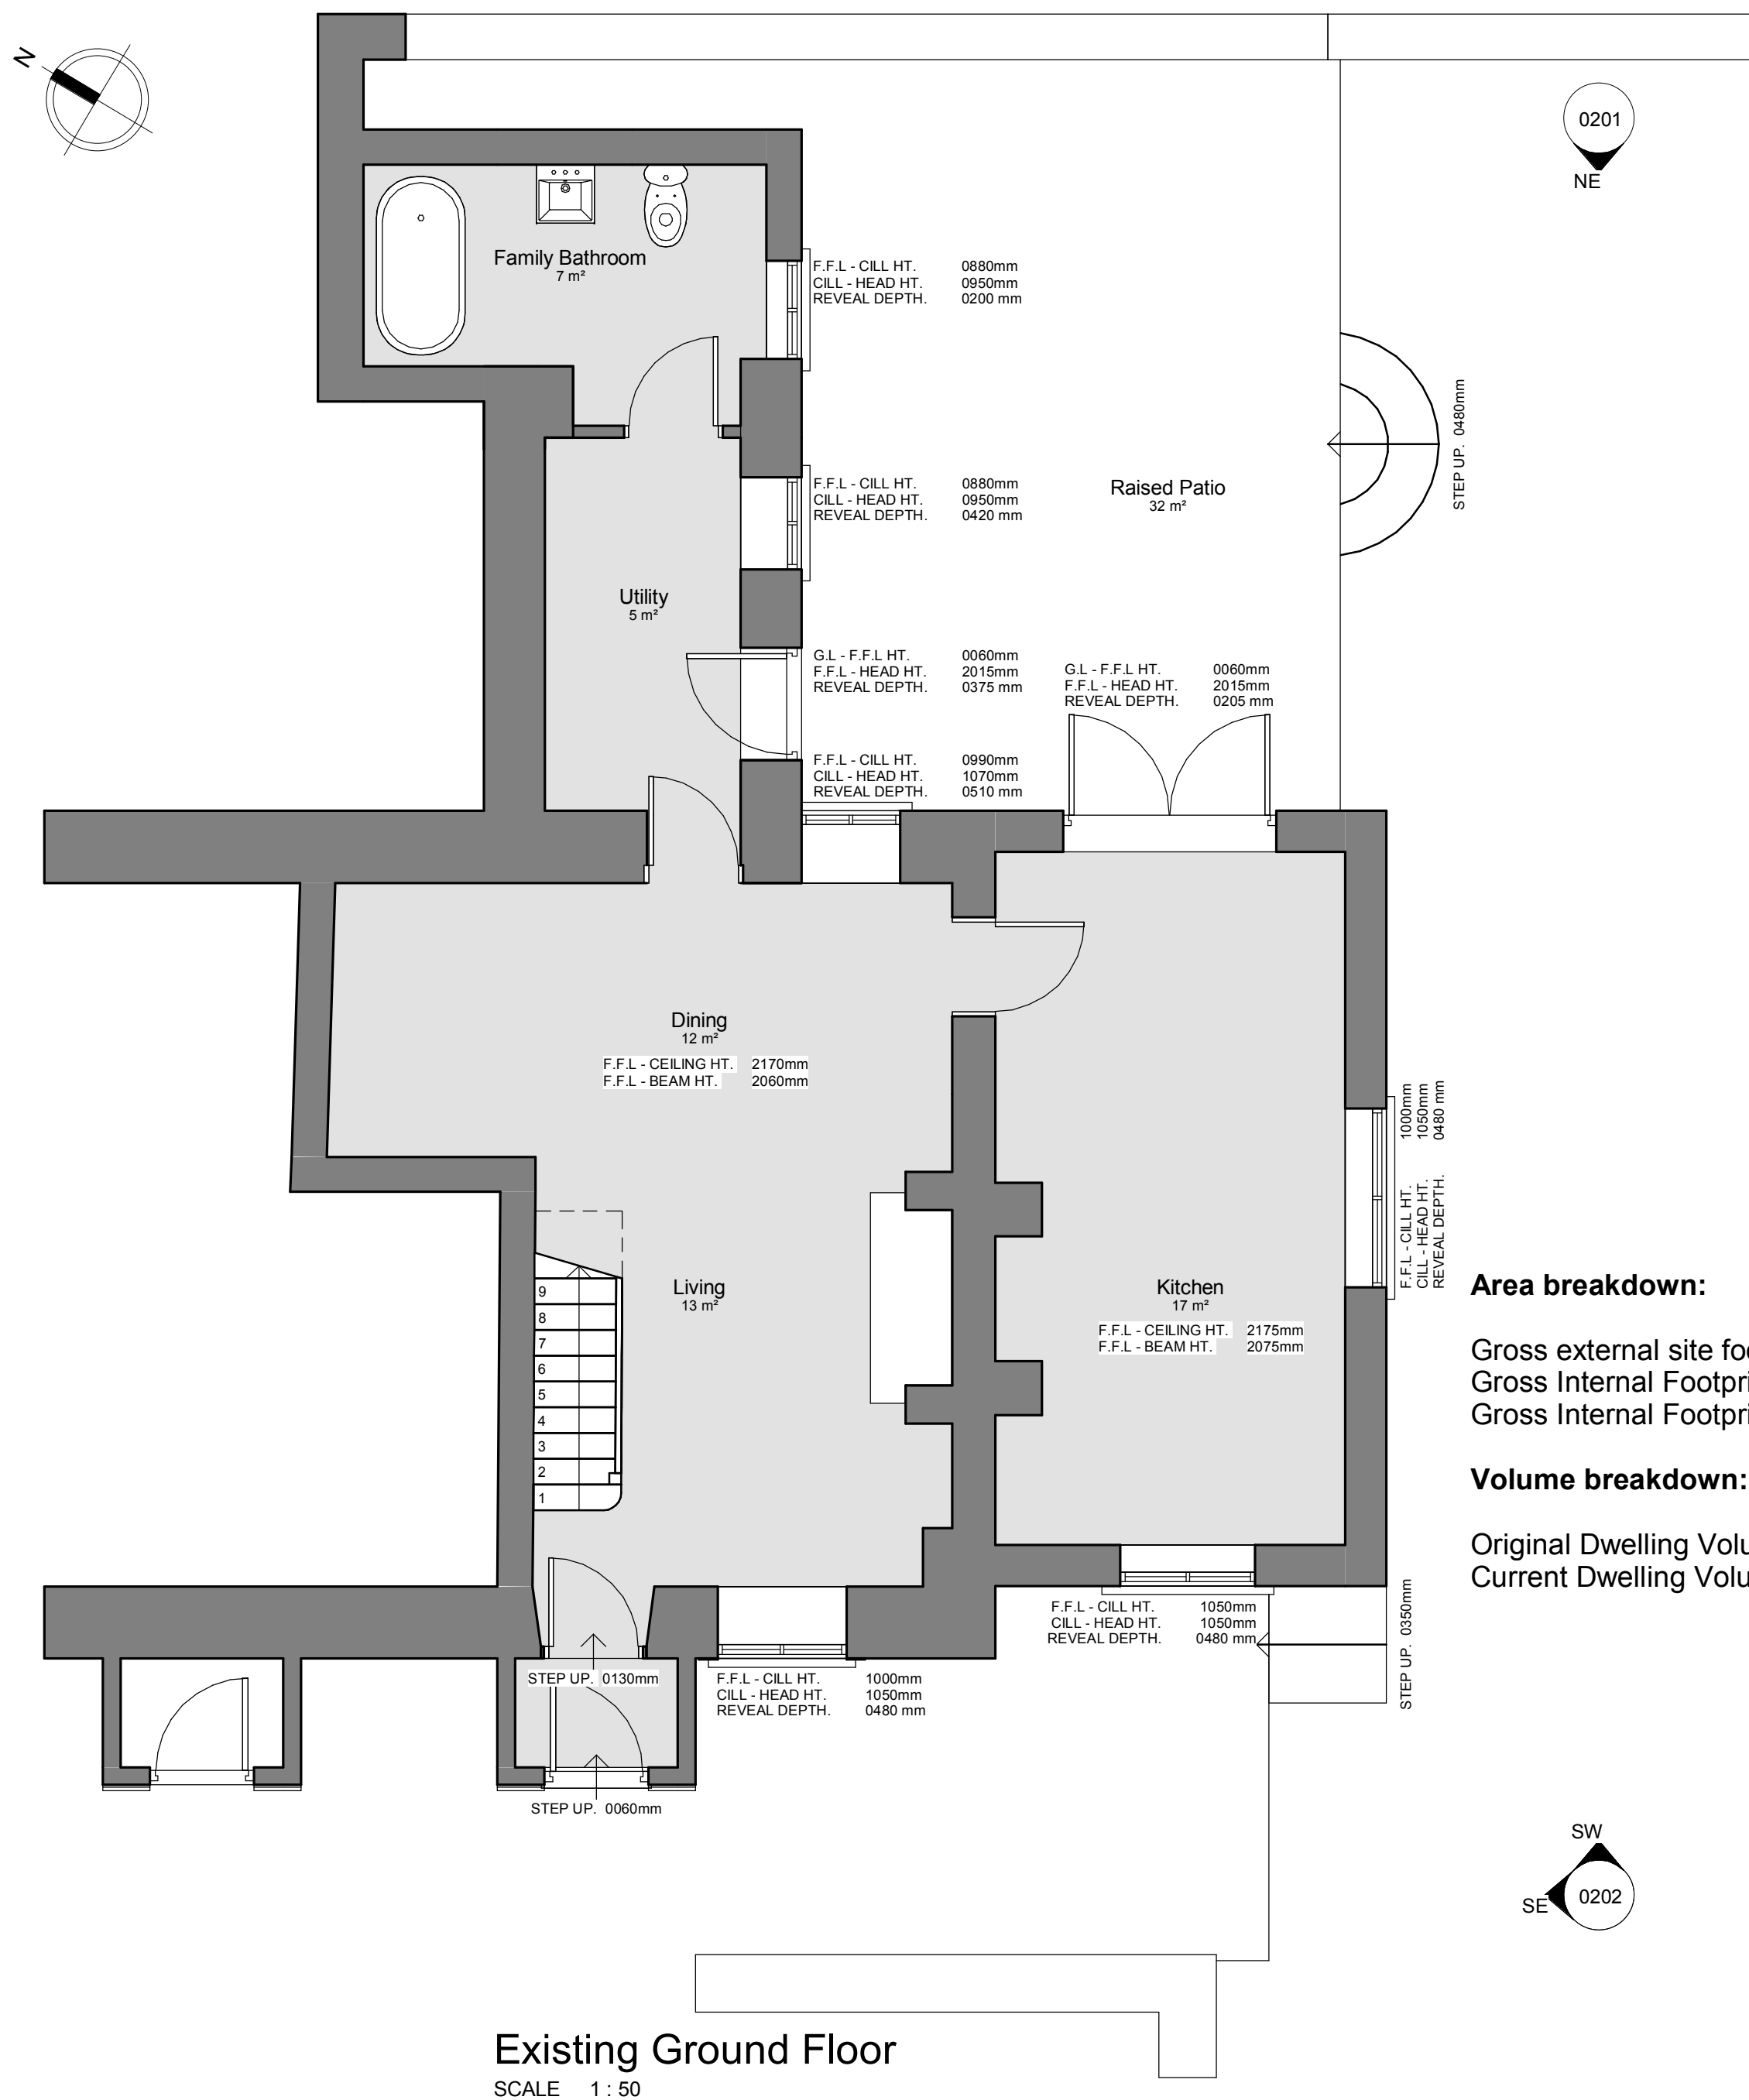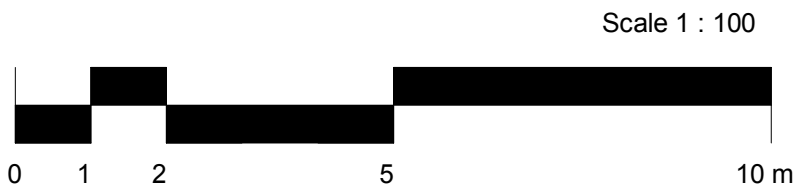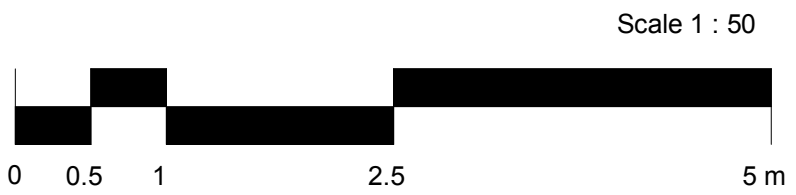

P0.1 16-11-20 BJ Minor update following client checks - Issue for Planning

Rev	Date	By	Detail
-----	------	----	--------

Drawing status

S3 - Review

Client

Mr & Mrs A. Lyttleton

Project/Location

Proposed Sun Room to Rear Elevation at:

Rock Cottage,
Bagnall Road, Bagnall,
Stoke-on-Trent,
Staffordshire,
ST9 9JY

SA **SMYTHEMAN** **ARCHITECTURAL** **CIAT**

12 High Street
Tean, Stoke-on-Trent
ST10 4DZ
United Kingdom

T +44 (0)1538 722097
F +44 (0)1538 722185
mail@smytheman.co.uk
www.smytheman.co.uk

Drawing title

Existing Plans, Elevations & Location

Date	Drawn	Checked	Job No.
10-11-20	BJ	TM	3186

Scale(s)

As indicated @A1

Drawing number	Revision
----------------	----------

RCAL-SA-XX-ZZ-DR-A-0201	P0.1
-------------------------	------