
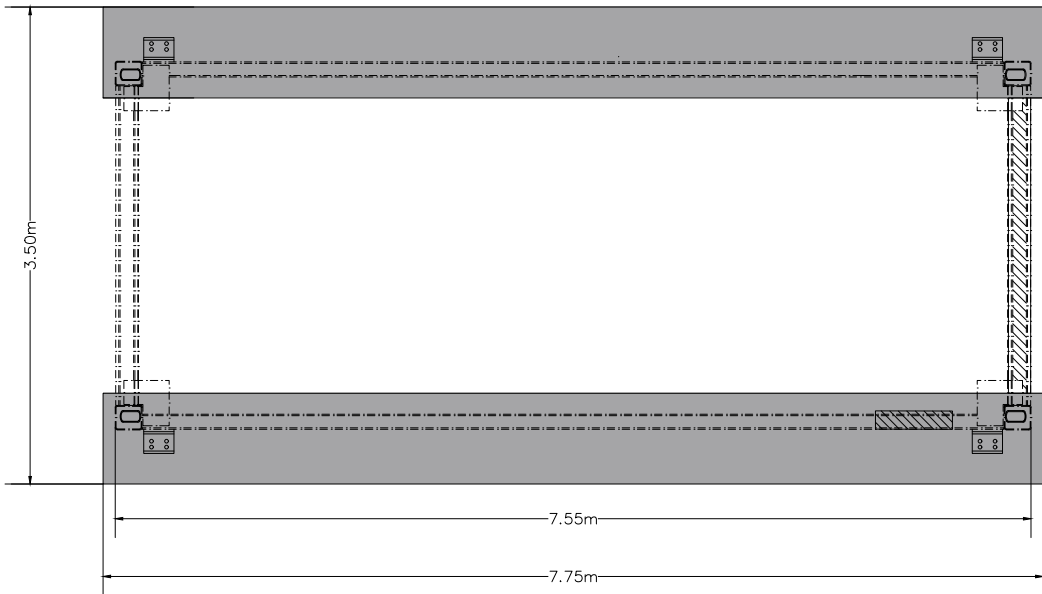
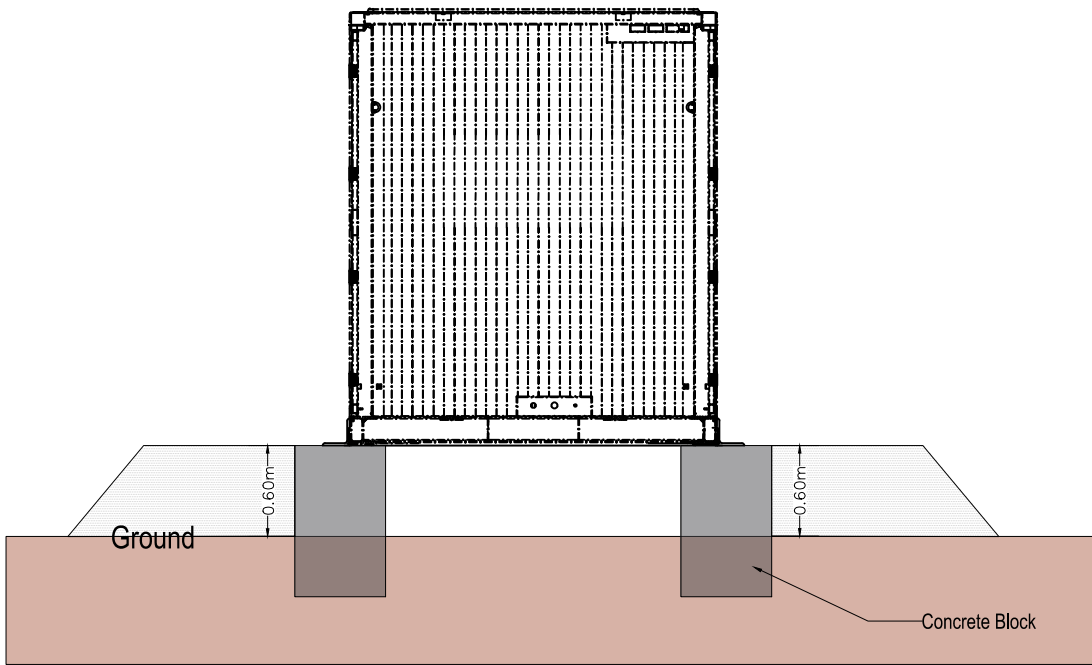


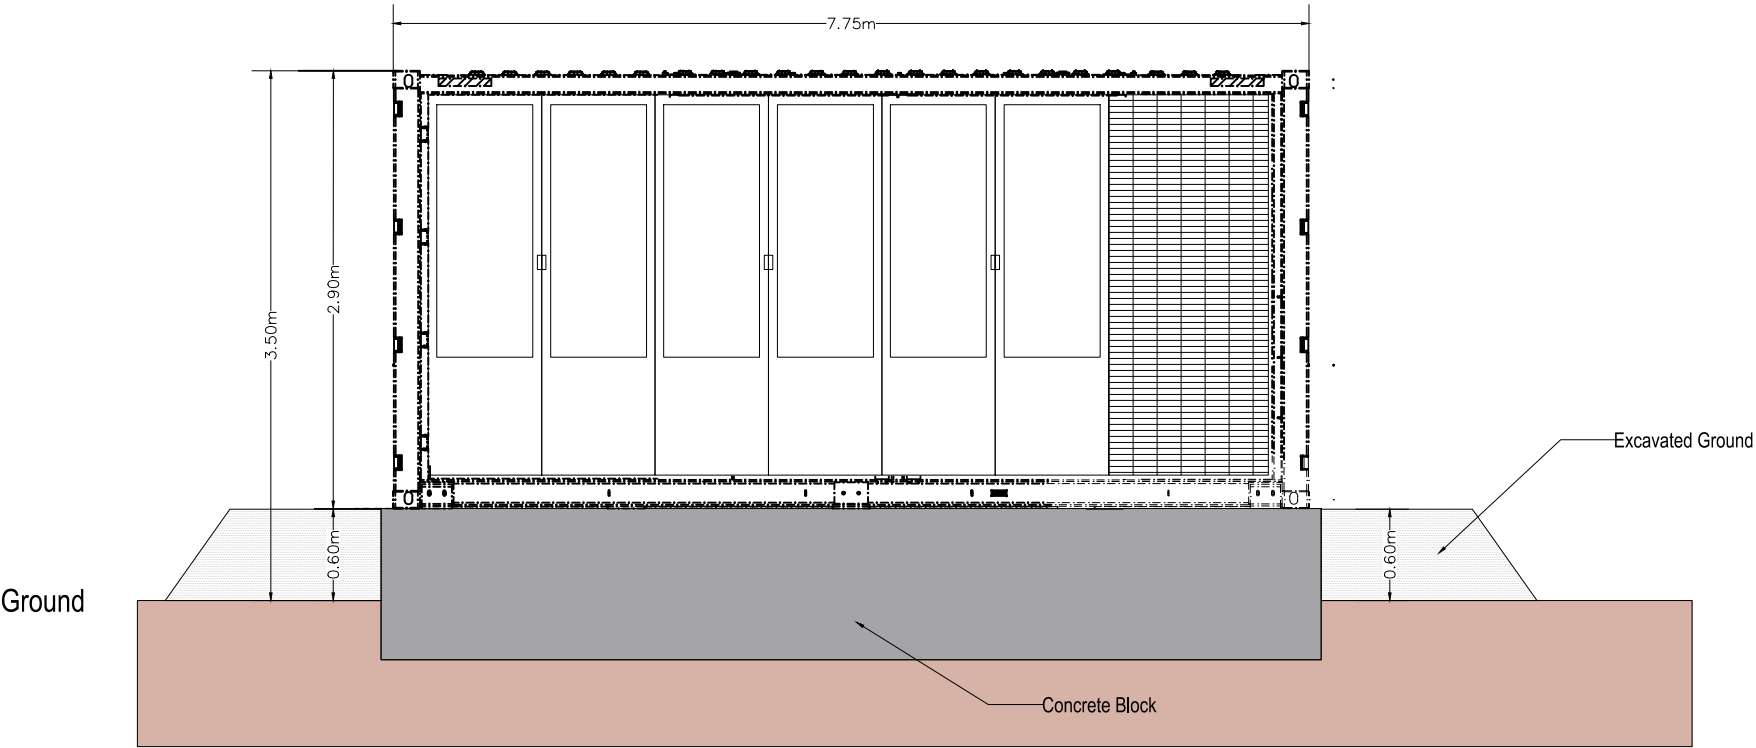

j				BayWa r.e. BayWa r.e. Solar Projects GmbH Arabellastrasse 4 81925 München Telefon +49 89 383932-0 www.baywa-re.com	Project: Rownall Farm The UK PV Power Plant	
i					Client: BayWa r.e. UK Limited	Scale: 1:50
h						
g						
f					Planning Period: Permit	Format: A2
e						
d					Drawing Title: EXT_detail_battery_container file name: BWre20-RFM_PD.dwg	
c						
b						
a						
Index	Date	Name Editor	Modification / Adaptation of the drawing			