




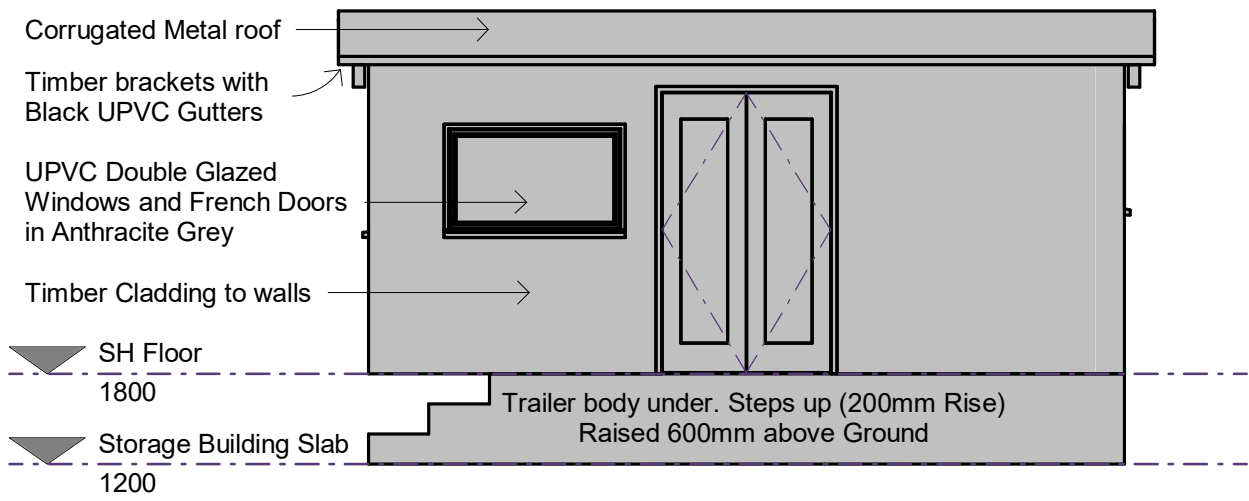


(03) South Elevation
SCALE 1 : 50

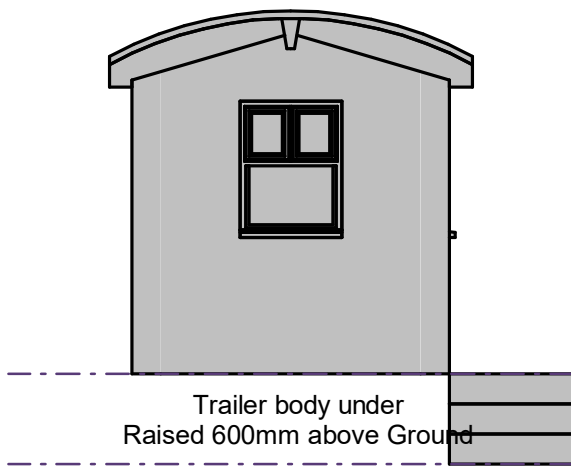

(03) West Elevation
SCALE 1 : 50

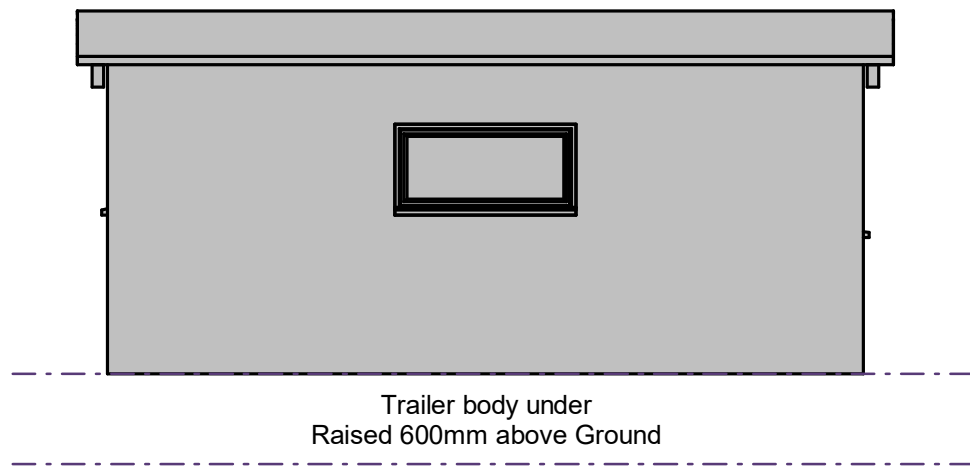

(03) North Elevation
SCALE 1 : 50



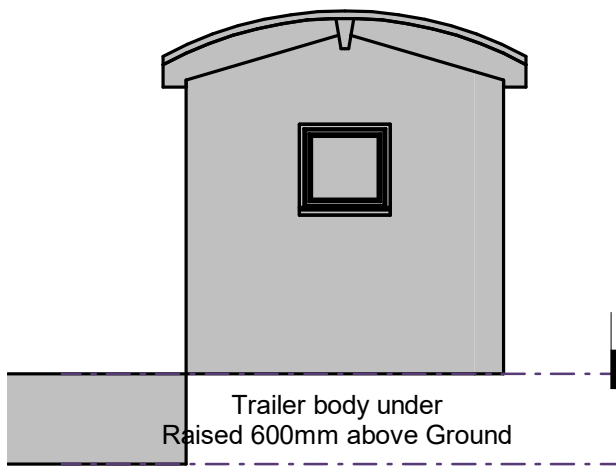


(03) East Elevation
SCALE 1 : 50



All heights, sizes and dimensions should be checked on site by the contractor before any work is put in hand.

Figured dimensions should be taken in preference to scaling and any errors or omissions reported to the architect at once.

This drawing has been prepared in accordance with the CDM (Construction Design and Management) and all foreseeable design risks to those involved or affected by construction have been avoided wherever possible.

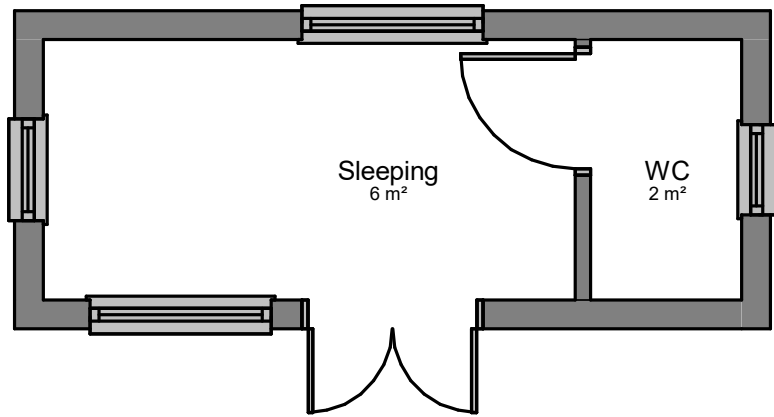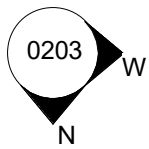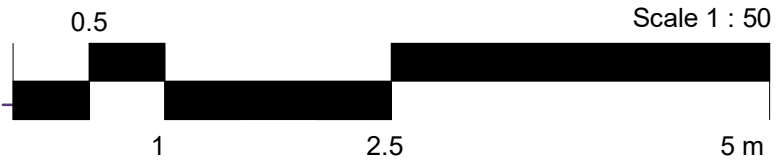


Typical Shepherd's Hut Floor Plan
SCALE 1 : 50

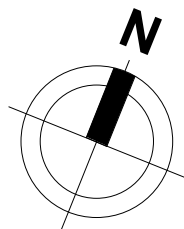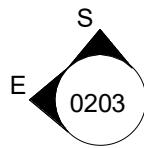

Please Note:

The following Layout has been applied to Shepherd's Huts 1-4. The Floor Plans and Elevations are based on the measurements of Unit 15 on Drawing Ref: KMFH-SA-03-XX-DR-A-0106

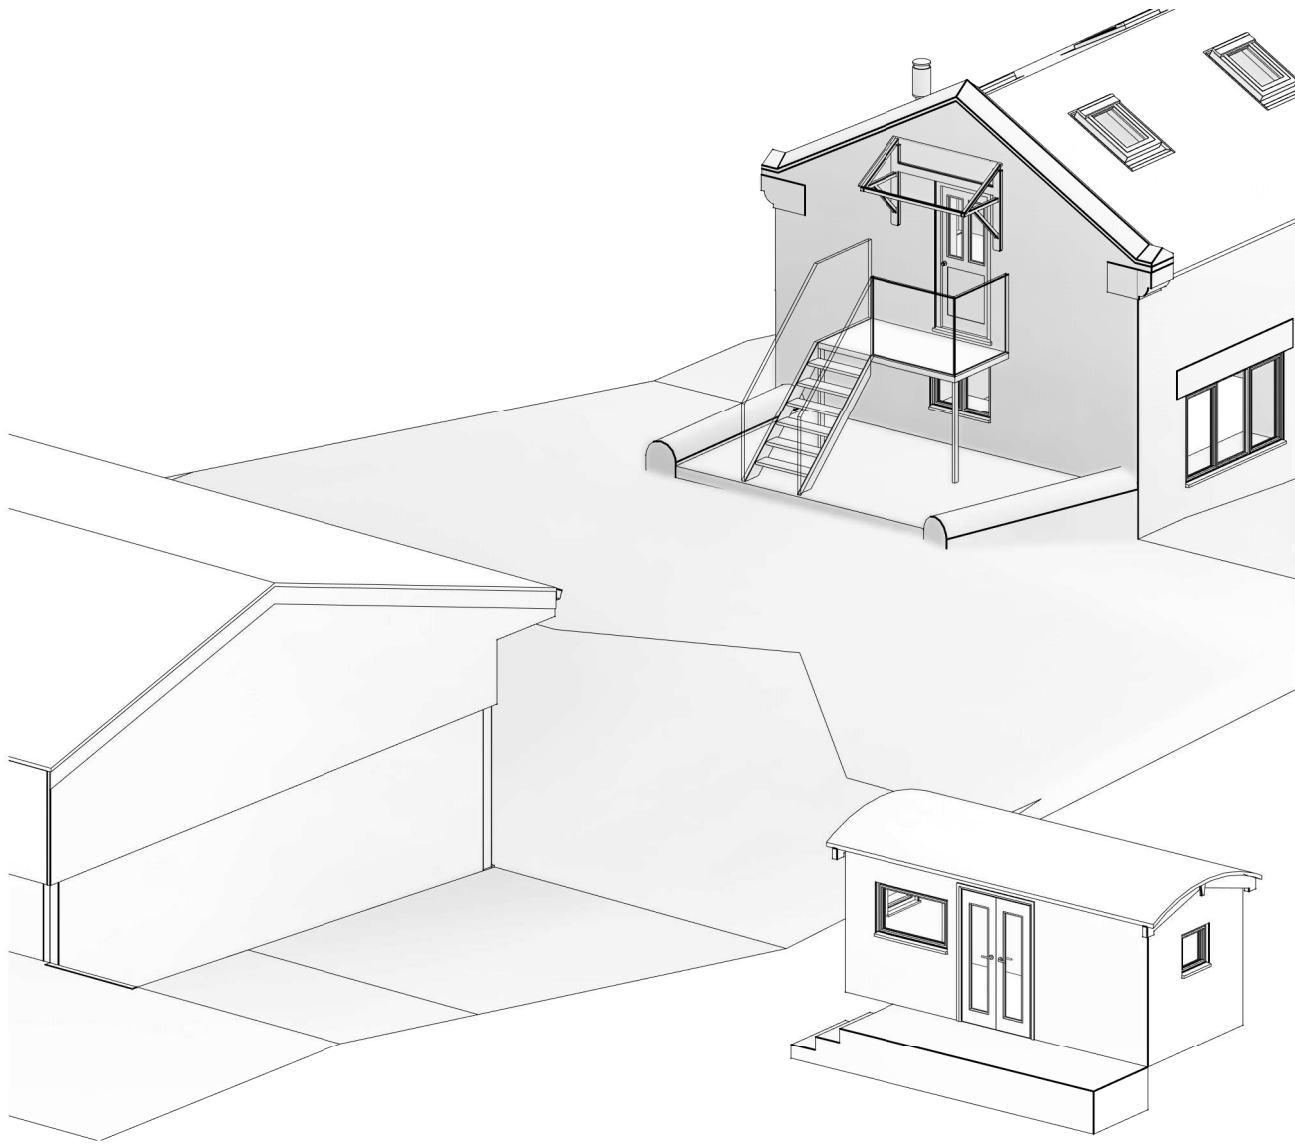

Existing Massing Shepherds Hut
SCALE

Rev	Date	By	Detail
-----	------	----	--------

Drawing status

S3 - Planning

Client

Mr M. Hall

Project/Location

Land associated with Knypersley Mill Farm,
Judgefield Lane, Brown Edge,
Staffordshire, ST6 8UG

Grid Ref: SJ 89625 54705
Easting (X):389625 , Northing (Y) :354705

Drawing title

Floor Plans & Elevations

Date	Drawn	Checked	Job No.
23-07-21	BJ	XX	3204

Scale(s)

1 : 50 @A2

Drawing number

KMFH-SA-03-GF-DR-A-0203

Revision



12 High Street, Tean,
Stoke-on-Trent
ST10 4DZ

T: +44 (0)1538 722097
E: mail@smytheman.co.uk
W: www.smytheman.co.uk

