




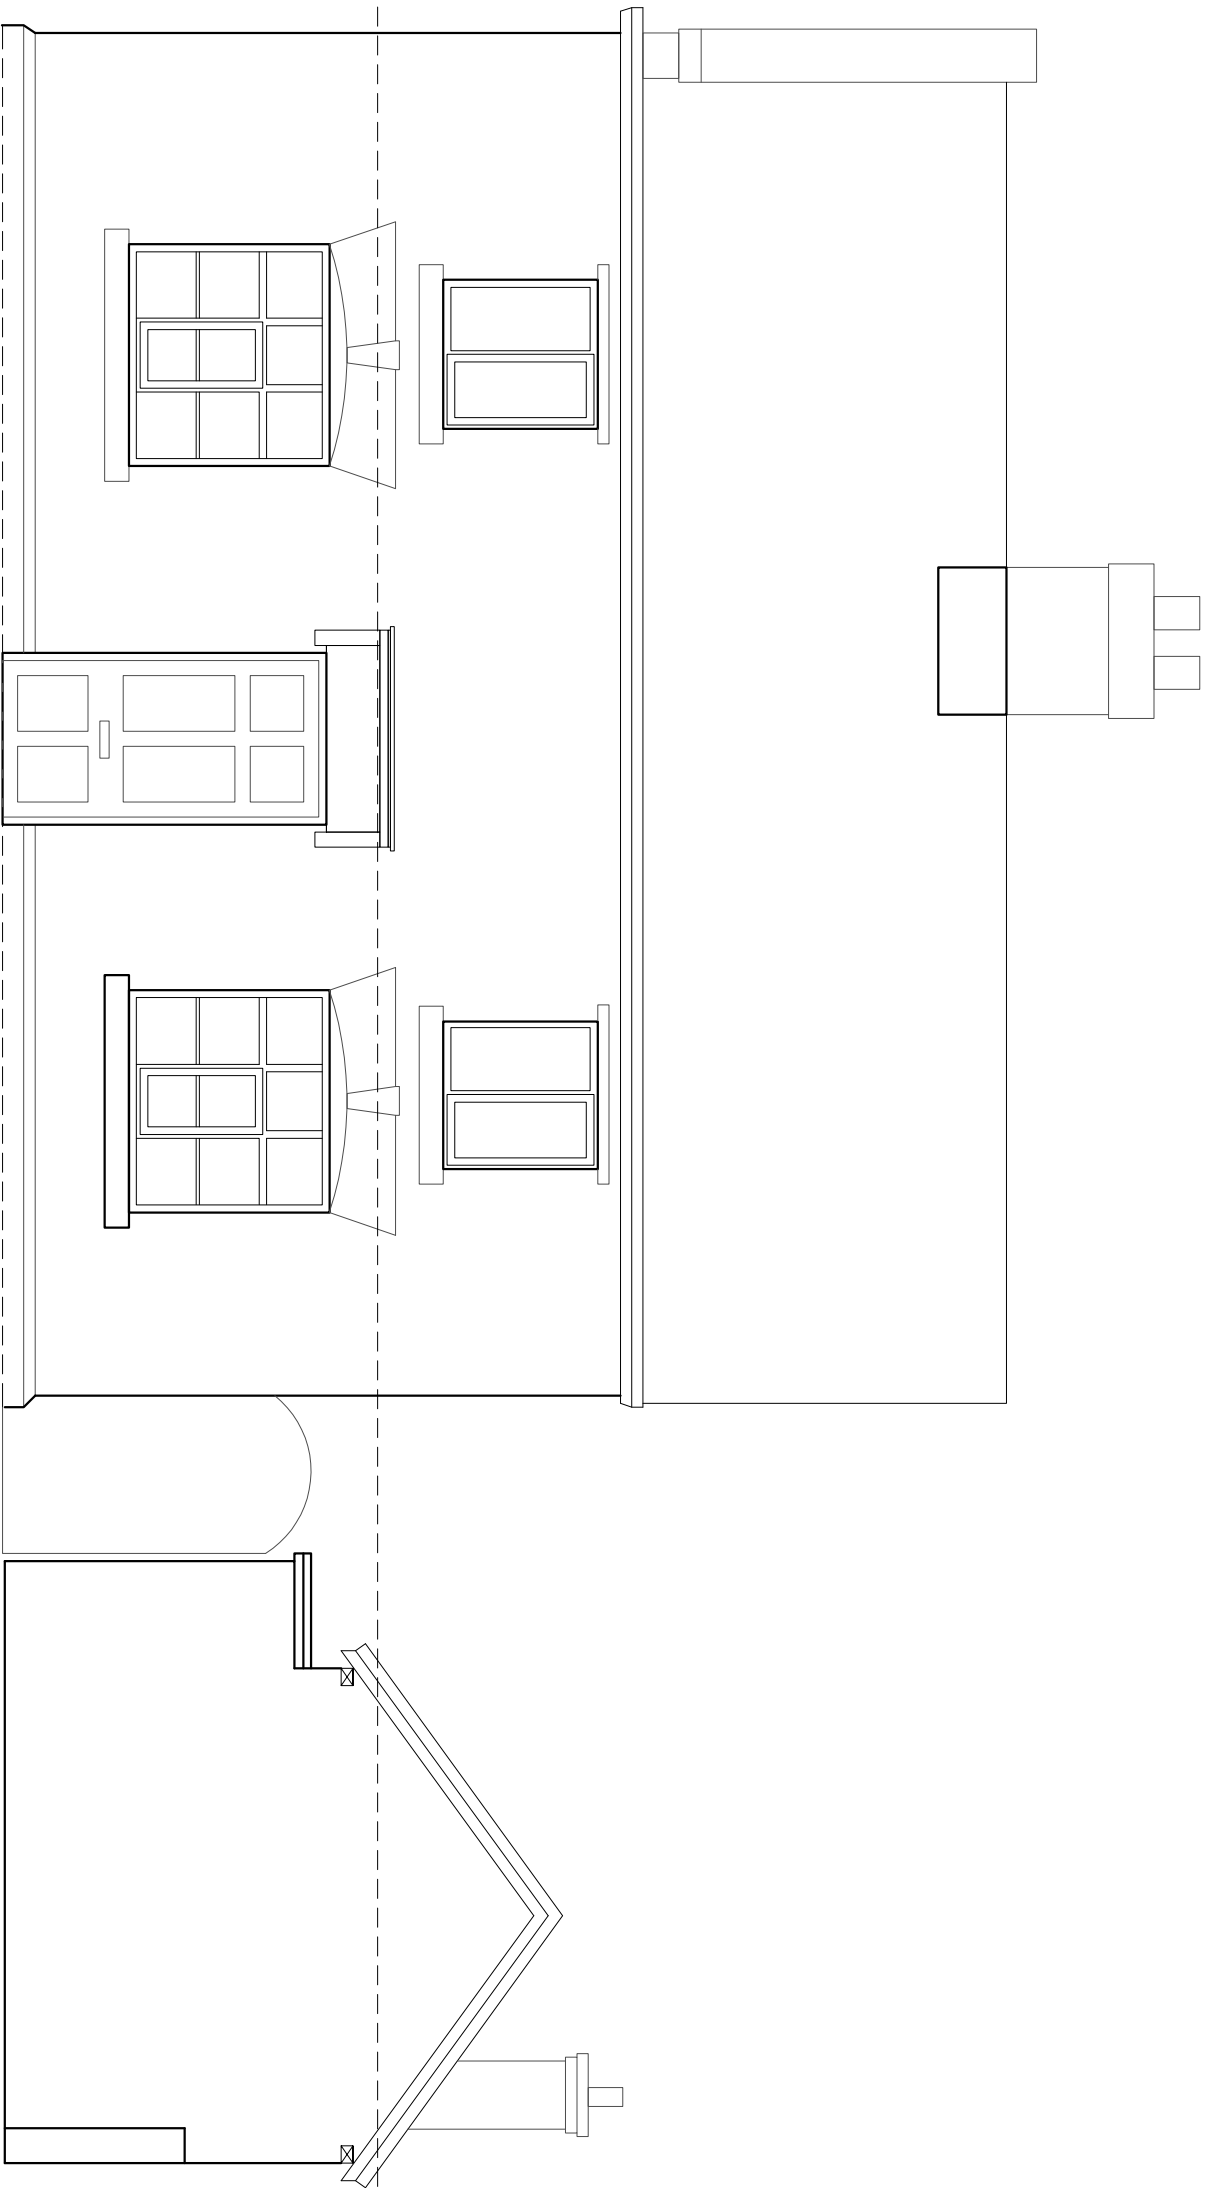


FRONT ELEVATION 1:50

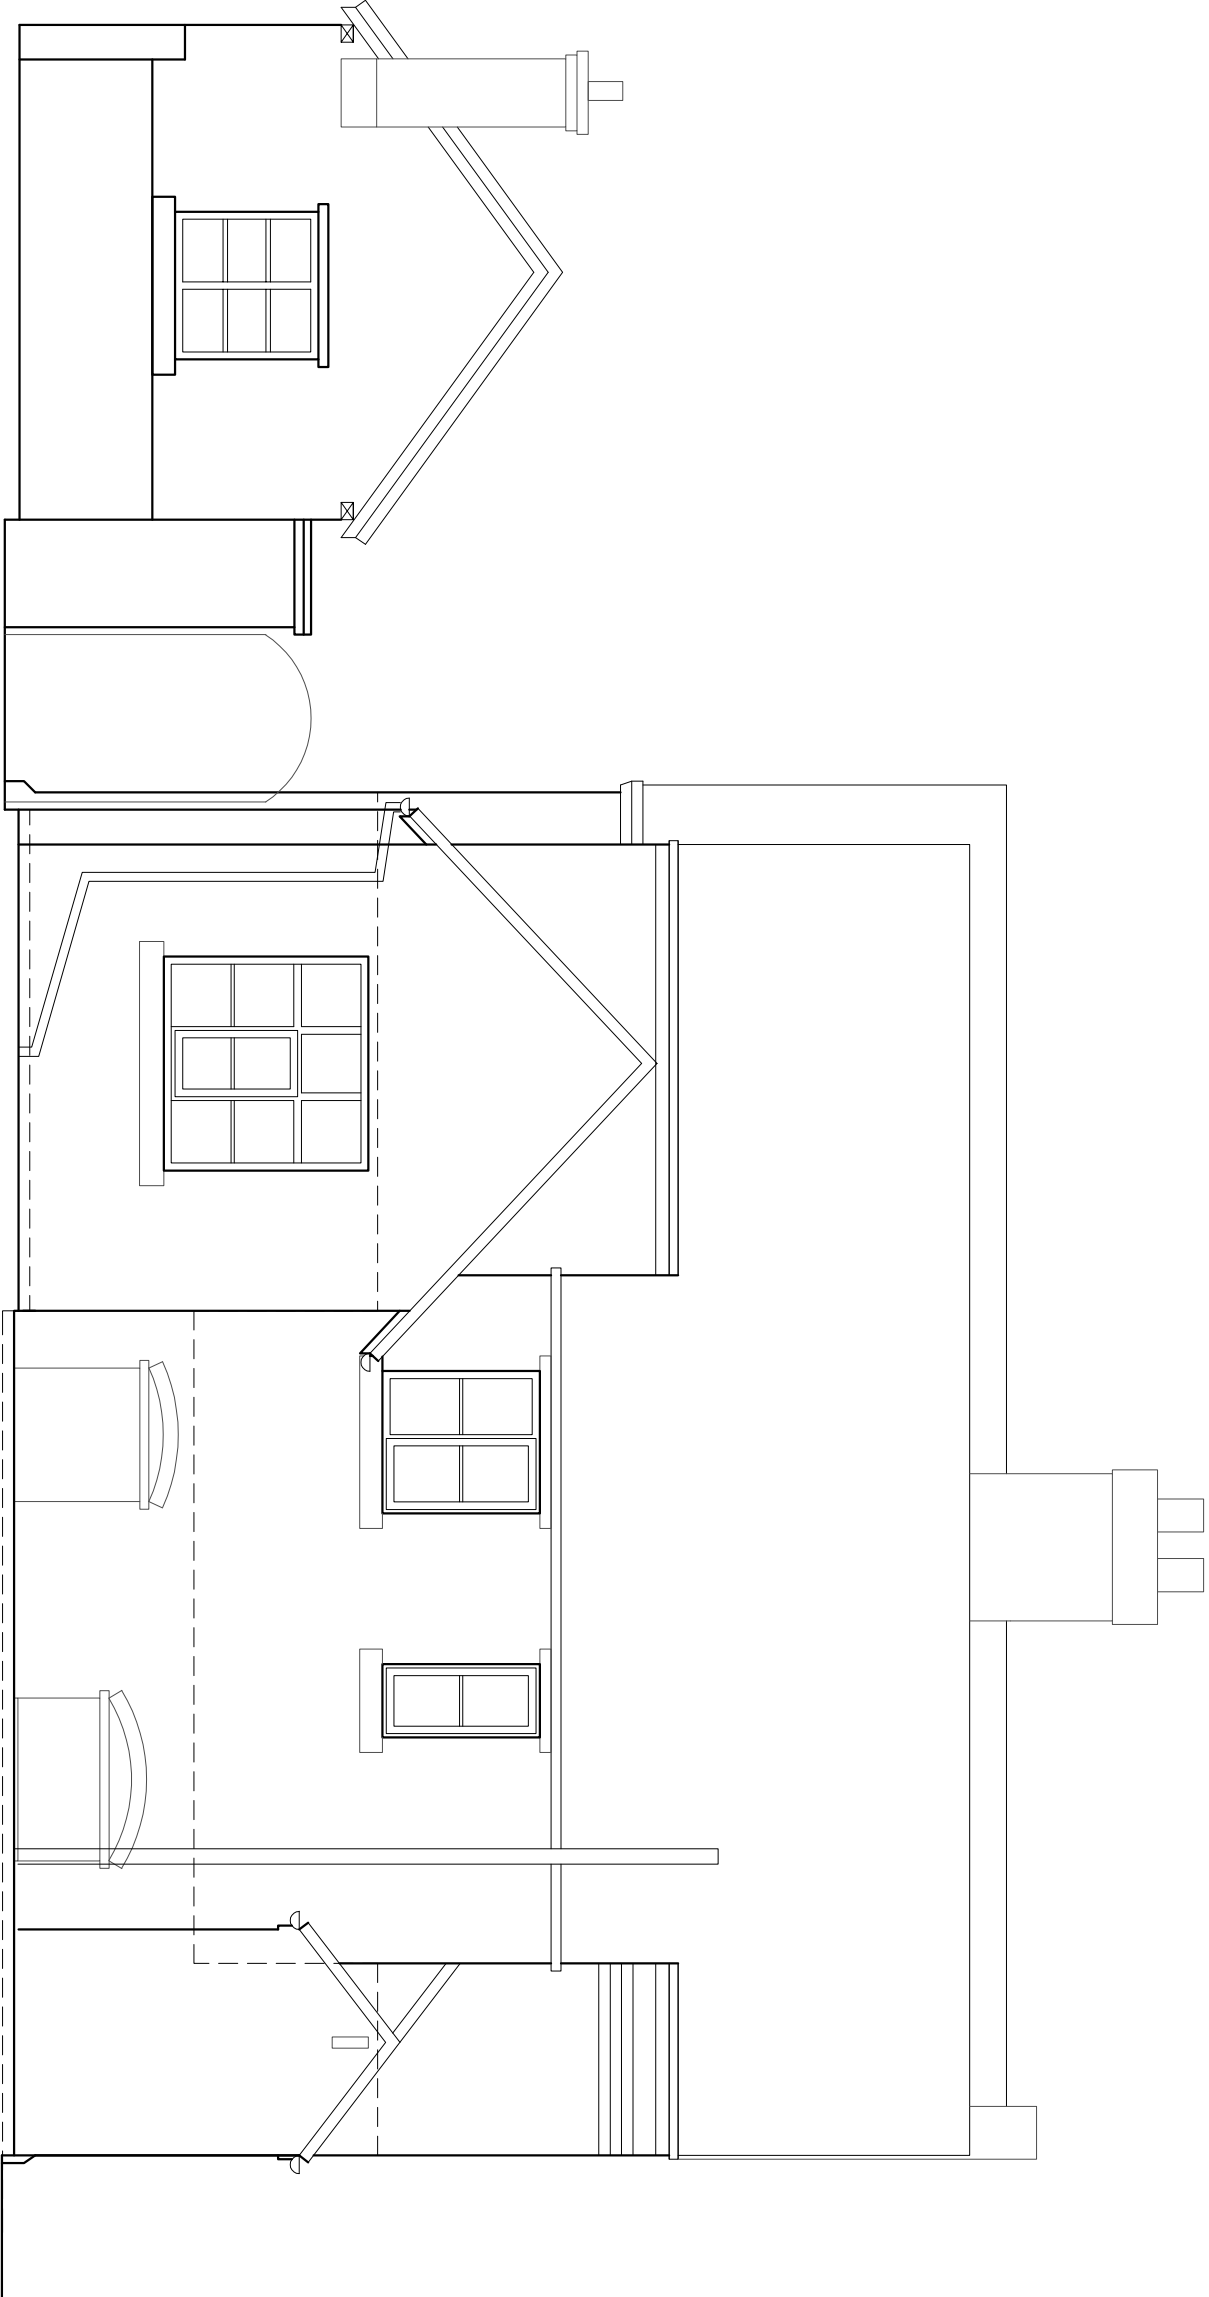


REAR ELEVATION 1:50

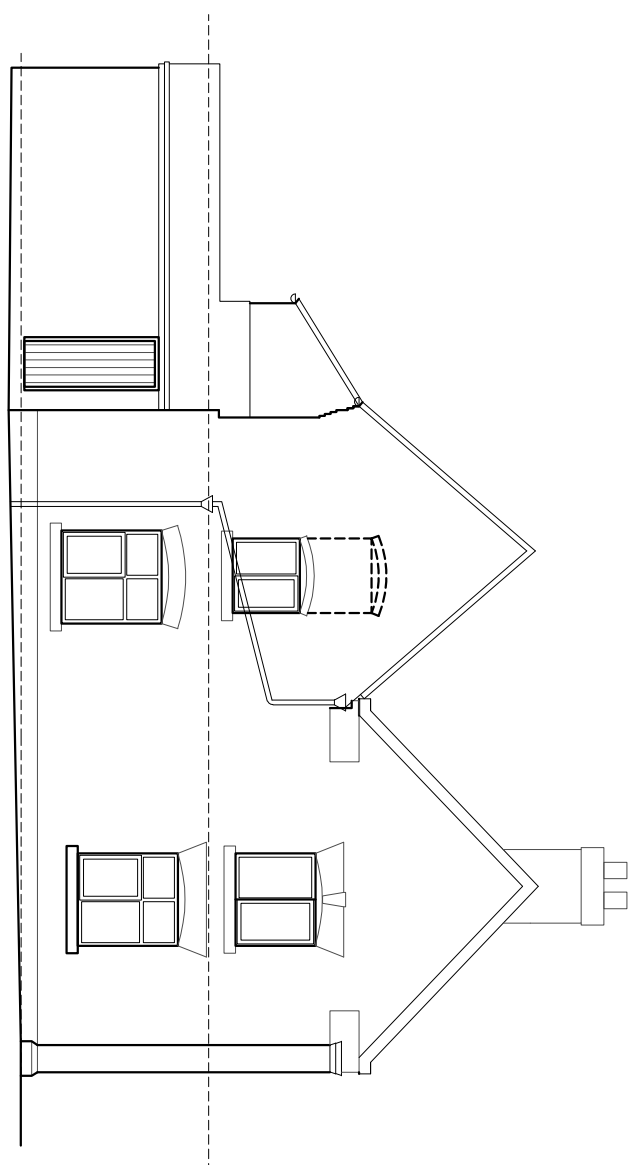


SIDE ELEVATION 1:100

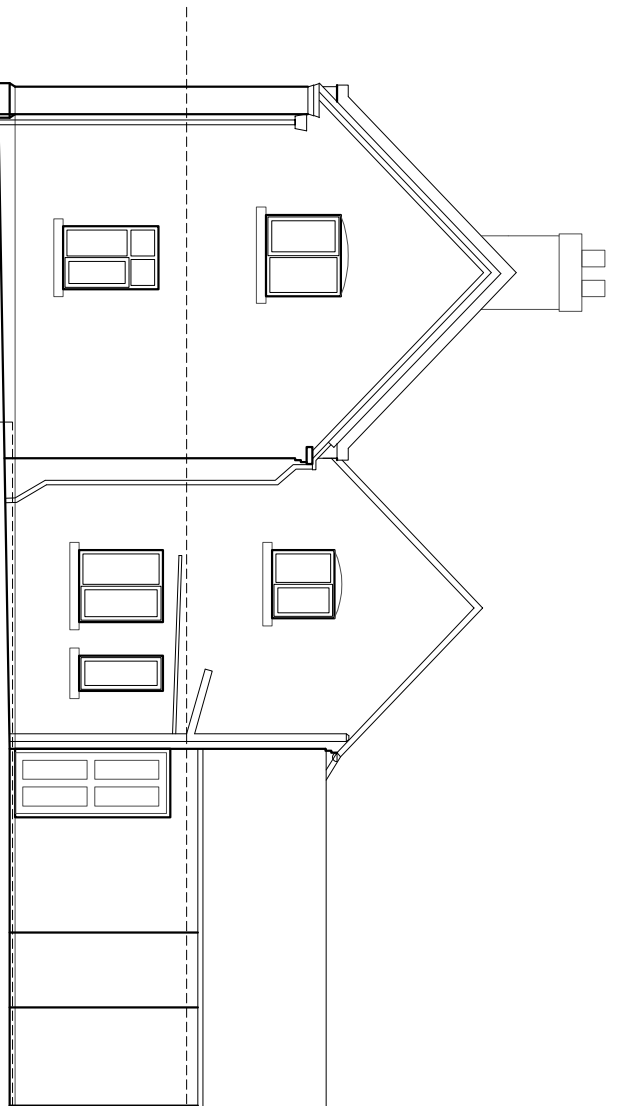


SIDE ELEVATION 1:100

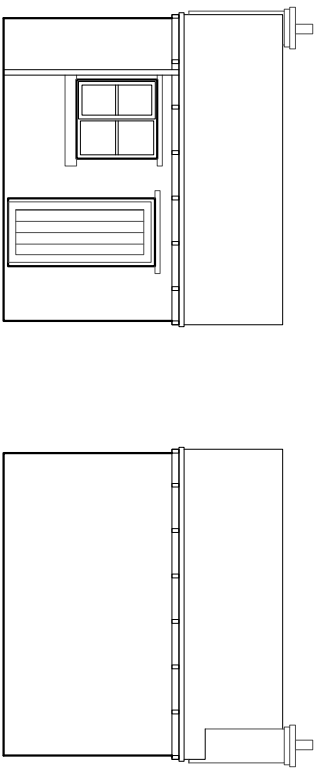


OUT BUILDING ELEVATIONS 1:100

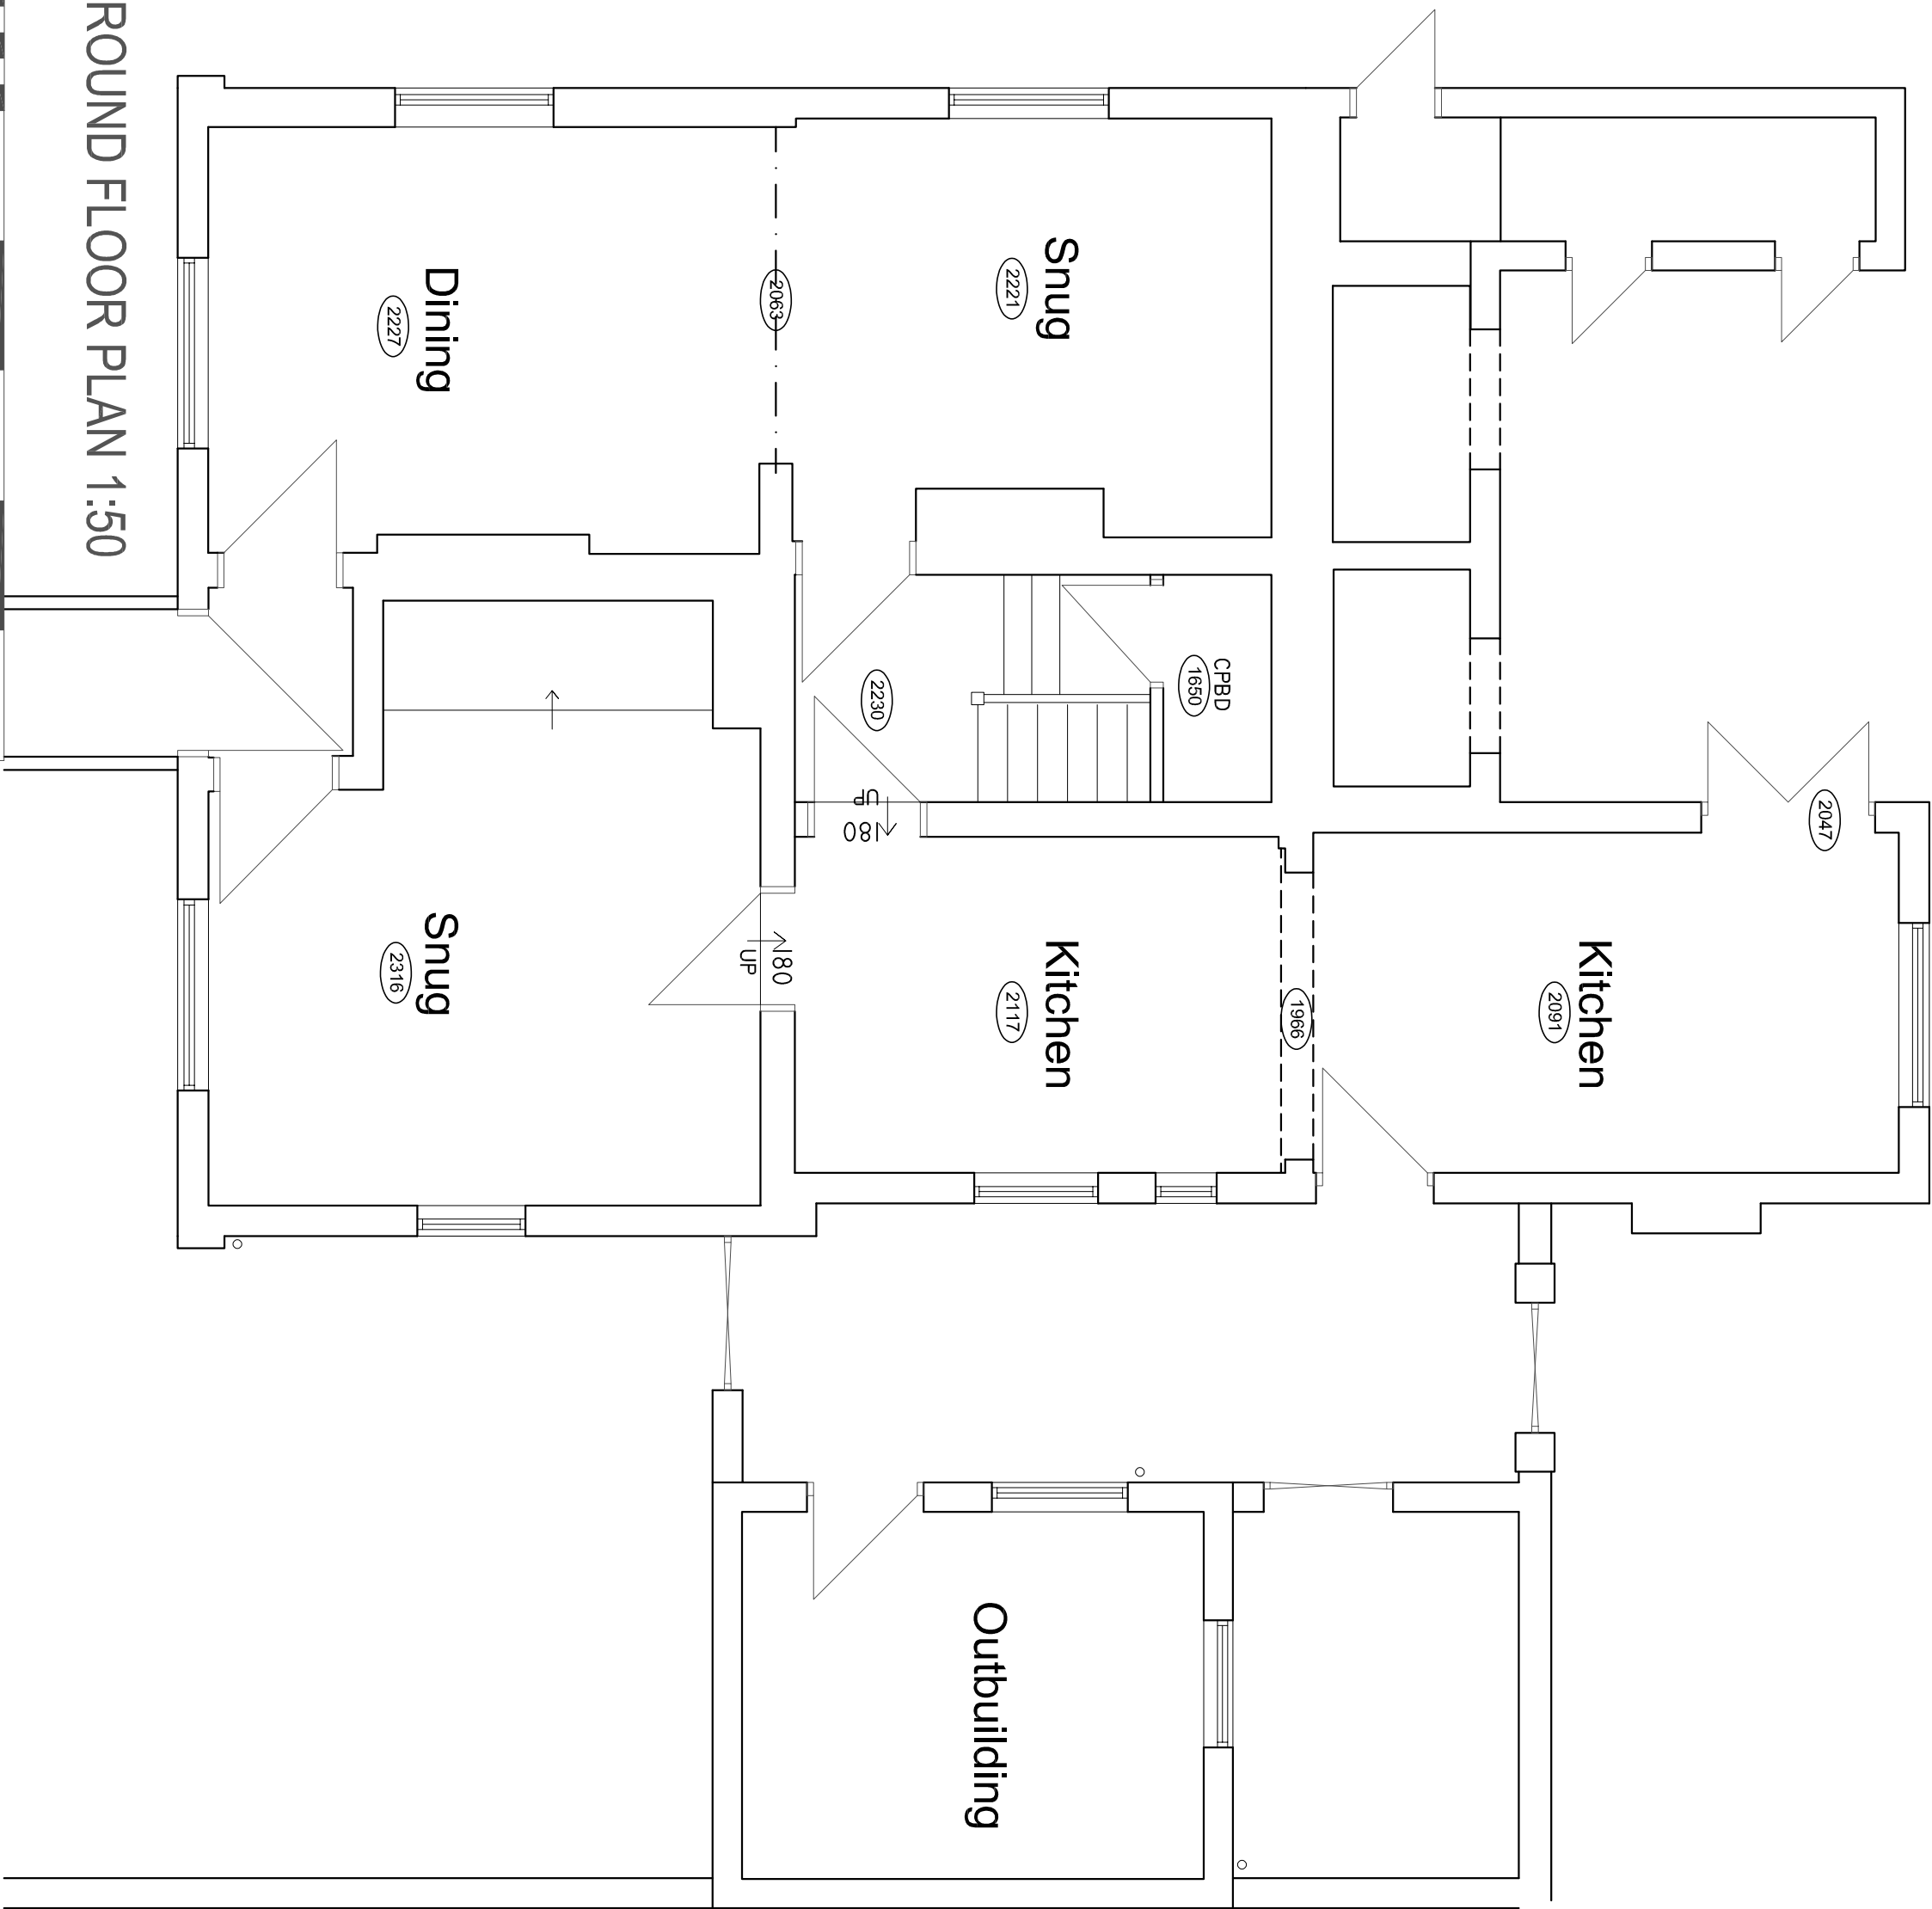

GROUND FLOOR PLAN 1:50

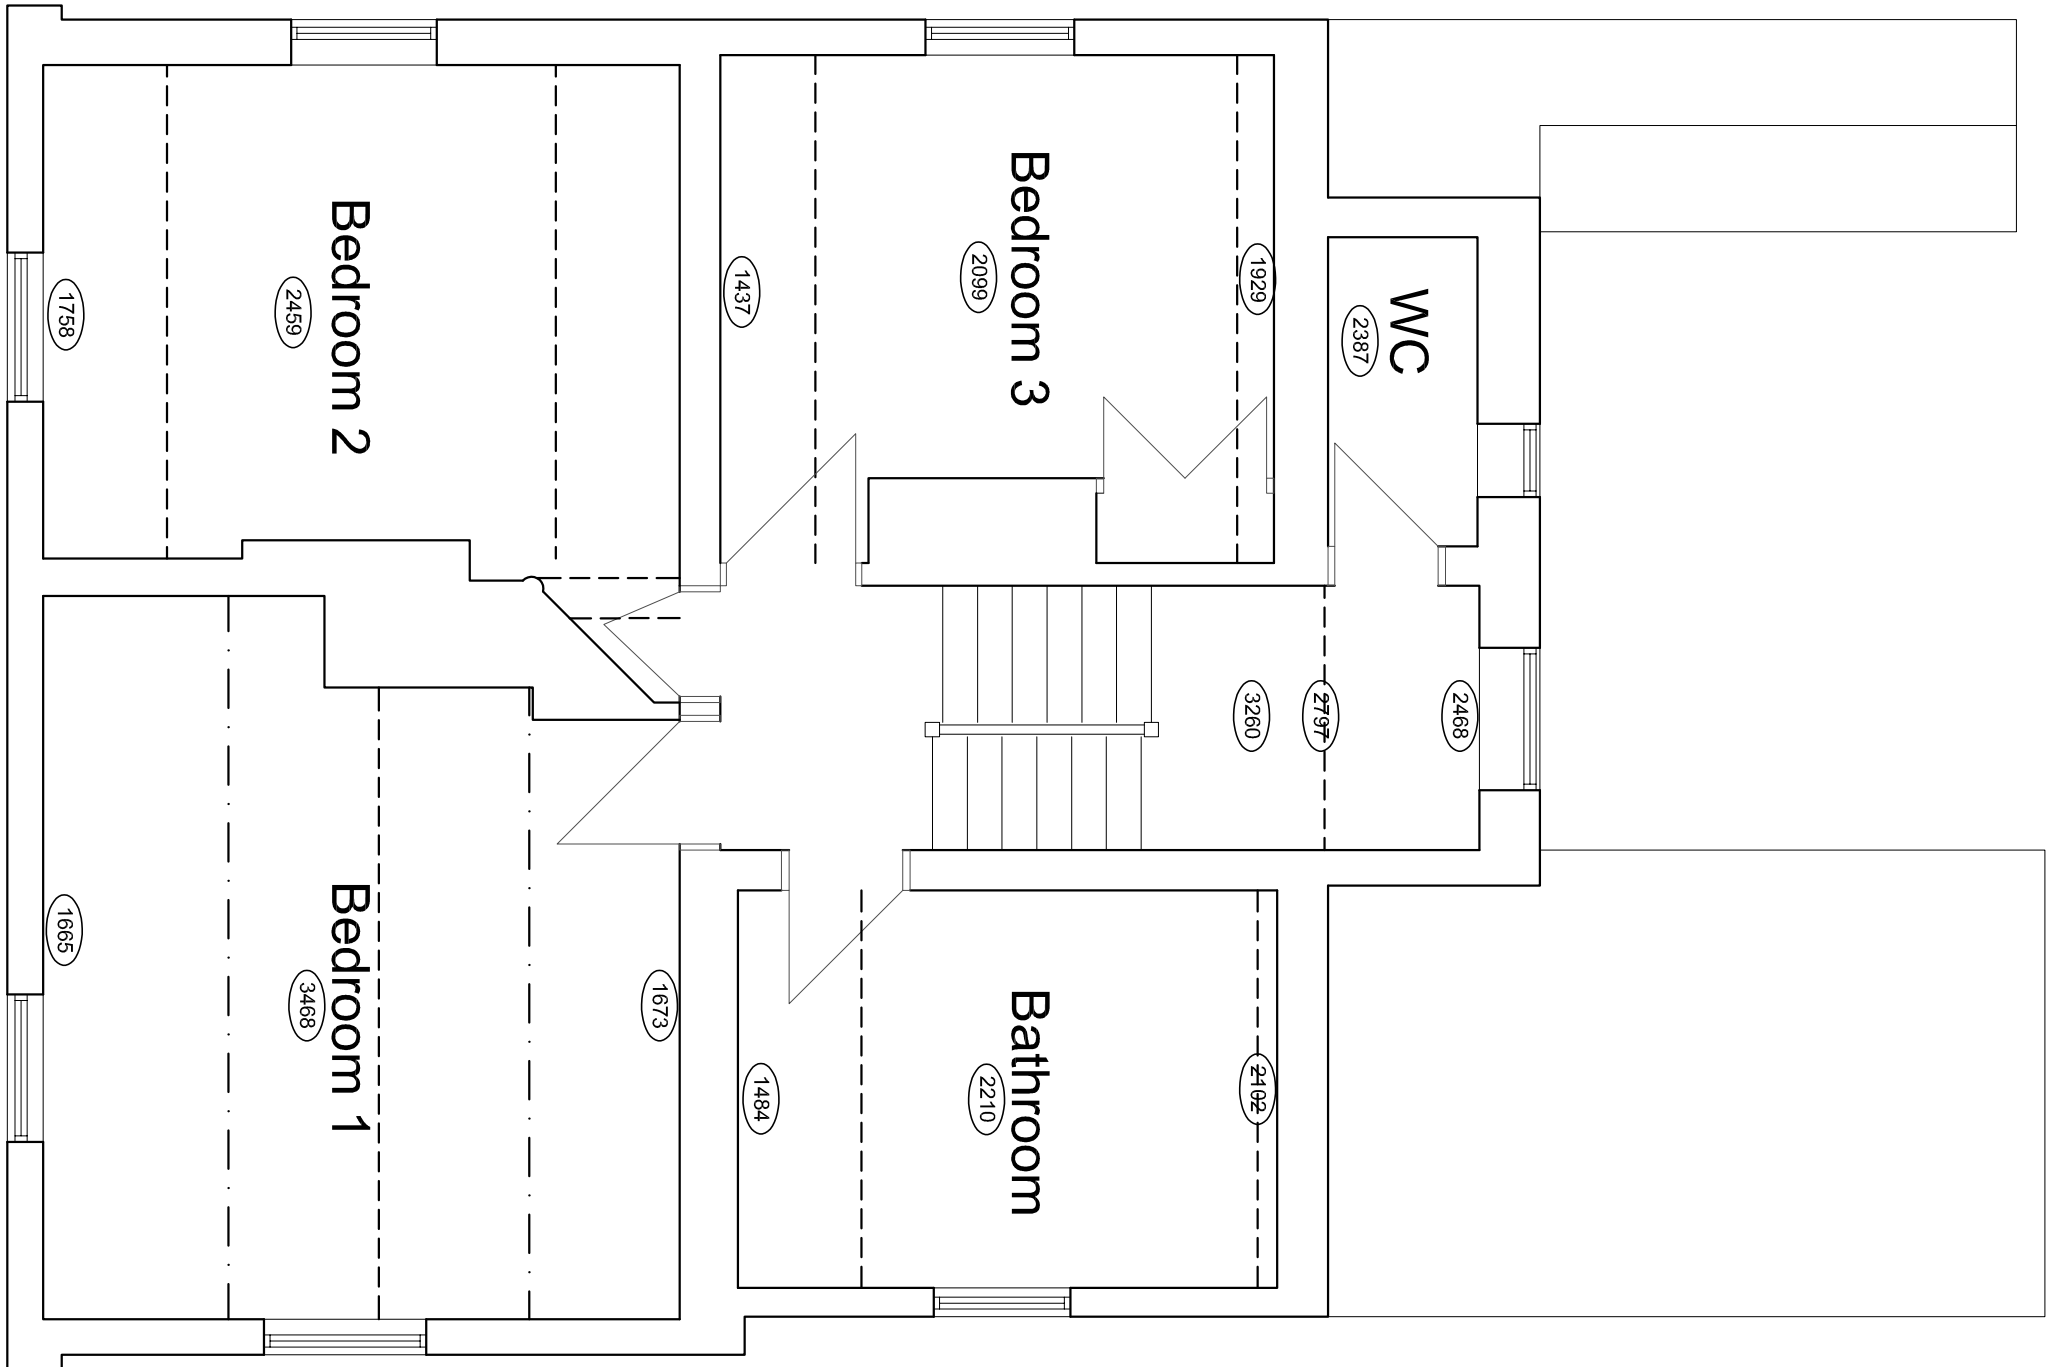

FIRST FLOOR PLAN 1:50

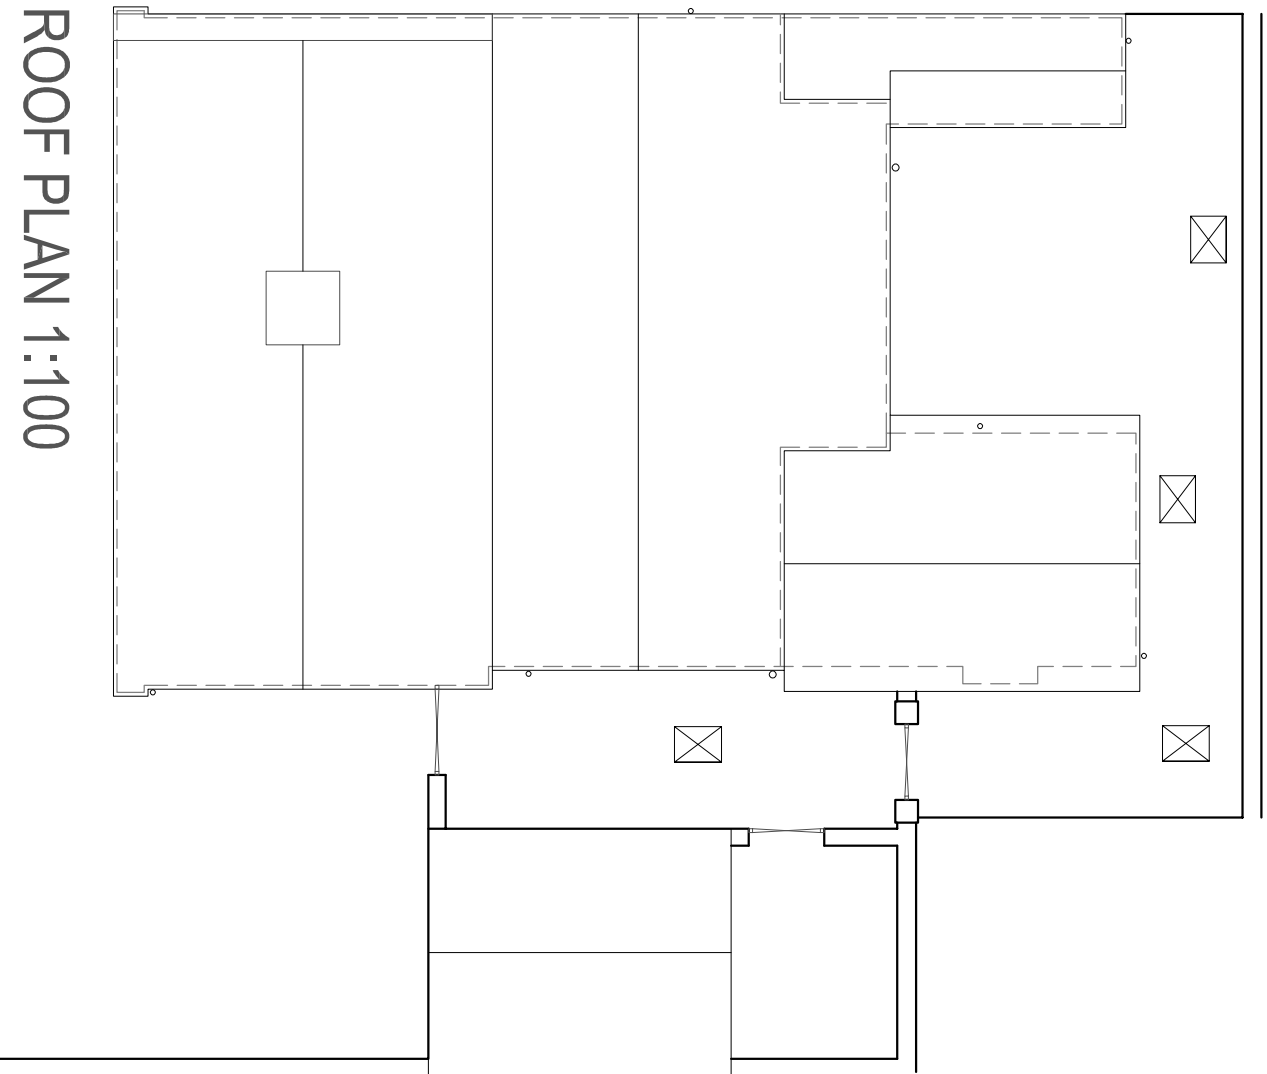

ROOF PLAN 1:100

Hewitt&CarrArchitects
A. Design & Architecture Ltd
T. 0115 955 8888
E. enquiries@hccarchitects.co.uk
W. www.hccarchitects.co.uk

Client
MR AND MRS C DAVISON

Project
PROPOSED EXTENSION AND ALTERATIONS

Title
EXISTING PLANS AND ELEVATIONS

SURVEY
Date
MARCH 2021
Scale 8A1 AS NOTED
Project No.
01054 AL(0)01
Drawing No.
Rev