




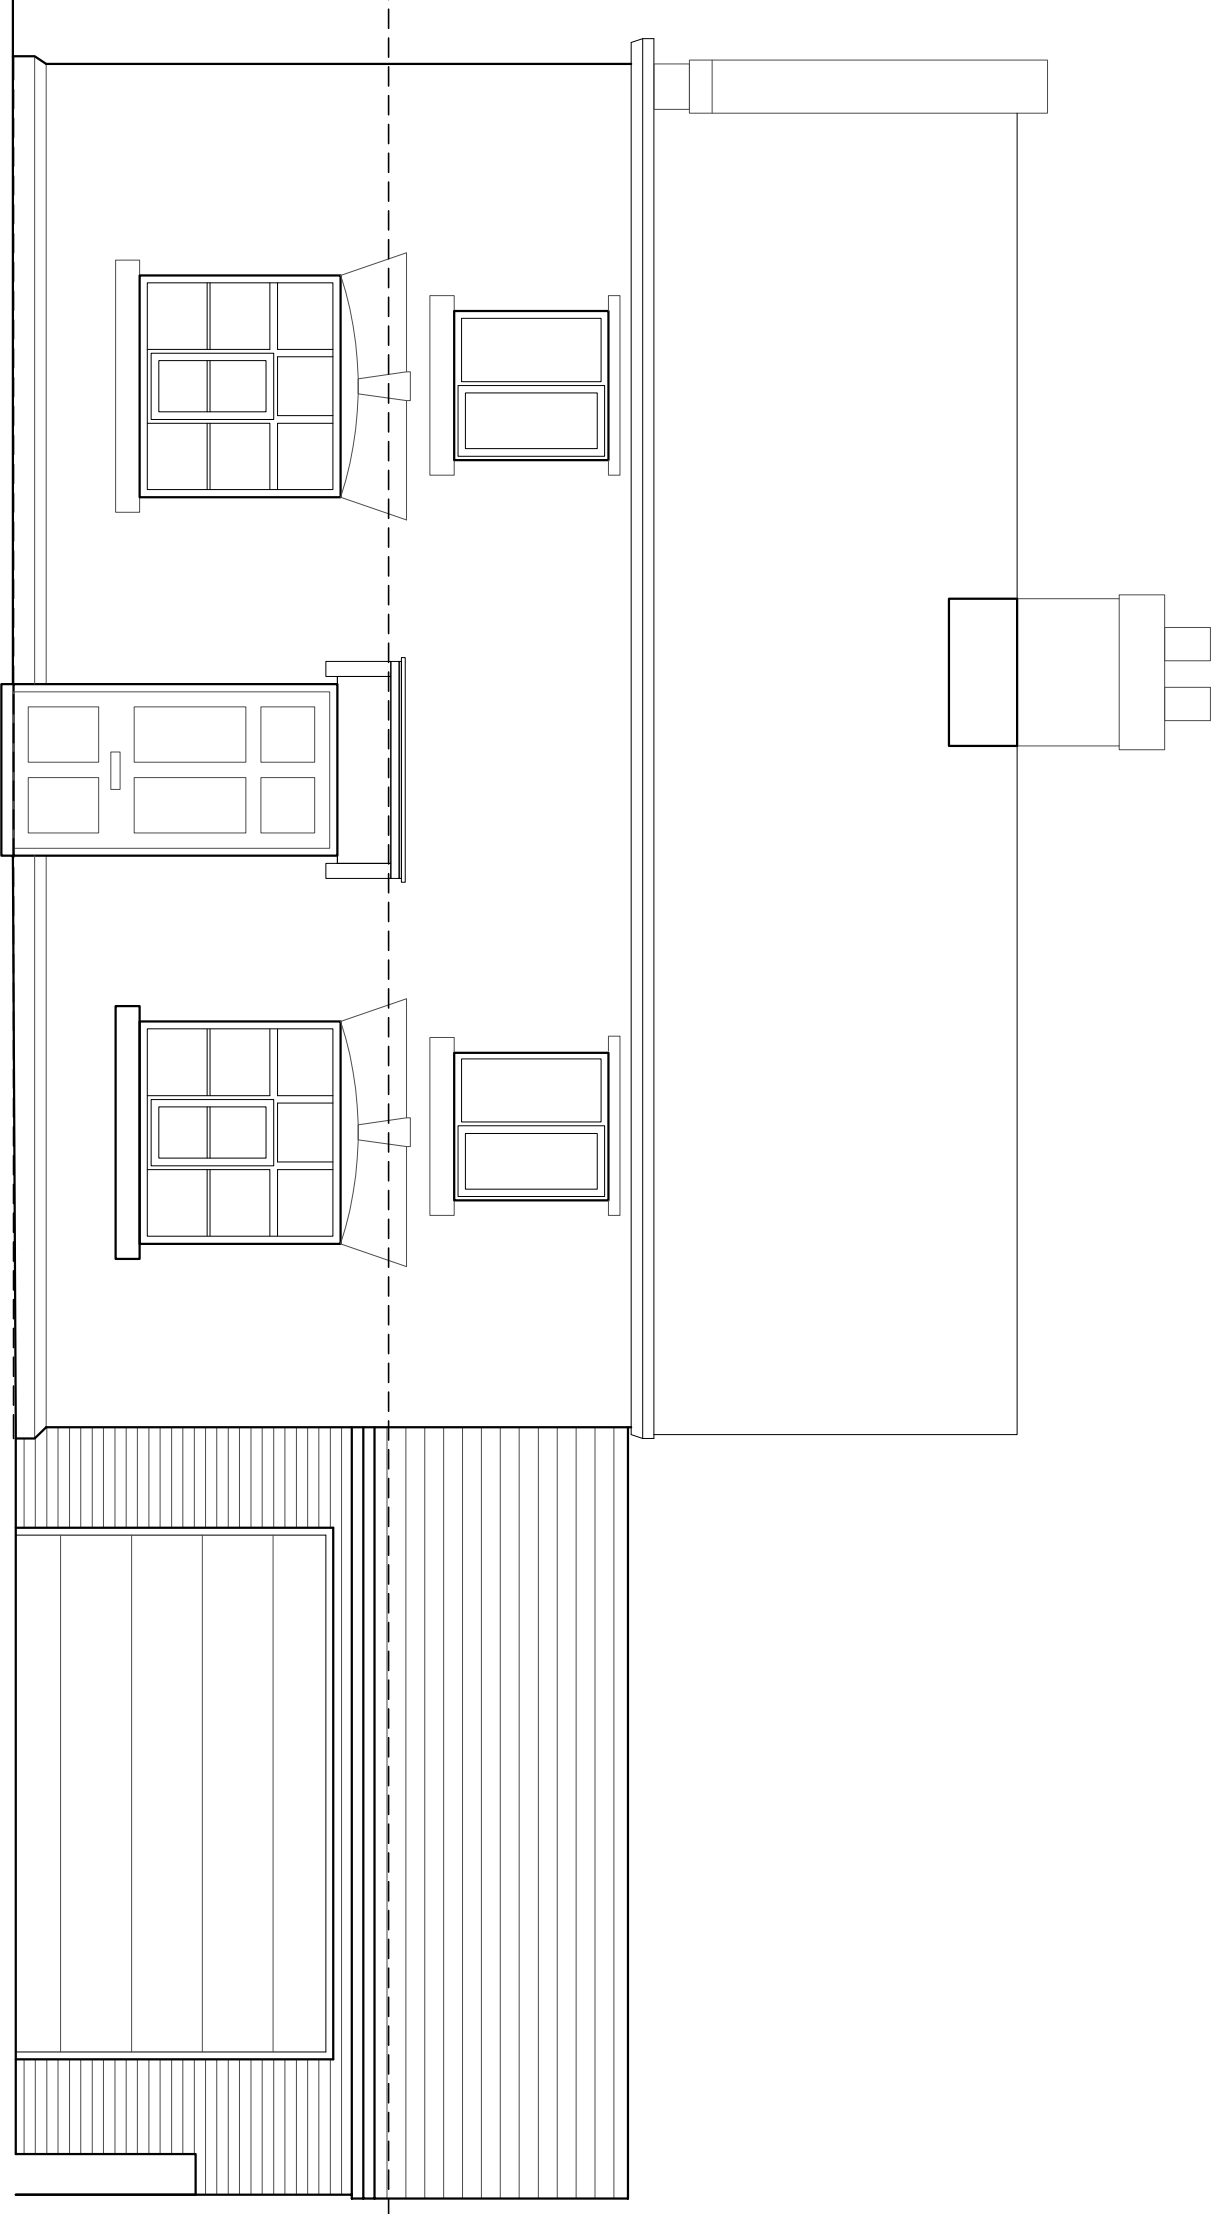


FRONT ELEVATION 1:50

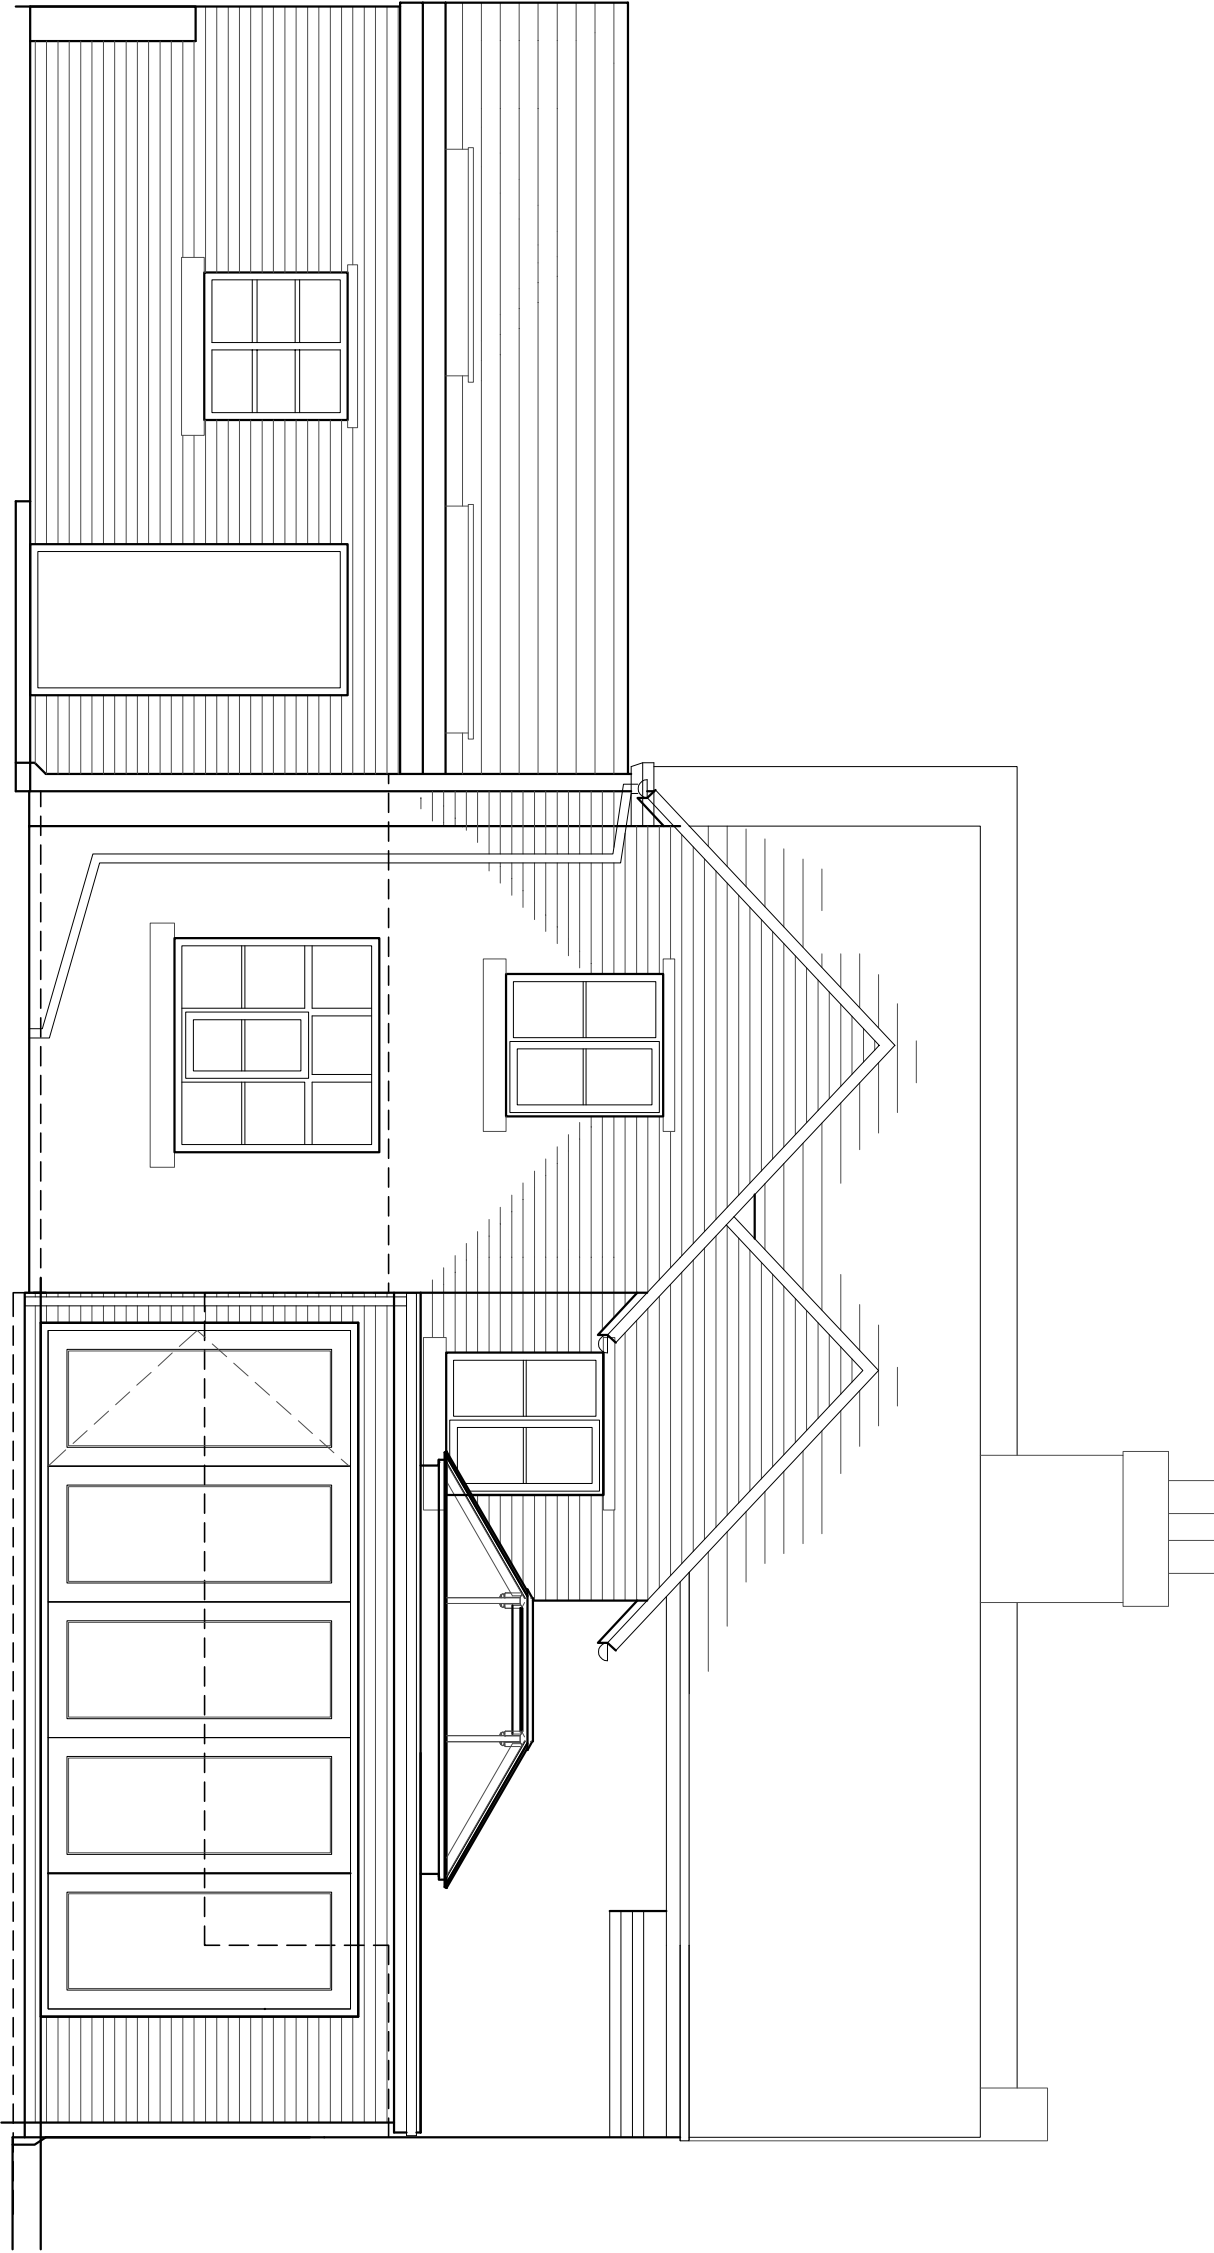


REAR ELEVATION 1:50

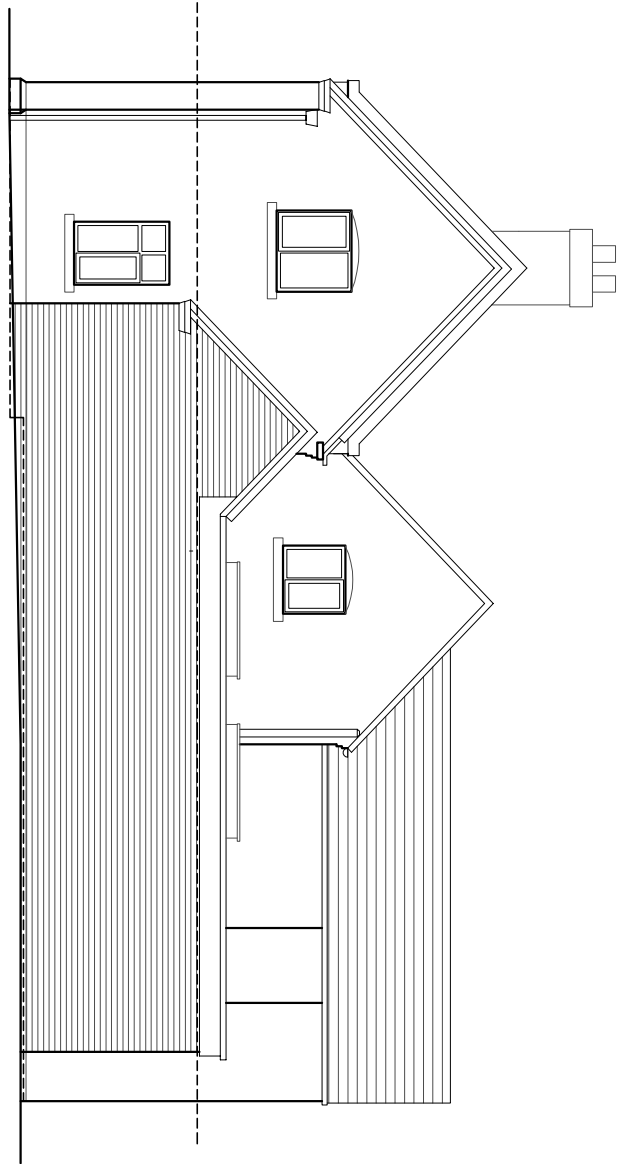

SIDE ELEVATION 1:100

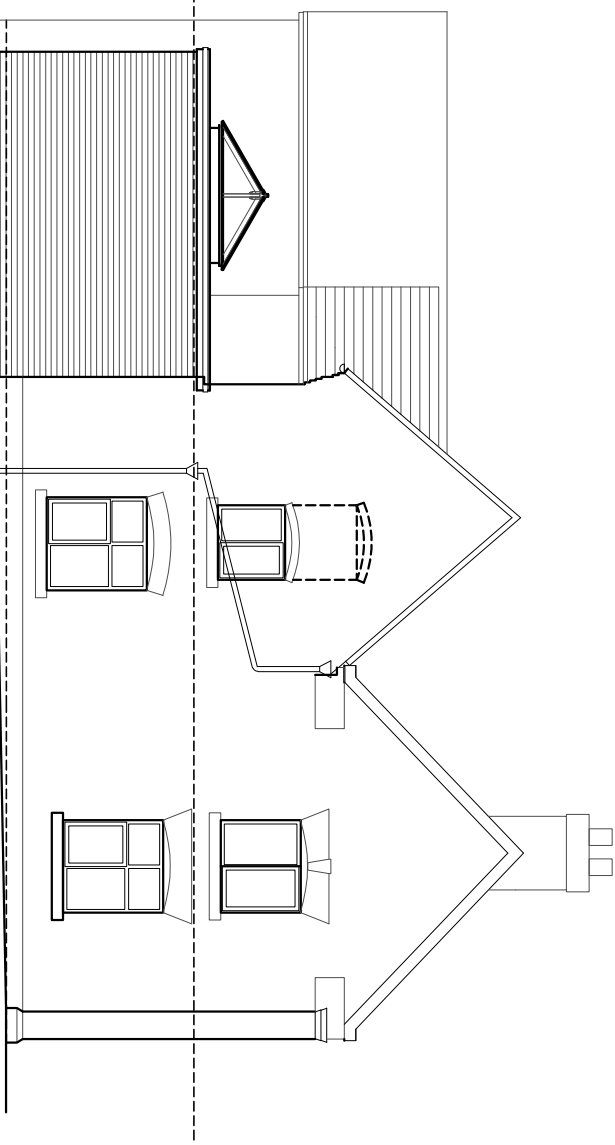

SIDE ELEVATION 1:100

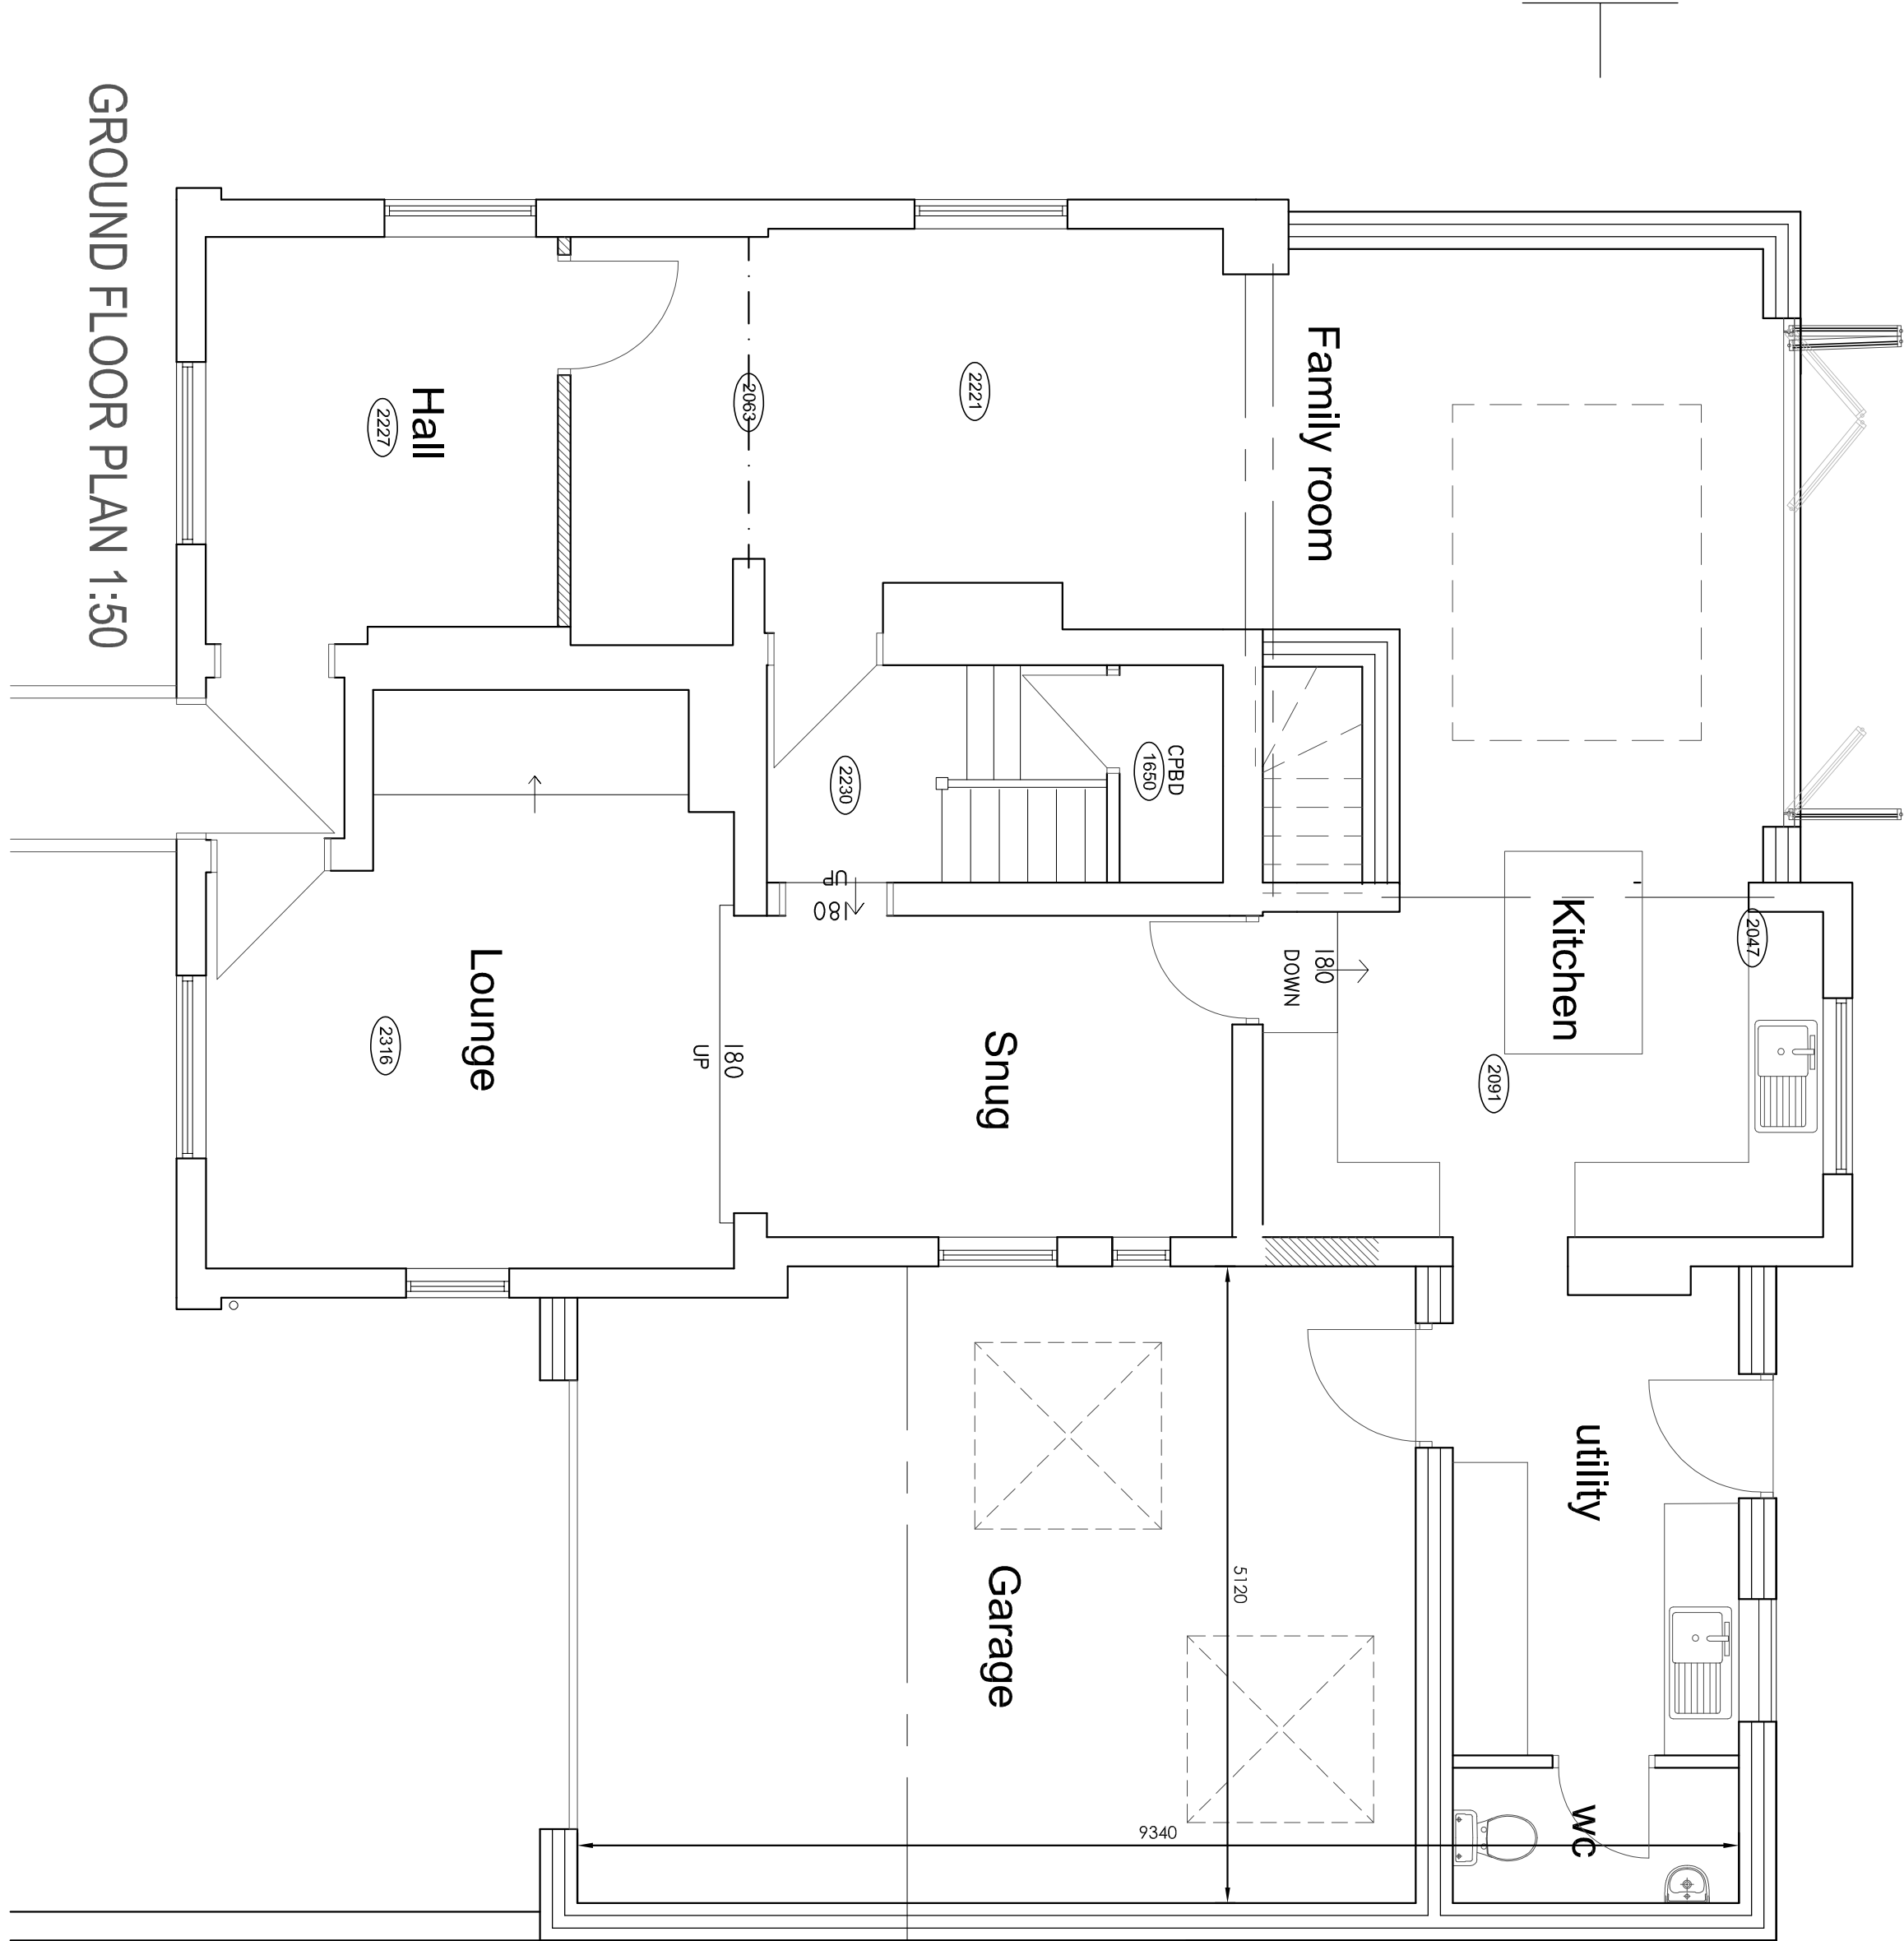

GROUND FLOOR PLAN 1:50



FIRST FLOOR PLAN 1:50

Hewitt&Carr Architects
A. Hewitt & Carr Architects Ltd
T. 01259 754889
E. enquiries@hccarchitects.co.uk
W. www.hccarchitects.co.uk

Client
MR AND MRS C DAVISON

Project
PROPOSED EXTENSION AND ALTERATIONS

Title
PLANS AND ELEVATIONS AS PROPOSED

Phase
SCHEME

Date
April 2021

Scale
8/A1 AS NOTED

Project No.
01054 AL(0)02

Drawing No.
Rev B

Drawn
MJC

Checked

SCHEME