

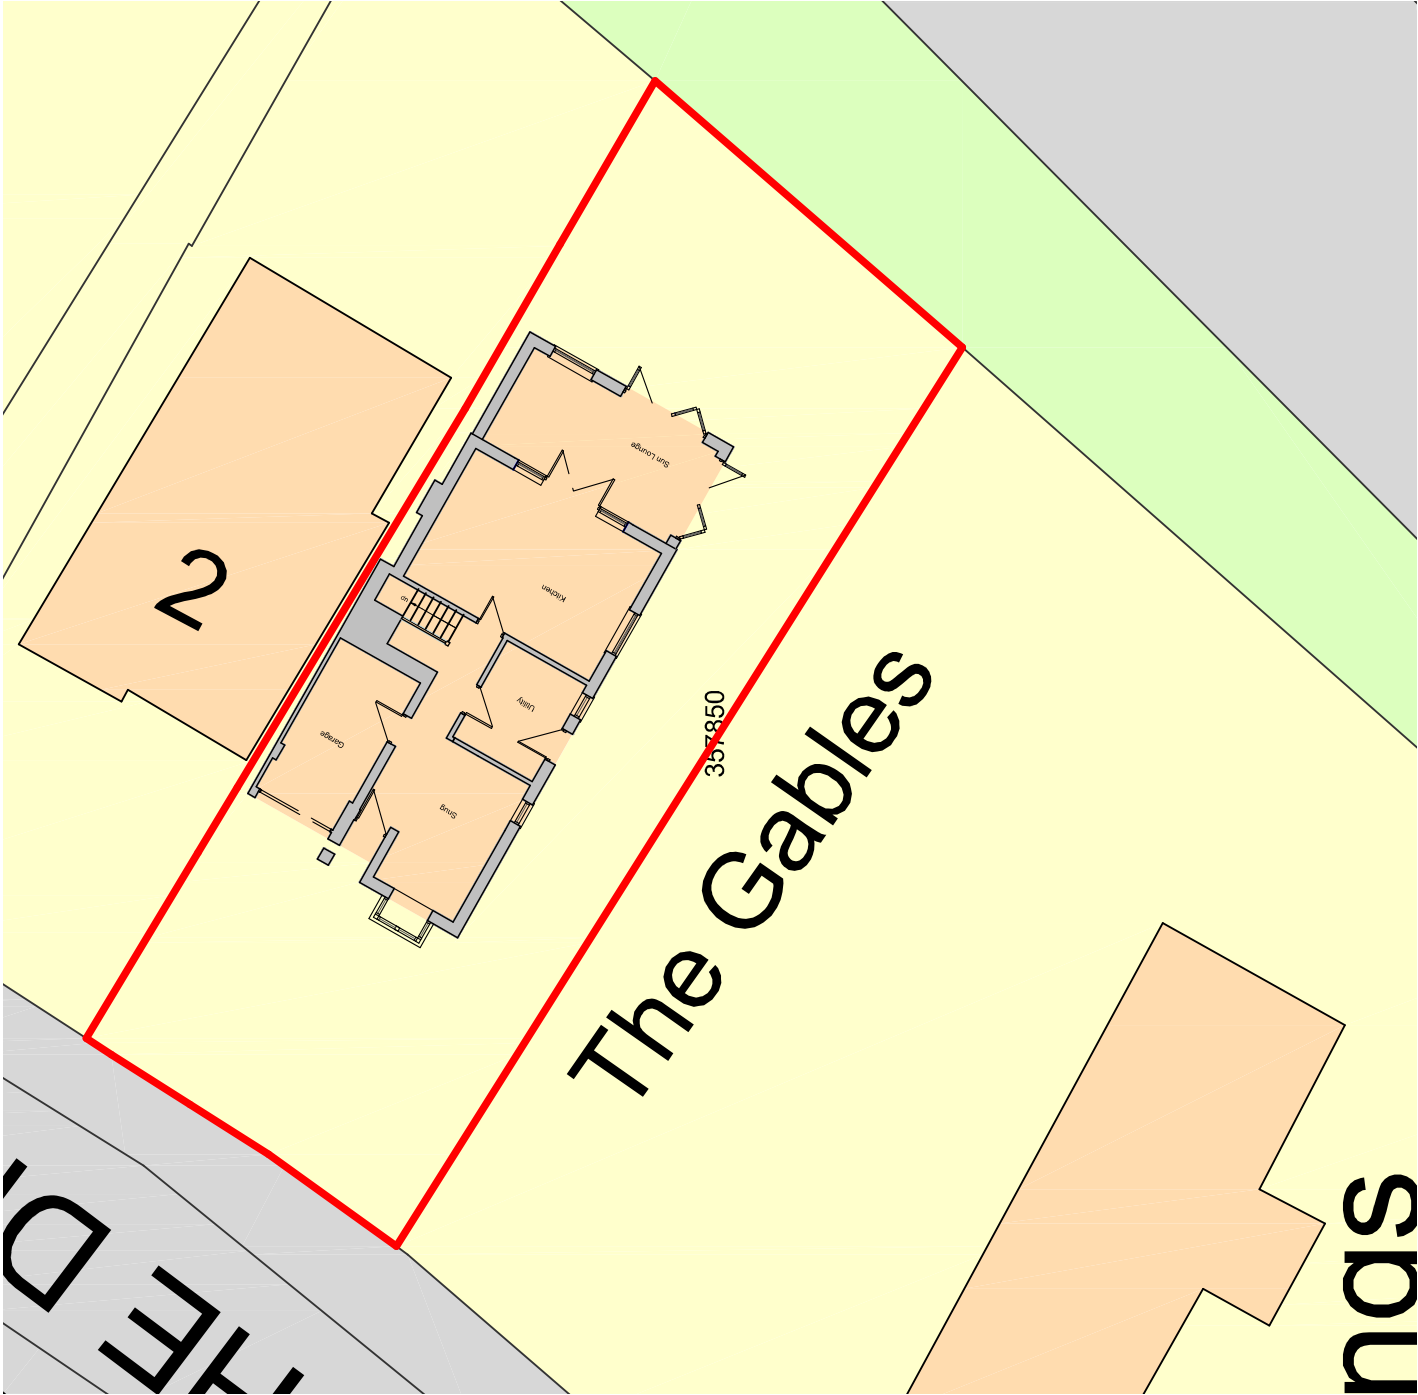



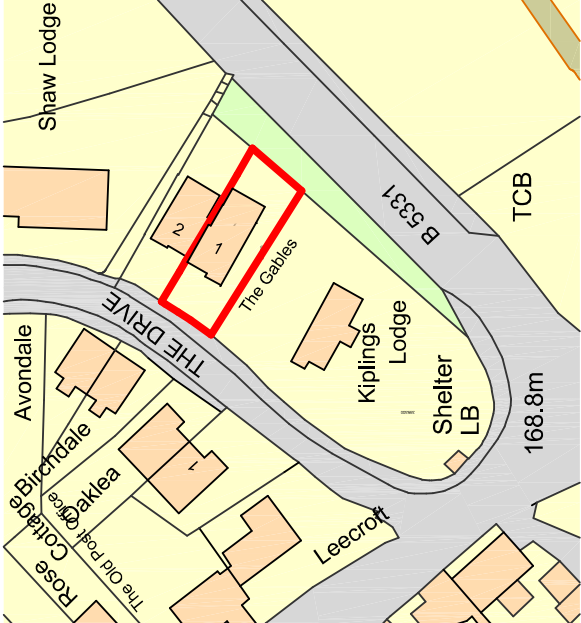


Site Plan as Existing & Proposed

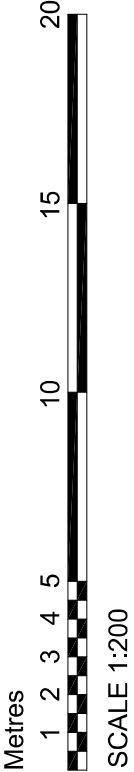

Ordnance Survey, (c) Crown Copyright 2014. All rights reserved. Licence number 100022432

Site Location Plan

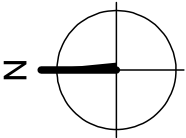 

DBD Architectural Consultancy Ltd ©2021

1. Copyright is vested with DBD Architectural Consultancy Ltd.
2. All dimensions to be checked on site before proceeding.
3. Contractor to check/adjust dimensions of new work to suit existing conditions. Do not assume existing structure or details are plumb, square or level.
4. Contractor must notify the architect of any discrepancies before proceeding.
5. All drawings to be read in conjunction with all other consultants drawings and specs.

Rev	Date	Description



DBD Architectural Consultancy Ltd
50 Broad Street, Leek,
Staffordshire, ST13 5NS
01538 383118
mail@dbdconsultants.co.uk
www.dbdconsultants.co.uk

Mr & Mr Cross
1 The Gables
The Drive, Rudyard,
ST13 8UX
Client

Replacement of Window/Door Units
Project

Site Plans

Scale: Planning	Date: 17.05.21	Job No: 1428
Sheet: A3		
Scale: 1:200		
Drawing Number: PL 01		