




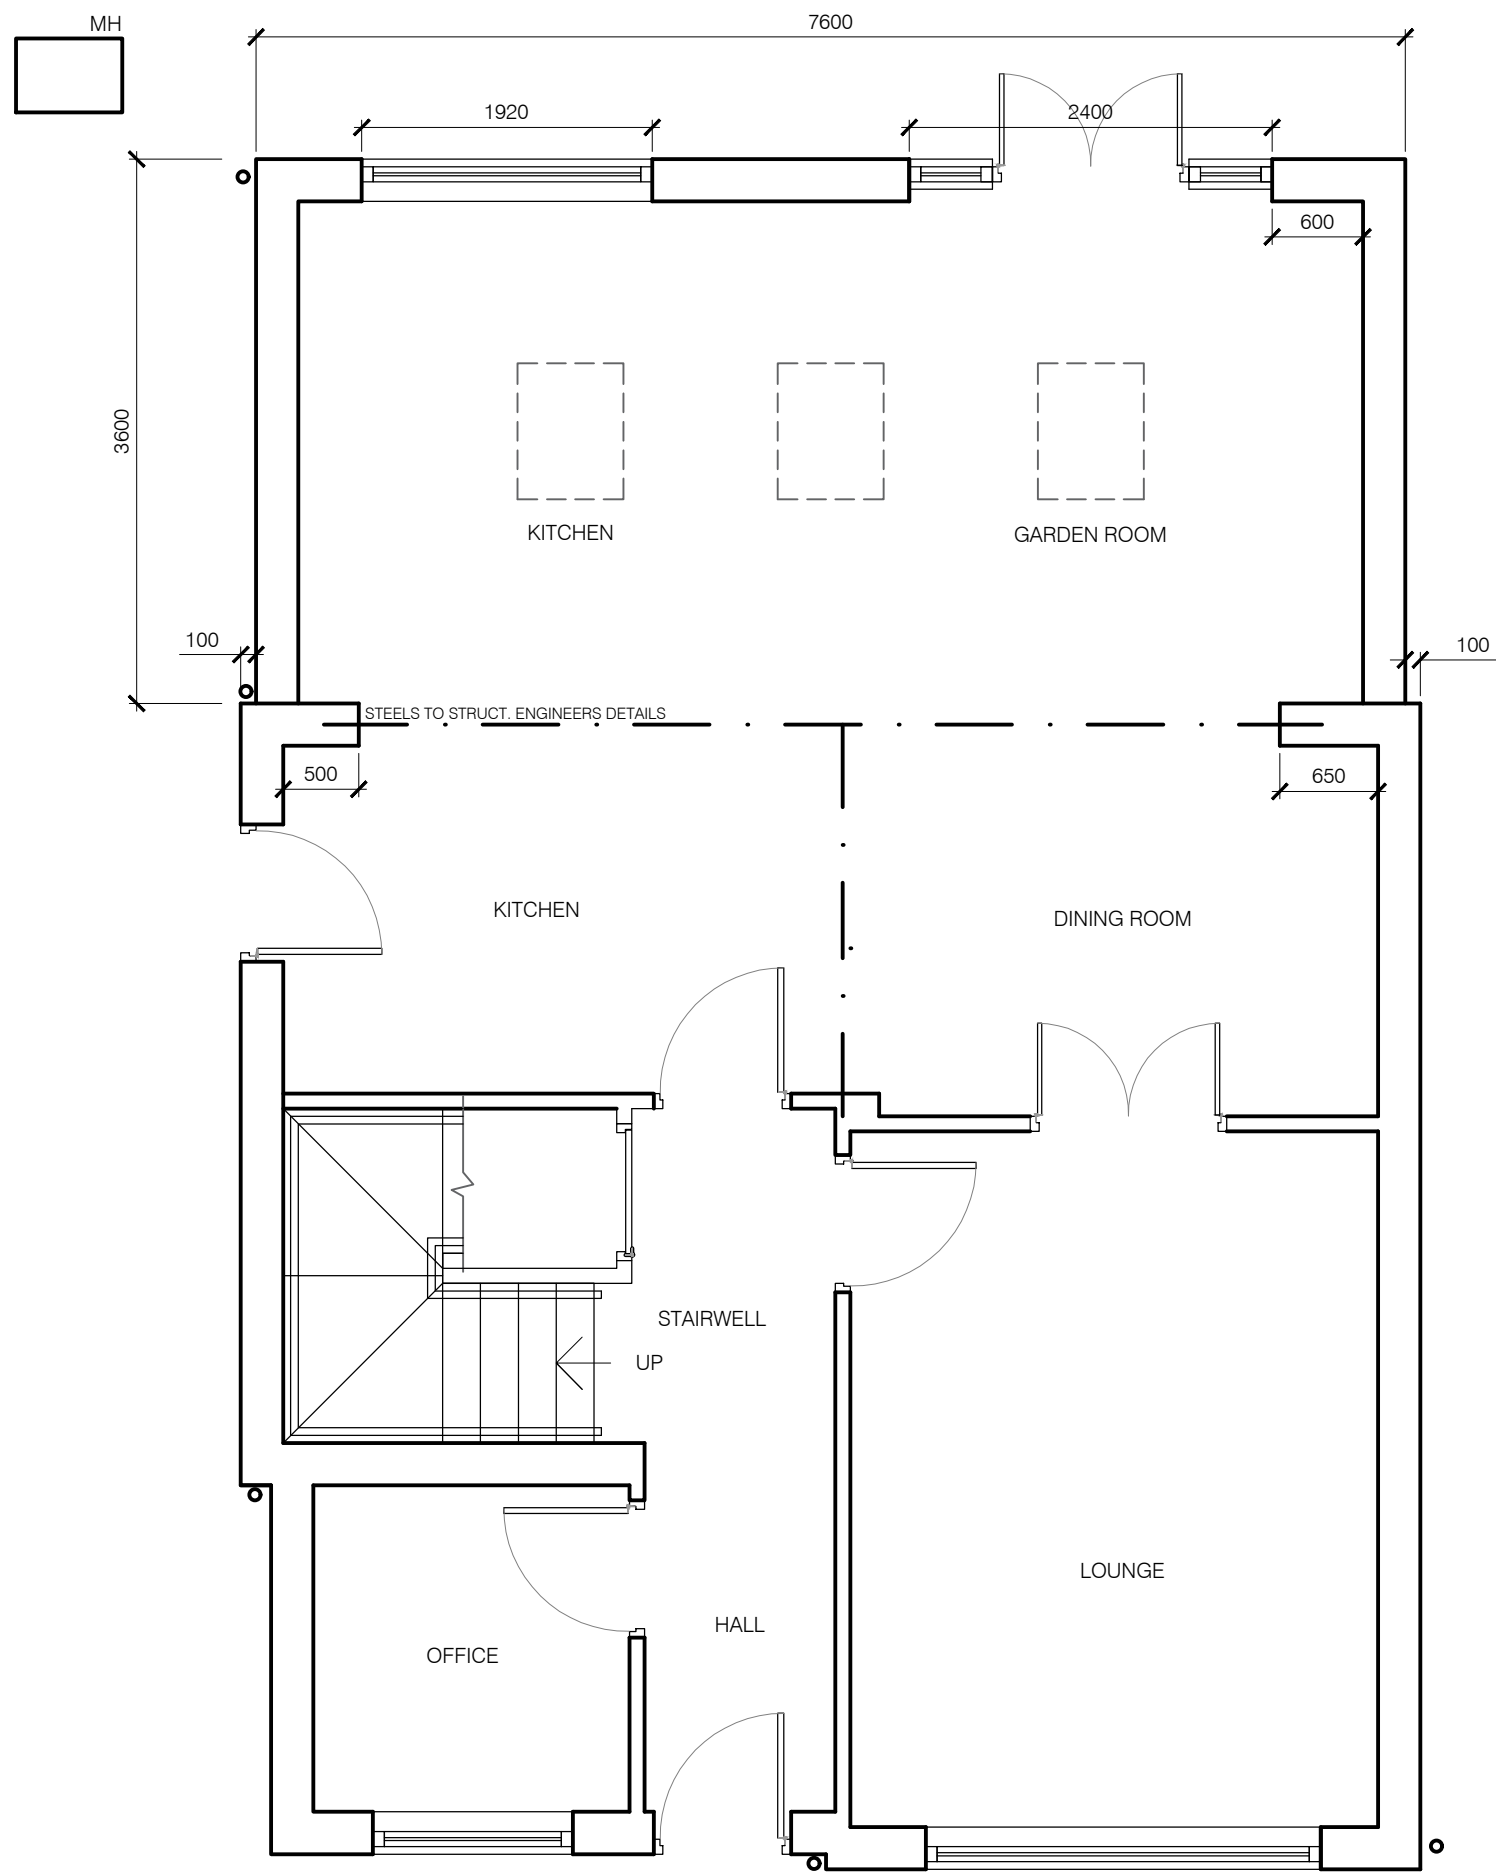


1 GROUND FLOOR PLAN - 76sqm
1:50 SCALE

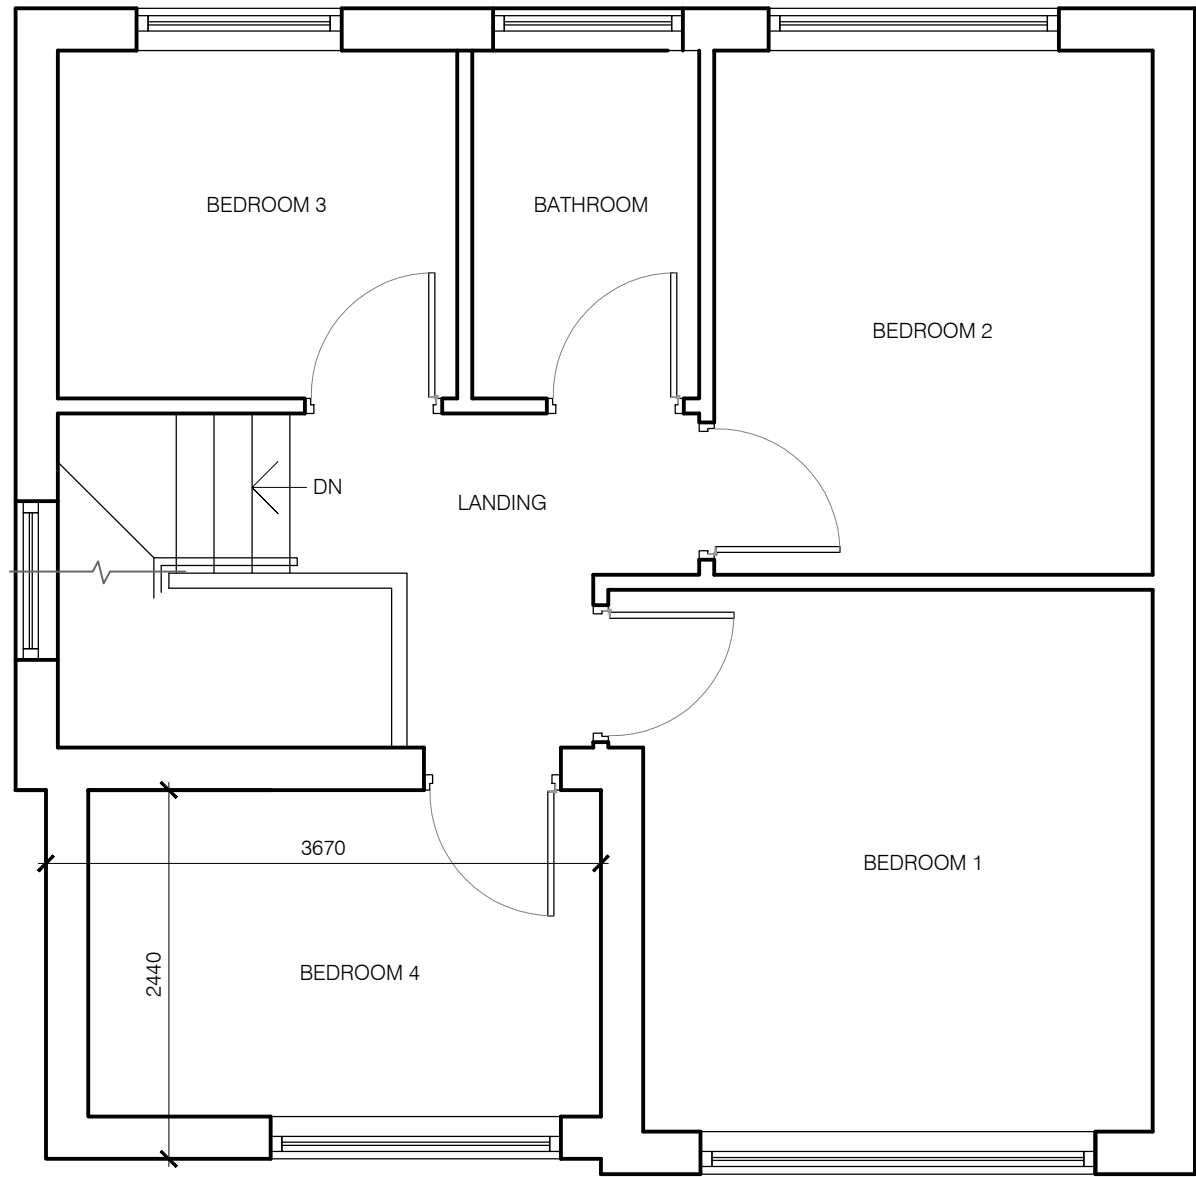



2 FIRST FLOOR PLAN - 51sqm
1:50 SCALE

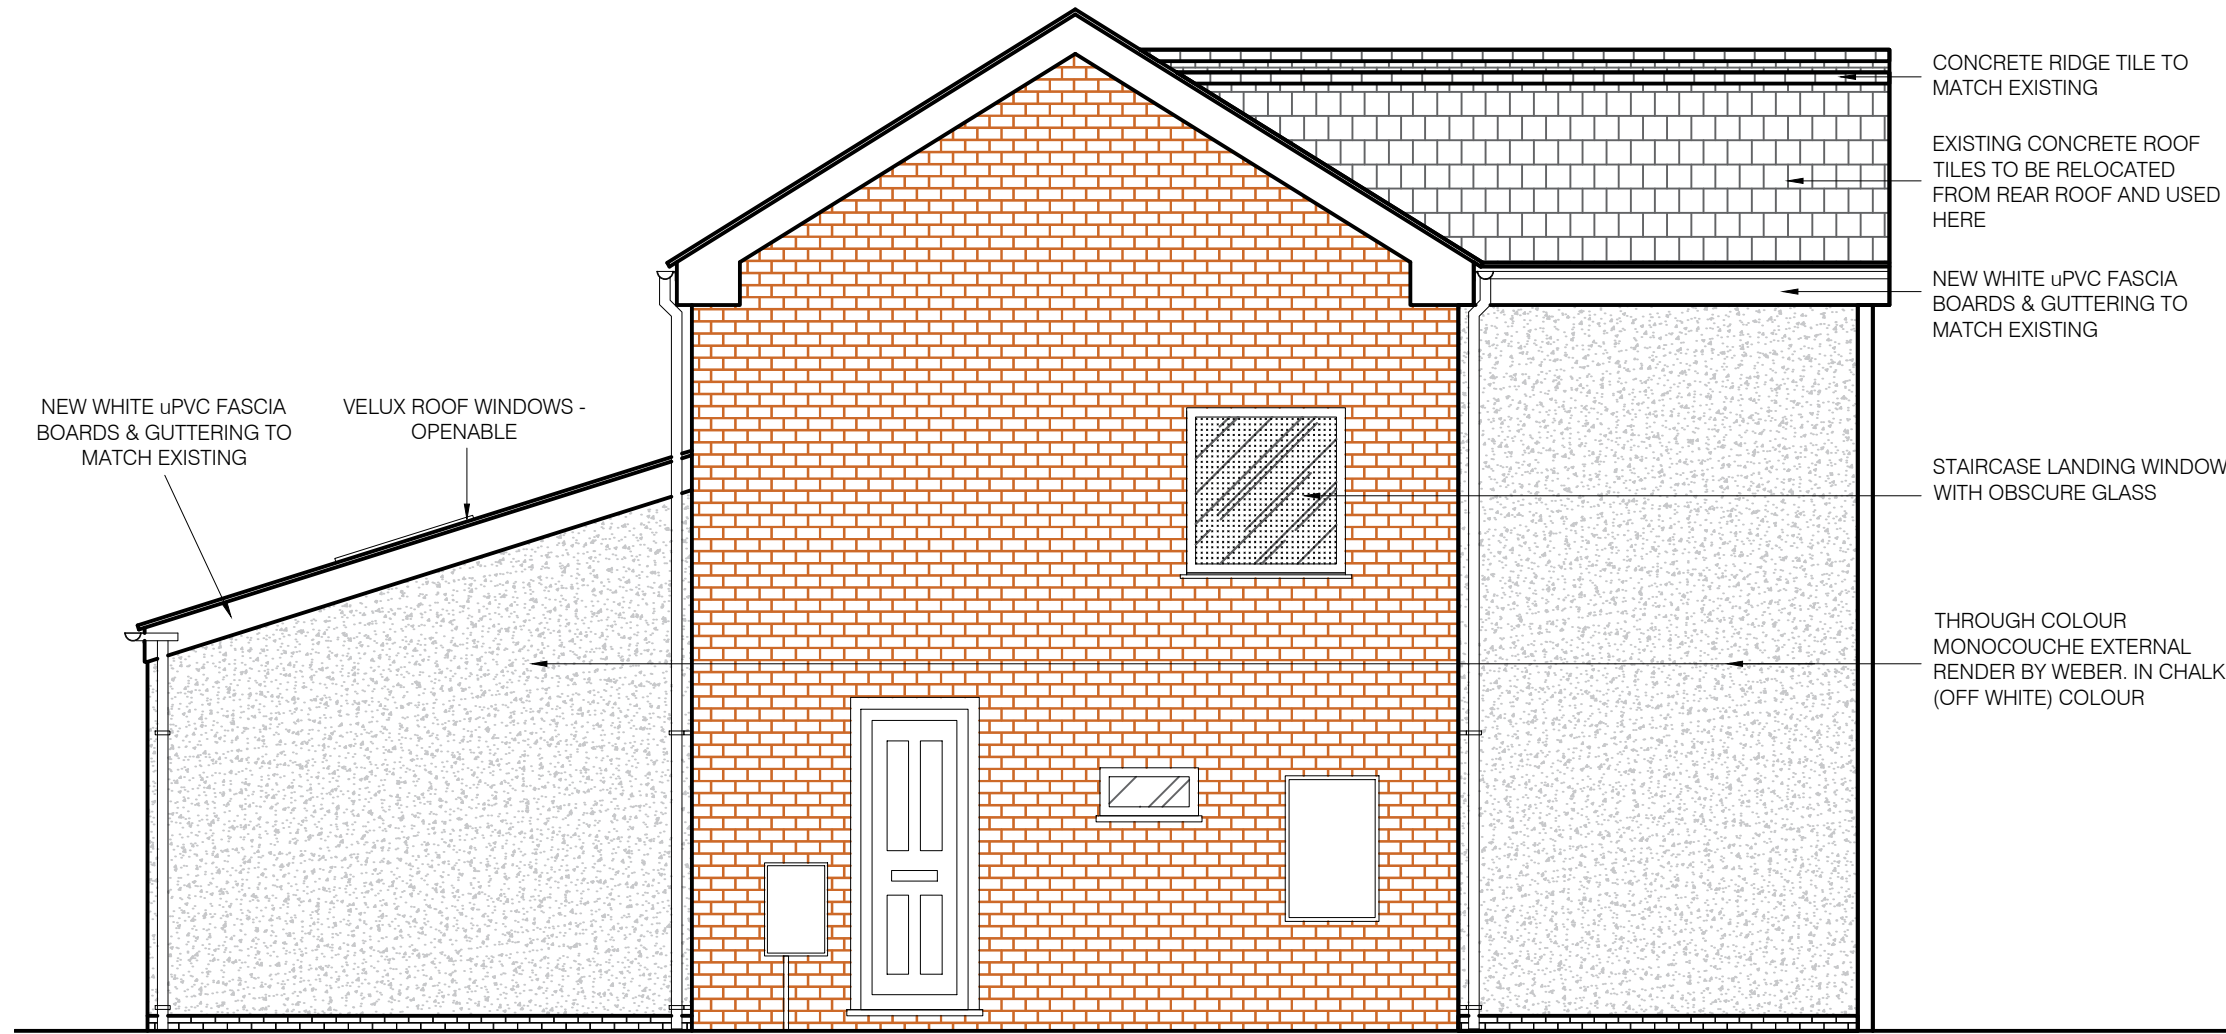


3 WEST FACING ELEVATION
1:50 SCALE

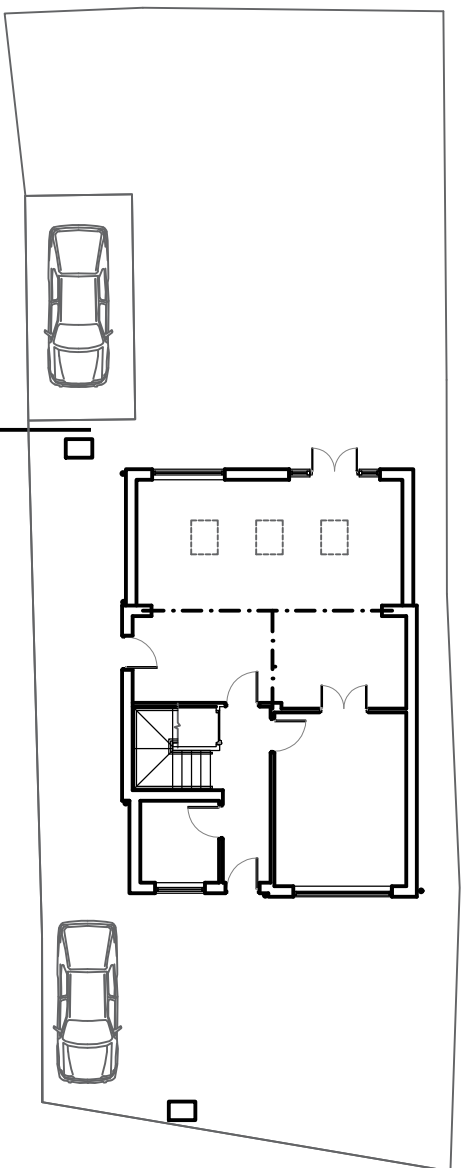


0 SITE PLAN
1:200 SCALE

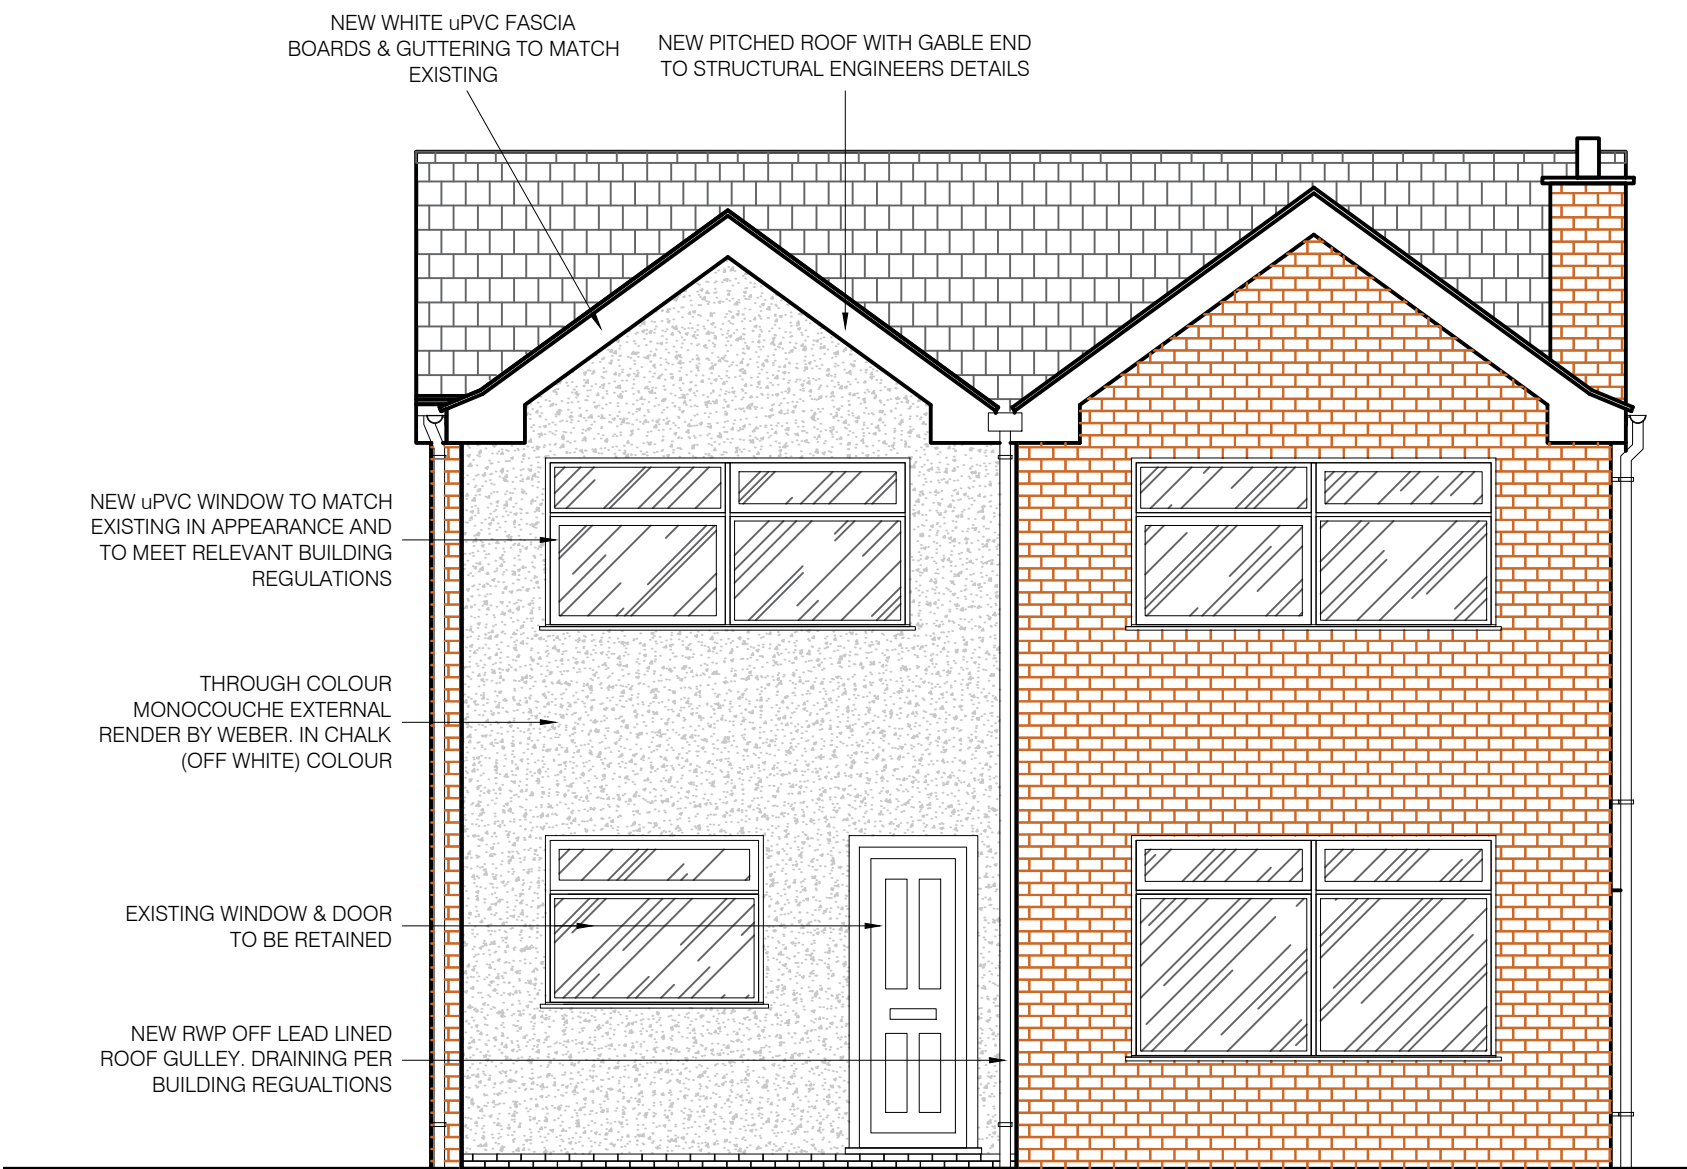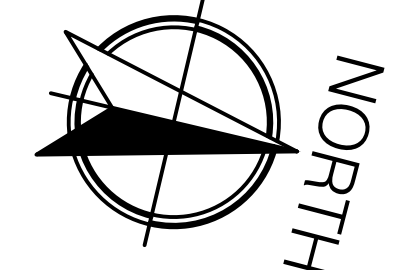


4 EAST FACING FRONT ELEVATION
1:50 SCALE

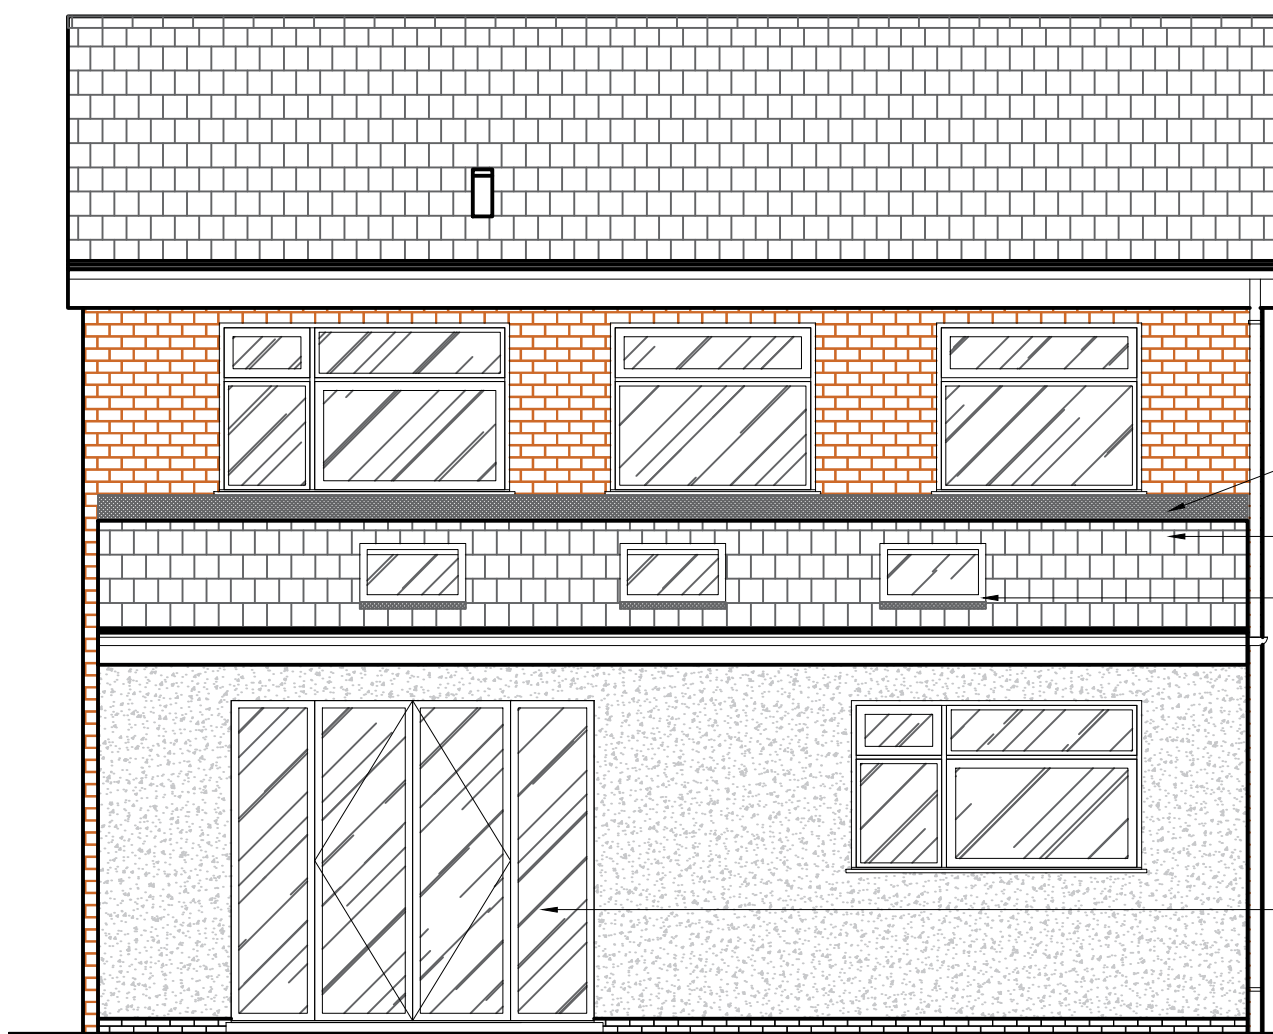

5 WEST FACING REAR ELEVATION
1:50 SCALE

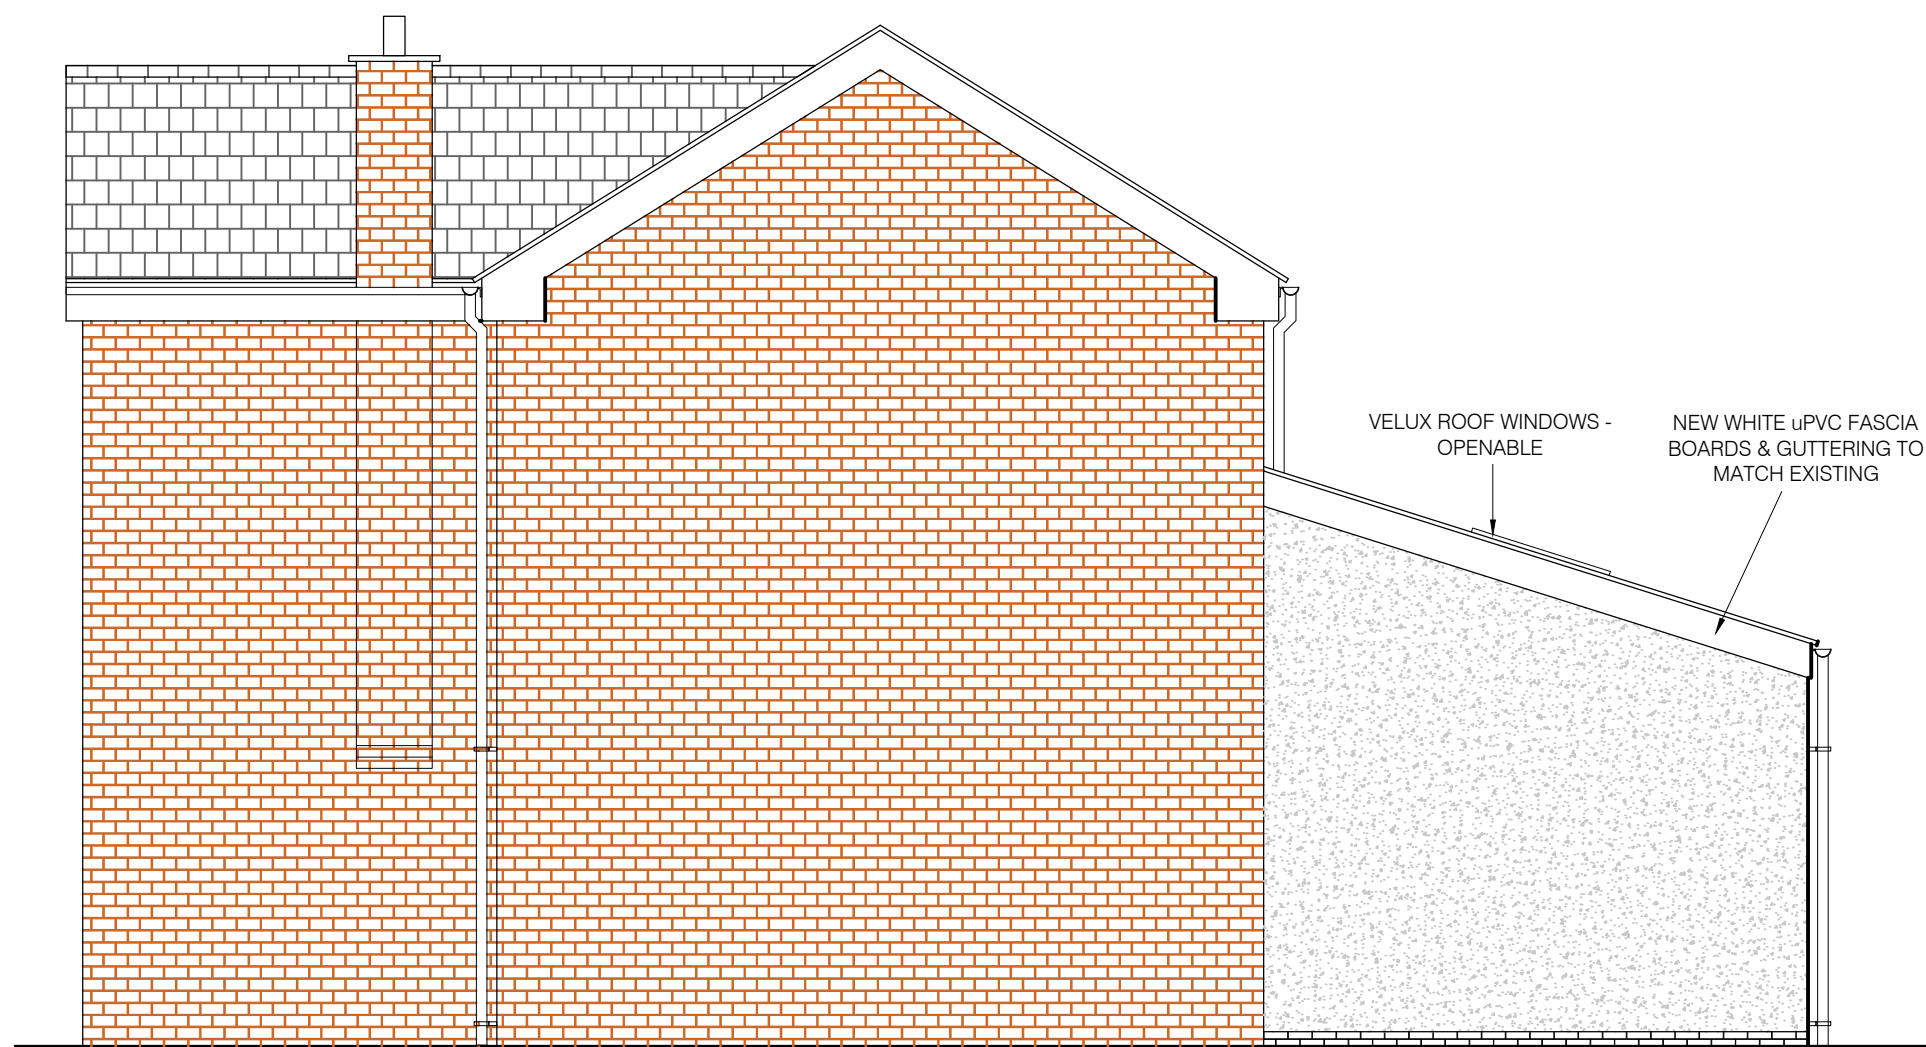

6 NORTH FACING ELEVATION
1:50 SCALE

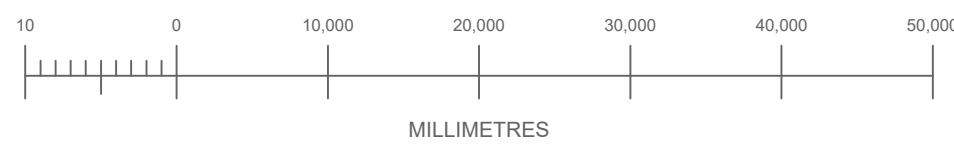

CLIENT
MR R SKERRY

PROJECT
45 WEDGEWOOD RD
CHEADLE
STAFFORDSHIRE. ST10 1LD

TITLE
PROPOSED PLANS & ELEVATIONS

DRAWN
JDB

CHECKED
--

SCALE @ A1
1:50; 1:200

DATE
JULY 2021

DRAWING NO.
1000/110/*