



DJ-0521-063

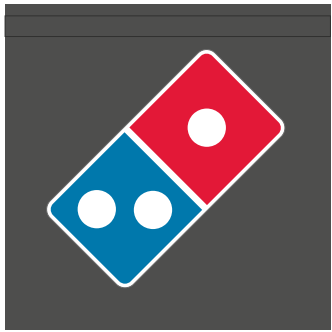



DJ-0521-112




DJ-0521-060

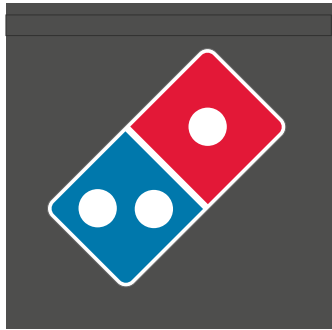

DJ-0521-064

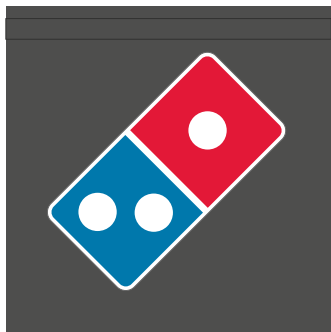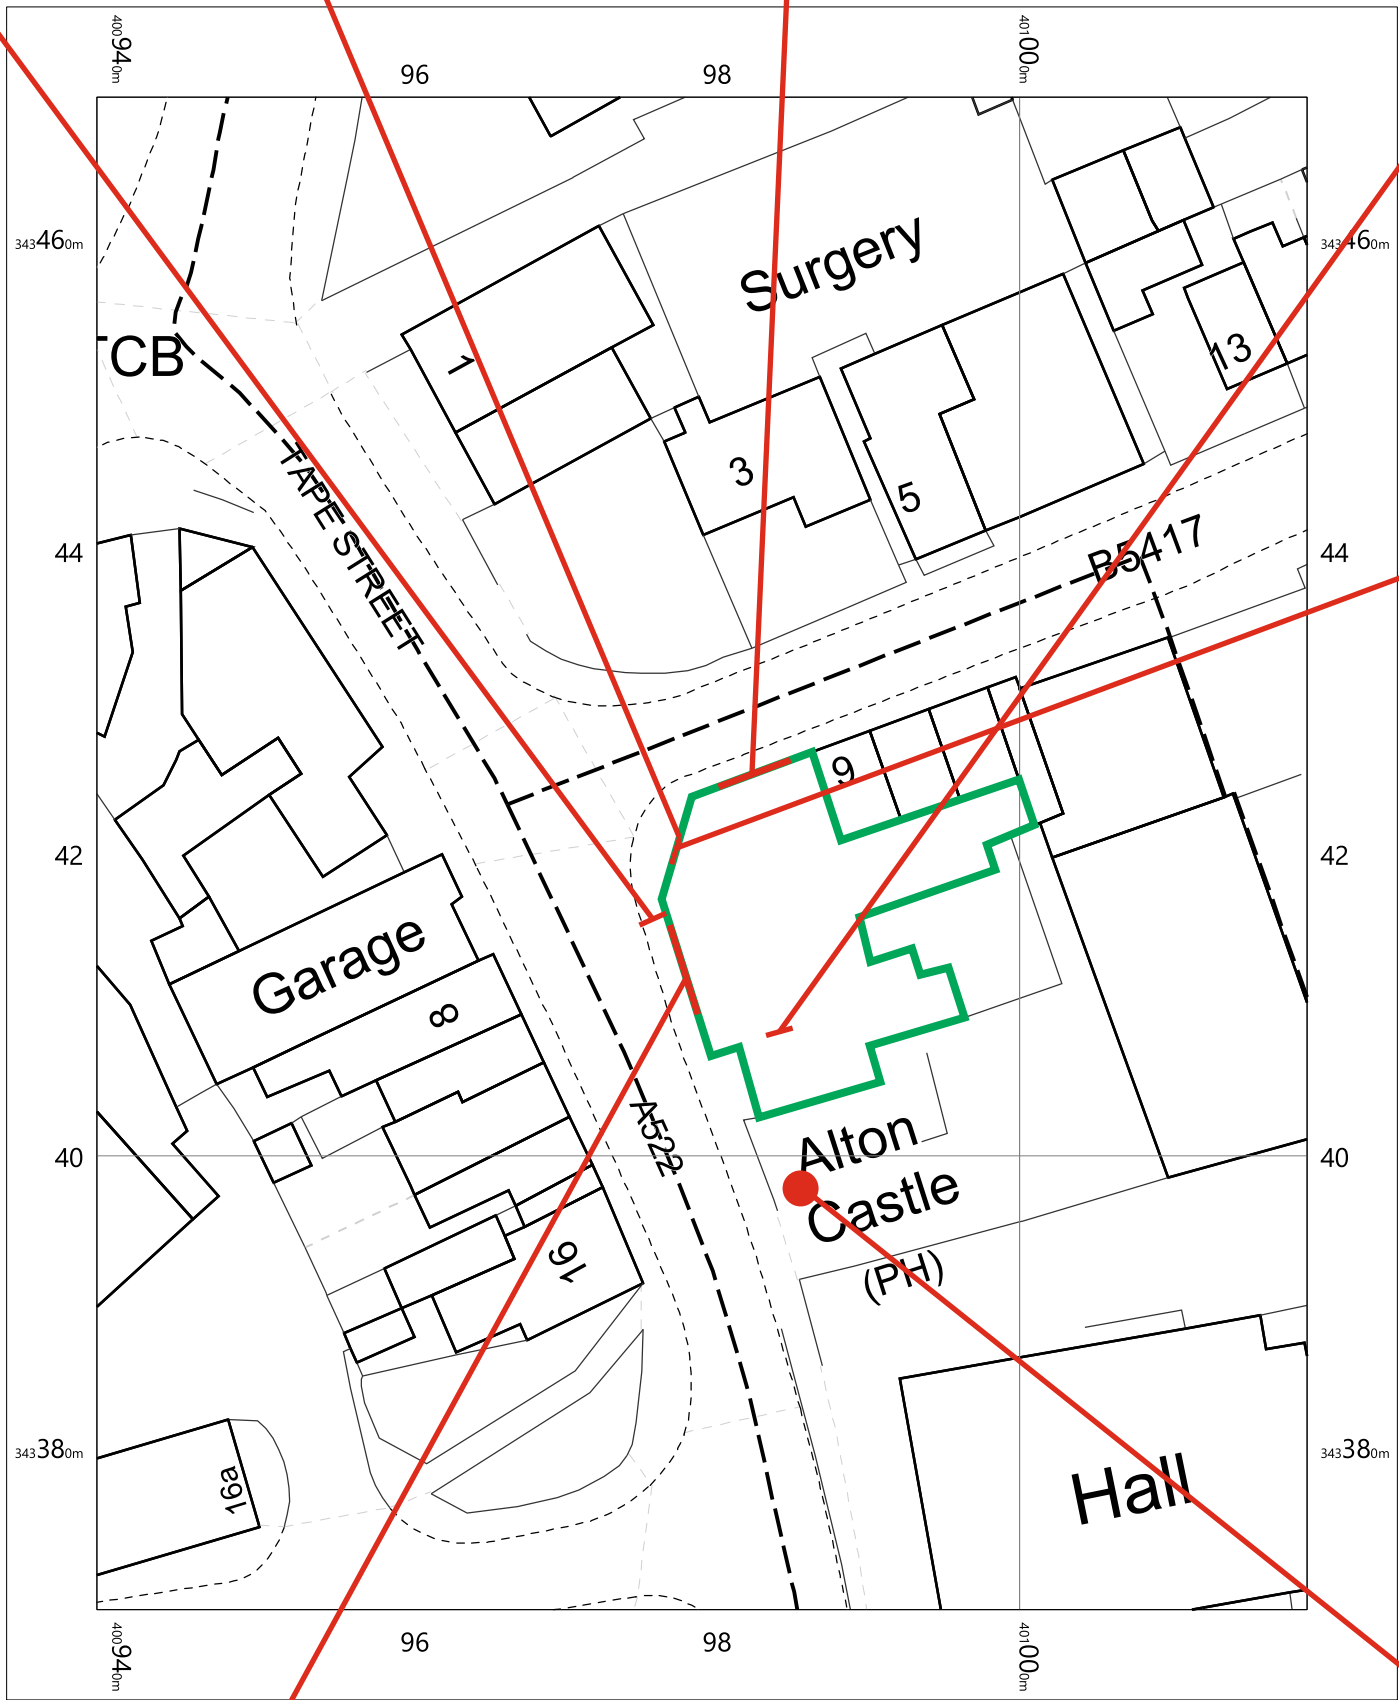



DJ-0521-112

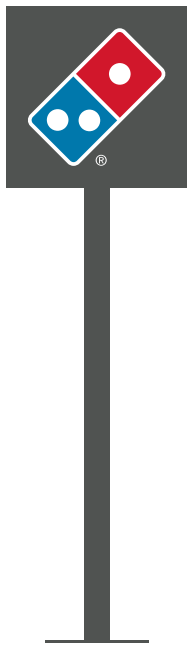

DJ-0521-065



DJ-0521-061

  

CLIENT:	Domino's	DRAWING NUMBER:	JOB NO:	DRAWN BY:	REV	DATE	BY	DESCRIPTION
		DJ-0521-070	6984	D.Jewkes	A	26.05.21	DJ	Amendment to plan
PROJECT:	Cheadle	DATE:	ITEM REF:	SCALE:	B	00.00.21	XX	XXXXXX
		19.05.21	n/a	1:500 @A3	C	00.00.21	XX	XXXXXX
DESCRIPTION:	Site Plan				D	00.00.21	XX	XXXXXX
					E	00.00.21	XX	XXXXXX

