

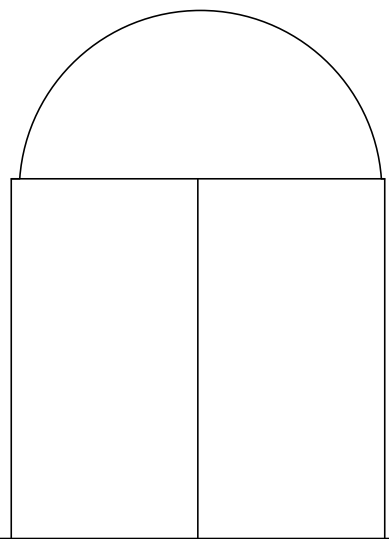


 

ROOF VOID

FLAT ROOF

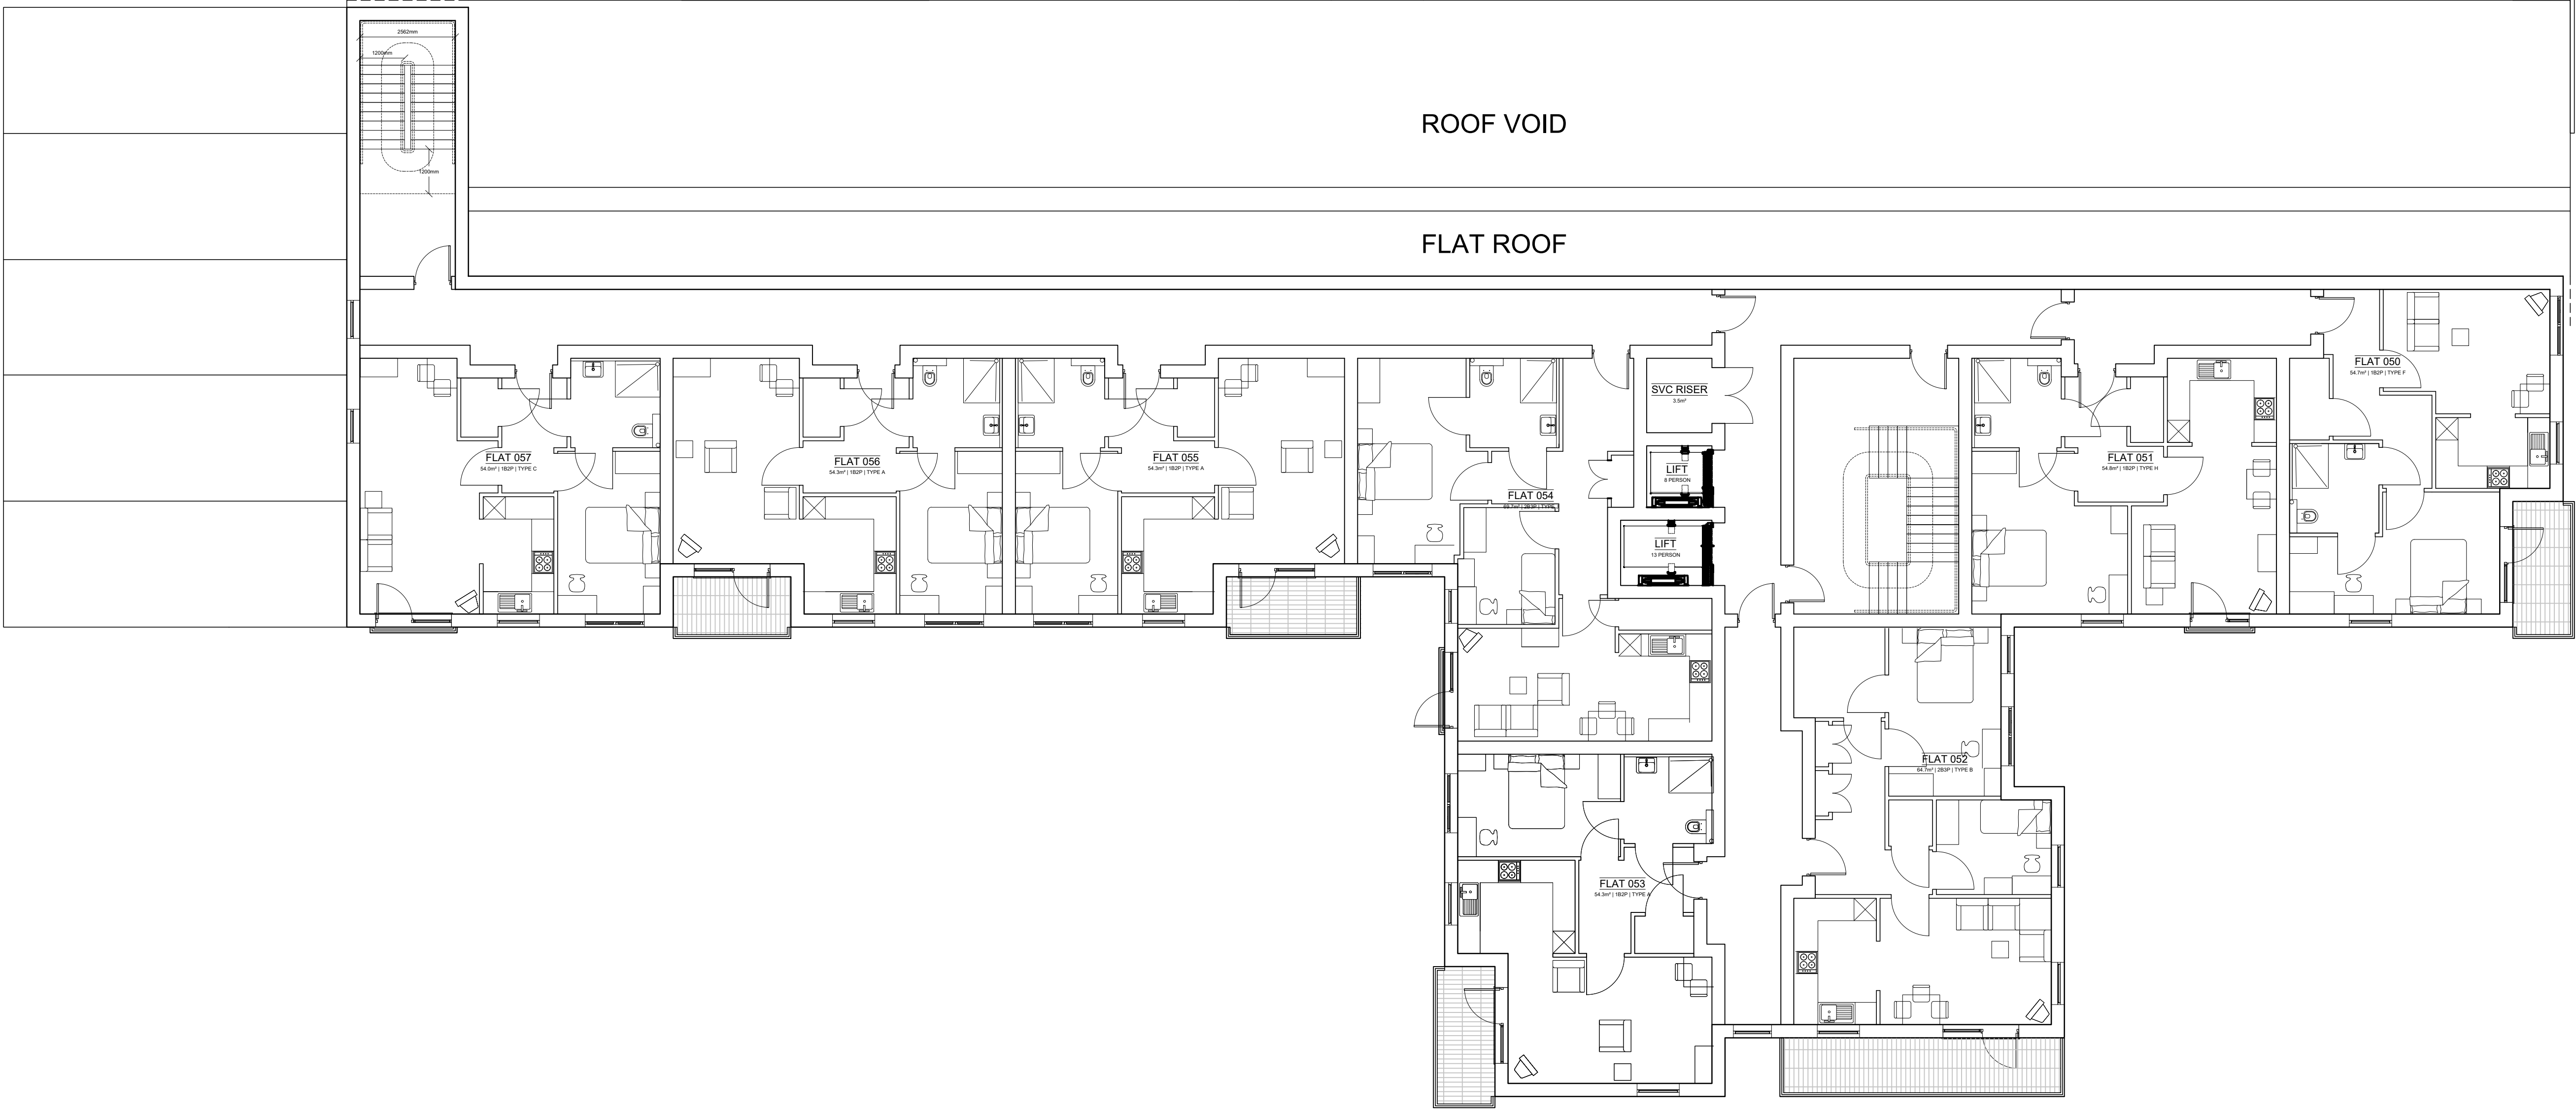

PLANNING
DRAWING

SCHEDULE		
UNIT TYPE	AREA / BEDS	TOTAL
TYPE A	54.3m² - 1B2P	x 022
TYPE B	64.7m² - 2B3P	x 003
TYPE C	54.0m² - 1B2P	x 004
TYPE D	56.5m² - 1B2P	x 001
TYPE E	77.5m² - 2B4P	x 003
TYPE F	54.7m² - 1B2P	x 004
TYPE G	67.6m² - 2B3P	x 004
TYPE H	54.8m² - 1B2P	x 004
TYPE J	69.7m² - 2B3P	x 003
TYPE K	67.3m² - 2B3P	x 001
TYPE L	54.5m² - 1B2P	x 004
TYPE M	54.7m² - 1B2P	x 004
TOTAL UNITS: 57		

REV: C | DATE: 21/06/21 | DRAWN: AH | CHECKED: MH
Alterations to flat numbers and flat type schedule.

REV: B | DATE: 02/06/21 | DRAWN: AH | CHECKED: MH
Plan updated. Lift sizes amended to suit Y21 spec. Alterations following Pyrofire comments. Staircase design altered. Alterations to flat 052 layout and external window altered to be a door. Minor alterations to flat 053 windows. Alterations to flat 055 layout to suit additional cross corridor door. Windows added to both corridor end walls. Alterations to schedule.

REV: A | DATE: 14/05/21 | DRAWN: AH | CHECKED: MH
Plan updated. Alterations to flat 053 layout. Alterations of external window and door locations.

REVISIONS

This design is copyright. ©

Housing21



CONSTRUCTING
GROWTH

PROPOSED RESIDENTIAL
DEVELOPMENT AT
COMPTON MILL, LEEK


PROPOSED THIRD
FLOOR PLAN

Drawn: BC
Date: APRIL 2021

Scale: 1:100 @ A1
Checked: MH

brewsterbye architects

5 NORTH HILL ROAD
HEADINGLEY
LEEDS
LS6 2EN
0113 2784000
0113 2842050
info@brewsterbye.co.uk

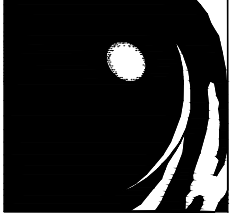

Dwg No: 526/29(02)104 C