
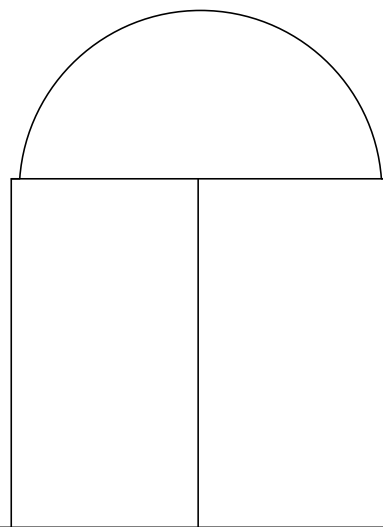


 

FLAT ROOF

FLAT ROOF

PLANNING
DRAWING

REV: A	DATE: 28/05/21	DRAWN: AH	CHECKED: MH
--------	----------------	-----------	-------------

Roof Plan updated to suit plan and elevation alterations

REVISIONS

This design is copyright. ©

Housing

21

C

CONSTRUCTING
GROWTH

PROPOSED RESIDENTIAL
DEVELOPMENT AT

COMPTON MILL, LEEK

PROPOSED
ROOF PLAN

Drawn: AH	Scale: 1:100 @ A1
Date: APRIL 2021	Checked: MH

brewsterbyearchitects

5 NORTH HILL ROAD
HEADINGLEY
LEEDS
LS6 2EN
0113 2754000
0113 2842050
info@brewsterbyearchitects.co.uk

Dwg No: 526/29(02)107 A